

Key to materials:

- 1

Visqueen Zedex CPT High Performance Damp Proof Course
- 2


Visqueen Vapour Check or Visqueen Vapour Barrier
- 3

VisqueenPro Single Sided Tape
- 4

VisqueenPro Double Sided Jointing Tape
- 5



Visqueen Radon R400 Membrane
- A

PFU-501 Preformed Units at corners

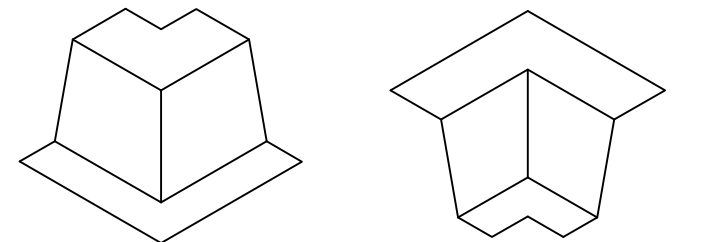

- B

PFU-553 Preformed Units at corners

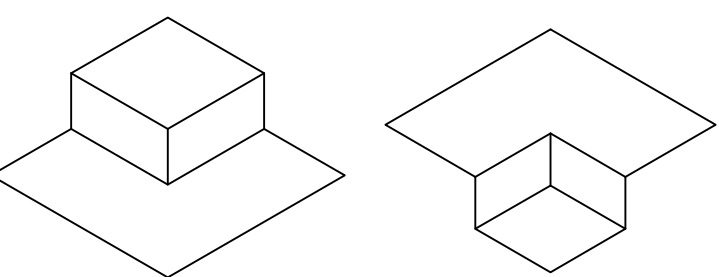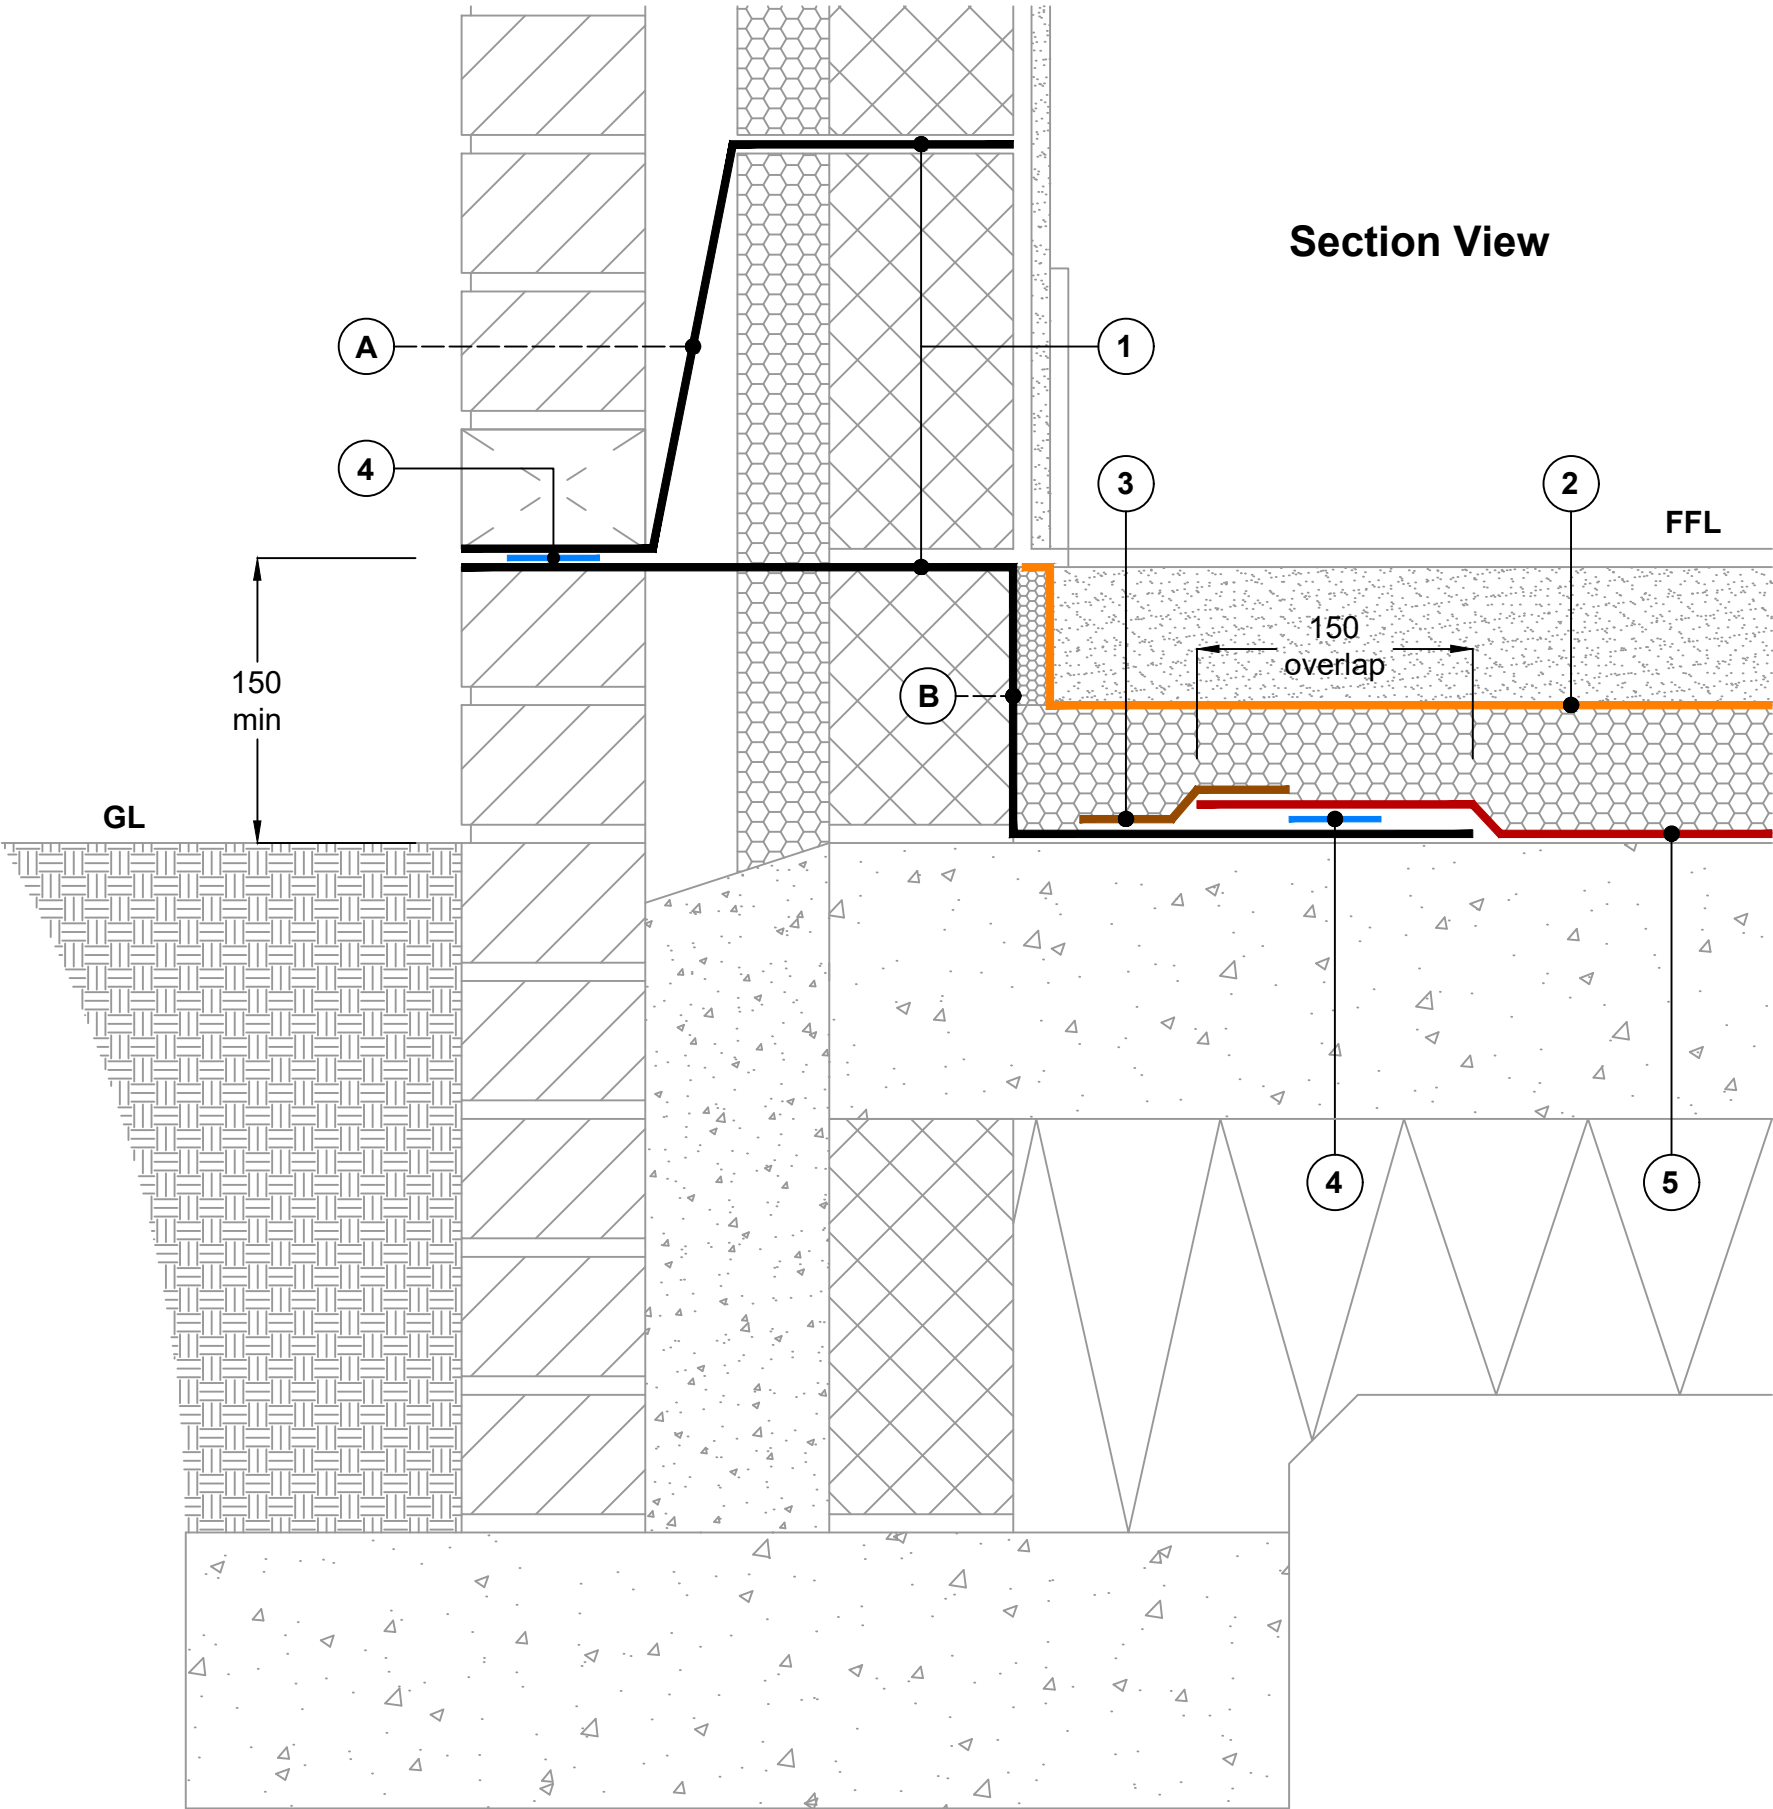

Visqueen Standard Details provide generic guidance only and designer's approval is required. These should not be used as construction drawings.

Site construction sequencing should be assessed before the appropriate Visqueen Standard Detail is selected and approved by the designer.

All Visqueen materials must be installed in strict accordance with the Visqueen product datasheets and applicable 3rd party certificates.

DPCs and DPC cavity trays to be installed in accordance with BS 8215:1991, PD 6697:2019 and BS 8000-3:2020.

Radon protection in accordance with national building regulations and BR211:2023.

In high radon risk locations e.g. full radon protection areas, a radon sump system will be required.

Visqueen air and vapour control layers (AVCLs) should be installed in accordance with the recommendations of BS 5250:2021 Management of moisture in buildings - code of practice.

Visqueen Preformed Units are available to assist detailing at internal and external corners. See A and B on key to materials.

Drawing not to scale, use figured dimensions only. All figured dimensions are in millimetres.

Standard Detail



www.visqueen.com

Date: Jul 2023

Drawing No: R400-04

Revision: Drawn by: JR

Tel: 0333 202 6800
enquiries@visqueen.com

© Copyright reserved. This drawing may not be reproduced or amended without prior written permission.



MEMBRANE ABOVE SLAB, OPTION 1
CAST IN SITU RC SUSPENDED SLAB &
EXTERNAL MASONRY CAVITY WALL