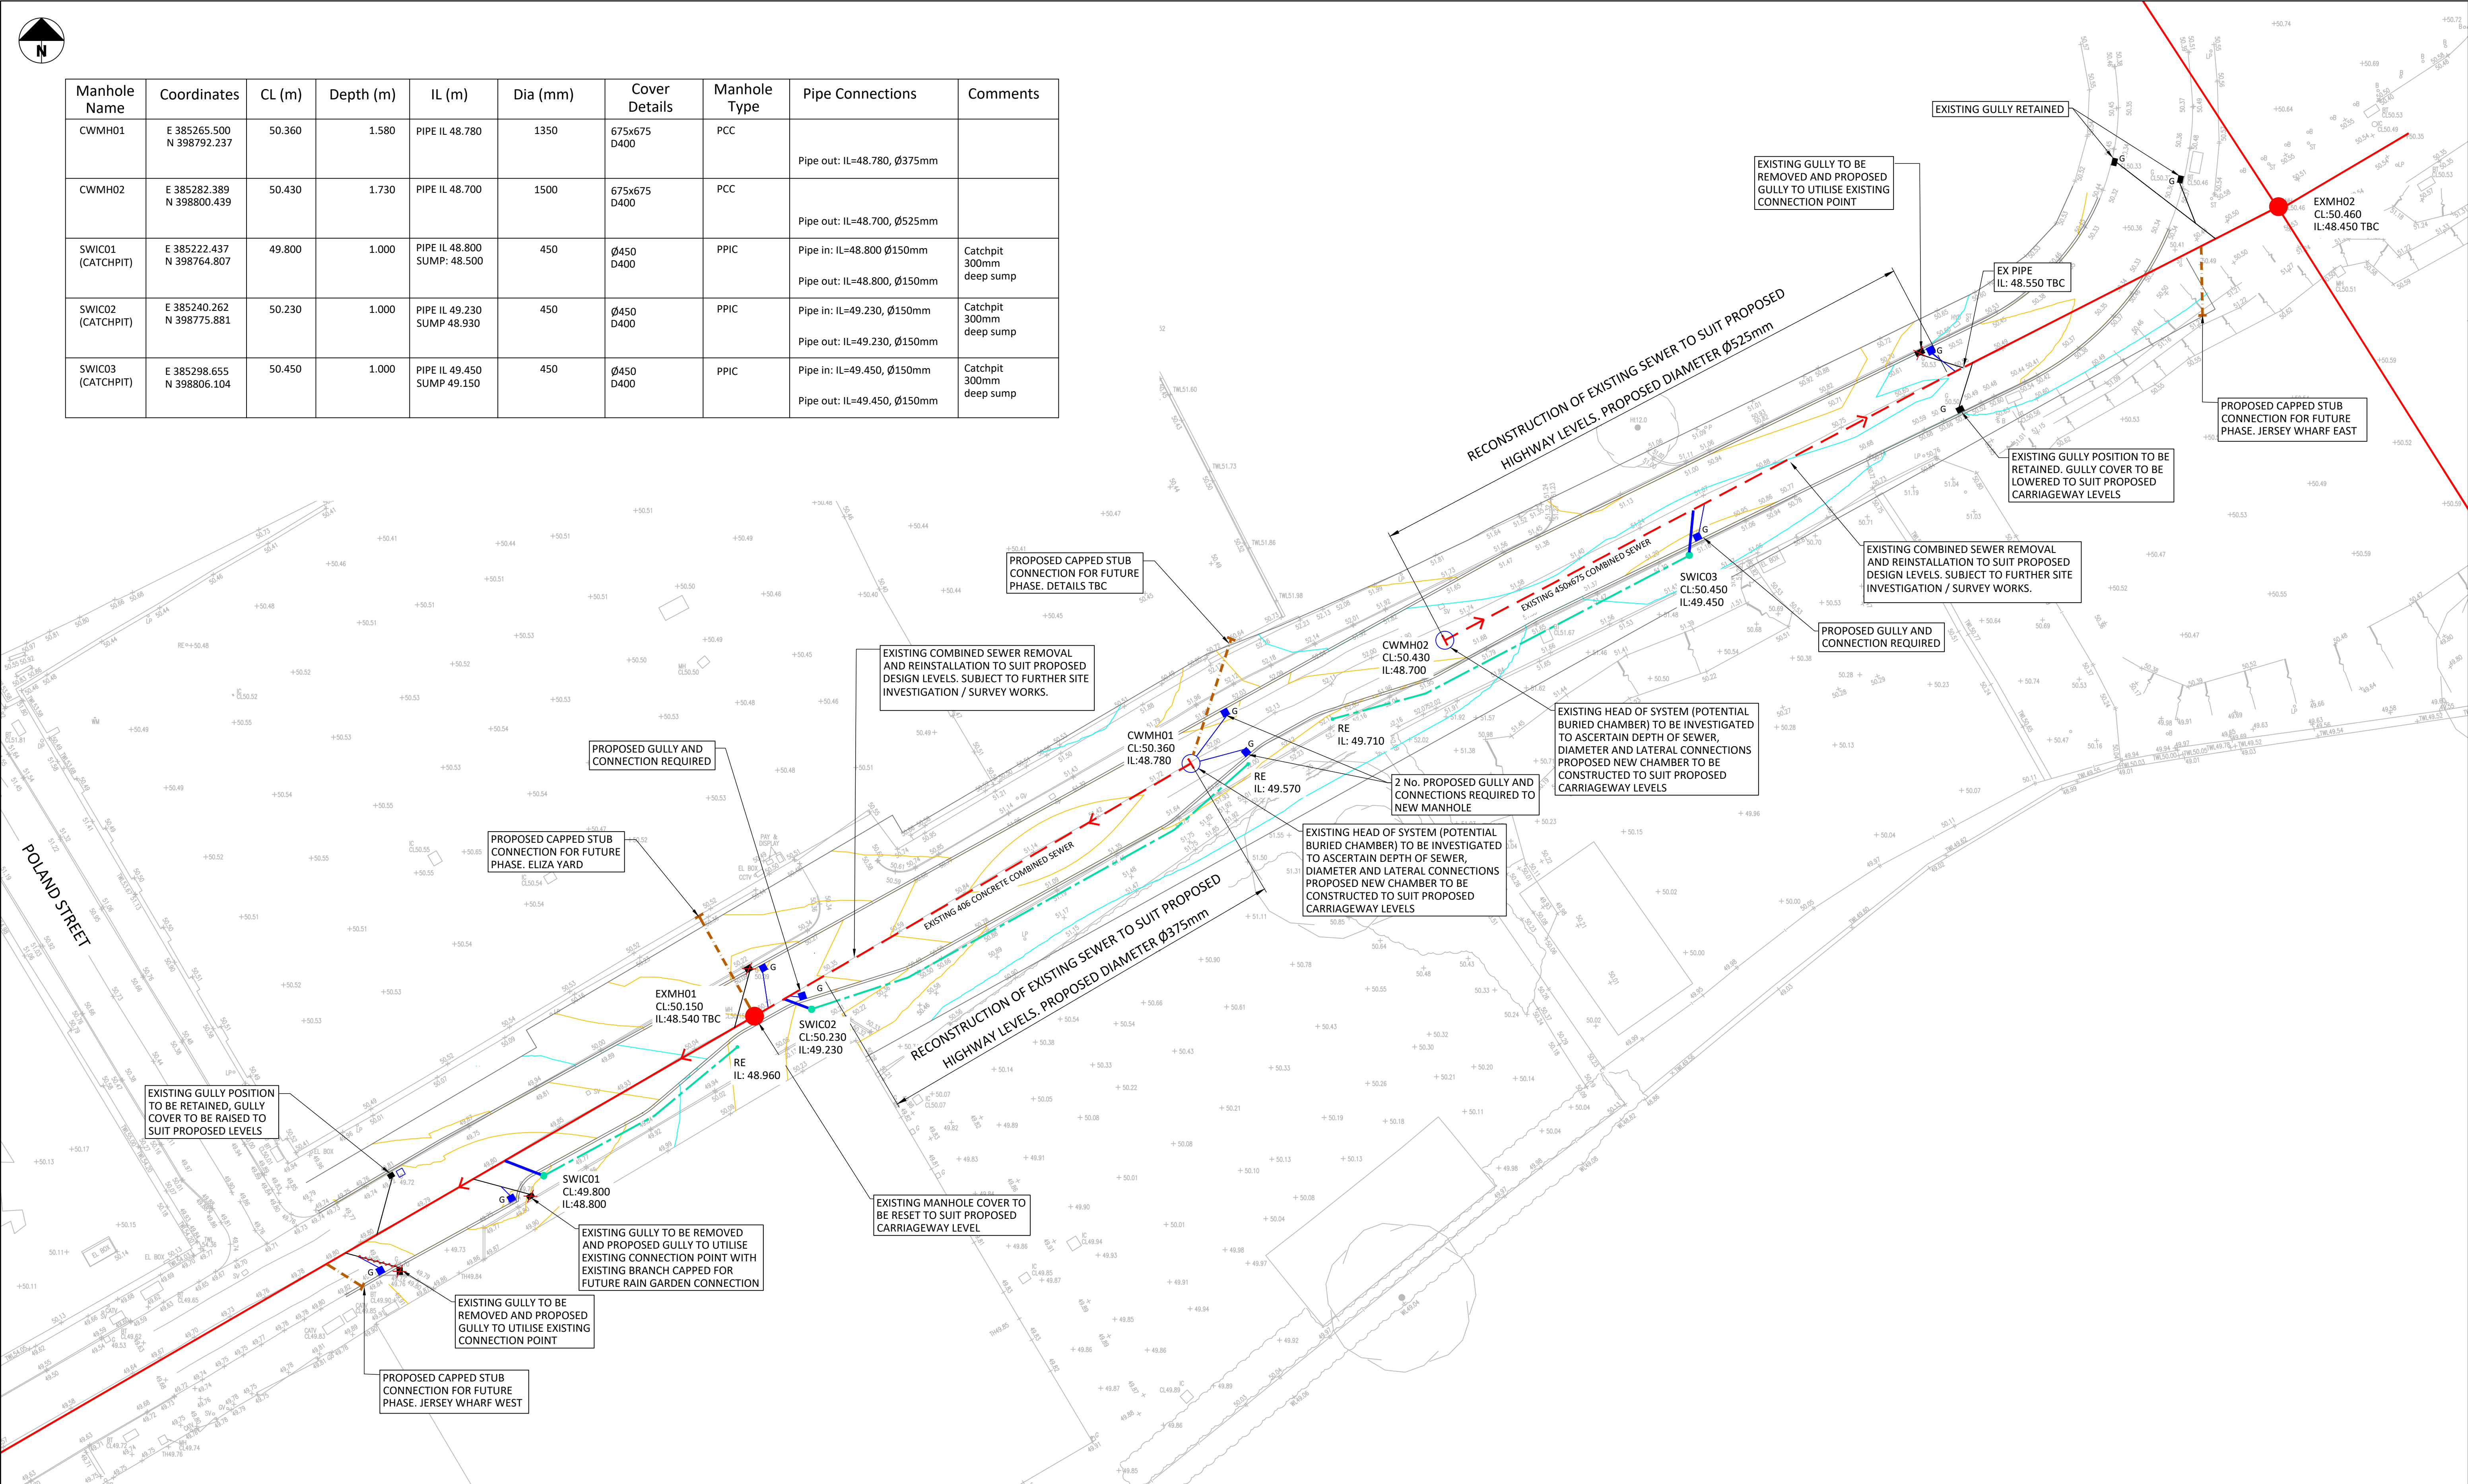


Manhole Name	Coordinates	CL (m)	Depth (m)	IL (m)	Dia (mm)	Cover Details	Manhole Type	Pipe Connections	Comments
CWMH01	E 385265.500 N 398792.237	50.360	1.580	PIPE IL 48.780	1350	675x675 D400	PCC	Pipe out: IL=48.780, Ø375mm	
CWMH02	E 385282.389 N 398800.439	50.430	1.730	PIPE IL 48.700	1500	675x675 D400	PCC	Pipe out: IL=48.700, Ø525mm	
SWIC01 (CATCHPIT)	E 385222.437 N 398764.807	49.800	1.000	PIPE IL 48.800 SUMP: 48.500	450	Ø450 D400	PPIC	Pipe in: IL=48.800 Ø150mm Pipe out: IL=48.800, Ø150mm	Catchpit 300mm deep sump
SWIC02 (CATCHPIT)	E 385240.262 N 398775.881	50.230	1.000	PIPE IL 49.230 SUMP 48.930	450	Ø450 D400	PPIC	Pipe in: IL=49.230, Ø150mm Pipe out: IL=49.230, Ø150mm	Catchpit 300mm deep sump
SWIC03 (CATCHPIT)	E 385298.655 N 398806.104	50.450	1.000	PIPE IL 49.450 SUMP 49.150	450	Ø450 D400	PPIC	Pipe in: IL=49.450, Ø150mm Pipe out: IL=49.450, Ø150mm	Catchpit 300mm deep sump

[illegible]