


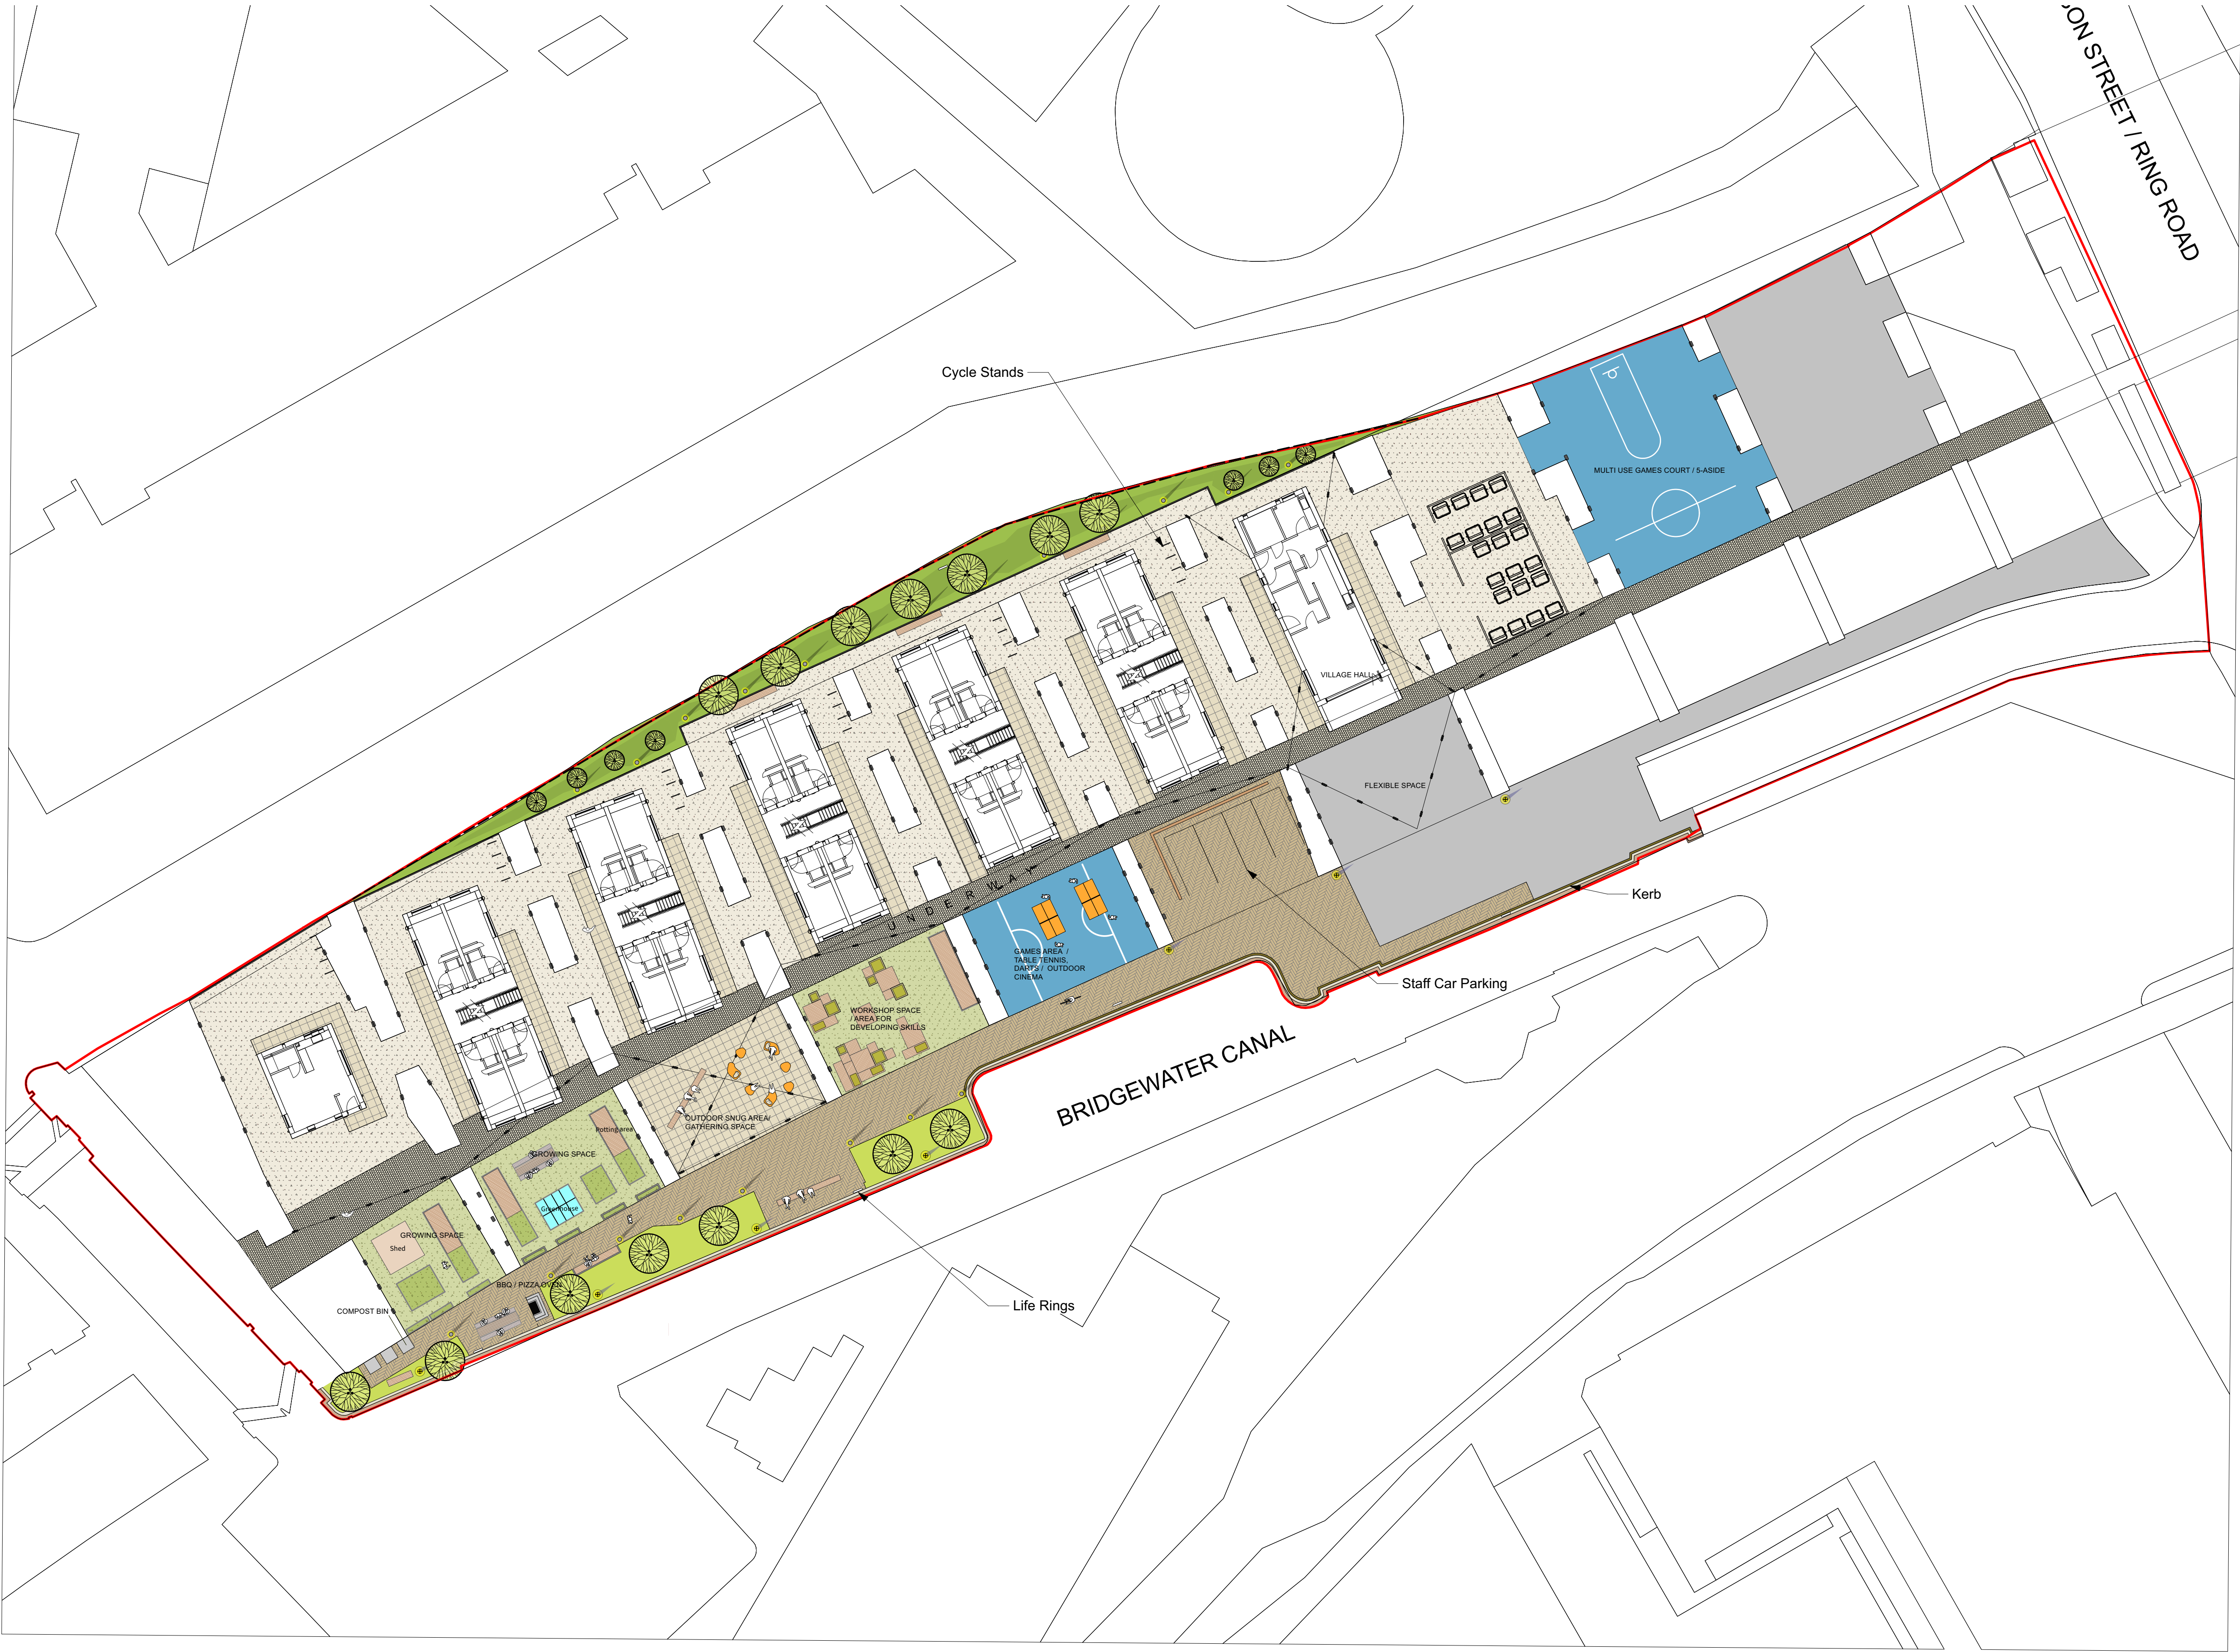

THIS DRAWING IS COPYRIGHT PROTECTED AND MAY NOT BE REPRODUCED IN WHOLE OR PART WITHOUT WRITTEN AUTHORITY FROM THE OWNER.

- NOTES:
1. Do not scale from this drawing.
 2. Always work to noted dimensions.
 3. All dimensions are in millimetres unless otherwise stated.
 4. All setting out, levels and dimensions to be agreed on site.
 5. The dimensions of all materials must be checked on site before being laid out.
 6. This drawing must be read with the relevant specification clauses and detail drawings.
 7. Order of construction and setting out to be agreed on site.

- KEY
- SHADE TOLERANT PLANTING MIX**
(Including Ferns and Hellebores)
 - RAIN GARDEN PLANTING MIX**
 - TREE PLANTING**
 - SELF BINDING GRAVEL**
30mm depth. Broken self bound gravel or equal and approved. Bedding and sub base to engineers details and specification.
 - CLAY PAVING**
Reclaimed clay brick paving as supplied by Nick Williams. Size: 450mm x 200mm (Laid on edge)
Colour/Finish: Triton UNF tumbled / Lolo UNF tumbled. Samples to be agreed. Clay Paving to be laid in herringbone pattern. Bedding and sub base to engineers details and specification.
 - NATURAL STONE SLAB PAVING**
Laid on 100mm hardcore. Colour: greyish buff. Size: 600mm x 450-900mm x 45mm (L). Bedding & Bedding: Bedding & mortar on concrete bed. Width: 6mm (6-20mm). Board: Straight board. Finish: Sand Blasted.
 - Concrete Block Paving**
Colour: Anthracite. Finish: Smooth. Size: 300mm x 200mm x 45mm (L). Bedding & Bedding: Bedding & mortar on concrete bed. Width: 6mm (6-20mm). Board: Straight board. Finish: Sand Blasted. Supplier: Tabernash.
 - RUBBER CRUMB SPORTS PITCH**
 - Artificial Turf**
 - Tarmac**
 - Loose Gravel**
(200mm deep to protect canal wall)
 - Post And Rail Timber Fence**
 - Concrete Edging**
 - Ping Pong Table**
 - Shed/Lean Over**
 - Timber Bench**
 - Movable Growing Beds**
 - Movable Timber Seating With Integrated Planting**
 - Movable Chairs**
 - Footpath Lighting**
 - Lighting Bollard**
 - Lighting Columns**
 - Wall Mounted Lights**

SL-P03	13-02-23	Stage 3 Issue	EKH	KR
SL-P02	22-03-21	Updated arrangement as part of water safety strategy	CS	GB
SL-P01	08-02-21	First Issue	CS	GB
Revision	Date	Description	Drawn	Appr'd.

Planit I.E. Limited
E: info@planit-ie.com W: planit-ie.com
MANCHESTER
2 Back Grafton St., Altrincham, WA14 1DY
T: 0161 928 9281
LONDON
Unit 6 Waterside, 44-48 Wharf Road, London, N1 7UX
T: 0207 253 5678
LIVERPOOL
Tempest 5.3, 12 Tithesbam Street, Liverpool, L2 2DT
T: 0151 363 1230

Client Embassy

Project Embassy Village

Drg Title Landscape General Arrangement

Created on	Created by	Approved by
08/02/2021	CS	GB

Scale	Size	Workstage
1:250	A1	Stage 2

Drg No.	Suitability	Revision
2596-PLA-XX-XX-DR-L-0001	S1	P03