



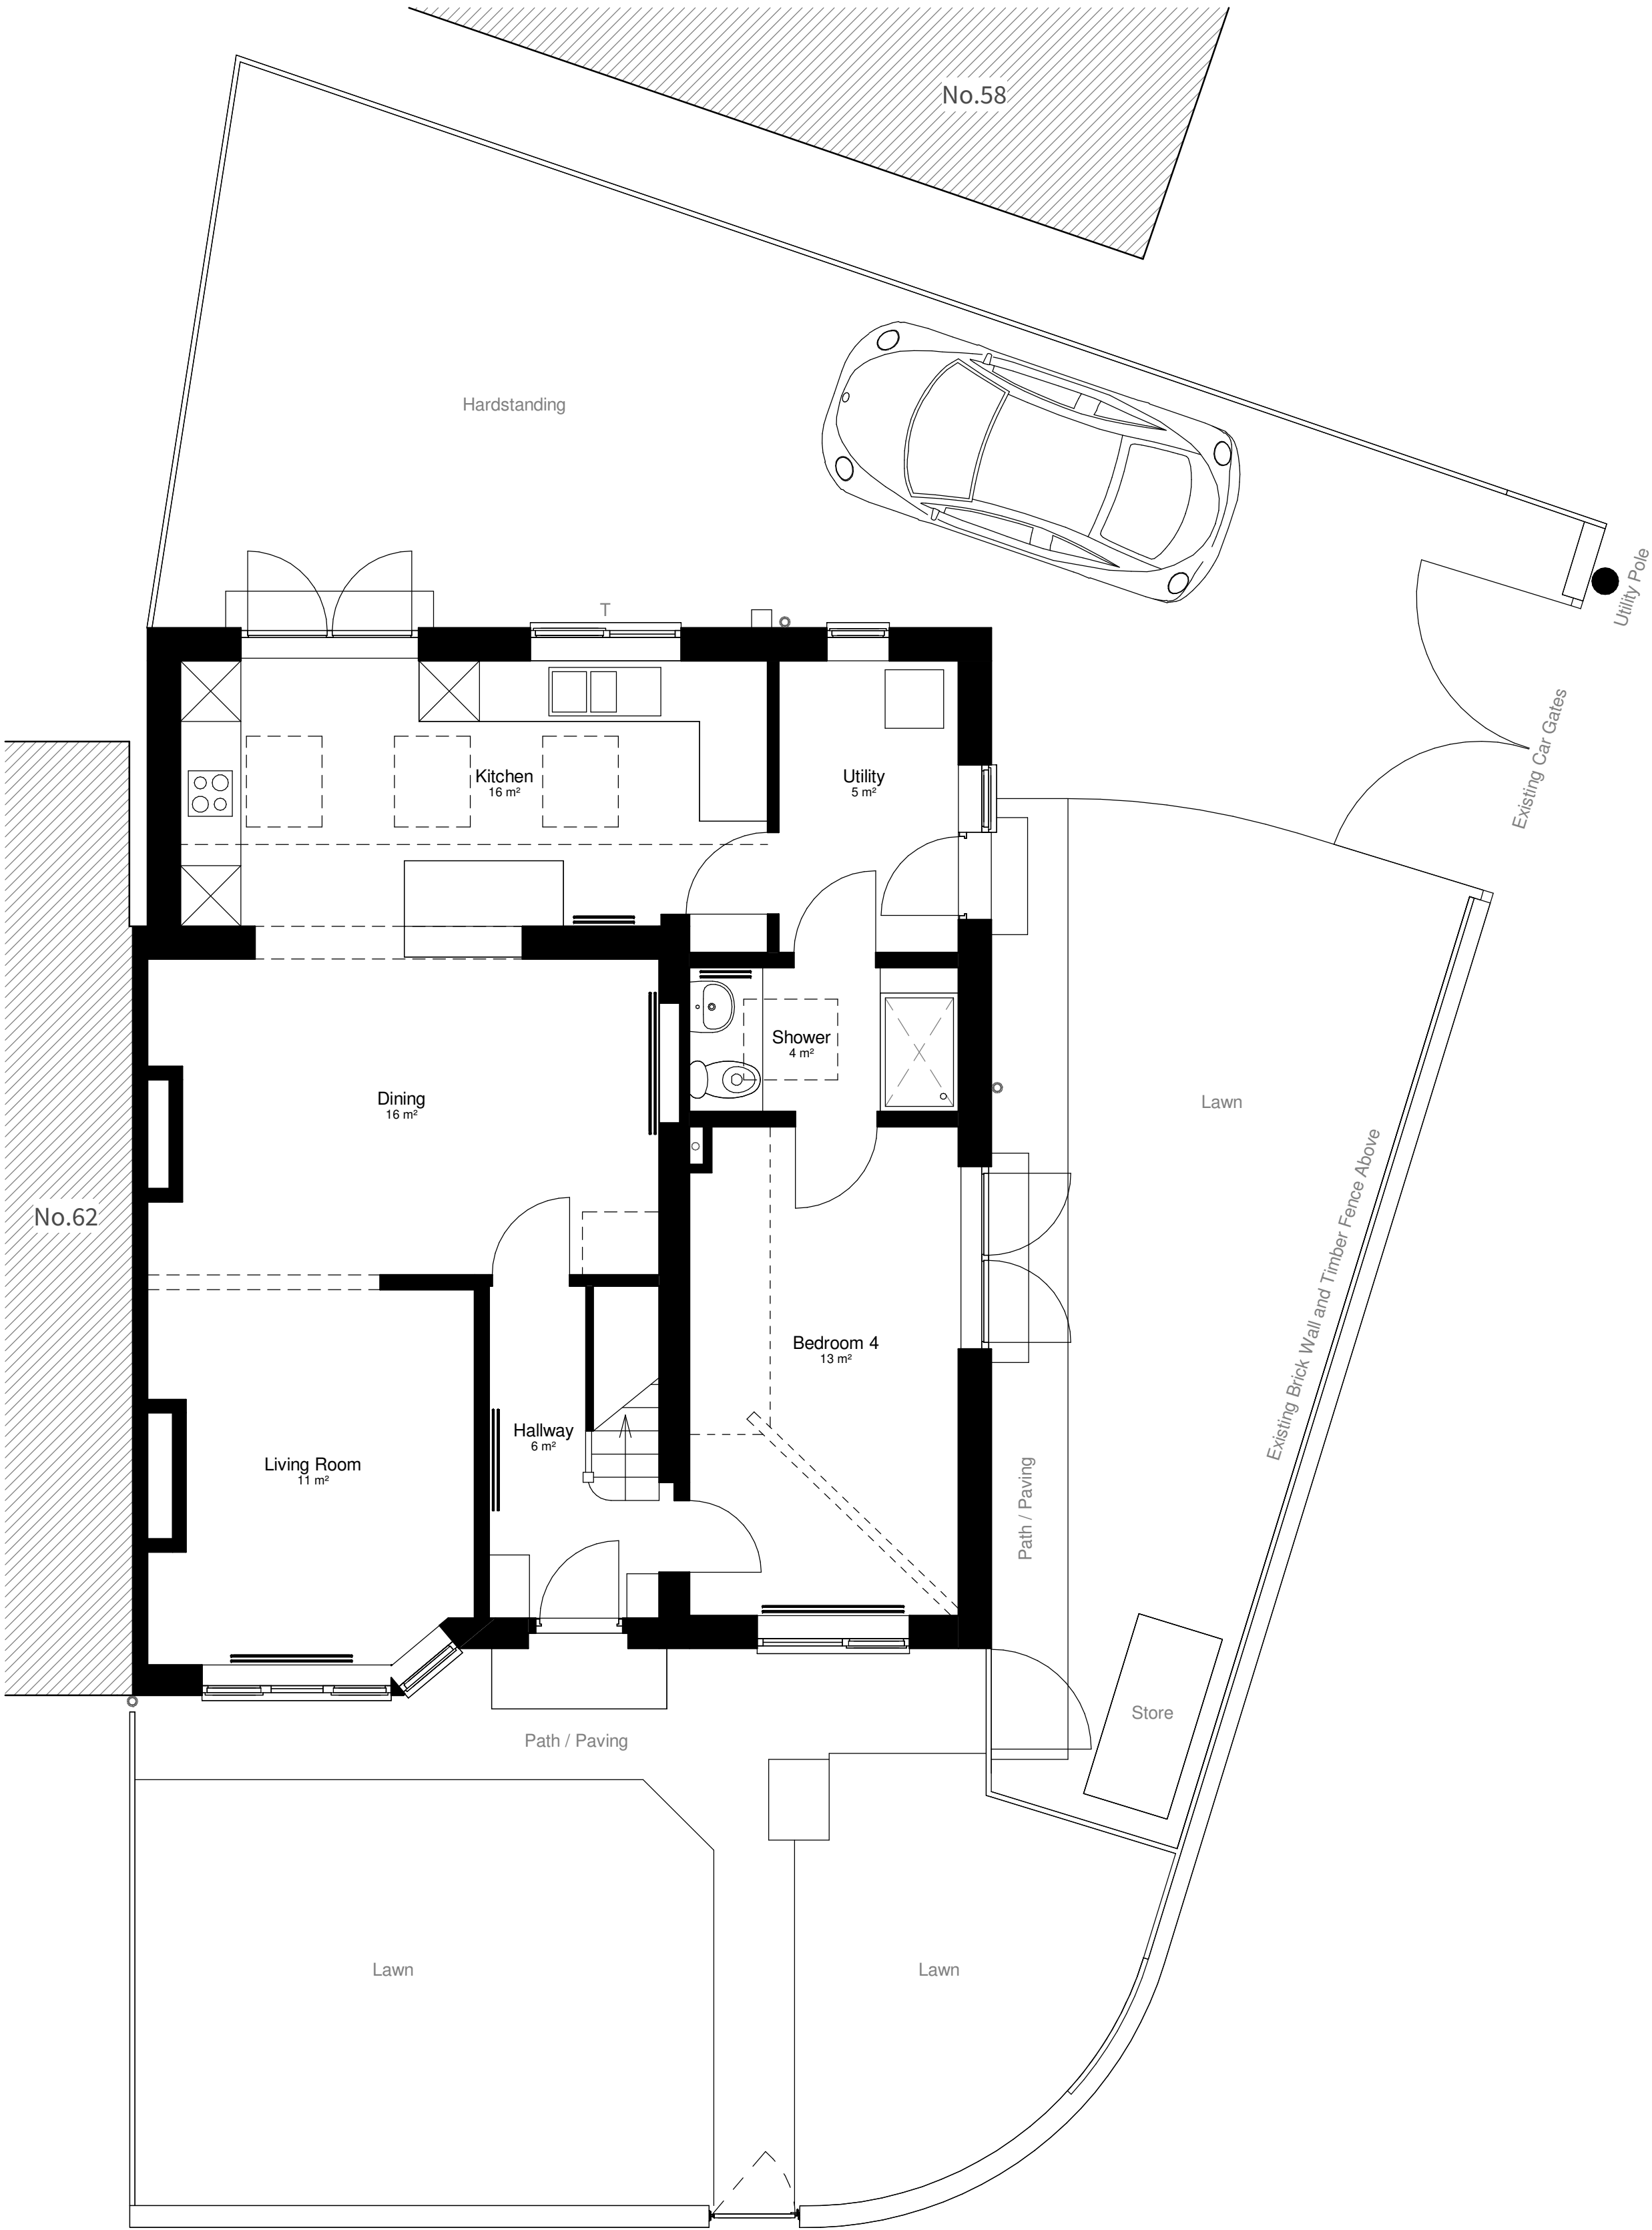


0 Ground Floor

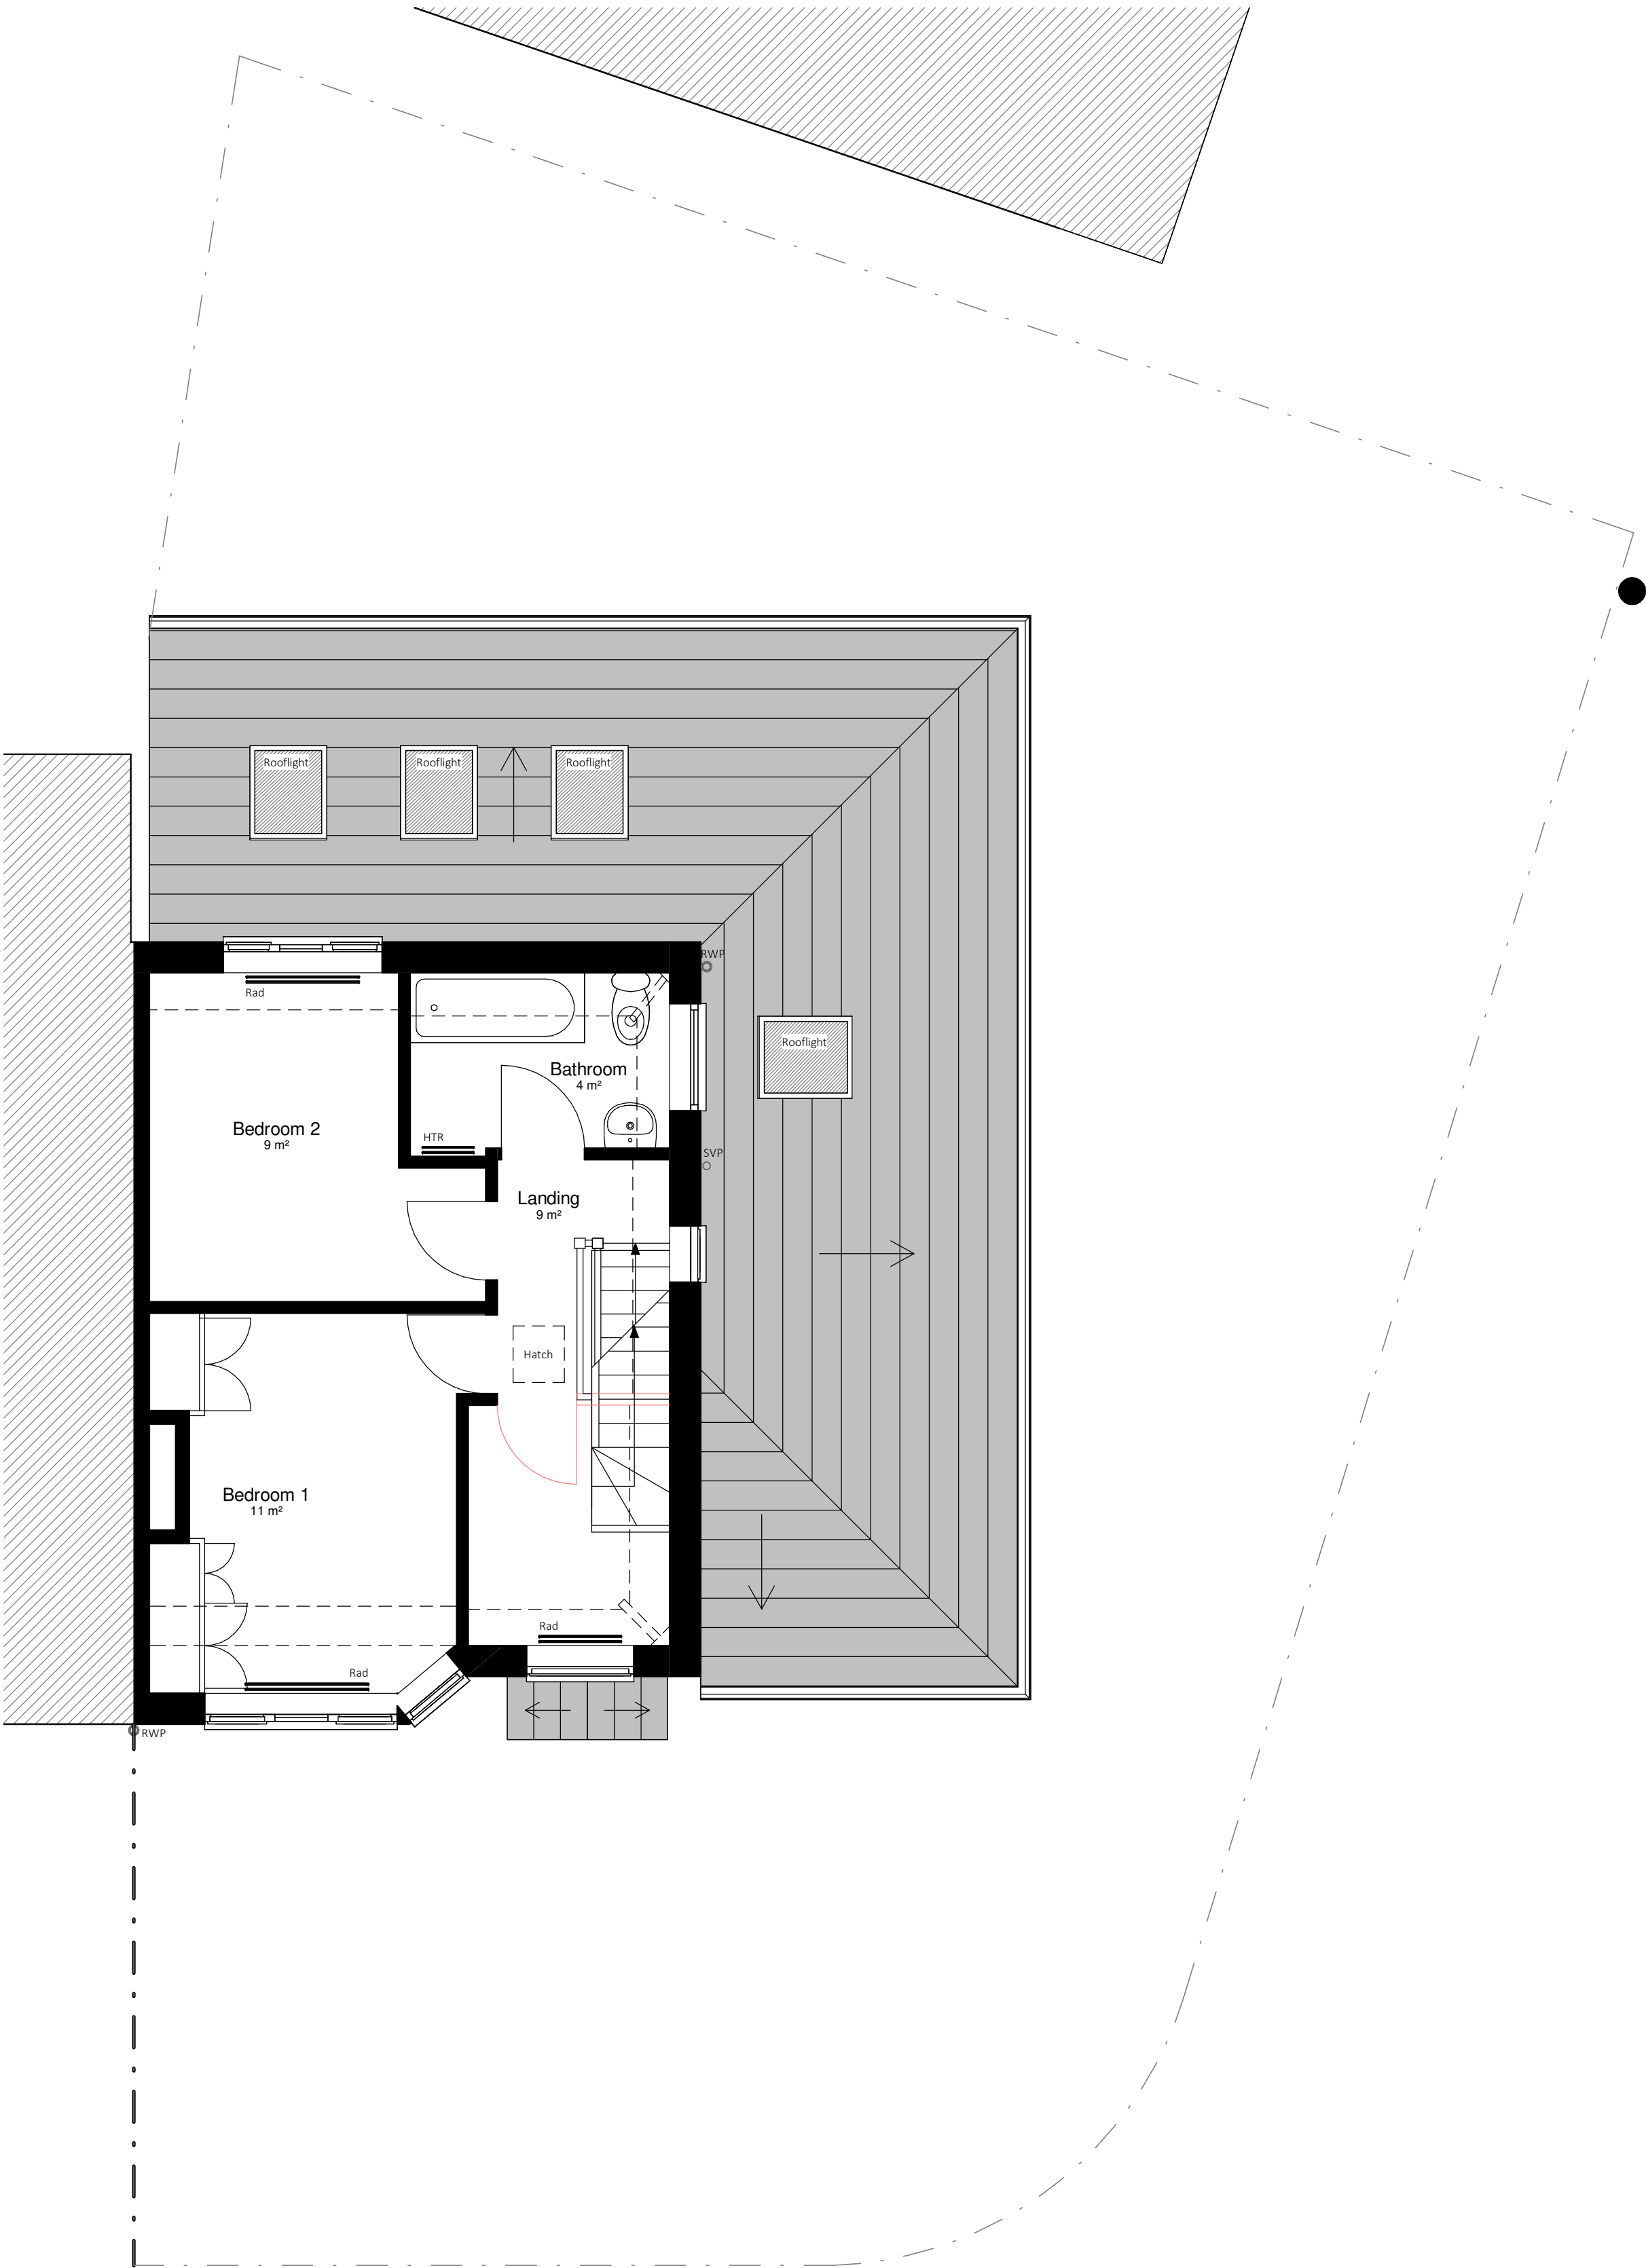

1 First Floor

Existing  
Proposed  
Demolish

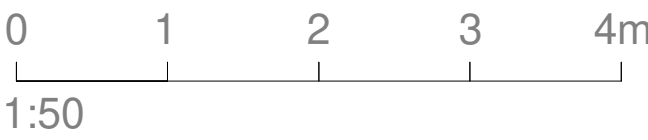

- General Notes:
- Do not scale from drawings.
  - Errors to be reported immediately to the architect.
  - To be read in conjunction with all relevant architect, services and structural engineer, and other consultant information.
  - All existing site, tree and building information has been compiled from different sources.
  - All dimensions to be checked on site.
  - All information copyright of Tom Attewell Architects.

| Rev | Description | Date |
|-----|-------------|------|
|-----|-------------|------|

Status:

Planning

Client:  
House No.60 Owners

Site:  
60 Tanfield Road, East Didsbury,  
M20 5GF

Scale at A1:  
As indicated  
Project No:  
2316

Scale at A3:  
1 : 100  
Drawing No:  
3-200

Date:  
25.09.23  
Revision:

