


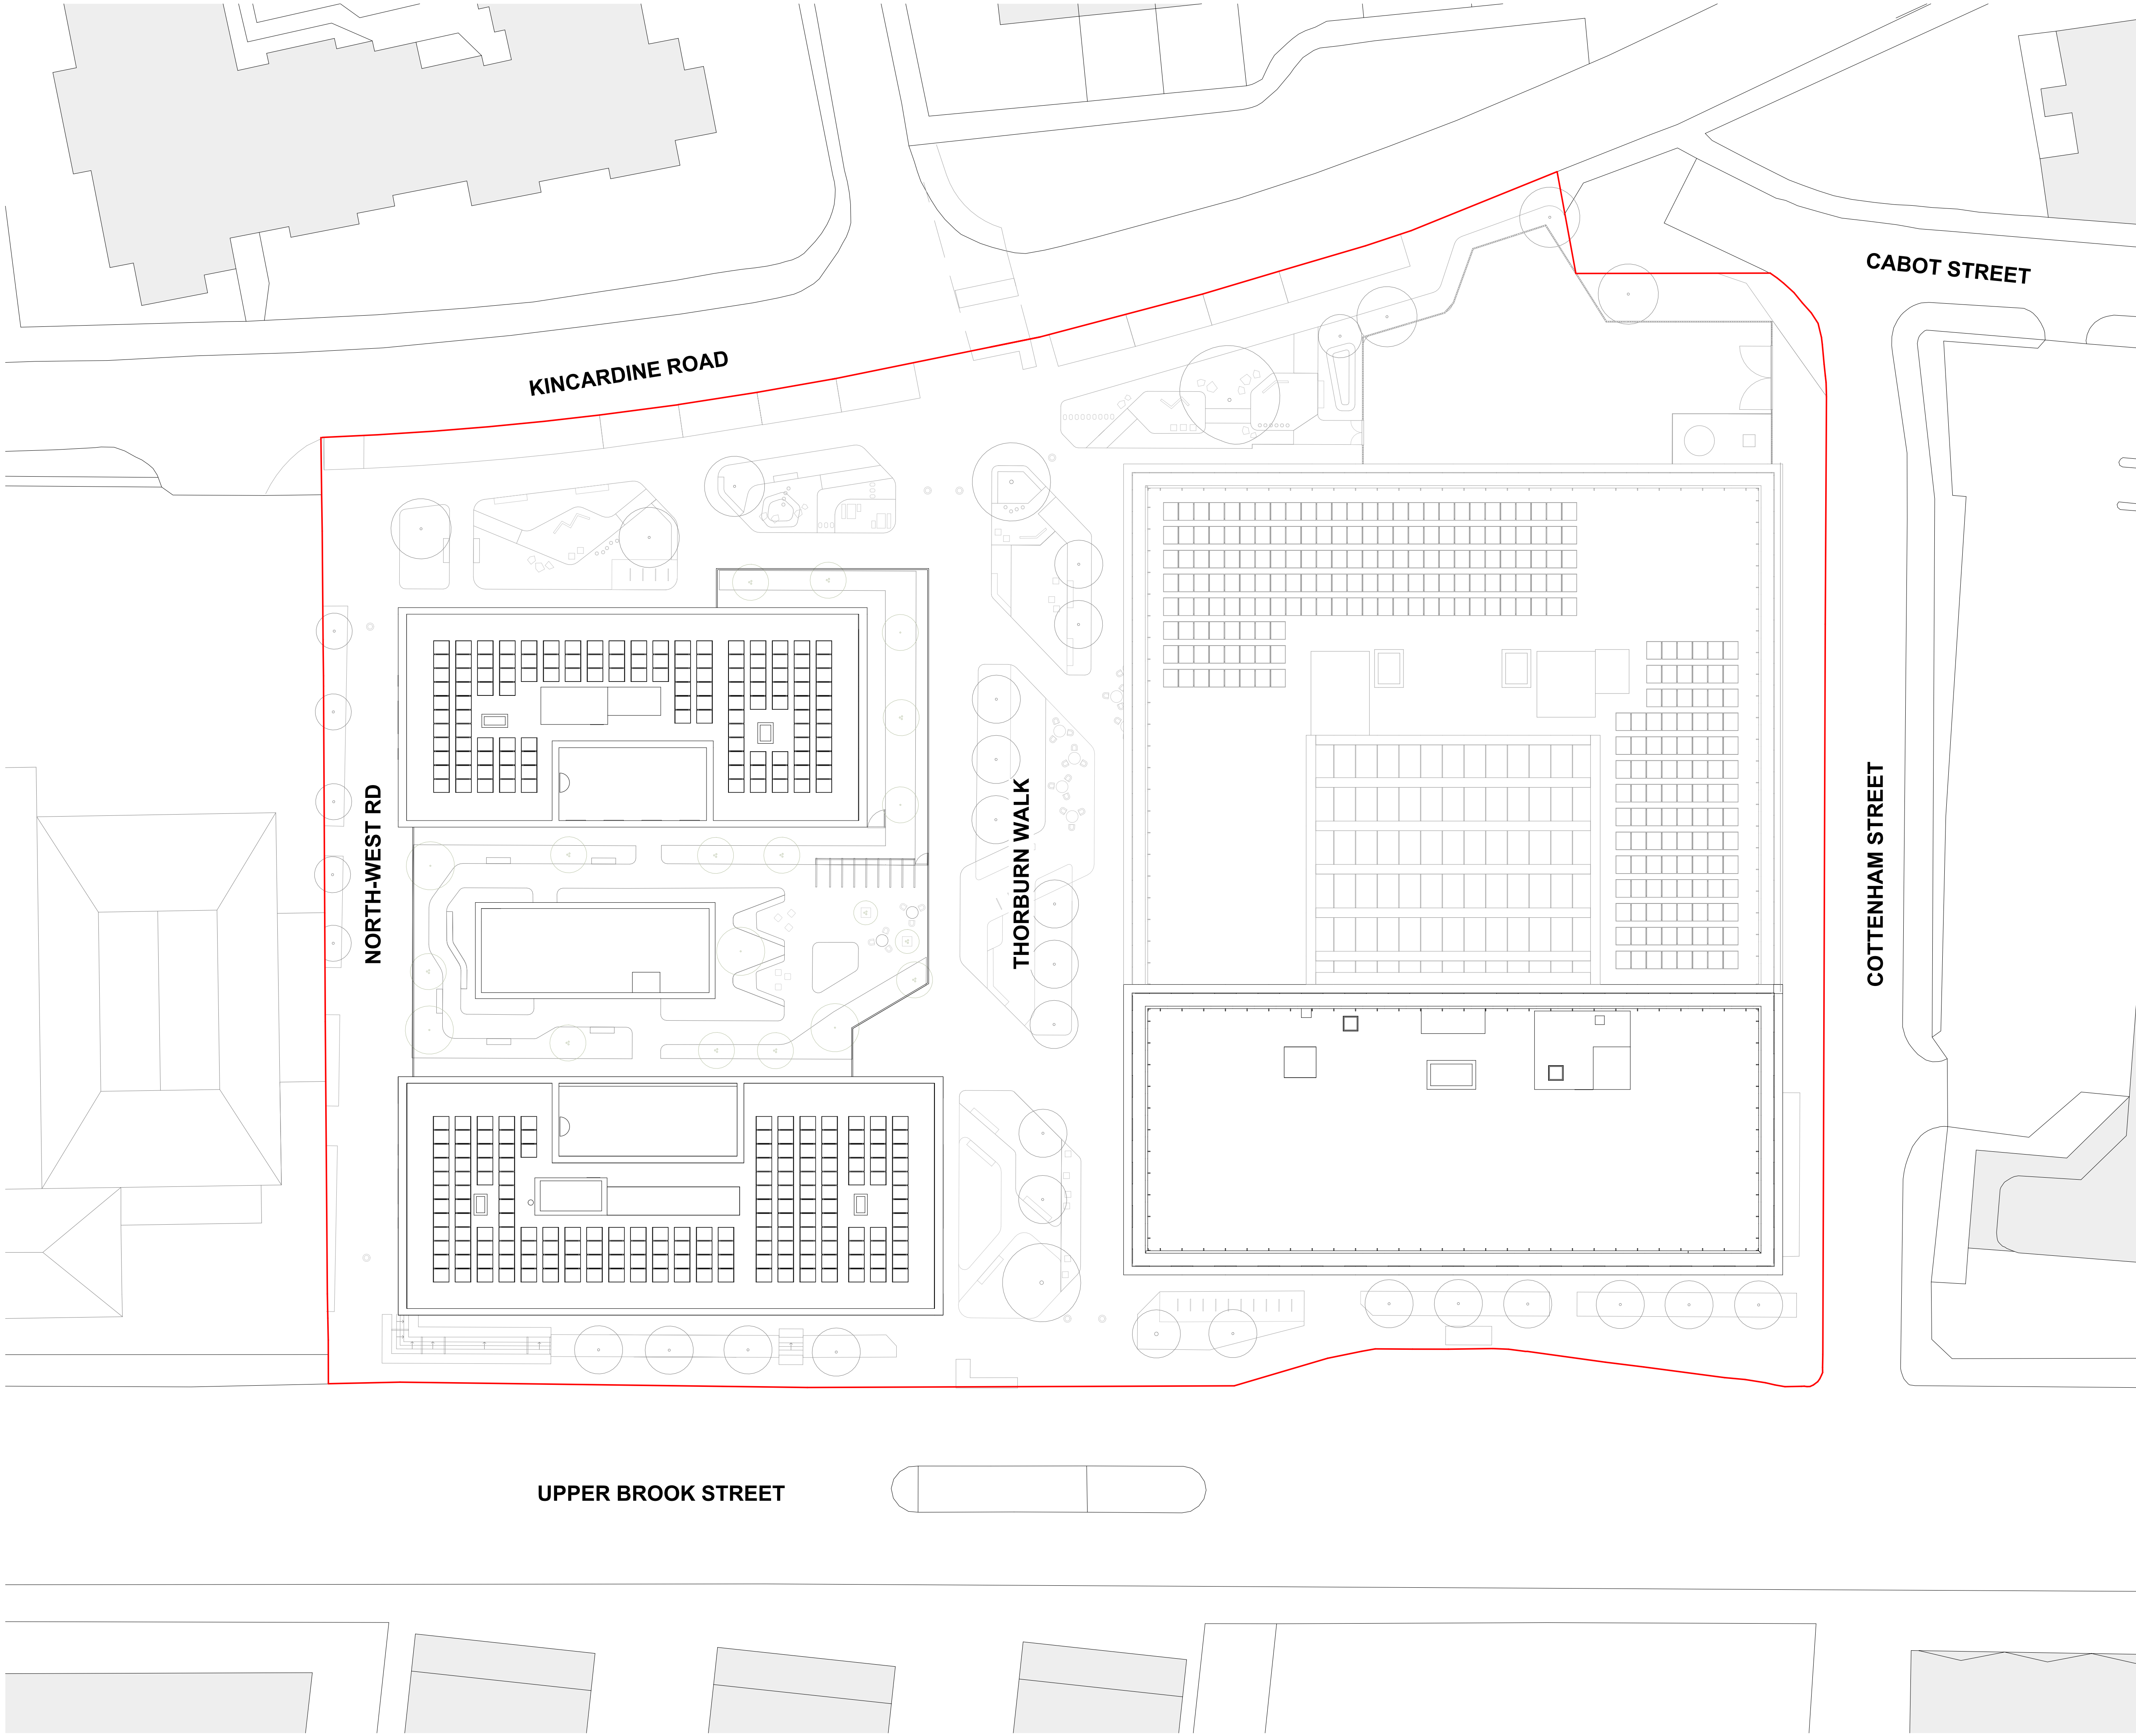


© COPYRIGHT
The copyright in this drawing is vested in Sheppard Robson and no license or assignment of any kind has been, or is, granted to any third party whether by provision of copies or originals or otherwise unless agreed in writing.

DO NOT SCALE FROM THIS DRAWING
The contractor shall check and verify all dimensions on site and report any discrepancies in writing to Sheppard Robson before proceeding work


FOR ELECTRONIC DATA ISSUE
Electronic Data / drawings are issued as "read only" and should not be interrogated for measurement. All dimensions and levels should read, only from those values stated in text on the drawing.

KEY

OFFICE / LAB	RECEPTION/ AMENITY
CLUSTER BEDROOM	MANAGEMENT SUITE
STUDIO	CYCLE STORE
ACCESSIBLE STUDIO	PLANT / BOH
ENLARGED STUDIO	COMMUNITY
PLANNING APPLICATION BOUNDARY	

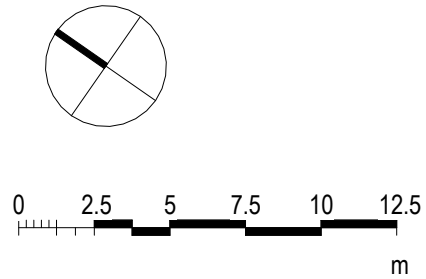

REV.	DATE	AMENDMENT
P01	06/06/2023	Issued For 'Planning'

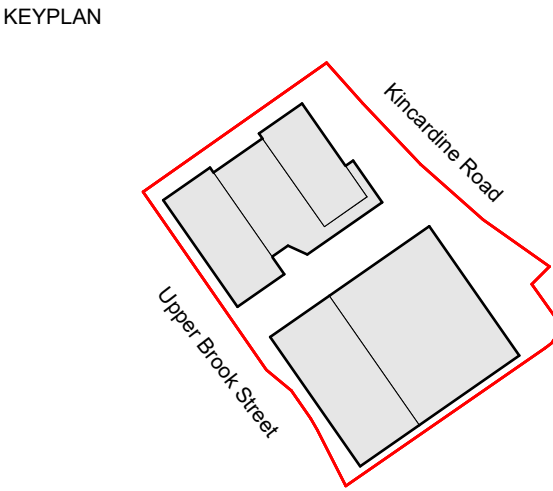

CLIENT



SHEPPARD ROBSON

77 Parkway Camden Town London NW1 7PU
T: +44 (0)20 7504 1700 E: enquiries@sheppardrobson.com

PROJECT
Upper Brook Street Masterplan - McLaren/Kadans

SCALE@A1	DATE	ORIGINATOR	CHECKED	AUTHORISED
1 : 250	06/06/2023	GM	ET	RG

Combined General Arrangement
Roof Level Plan

Stage 2		SR NO.
STATUS	PURPOSE FOR ISSUE	6601_7025
S2	Planning	
DRAWING NO.	REV.	
UBS · SRA · ZZ · ZZ · DR · A · 02-104	P01	