


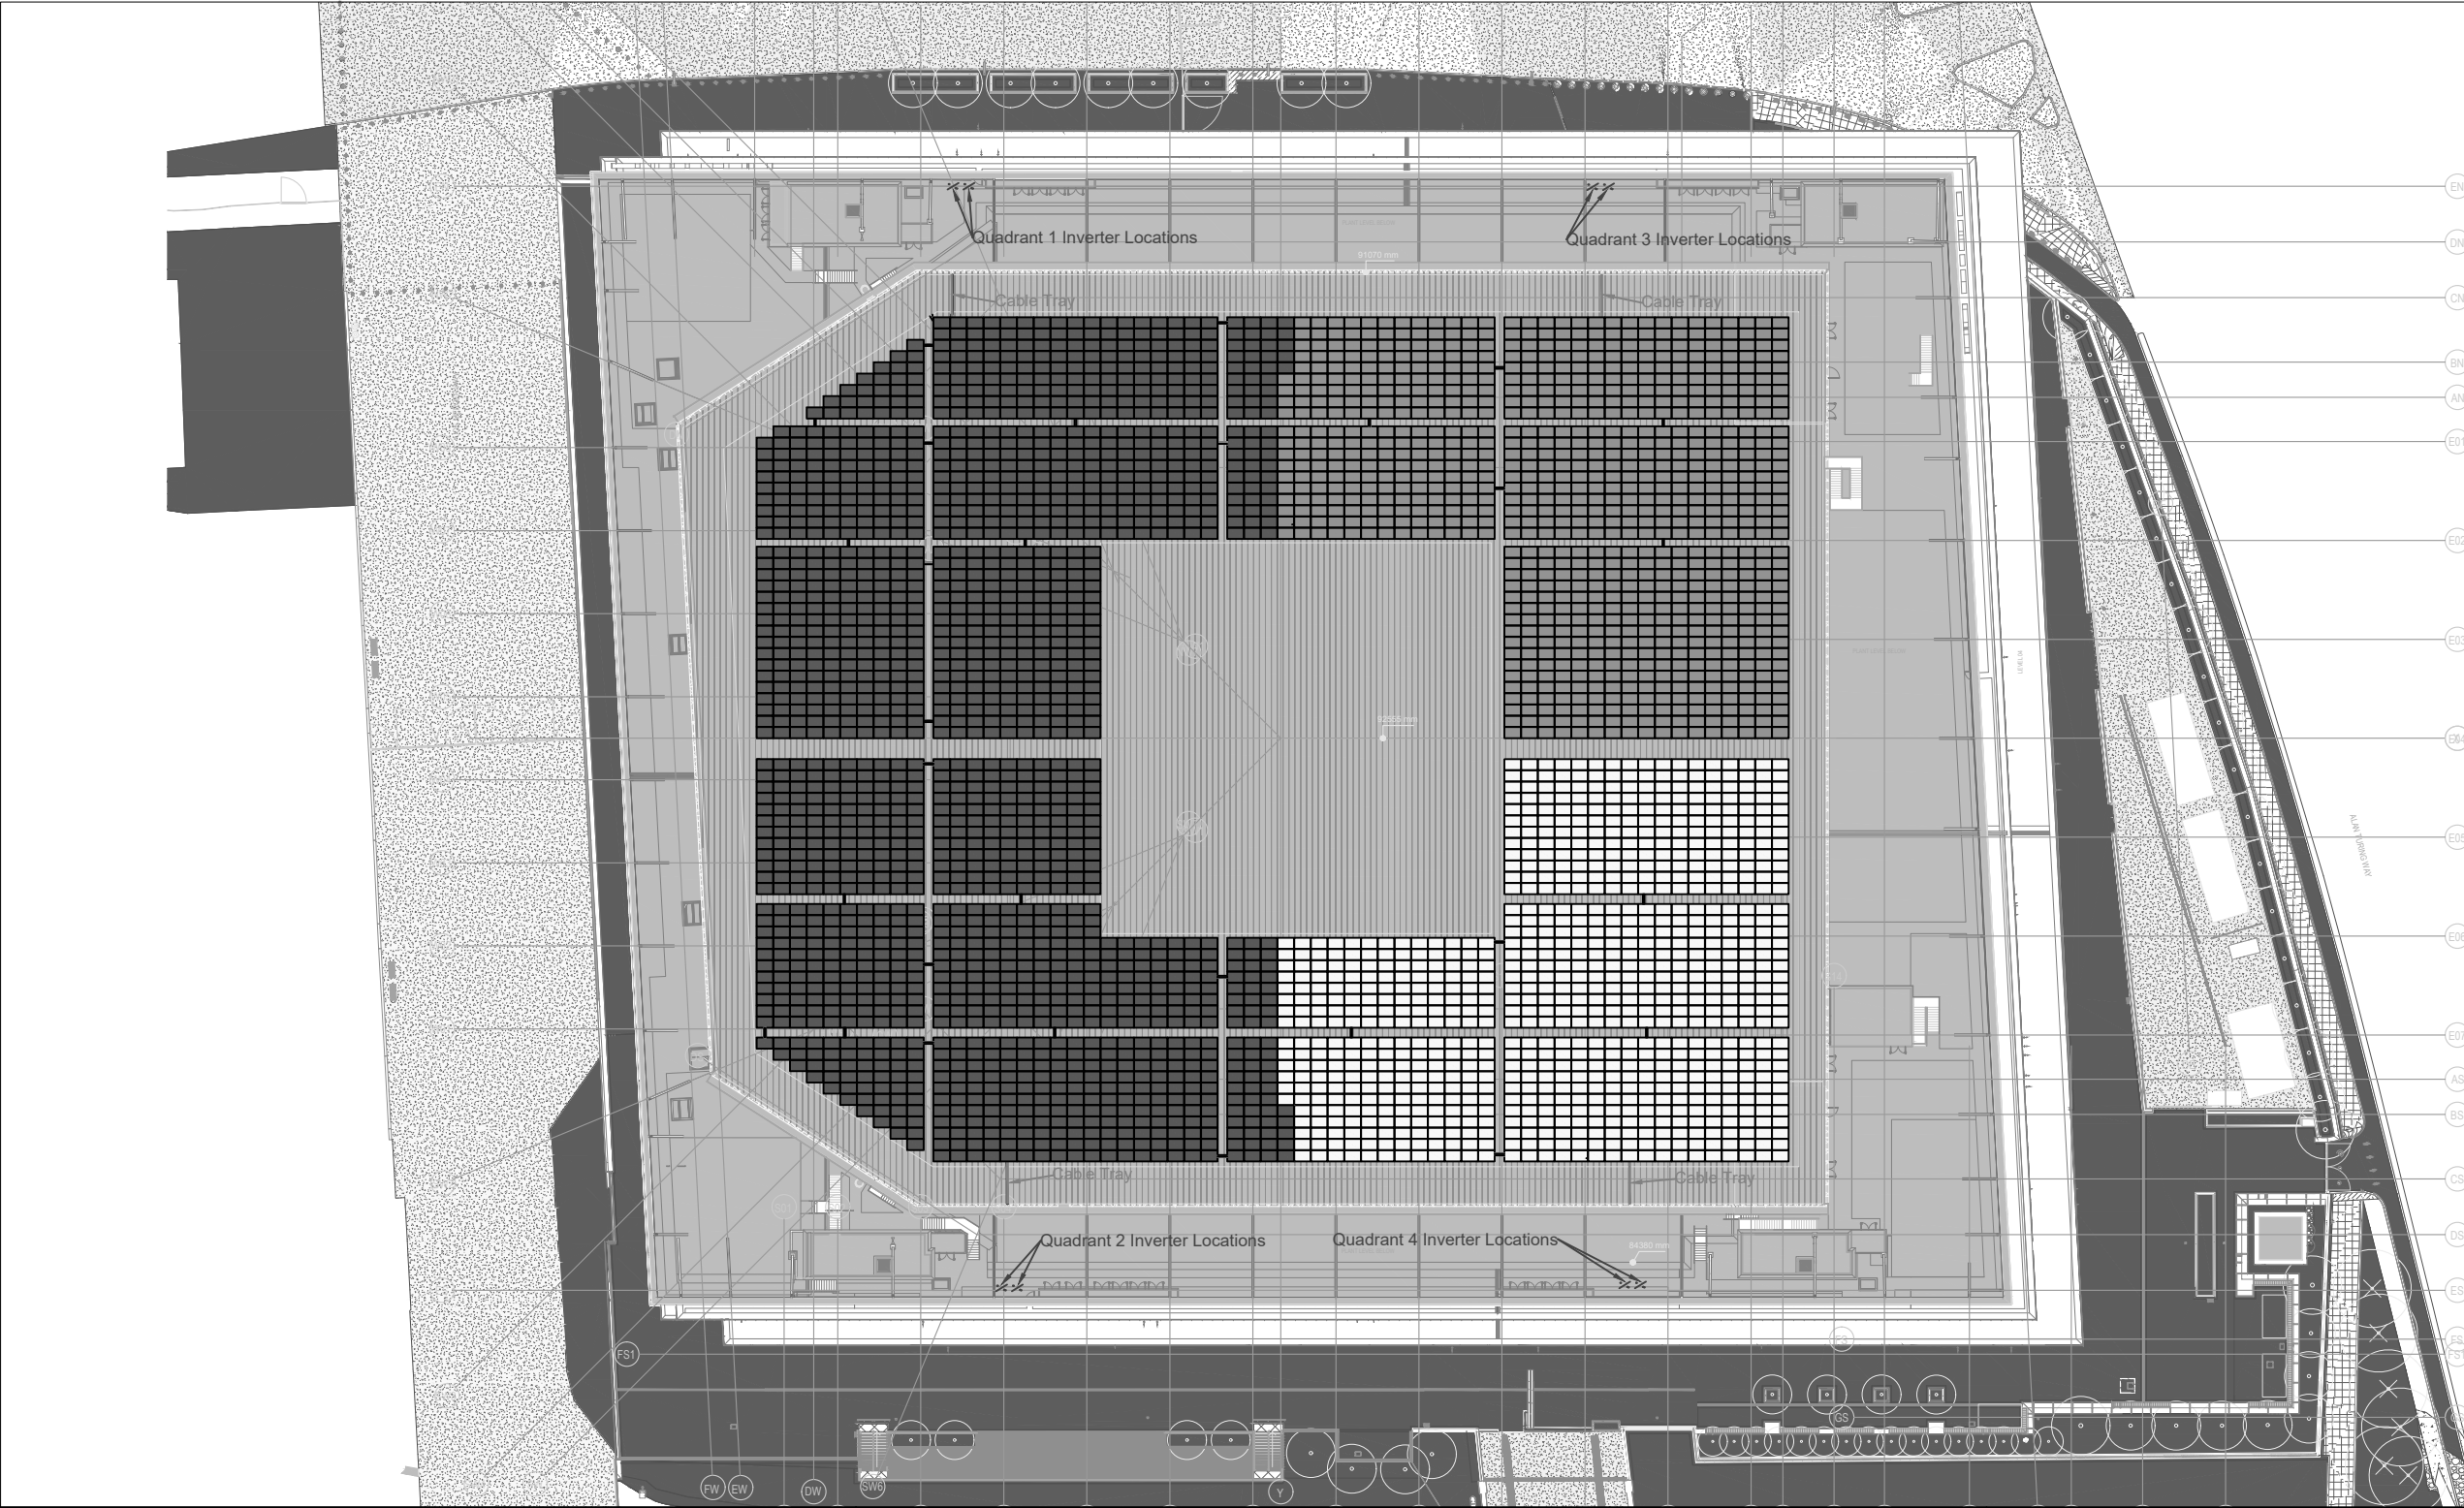

| Inverters   |      |
|---|------|
| (8x) SMA Solar Technology Sunny Tripower CORE2   |      |
| (3346x) Hanwha Q.CELLS - Q.PEAK Duo BLK M-G11 400W   |      |
| System Size: 1338.4kWp   |      |
| Dimensions   |      |
| Width   | 1692 |
| Height   | 1194 |
| Depth   | 32   |
| Details: <ul style="list-style-type: none"><li>- Inverter location marked.</li><li>- PV modules assigned to respective quadrants.</li><li>- Vertical spacing between array 800mm and horizontal spacing between arrays 1000mm.</li></ul> |      |
|   |      |

| Documents Used For Design  |
|----------------------------|
| BRA-POP-ZZ-ZZ-RF-DR-A-0110 |

| Key |                         |
|-----|-------------------------|
|     | PV Module - Core A (NW) |
|     | PV Module - Core B (NE) |
|     | PV Module - Core C (SE) |
|     | PV Module - Core D (SW) |
|     | Inverter                |
|     | Cable Tray              |

|                 |
|-----------------|
|                 |
| Scale: 1:750@A3 |

| Installer Details                          |
|--------------------------------------------|
| Horton Lodge Farm,<br>Horton,<br>NN7 2BA   |
| T: 01604 600677<br>Email: sales@aniron.org |

| Coop Live Arena |          |
|-----------------|----------|
| Date            | 14.03.23 |
| Designer        | J.Hall   |
| Revision        | 2        |