

NOTES:




FIGURED DIMENSIONS TO BE TAKEN IN PREFERENCE TO SCALED DIMENSIONS.
ALL DIMENSIONS TO BE CHECKED ON SITE.


Legend

Below Ground Drainage

Room Legend

1. Reception
2. Consultation Room 1
3. Consultation Room 2
4. Pharmacy
5. Consultation Room 3
6. Store
7. Consultation Room 4
8. Waiting area

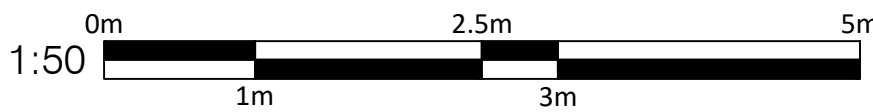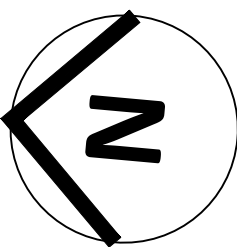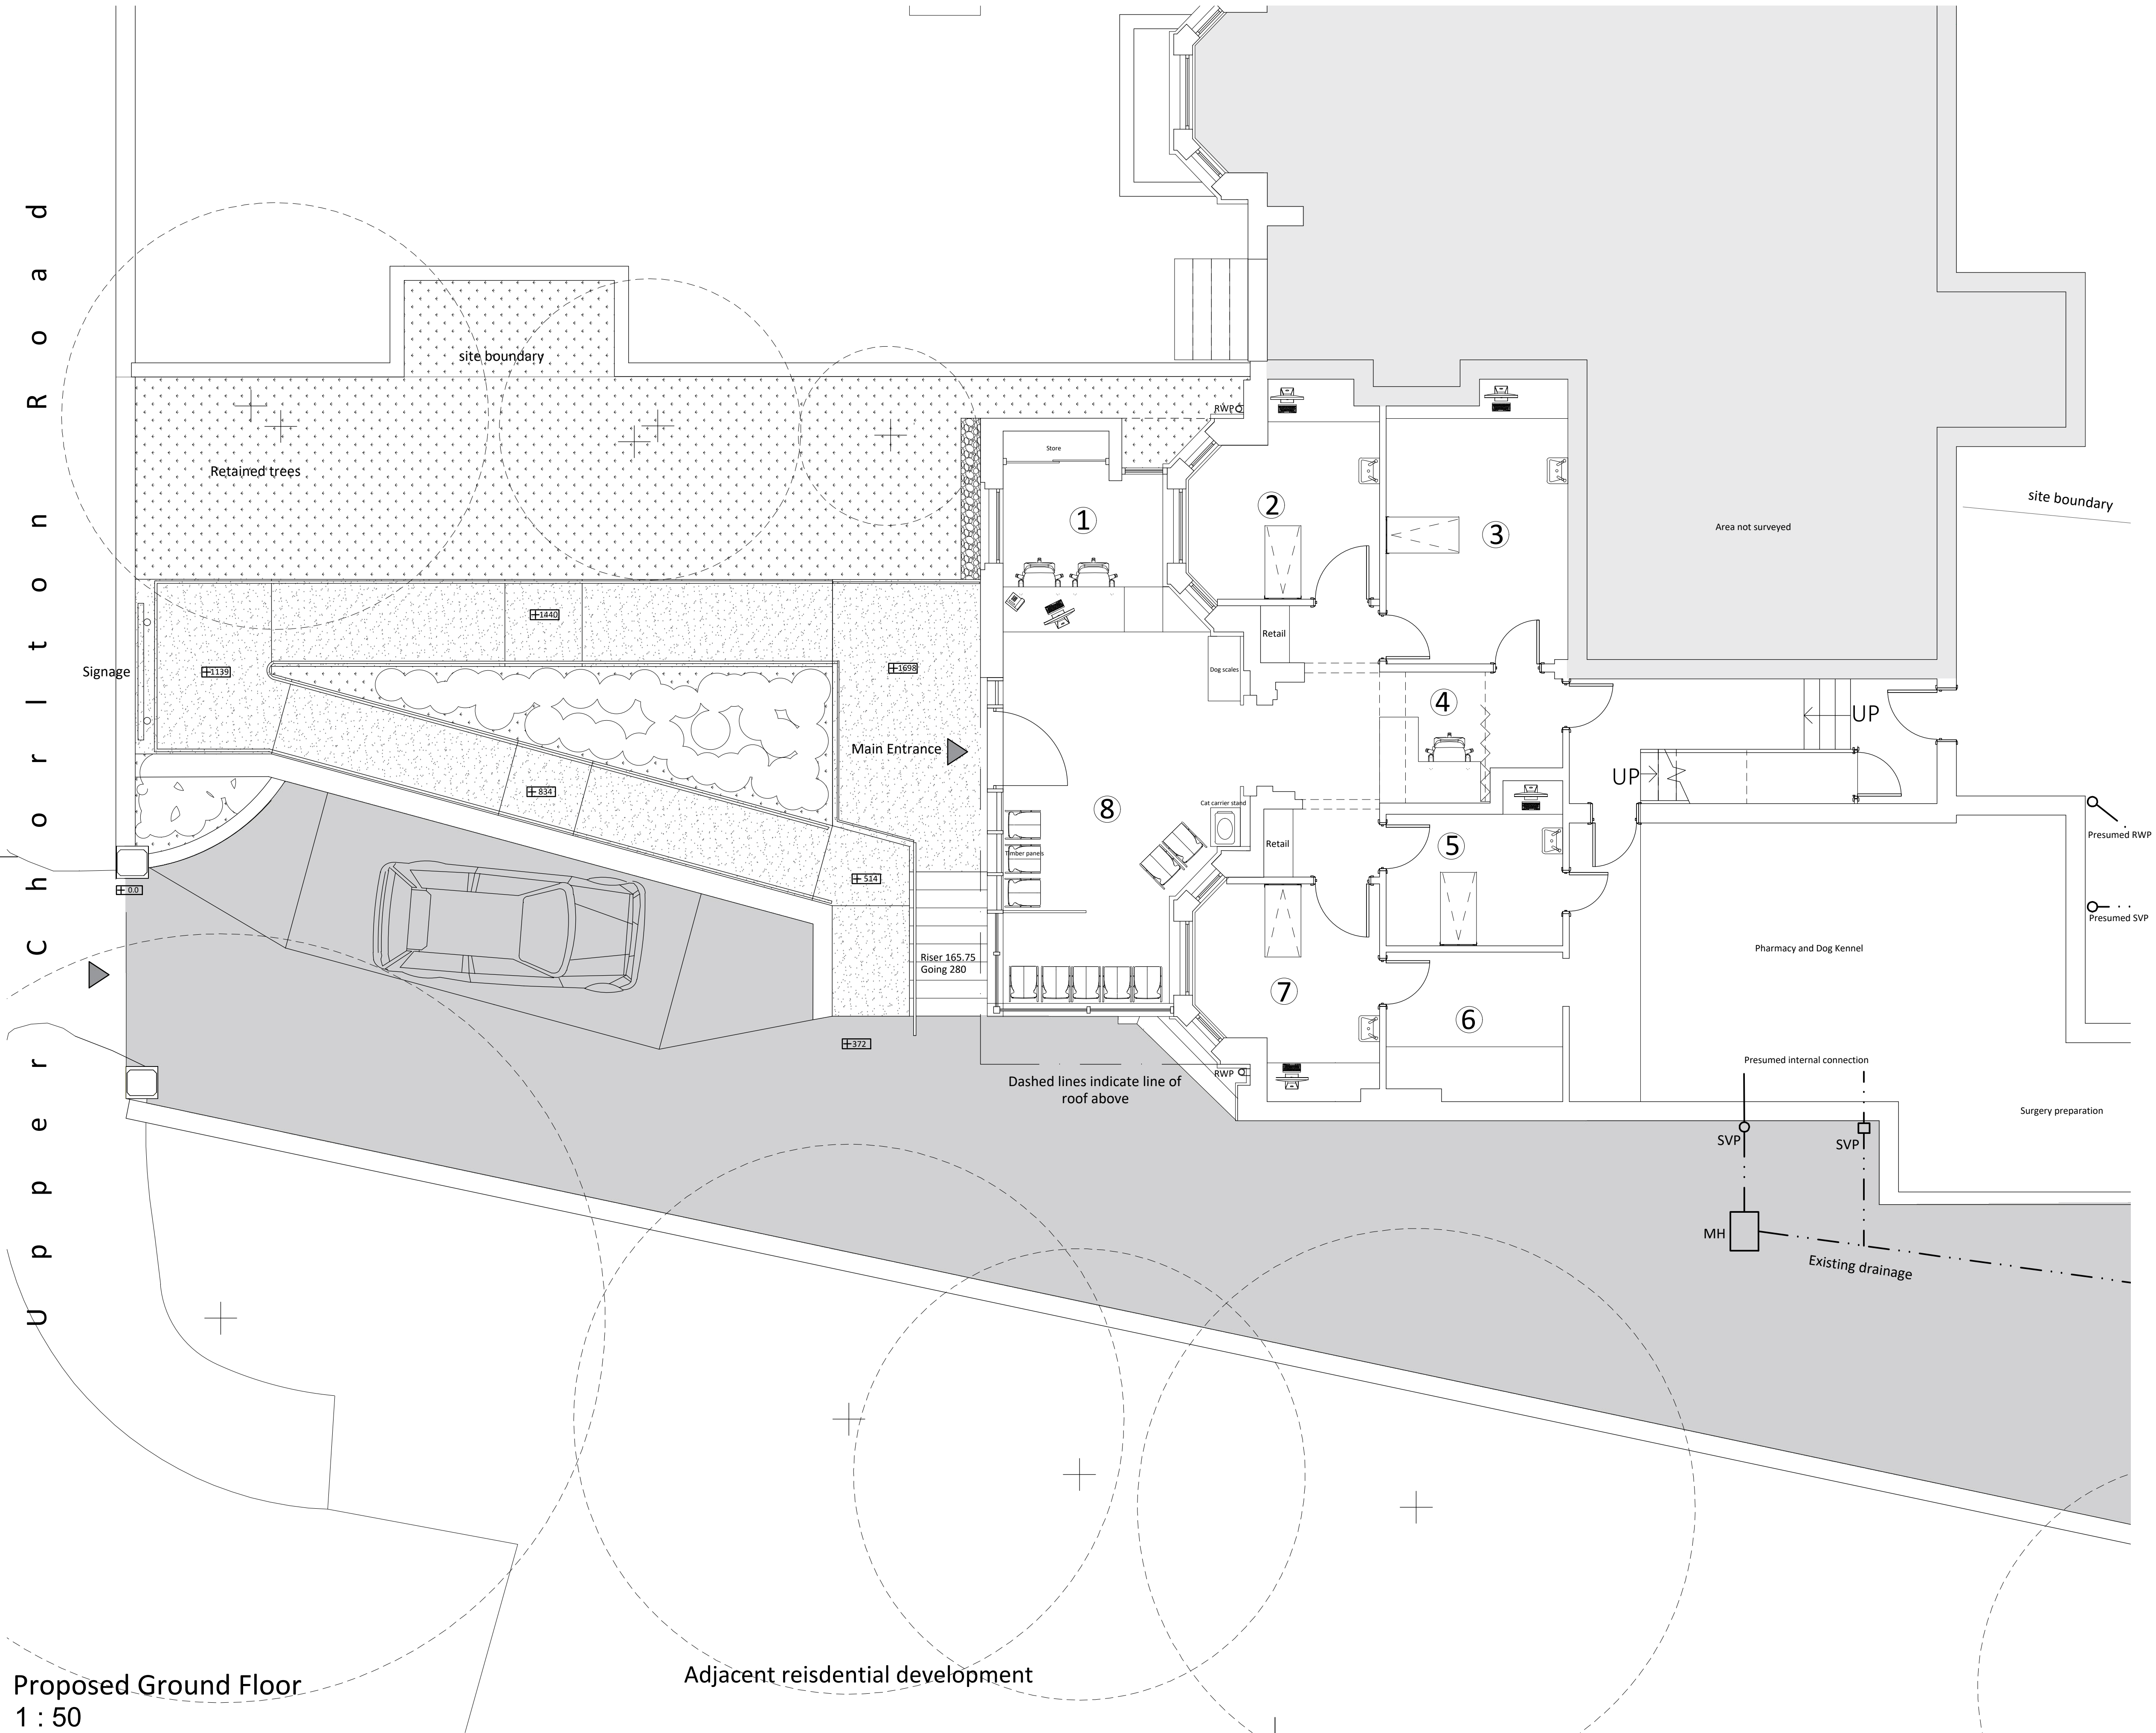

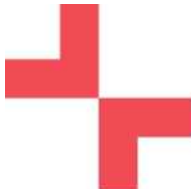Revision:		Date:		Description:	
		GRAHAM SIBBALD			
Chartered Surveyors and Property Consultants					
233 St Vincent Street, Glasgow G2 5QY Telephone 0141 332 1154 Fax 0141 332 2914 Website: www.g.s.co.uk Email: cad@g.s.co.uk					
Client IVC Evidensia UK, The Chocolate Factory, Keynsham, Bristol BS31 2AU					
Project EXTENSION TO VETERINARY PRACTICE					
Address 221 Upper Chorlton Road Manchester M16 0DE					
Drawing Title Proposed Ground Floor					
Department No. GB_13477		Drg No. L(20)002		Revision 1st	Sheet Size 1:50 @ A1
Aims, No. 2023\02\0319				Drawing Status Planning	
Drawn By JWJ		Checked By CL		Date 14/4/2023	
PREPARED BY GRAHAM + SIBBALD TECHNICAL SERVICES LLP					