


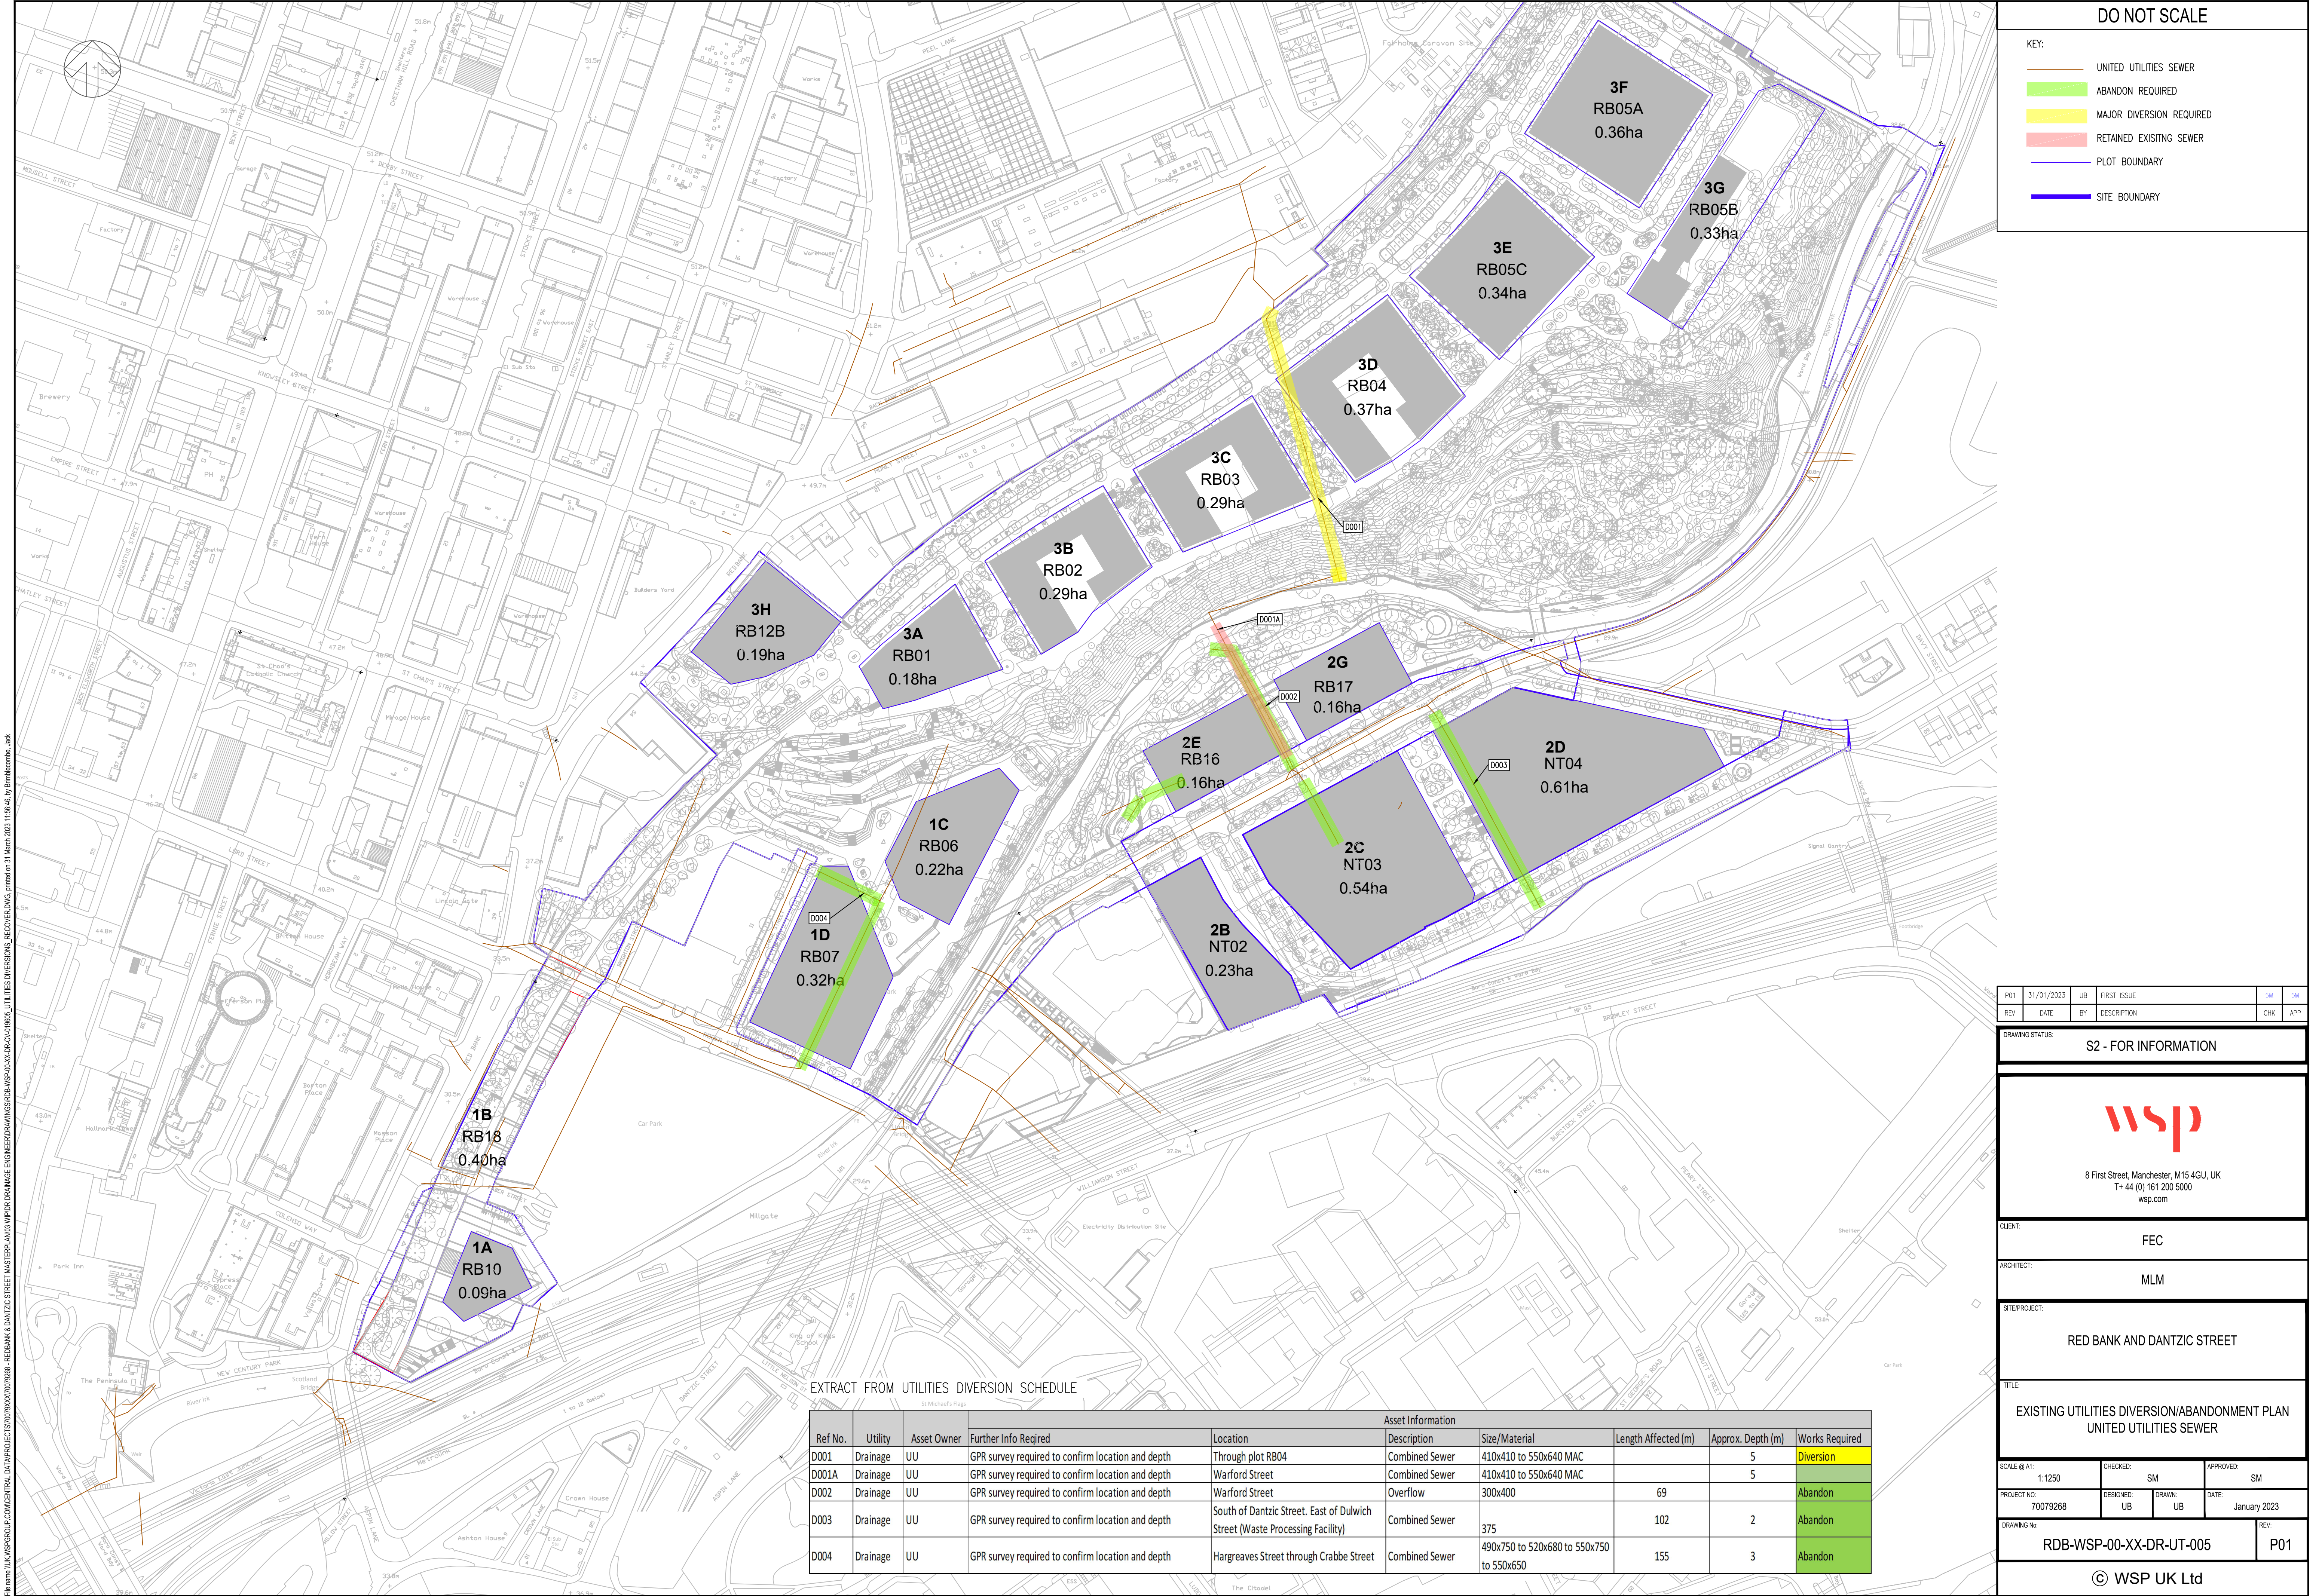

DO NOT SCALE

KEY:

UNITED UTILITIES SEWER

ABANDON REQUIRED

MAJOR DIVERSION REQUIRED

RETAINED EXISTING SEWER

PLOT BOUNDARY

SITE BOUNDARY

P01	31/01/2023	UB	FIRST ISSUE	SM	SM
REV	DATE	BY	DESCRIPTION	CHK	APP

DRAWING STATUS:

S2 - FOR INFORMATION



8 First Street, Manchester, M15 4GU, UK
T+ 44 (0) 161 200 5000
wsp.com

CLIENT:

FEC

ARCHITECT:

MLM

SITE/PROJECT:

RED BANK AND DANTZIC STREET

TITLE:

EXISTING UTILITIES DIVERSION/ABANDONMENT PLAN
UNITED UTILITIES SEWER

SCALE @ A1:	CHECKED:	APPROVED:
1:1250	SM	SM
PROJECT NO:	DESIGNED:	DRAWN:
70079268	UB	UB
	DATE:	January 2023

DRAWING NO:	REV:
RDB-WSP-00-XX-DR-UT-005	P01

© WSP UK Ltd

EXTRACT FROM UTILITIES DIVERSION SCHEDULE

Ref No.	Utility	Asset Owner	Further Info Required	Location	Description	Size/Material	Length Affected (m)	Approx. Depth (m)	Works Required
D001	Drainage	UU	GPR survey required to confirm location and depth	Through plot RB04	Combined Sewer	410x410 to 550x640 MAC		5	Diversi
D001A	Drainage	UU	GPR survey required to confirm location and depth	Warford Street	Combined Sewer	410x410 to 550x640 MAC		5	
D002	Drainage	UU	GPR survey required to confirm location and depth	Warford Street	Overflow	300x400	69		Abandon
D003	Drainage	UU	GPR survey required to confirm location and depth	South of Dantzic Street. East of Dulwich Street (Waste Processing Facility)	Combined Sewer	375	102	2	Abandon
D004	Drainage	UU	GPR survey required to confirm location and depth	Hargreaves Street through Crabbe Street	Combined Sewer	490x750 to 520x680 to 550x750 to 550x650	155	3	Abandon