


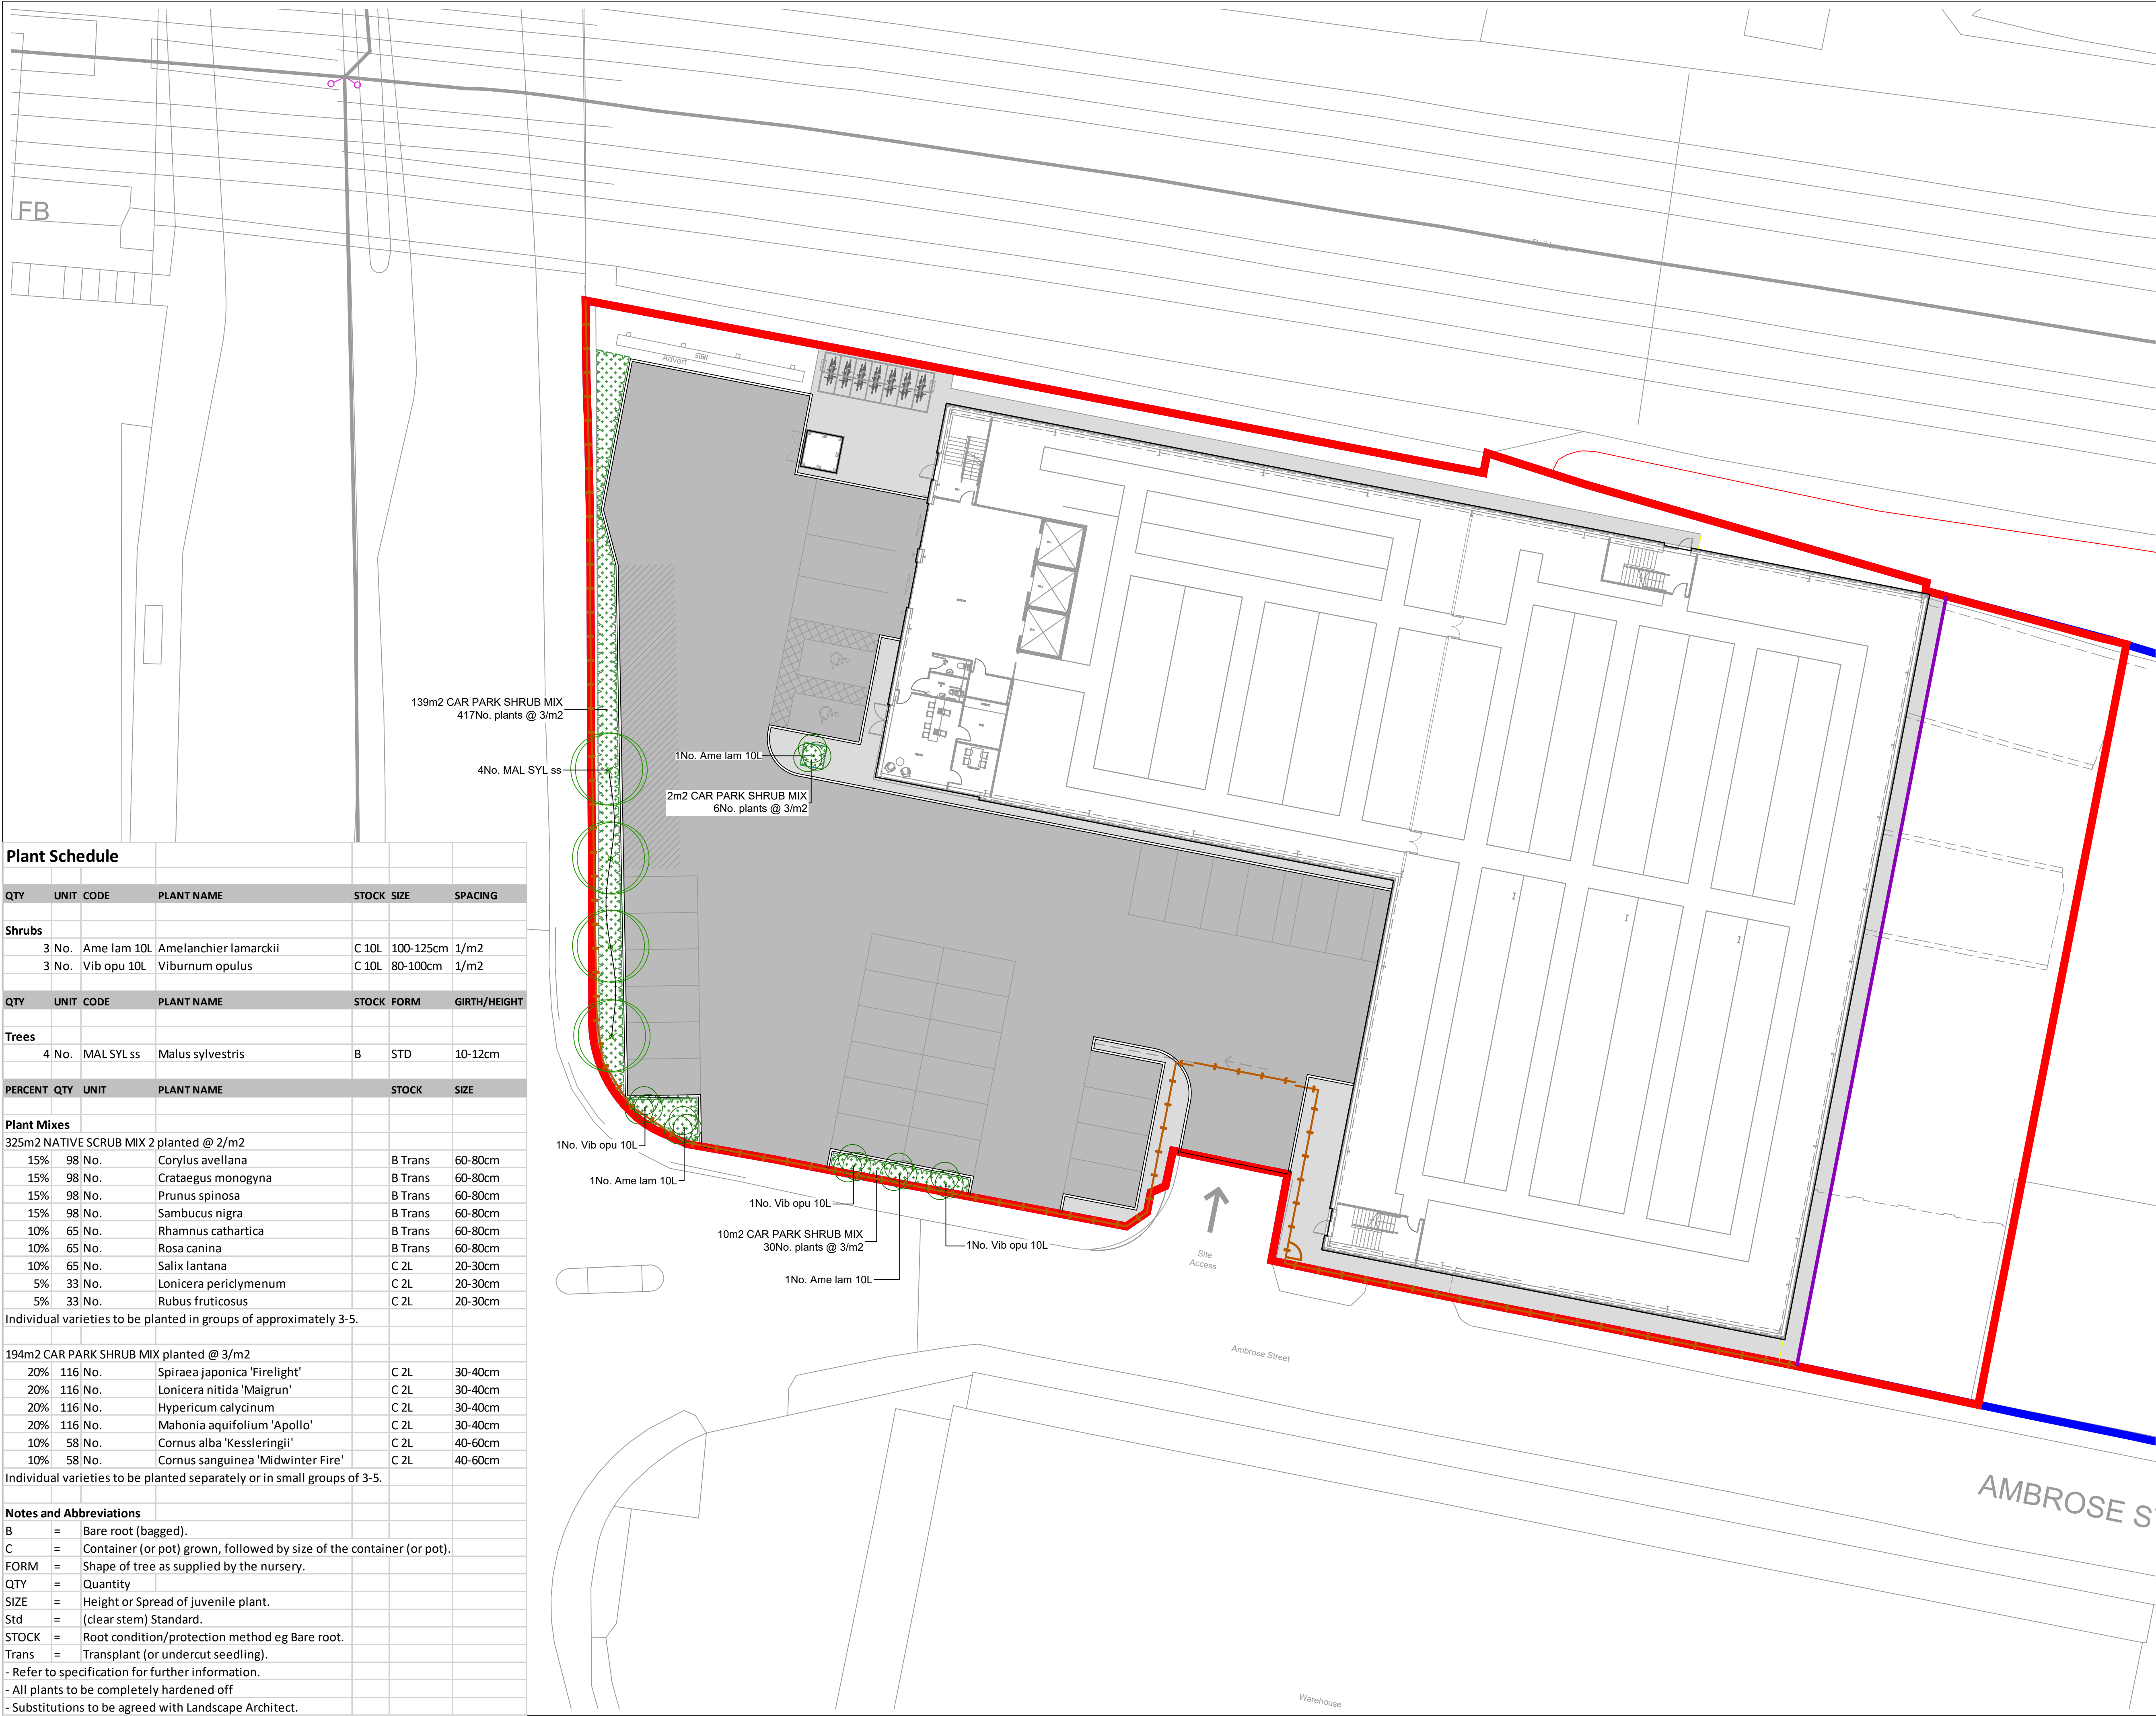

Plant Schedule

QTY	UNIT	CODE	PLANT NAME	STOCK	SIZE	SPACING
Shrubs						
3	No.	Ame lam 10L	Amelanchier lamarckii	C 10L	100-125cm	1/m2
3	No.	Vib opu 10L	Viburnum opulus	C 10L	80-100cm	1/m2
QTY	UNIT	CODE	PLANT NAME	STOCK	FORM	GIRTH/HEIGHT
Trees						
4	No.	MAL SYL ss	Malus sylvestris	B	STD	10-12cm

PERCENT	QTY	UNIT	PLANT NAME	STOCK	SIZE
Plant Mixes					
325m2 NATIVE SCRUB MIX 2 planted @ 2/m2					
15%	98	No.	Corylus avellana	B Trans	60-80cm
15%	98	No.	Crataegus monogyna	B Trans	60-80cm
15%	98	No.	Prunus spinosa	B Trans	60-80cm
15%	98	No.	Sambucus nigra	B Trans	60-80cm
10%	65	No.	Rhamnus cathartica	B Trans	60-80cm
10%	65	No.	Rosa canina	B Trans	60-80cm
10%	65	No.	Salix lantana	C 2L	20-30cm
5%	33	No.	Lonicera periclymenum	C 2L	20-30cm
5%	33	No.	Rubus fruticosus	C 2L	20-30cm

Individual varieties to be planted in groups of approximately 3-5.

194m2 CAR PARK SHRUB MIX planted @ 3/m2					
20%	116	No.	Spiraea japonica 'Firelight'	C 2L	30-40cm
20%	116	No.	Lonicera nitida 'Maigrun'	C 2L	30-40cm
20%	116	No.	Hypericum calycinum	C 2L	30-40cm
20%	116	No.	Mahonia aquifolium 'Apollo'	C 2L	30-40cm
10%	58	No.	Cornus alba 'Kesslingii'	C 2L	40-60cm
10%	58	No.	Cornus sanguinea 'Midwinter Fire'	C 2L	40-60cm


Individual varieties to be planted separately or in small groups of 3-5.

Notes and Abbreviations

B	=	Bare root (bagged).
C	=	Container (or pot) grown, followed by size of the container (or pot).
FORM	=	Shape of tree as supplied by the nursery.
QTY	=	Quantity
SIZE	=	Height or Spread of juvenile plant.
Std	=	(clear stem) Standard.
STOCK	=	Root condition/protection method eg Bare root.
Trans	=	Transplant (or undercut seedling).
- Refer to specification for further information.		
- All plants to be completely hardened off		
- Substitutions to be agreed with Landscape Architect.		

Do not scale this drawing (printed or electronic version).
Contractors must check all dimensions from site.
This drawing is copyright and is for use on this site only. This drawing should be read in conjunction with all relevant consultants drawings and specialist subcontractors / supply chain drawings and specifications.
All works to be carried out in accordance with the latest British Standards / Codes of Practice unless specifically directed otherwise in the specification.
Responsibility for the reproduction of this drawing in paper form, or issued in electronic format, lies with the recipient to check that all information has been replicated in full and is correct when compared to the original paper or electronic image.
Graphical representations of equipment on this drawing have been co-ordinated, but are approximations only. Please refer to the specifications and / or details for actual sizes and / or specific contractor construction information.

Notes:-

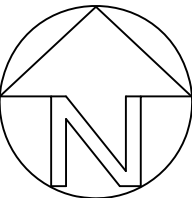

KEY

Hard Works

	Vehicular Asphalt Surface Black colour.
	Pedestrian Asphalt Surface Black colour.
	Black Paladin Fence With matching gates.
	Retaining Wall Detail to engineer's specification
	Raised 500mm high Planter Edging Steel planter, Logic STAPEL Size- 500mm high, 1500mm x 1500mm. Supplied by Logic Street Furniture or equal approved.

Soft Works

	Proposed Trees
	Proposed specimen shrub C 10L specimen shrub.
	Proposed Low Level Shrub Mix Planting

P04	30/06/23	AMENDED ISSUE	SH	SA
P03	13/01/23	AMENDED ISSUE	TH	SA
P02	31/10/22	AMENDED ISSUE	TH	SA
P01	18/10/22	FIRST ISSUE	TH	SA
REV.	DATE	DESCRIPTION	DRAWN	CHK'D



A: Ground Floor, The Tower,
Deva City Office Park, Trinity Way,
Manchester M3 7BF

T: +44 (0) 161 312 3131

weareurbangreen.co.uk

Client:	STORAGE WORLD		
Project:	AMBROSE STREET, MANCHESTER		
Title:	General Arrangement		
Issue:	PLANNING		
Drawn:	TH	Checked:	SA
Approved:	ME		
Project:	UG1754	Scale @ A1:	1:200
Date:	17/10/22		
Dwg No:	UG_1754_LAN_GA_DRW_01	Revision:	P04