


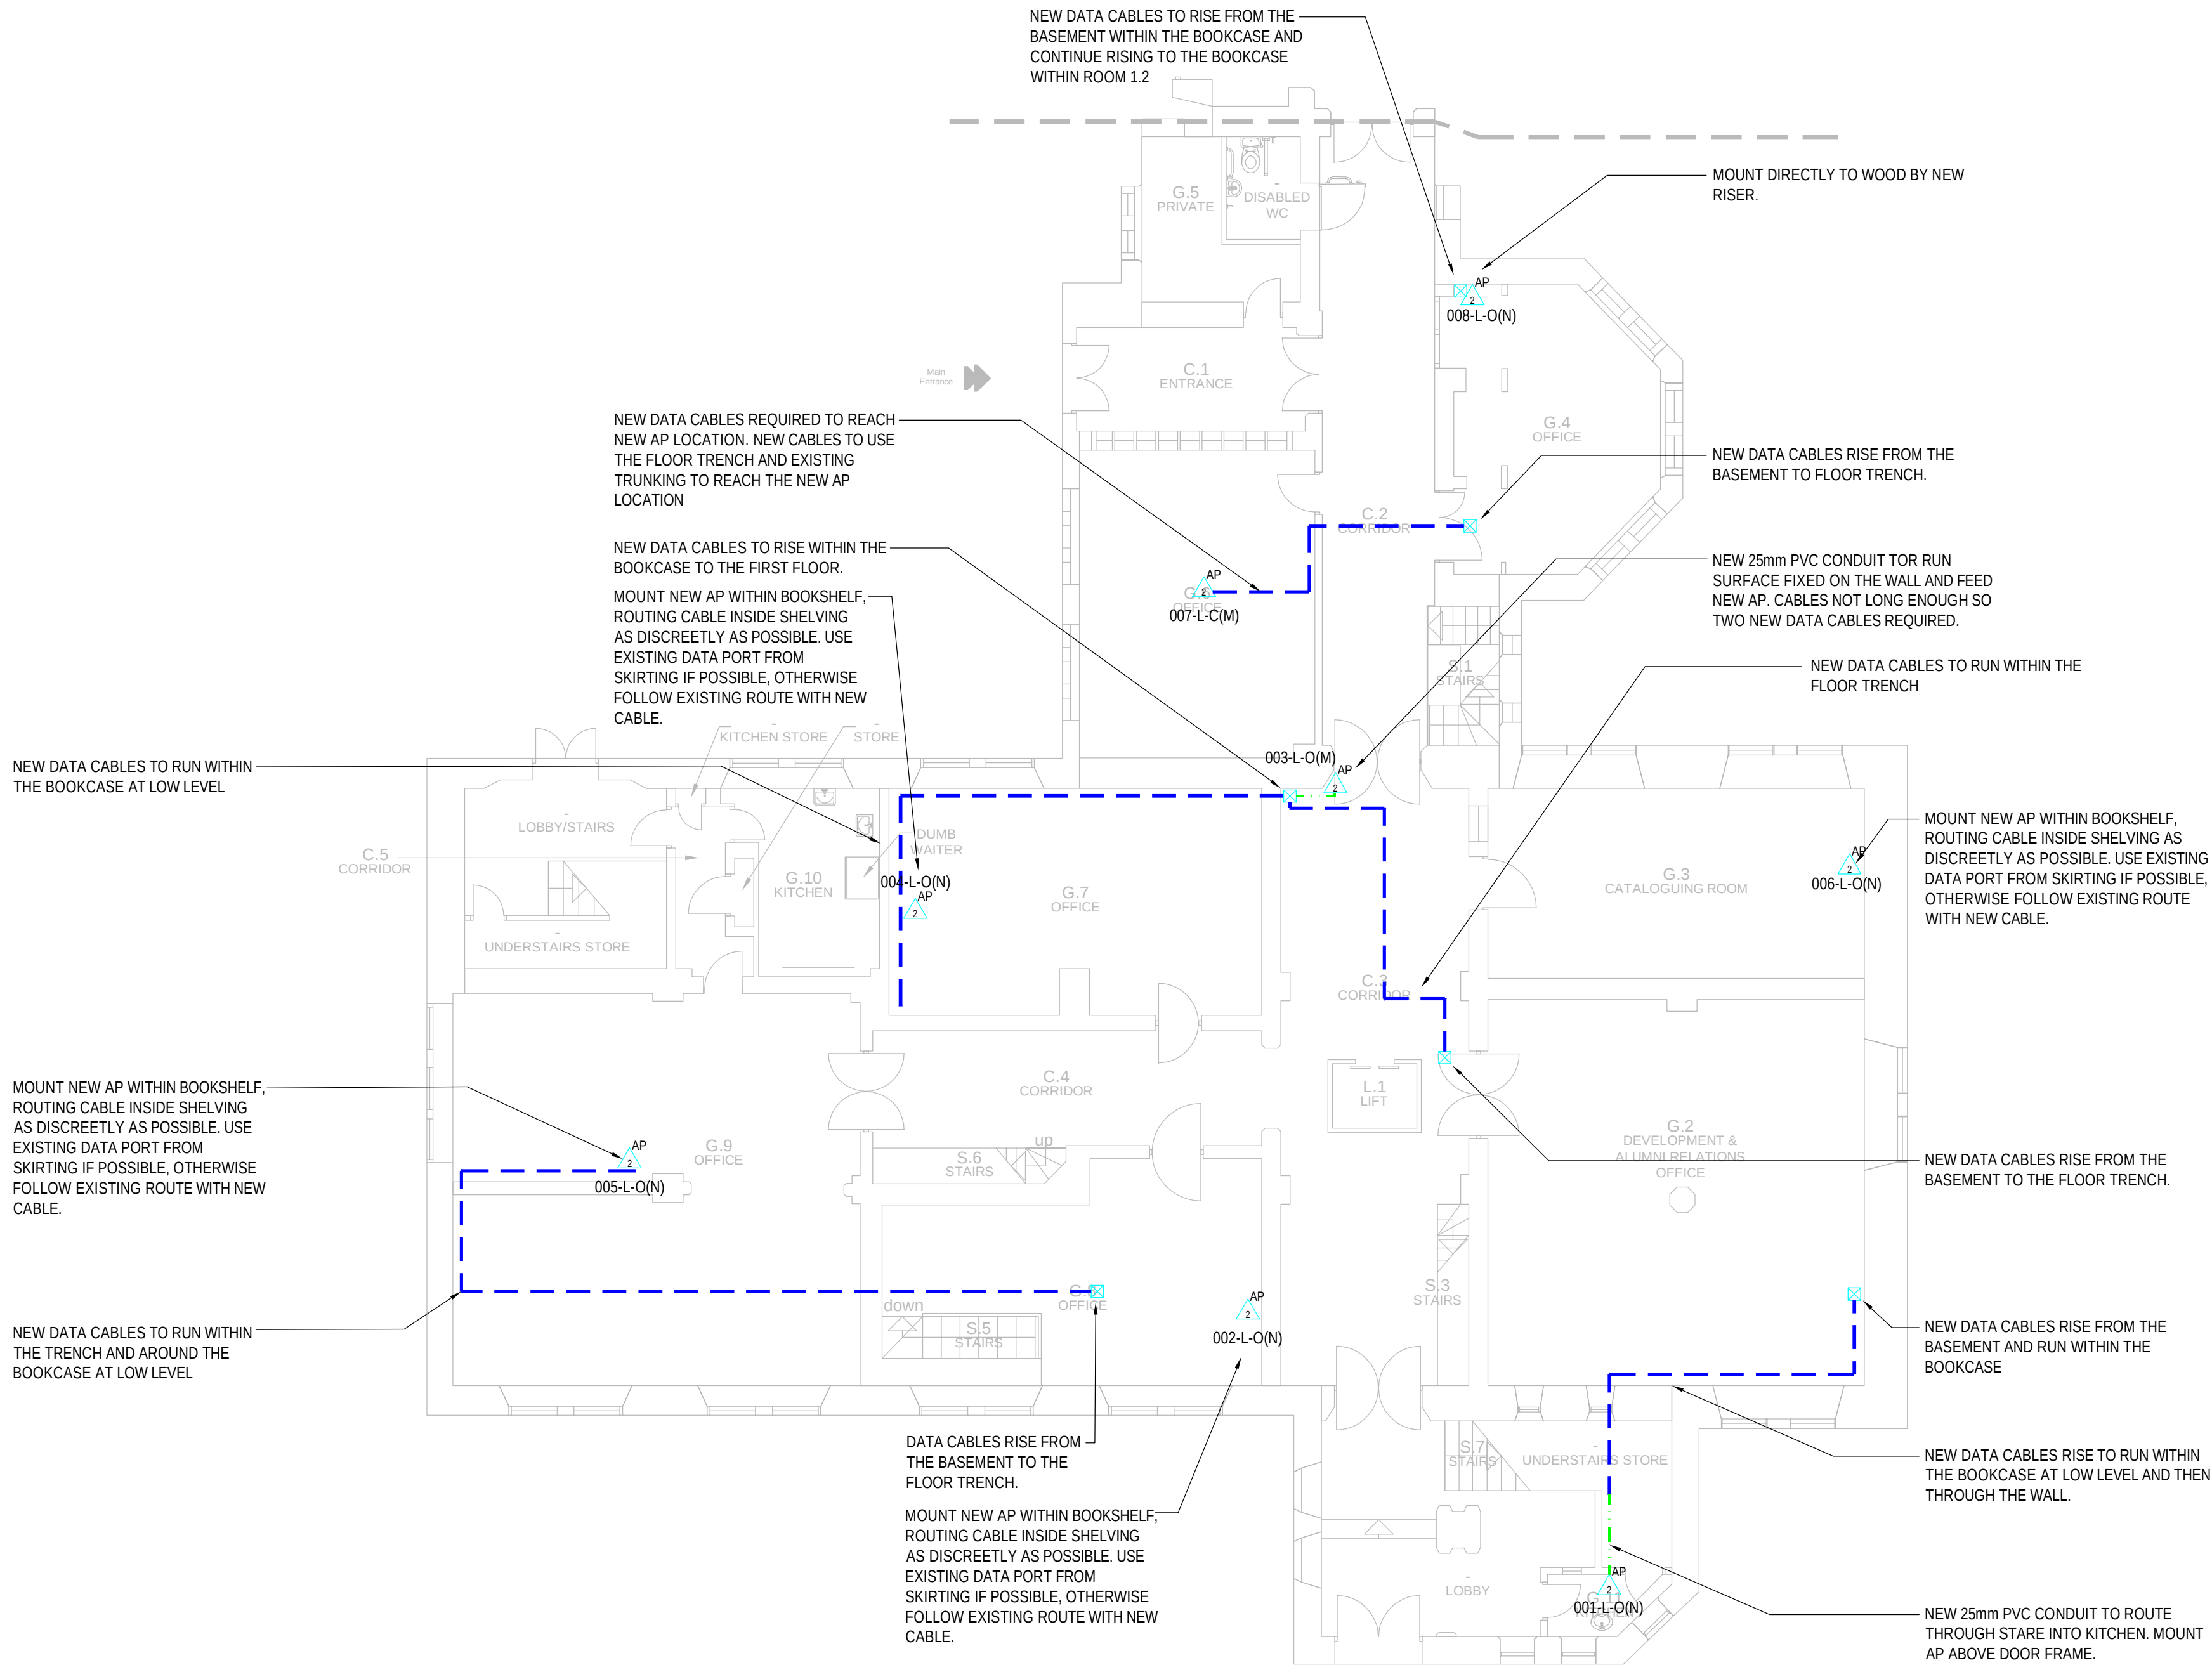

CONTAINMENT LEGEND	
	WI-FI ACCESS POINT (AP) NUMBER DENOTES NO OF POINTS
	EXISTING DATA CONTAINMENT (TYPE DENOTED)
	NEW DATA CONTAINMENT (TYPE DENOTED)
	NEW CONDUIT (TYPE DENOTED)
	NEW TRUNKING (TYPE DENOTED)
	CONTAINMENT RISES TO CEILING / DROPS TO FLOOR
	CONTAINMENT TYPE AND SIZE: ELV = DATA BASKET

- PLEASE DO NOT SCALE FROM THIS DRAWING.
- THIS DRAWING FORMS PART OF THE MEP DETAILED DESIGN PACKAGE AND SHOULD BE READ IN CONJUNCTON WITH THE COMPLETE PACKAGE INCLUDING UoM STANDARDS / PROCEDURES AND DESIGNERS INFORMATION
- THE ACCESS POINT REFERENCES INDICATED ON THIS DRAWING REFLECT THE ROC TECHNOLOGIES REFERENCES AND FOLLOW THEIR CONVENTION, IE;

FXX-T-M(A), WHERE
F = FLOOR NUMBER
XX = AP NUMBER
T = AP TYPE
H = AP-345
L = AP315
B = AP303
M = MOUNTING TYPE
C = CEILING
W = WALL
O = OBERON BRACKET
(A) = ACTION
R = REFRESH
M = MOVE
N = NEW
D = DECOMMISSION
K = KEEP
- ALL NEW AP POINTS TO BE PROVIDED WITH 2NO DATA CABLES FROM COMMS ROOM.
- CONSIDERATION HAS BEEN MADE TO ENSURE NO NEWLY INSTALLED CABLES EXCEED UoM ADVISED MAX LENGTH OF 90m. CONTRACTOR TO NOTIFY UNIVERSITY FM BEFORE INSTALLATION
- ALL ROUTES AND WORKS TO BE COORDINATED WITH UNIVERSITY AND HERITAGE STAFF
- ROUTING FOR TENDER PURPOSES, ALL ROUTES TO BE VERIFIED ON SITE

T02	*	MODIFIED TO HERITAGE COMMENTS	MM	KM	29.08.2023
T01	*	TENDER ISSUE	MM	KM	12.05.2023
Rev	Doc	Description	Dwn	Chkd	Date

TENDER



Bringing Buildings to Life

**TROUP
BYWATERS
+ ANDERS**

61 Oxford Place
Manchester M1 6EQ
t: +44 (0)161 974 1710
e: manchester@tbanda.com
w: www.tbanda.com

Project UNIVERSITY OF MANCHESTER NETWORK TRANSFORMATION				
Title CHRISTIE BUILDING GROUND FLOOR WI-FI SYSTEM ENHANCEMENT				
Client UNIVERSITY OF MANCHESTER				
Architect -				
Project No. EA0029	Drawn By DL	Date 12.08.19	Checked KM	Scale 1:100 @ A1
ACAD Model				Revision
Drawing No. EA0029-CB-E-65-00-001				T02

