


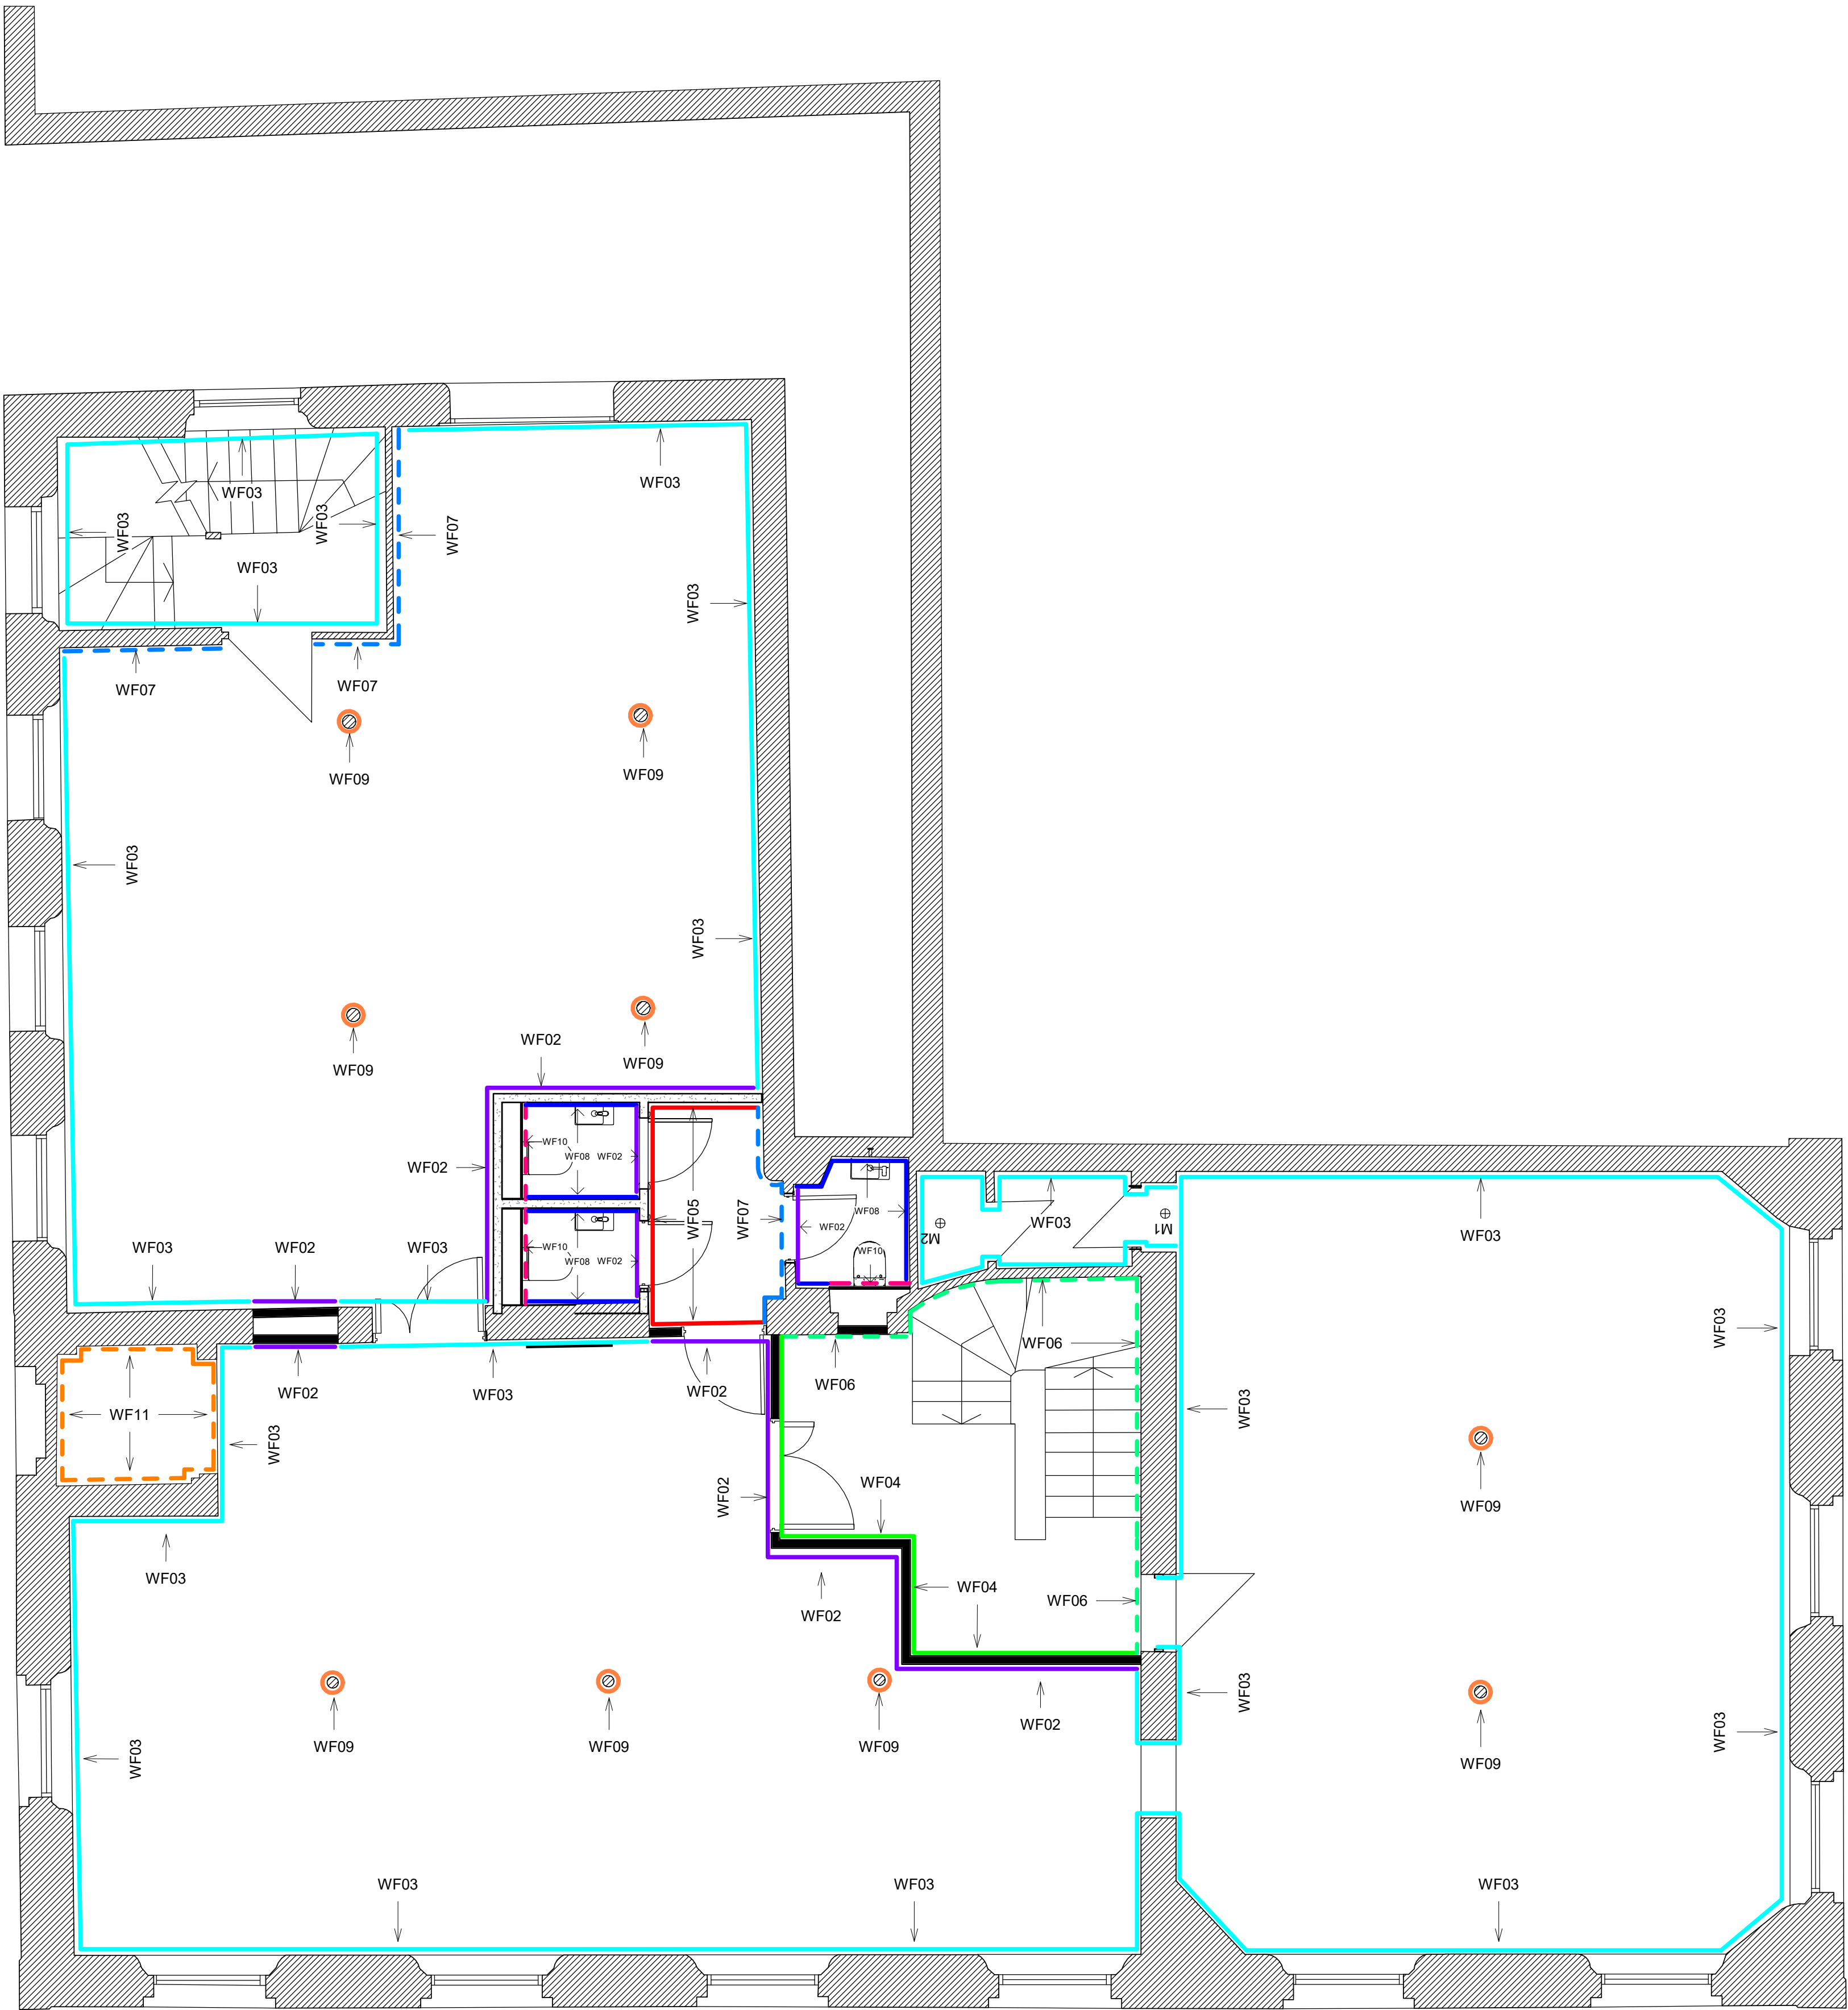

1FL Proposed Wall Finishes
1 : 50

Wall Finishes Key:

- WF01 - Existing exposed brick
- WF02 - Paint finish (Off White)
- WF03 - Linseed interior paint finish (Off White)
- WF04 - Dado line height paint finish (Light green)
- WF05 - Paint finish (Light green)
- WF06 - Dado line linseed paint finish (Light green)
- WF07 - Linseed interior paint finish (Light green)
- WF08 - Full height tiles (Grey)
- WF09 - Linseed exterior paint (Dark Green)
- WF10 - IPS panels - TBS Amwell - colour: Coastal Green
- WF11 - Lift cart interior - TBC when lift has been specified
- WF12 - Teapoint backsplash - Off white tiles
- WF13 - Feature tiles - Full height

Wall Finishes Notes:

- GFL window frames to be painted WF03.
- 1FL - 4FL window frames to be painted WF09.
- Refer to OBI Finishes Schedule

OBI


www.obiproperty.co.uk

All dimensions are in millimetres unless stated otherwise. No dimensions to be scaled from drawings. All dimensions to be checked on site prior to manufacture.

Any discrepancies between drawings and site conditions are to be reported to the contract manager.

This drawing is to be read in conjunction with all relevant Structural Engineers and Mechanical & Electrical Engineers drawings and specification.

© COPYRIGHT
The copyright in this drawing is vested in OBI Property Ltd and no licence or assignment of any kind has been, or is, granted to any third party whether by provision of copies or originals of the drawings or otherwise unless otherwise agreed in writing.

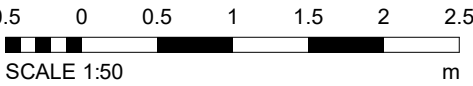

General Notes

- All specifications must be approved by specialist / contractor / fire consultant / acoustician / building control.
- All specifications must be approved by client and are subject to review & approval by client & designer.
- All paint finishes to have sample applied on site and approved by client and designer.

Wall Finish Notes

- Refer to finishes schedule for further details.
- For skirting finishes refer to Floor Finishes drawings
- GFL window frames to be painted WF03.
- 1FL - 4FL window frames to be painted W09.
- All paint finishes to have sample applied on site and approved by client and designer.

A	Updated following planning comments	27.07.23	ES	ER
-	Issued for planning	18.04.23	ES	SV
REV	DESCRIPTION	DATE	BY	CHK

CLIENT NAME

T&M Real Estate

PROJECT NAME

Lindencourt

DWG TITLE:

1FL Proposed Wall Finishes

DWG NO: **18_100** REVISION: **A**
SCALE **1 : 50 @A1** DRAWN: **Author**

DWG STATUS:

Planning

© OBI Property
10 Redley Street, Manchester, M2
t: 0161 237 1717 e:

OBI