




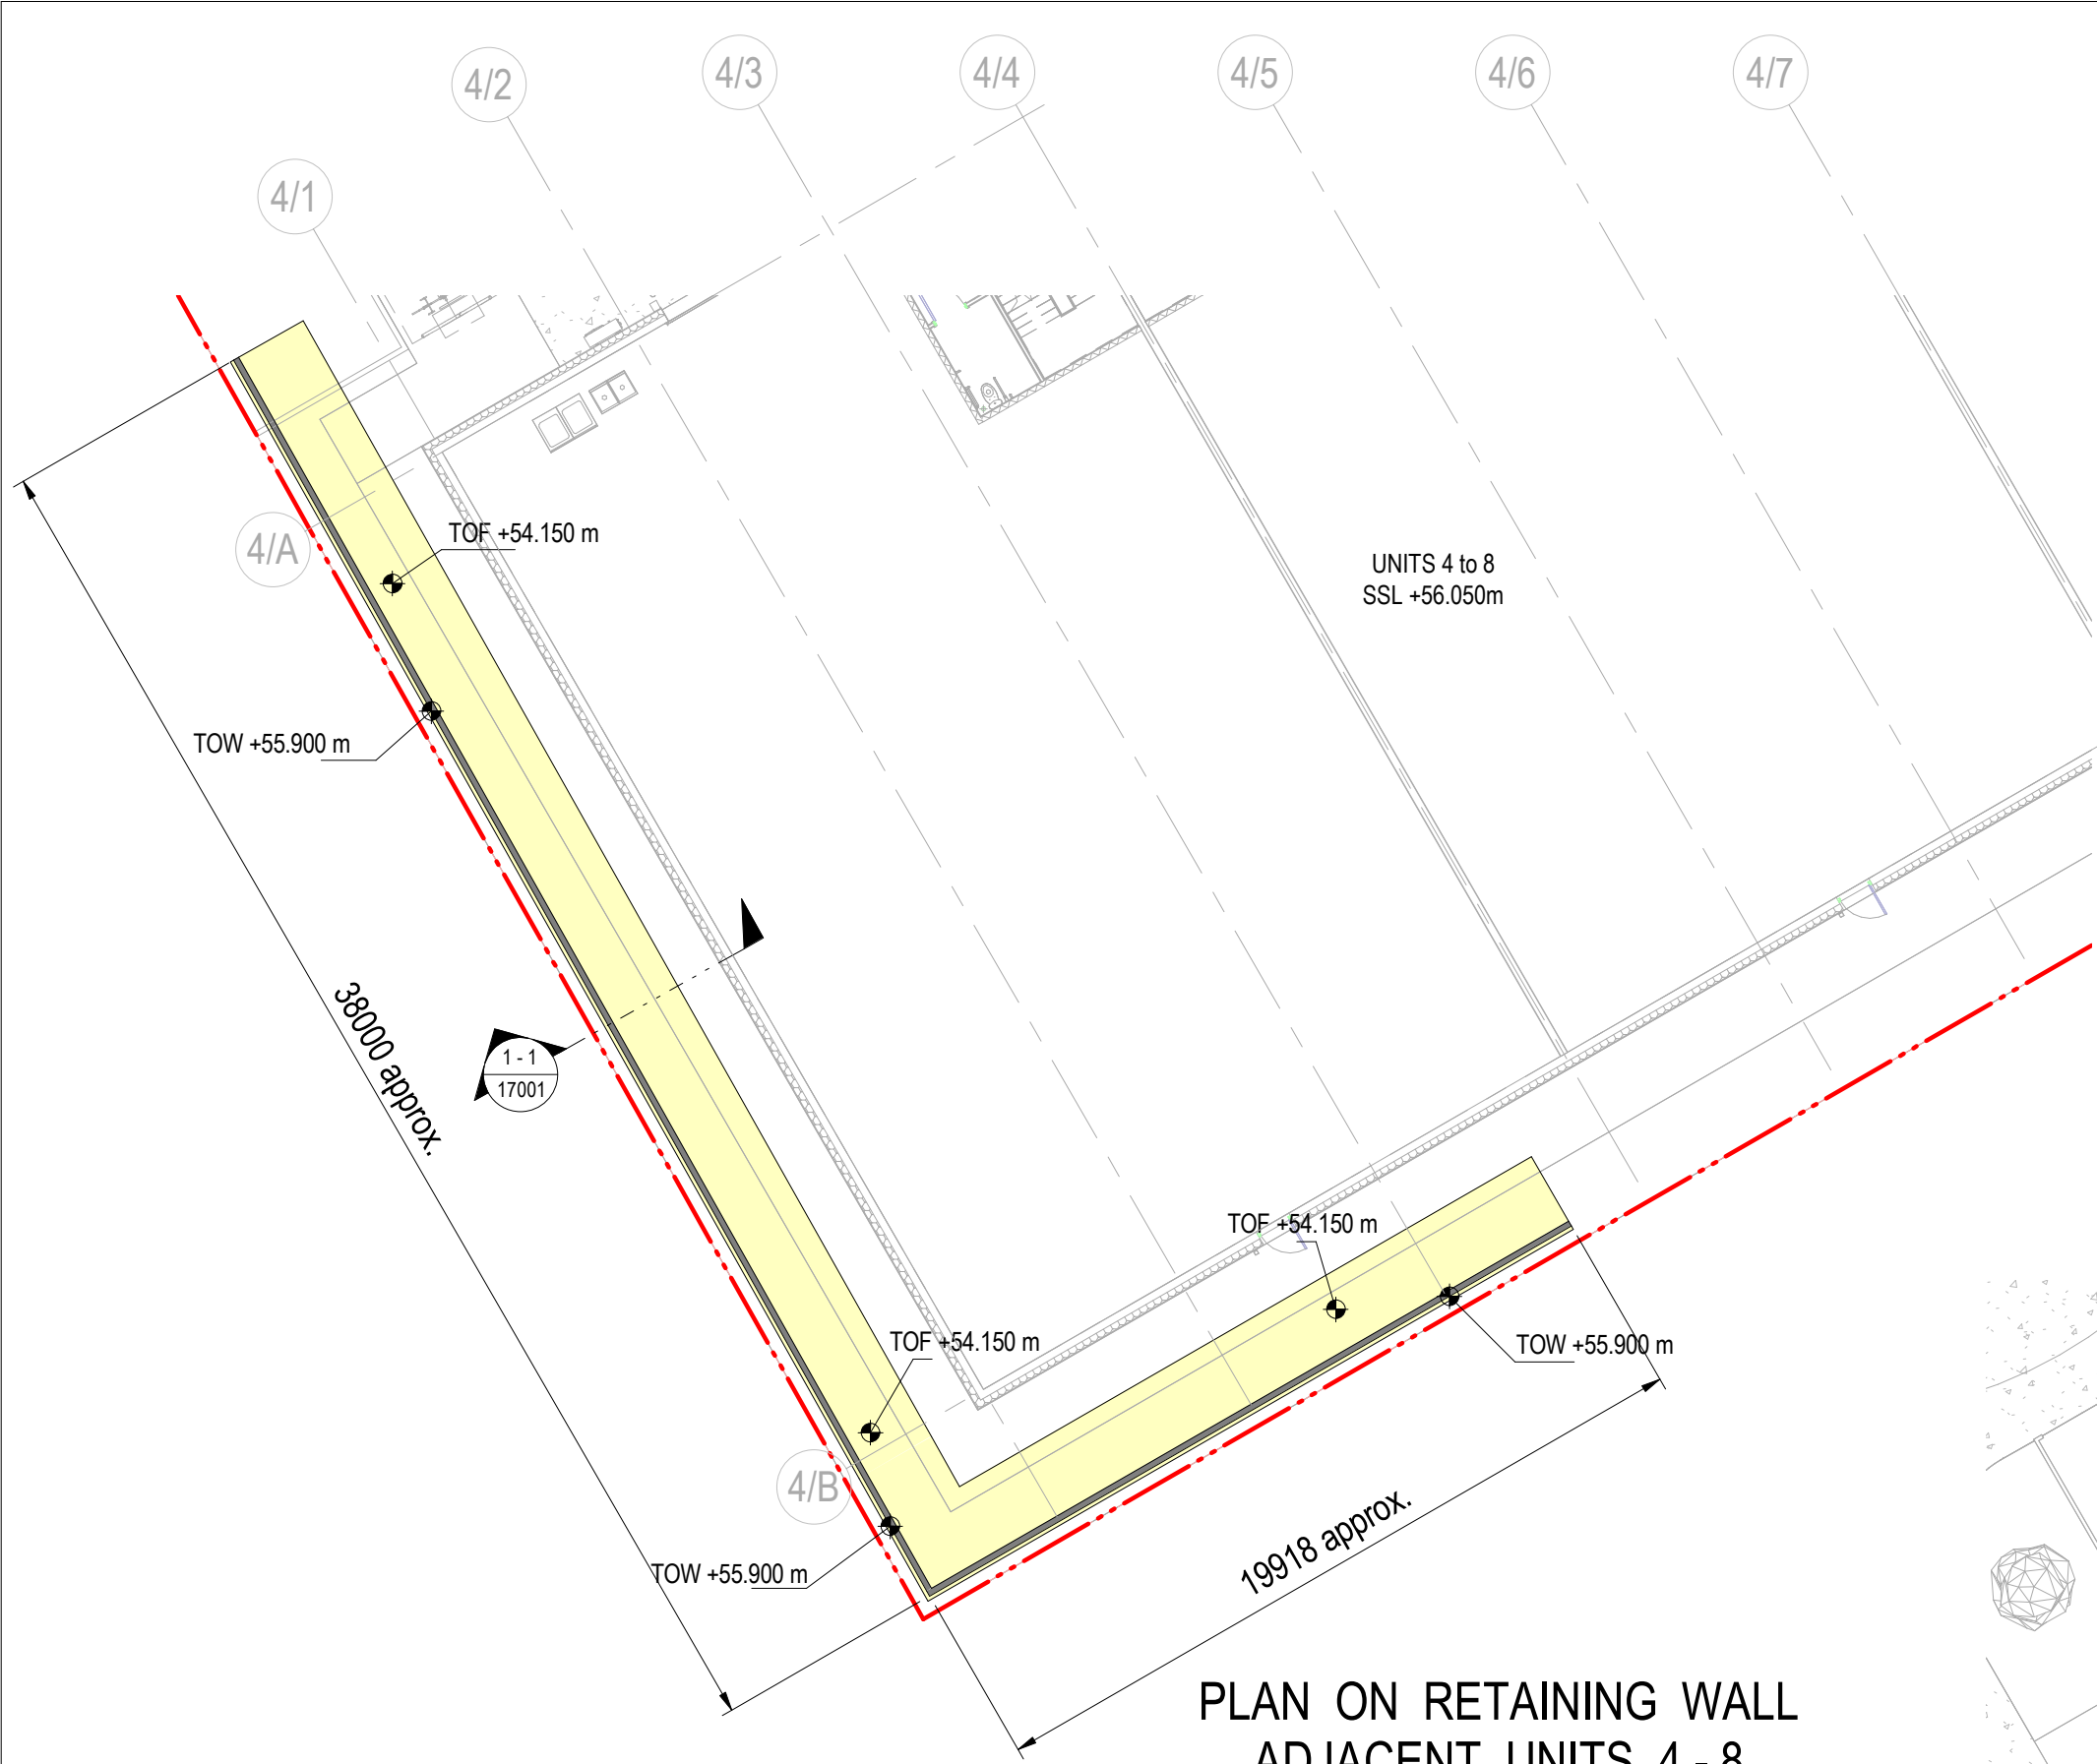


PLAN ON RETAINING WALL
ADJACENT UNITS 4 - 8

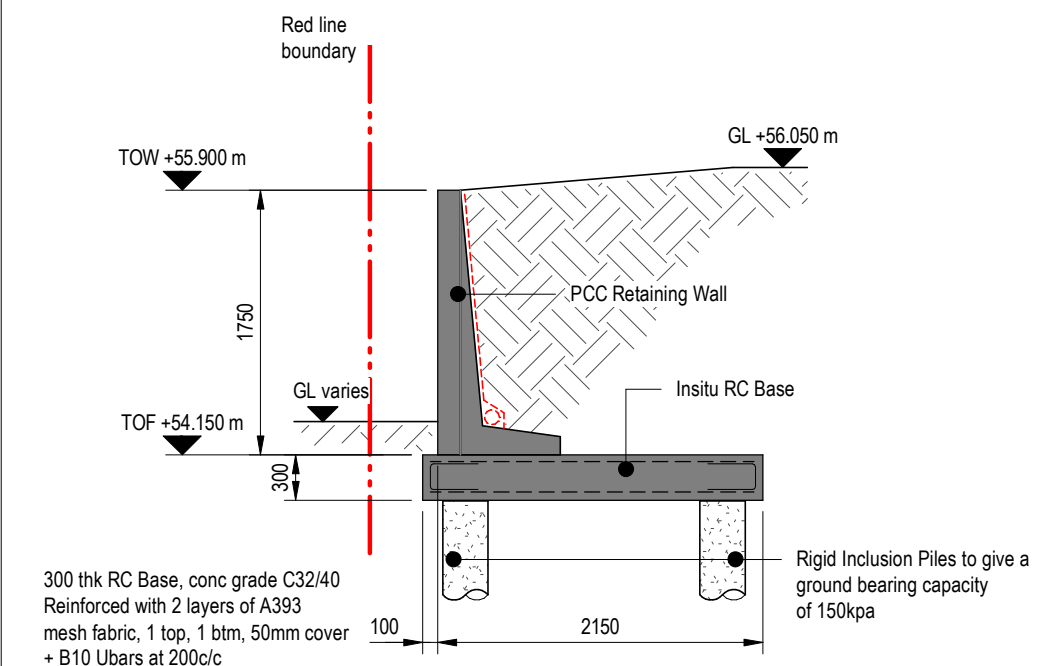


SECTION 1 - 1

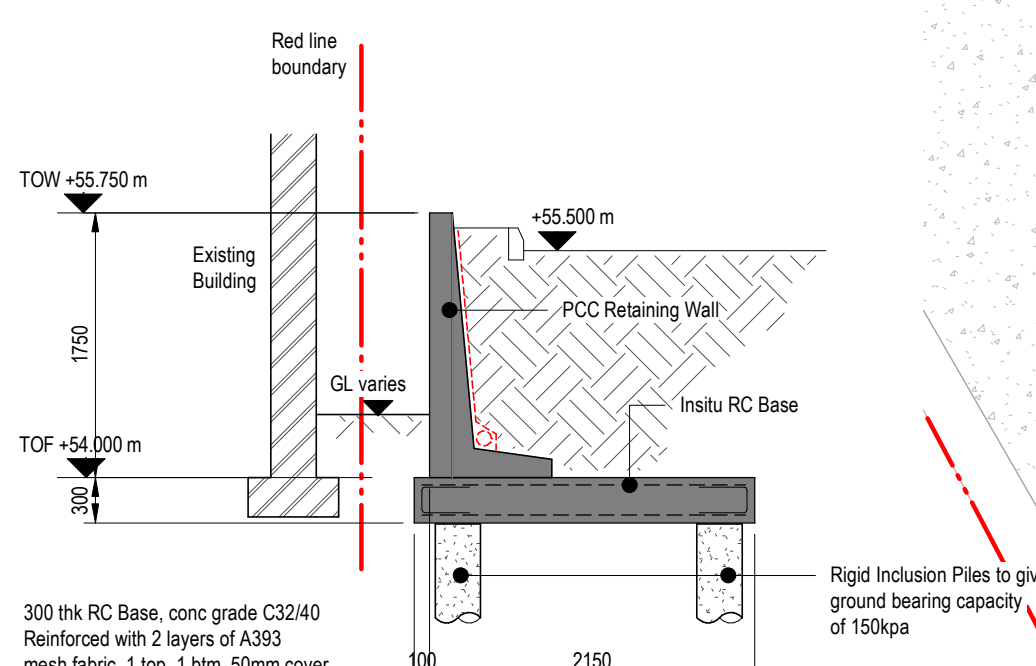

SECTION 2 - 2

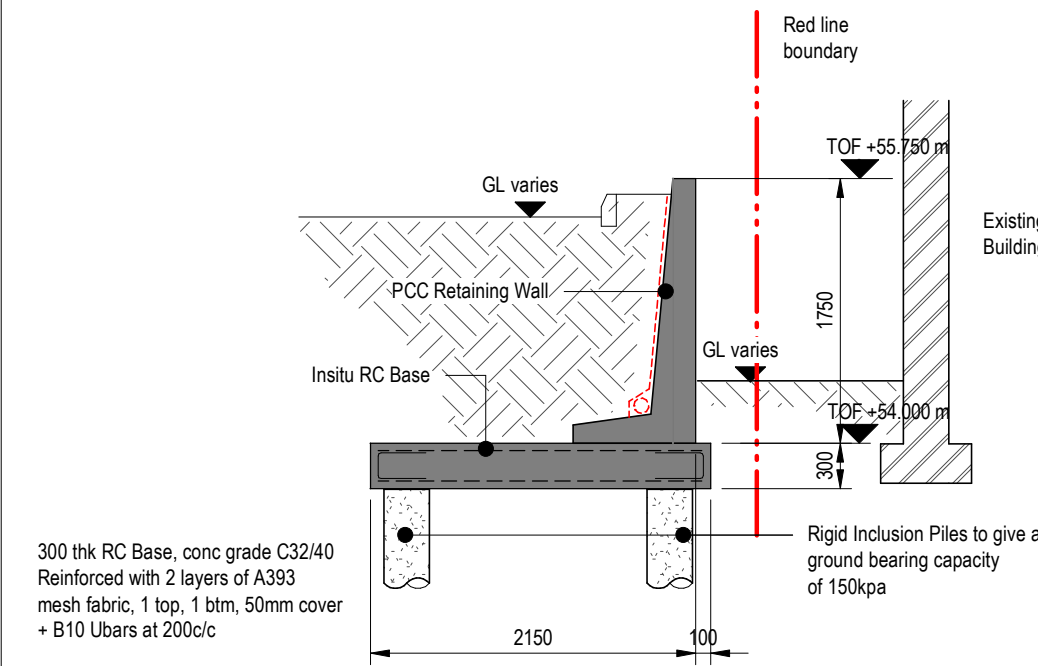


SECTION 3 - 3

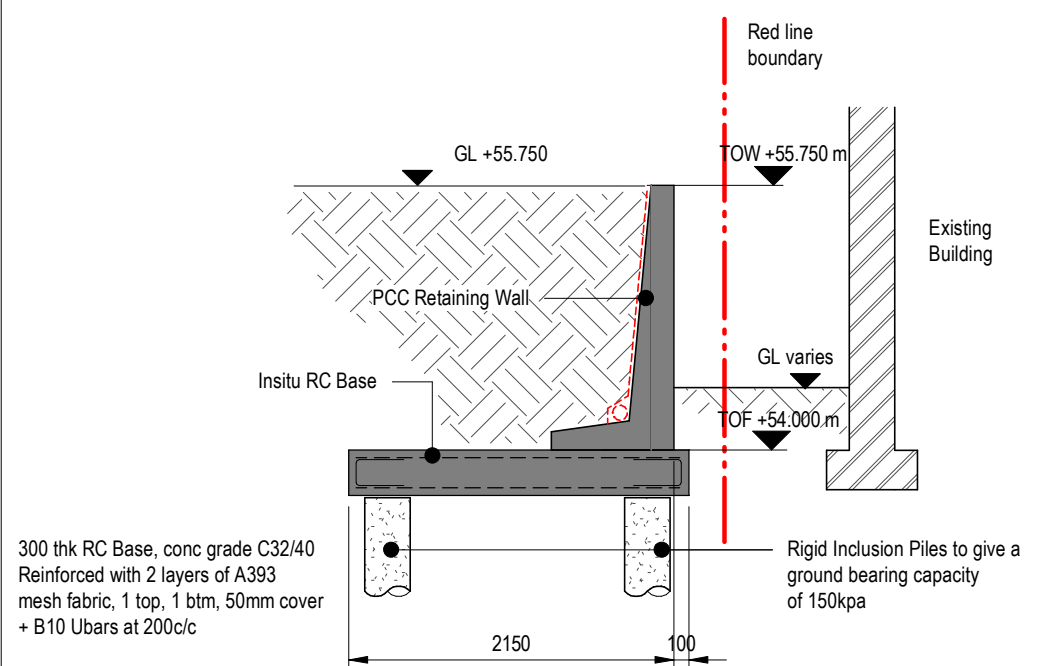


SECTION 4 - 4

Retaining Wall Notes:
1.0 The typical arrangement shown has been designed assuming the following:
1.1 Class GN engineering fill parameters
1.1.1 Bulk Weight Density: 18kN/m³
1.1.2 Saturated Weight Density: 21kN/m³
1.1.3 Cohesion: Cohesionless
1.1.4 Effective Angle of Internal Friction: 36°
1.1.5 Angle of Friction Structure-Soil: 18°
1.2 Variable Actions:
1.2.1 Surcharge: 20kN/m²
1.3 Retaining Wall Constraints:
1.3.1 The angle of the ground in front and behind the retaining wall is assumed to be flat, at zero degrees.
1.3.2 The backfilled GN material is to be compacted in maximum 300mm layers.
1.3.3 Geocomposite drain to be installed adjacent to face of retaining wall to prevent any build up of hydrostatic pressure on wall.
1.3.3 Weep holes to be at maximum 450mm centres

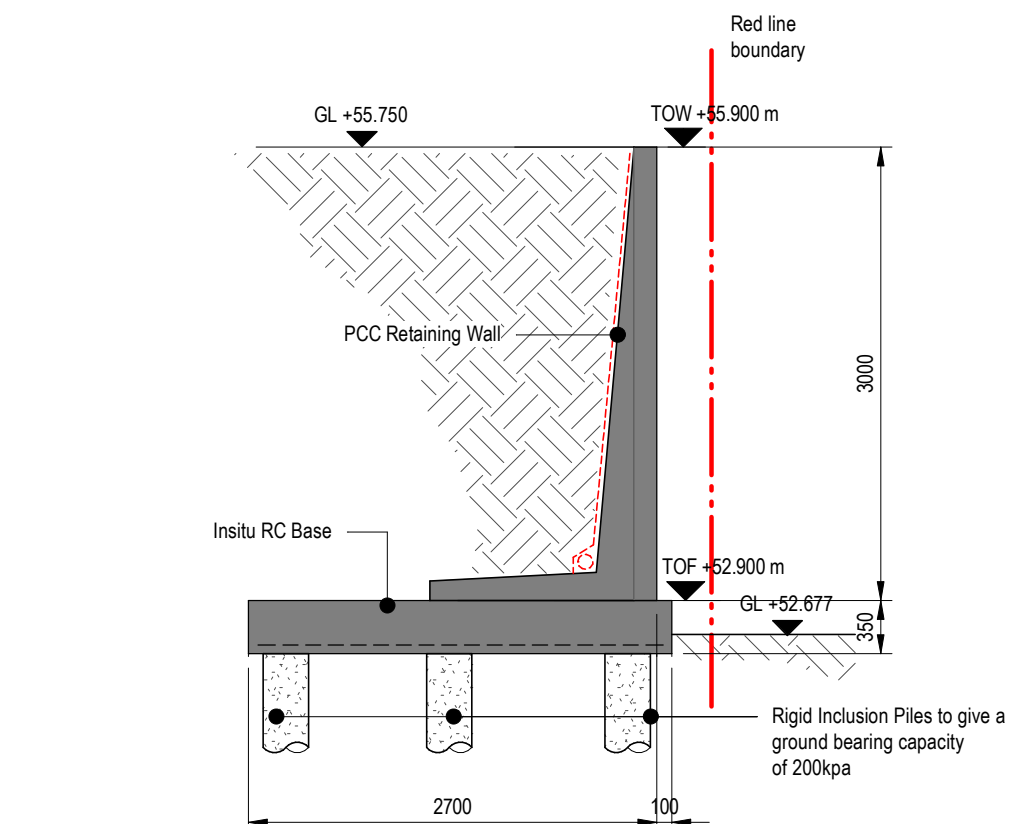

SECTION 5 - 5

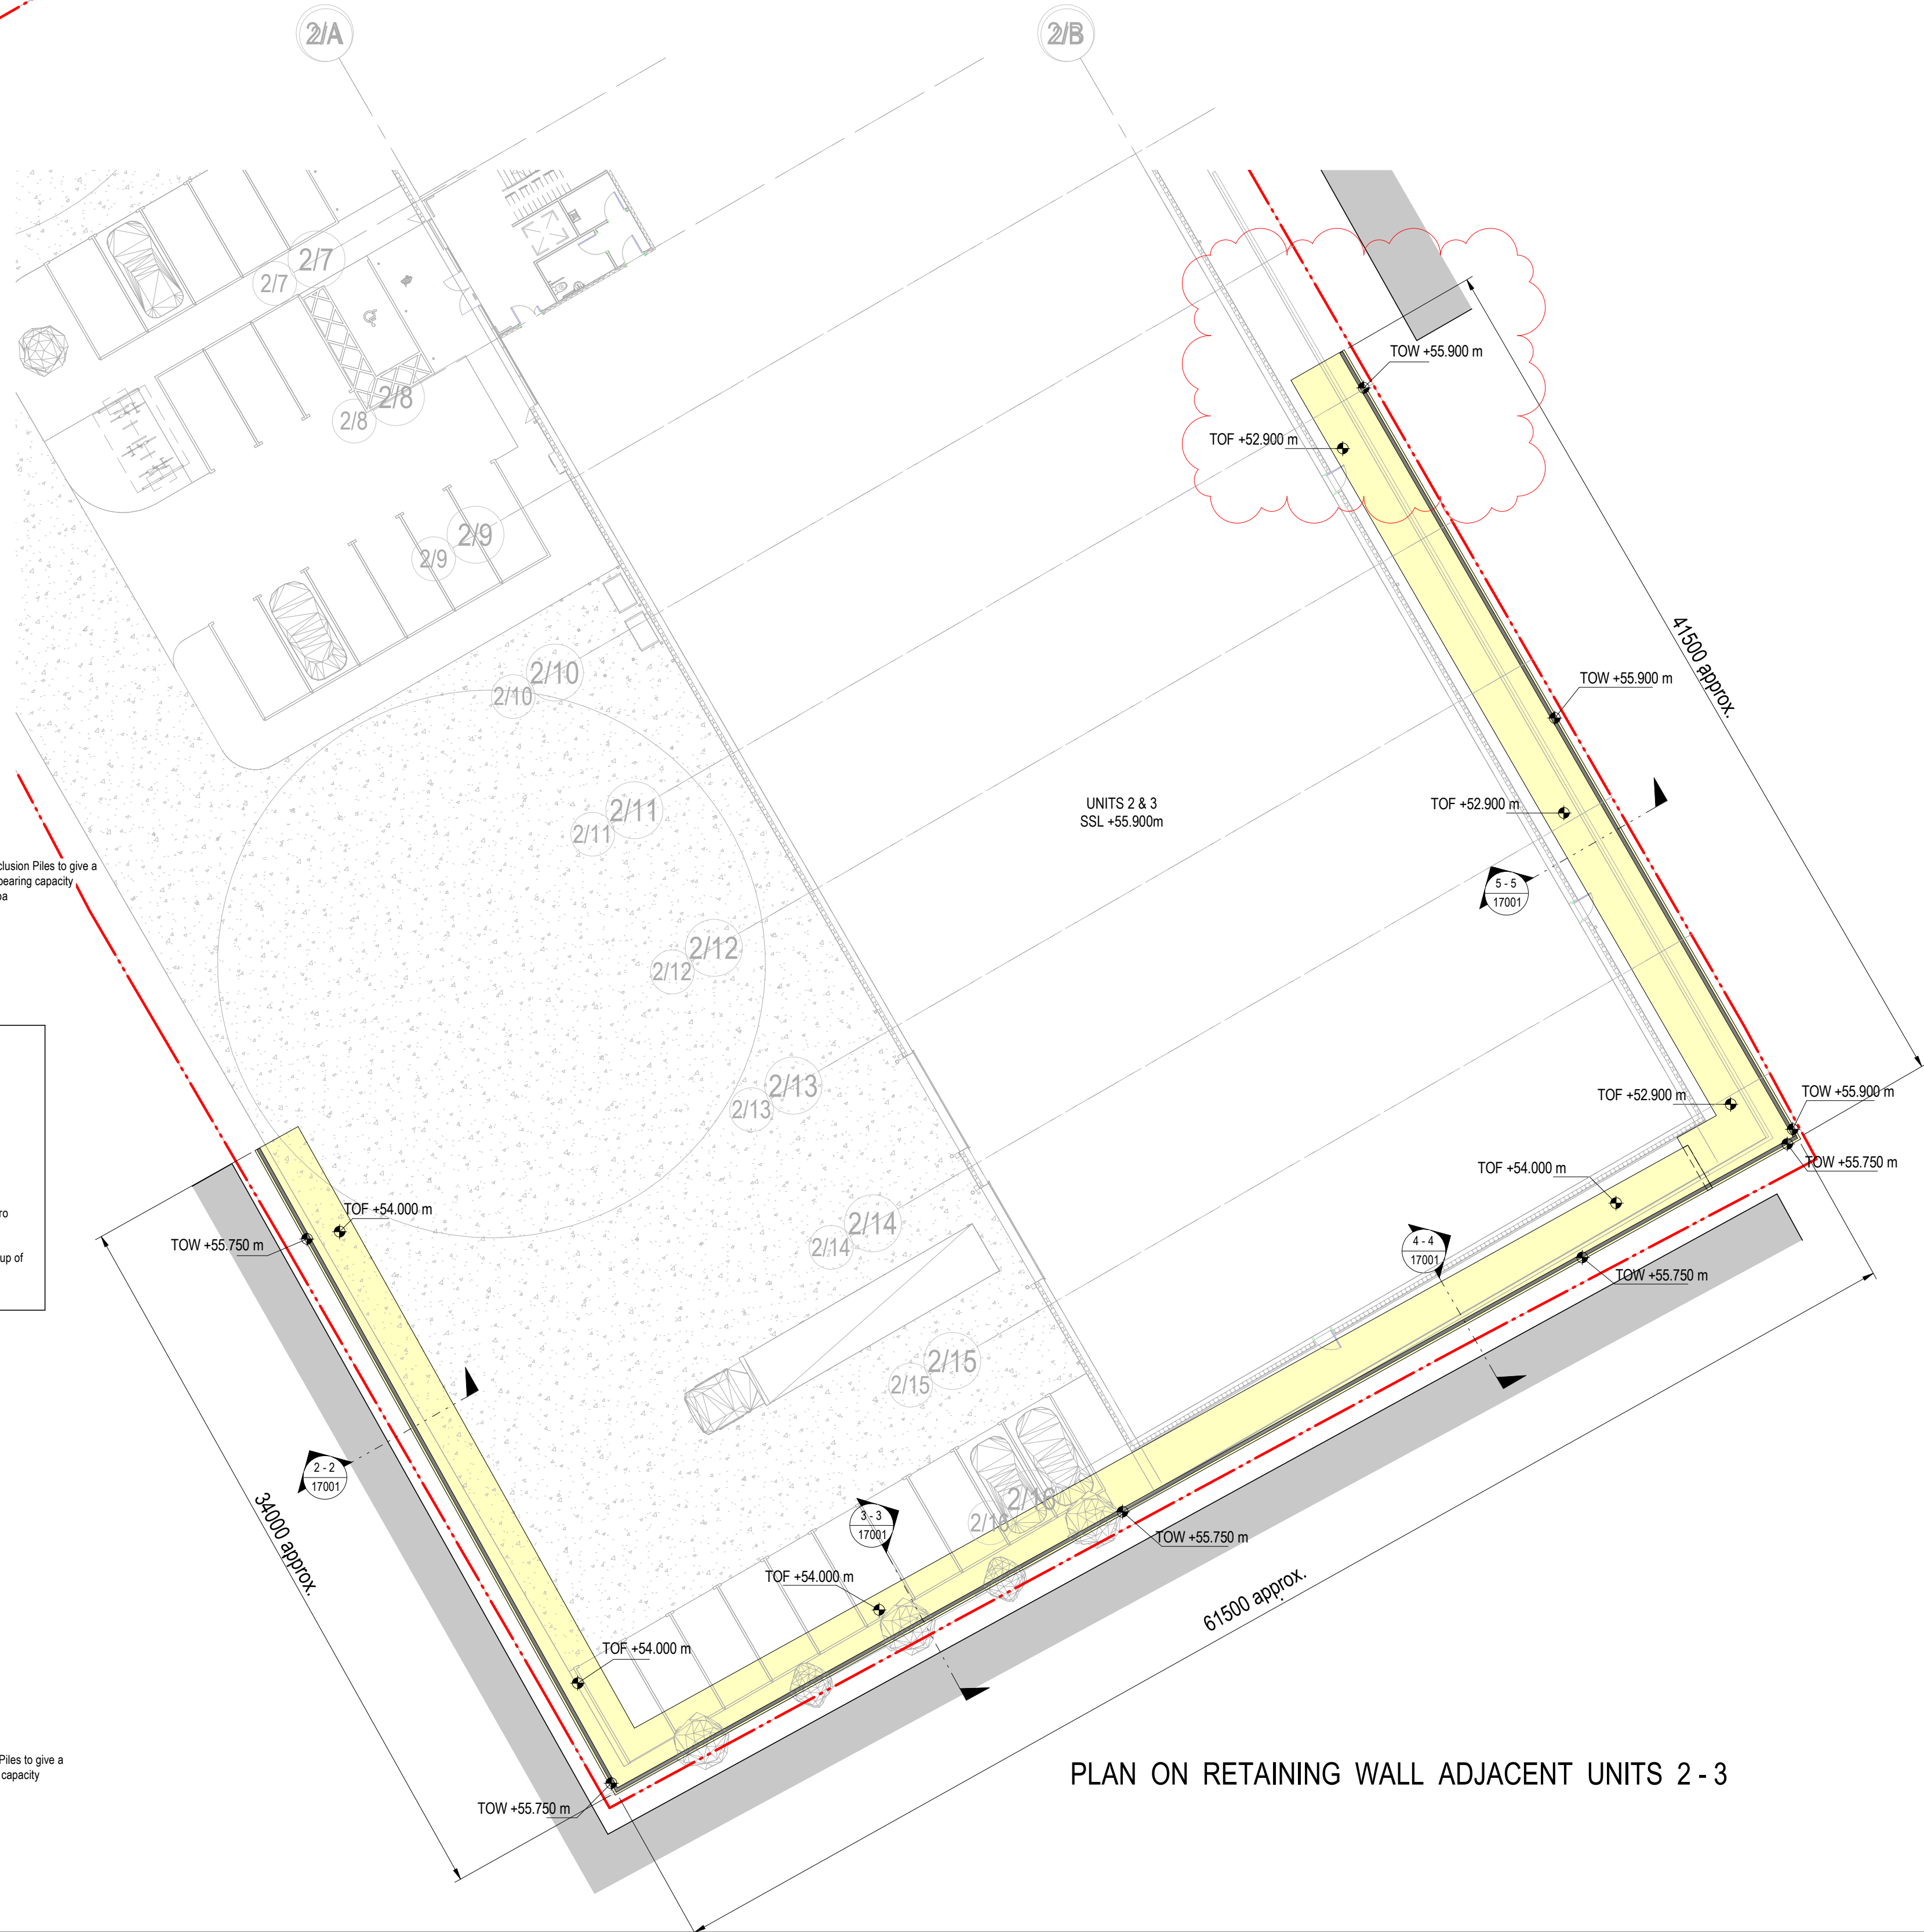

PLAN ON RETAINING WALL ADJACENT UNITS 2 - 3

WORK IN PROGRESS (CONSTRUCTION)
THIS DRAWING IS BASED UPON THE AVAILABLE CONSULTANT DESIGN TEAM INFORMATION AS OF 13.07.23. AS SUCH THE INFORMATION PROVIDED MAY BE SUBJECT TO CHANGE BASED UPON EXTERNAL INFLUENCES THROUGH DESIGN DEVELOPMENT SUCH AS CLIENT BRIEF AND SCOPE CHANGES, M&E SERVICES DESIGN AND B.W.I.C, AND FOLLOWING RECEIPT OF DETAILED DESIGN INFORMATION OF SUB CONTRACTOR DESIGN ELEMENTS. IN RESPECT OF SUB CONTRACTOR DESIGN ELEMENTS, THE CLADDING / CURTAIN WALLING DESIGN, ROOF DESIGN, M&E SERVICES DESIGN, INCLUDING B.W.I.C, THE DESIGN OF PRECAST CONCRETE ELEMENTS AND OTHER PROPRIETARY FRAME COMPONENTS ALL HAVE AN INTERFACE WITH THE PRIMARY FRAME STRUCTURE. IF THIS DRAWING IS USED FOR CONSTRUCTION PURPOSES IN ADVANCE OF FINAL SUB CONTRACTOR DETAILS FOR THESE ELEMENTS, THEN THE MAIN CONTRACTOR ACKNOWLEDGES THE RISK OF VARIATIONS TO THE FRAME DETAILS IN RESPONSE TO SUCH DESIGN INFORMATION AND ACCEPTS THE RESPONSIBILITY FOR THE CONSEQUENCES THEREOF.

GENERAL NOTES:

1. THIS DRAWING IS TO BE READ IN CONJUNCTION WITH ALL RELEVANT ARCHITECTS AND ENGINEERS DRAWINGS AND SPECIFICATIONS.
2. DO NOT SCALE THIS DRAWING. ANY AMBIGUITIES, OMISSIONS AND ERRORS ON DRAWINGS SHALL BE BROUGHT TO THE ENGINEERS ATTENTION IMMEDIATELY. ALL DIMENSIONS MUST BE CHECKED / VERIFIED ON SITE.
3. ALL DIMENSIONS ARE IN MILLIMETRES UNLESS NOTED OTHERWISE.
4. FOR GENERAL NOTES REFER TO DRAWING.

C03	EXTENT OF WALL CLARIFIED	13.07.23	PM	BA
C02	WALL SETTING OUT REVISED TO SUIT LATEST INFORMATION	07.07.23	PM	BA
C01	CONSTRUCTION ISSUE	06.07.23	PM	BA
Rev:	Description:	Date:	By:	Chkd:

Curtins
SET OFFICE ADDRESS, POST CODE
TELEPHONE
OFFICE EMAIL
www.curtins.com
Civils & Structures • Transport Planning • Environmental • Infrastructure • Geotechnical • Conservation & Heritage • Principal Designer
Birmingham • Bristol • Cambridge • Cardiff • Douglas • Dublin • Edinburgh • Glasgow • Kendal • Leeds • Liverpool • London • Manchester • Nottingham

Status: CONSTRUCTION

Project: ELIZABETH STREET, CHEETHAM HILL
MANCHESTER

Dwg Title:

General Arrangement to External Retaining Walls

Size:	Date:	Drawn By:	Designed By:	Checked By:
A1	June 2023	PMline	BA	VC
Scale: As indicated				
Project No:	Originator:	Volume:	Level:	Type:
080139 - CUR - ZZ - ZZ - DR - S -	17001 -	C03		

Model Name: XXXXXX-CUR-ZZ-XX-WS-S-00001