


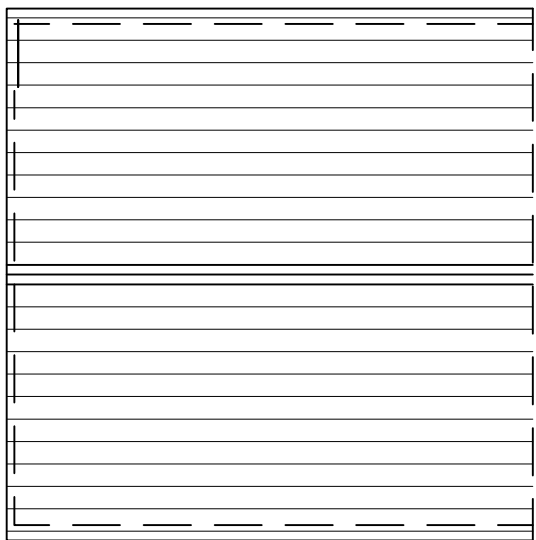


Roof




Roof




Roof

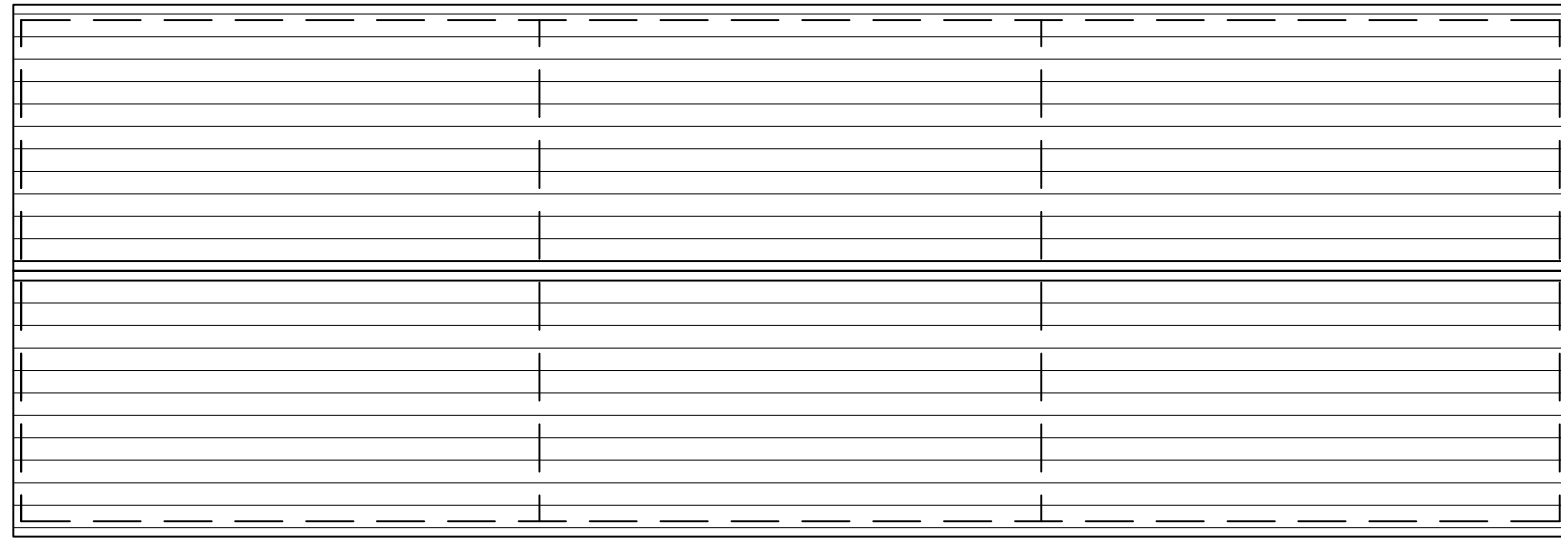


Roof

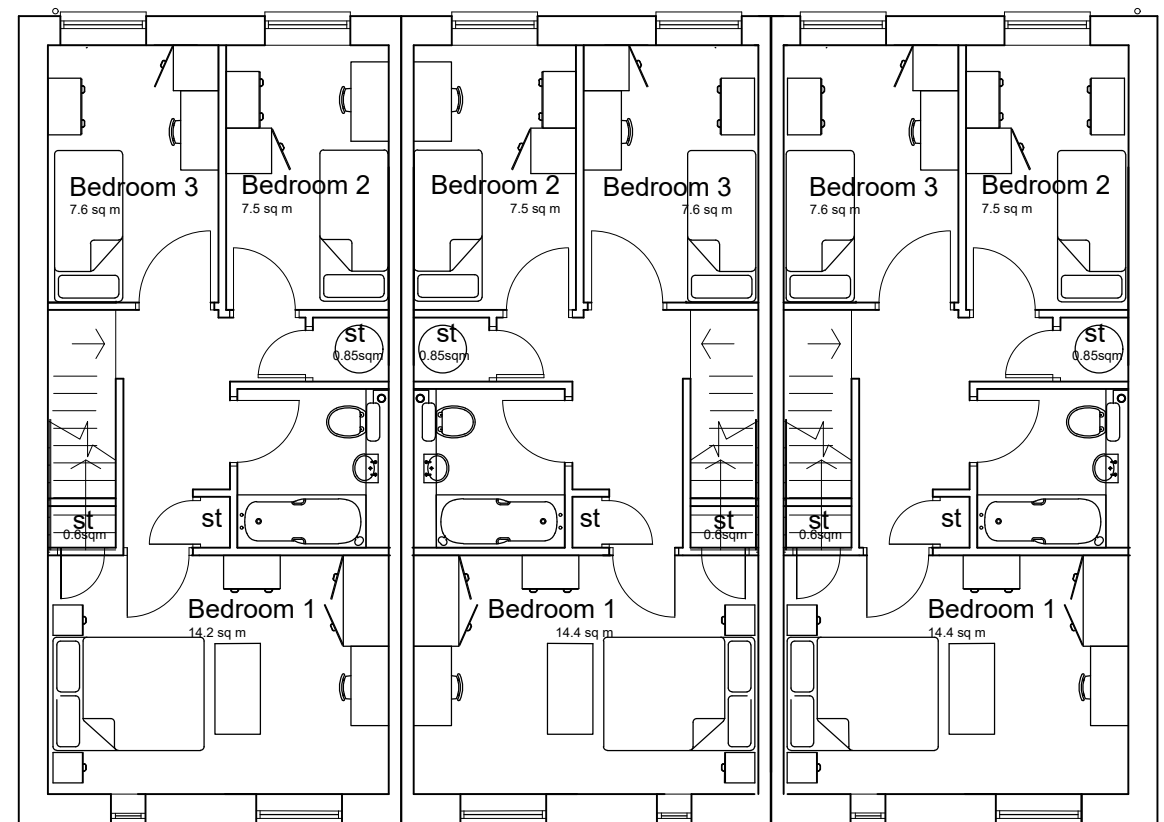



First floor

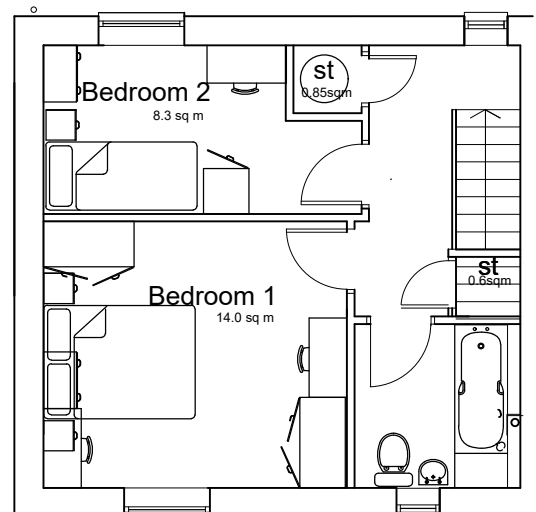

First floor

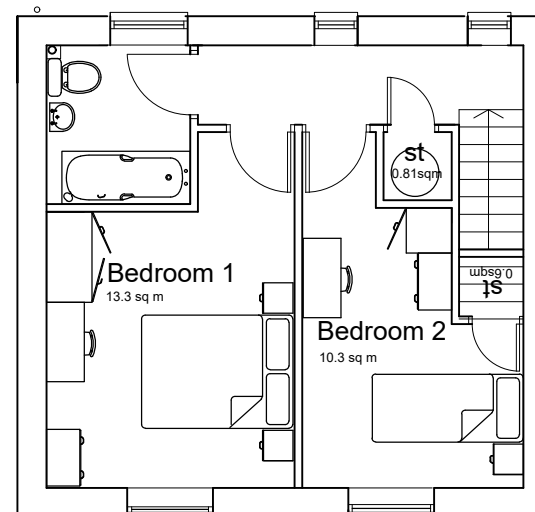

First floor

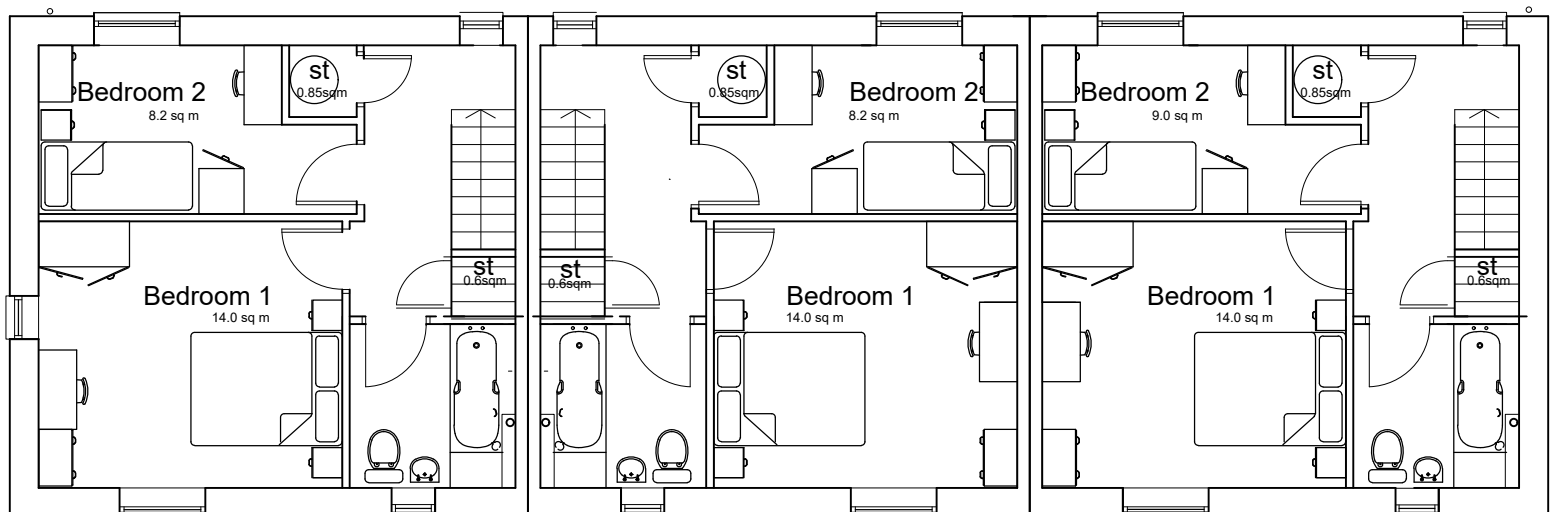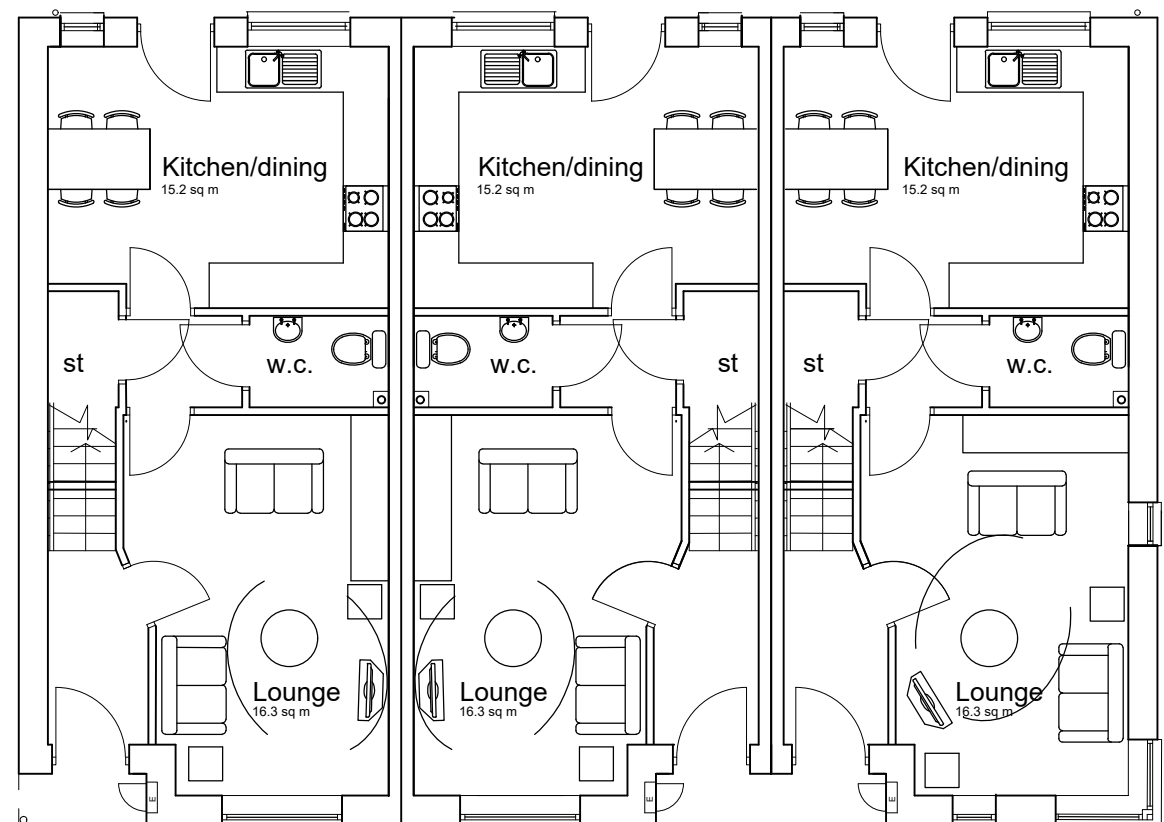

Ground floor

3b4p

88 sq m

PLOT 1

A1

89 sq m


PLOT 2

A2

89 sq m

PLOT 3

A3

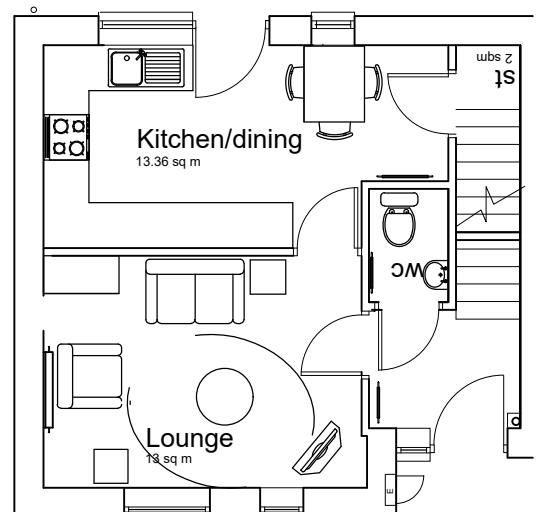

Ground floor

2b3p


72 sq m

PLOT 4

B1

PLOT 5

B1(H)

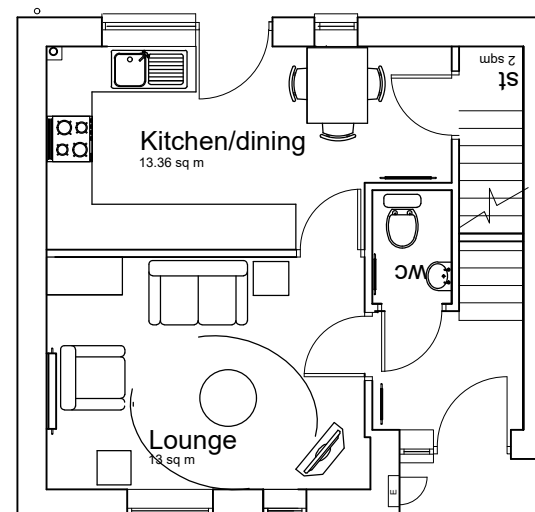

Ground floor

2b3p


72 sq m

PLOT 6

B2

PLOT 7

B2(H)

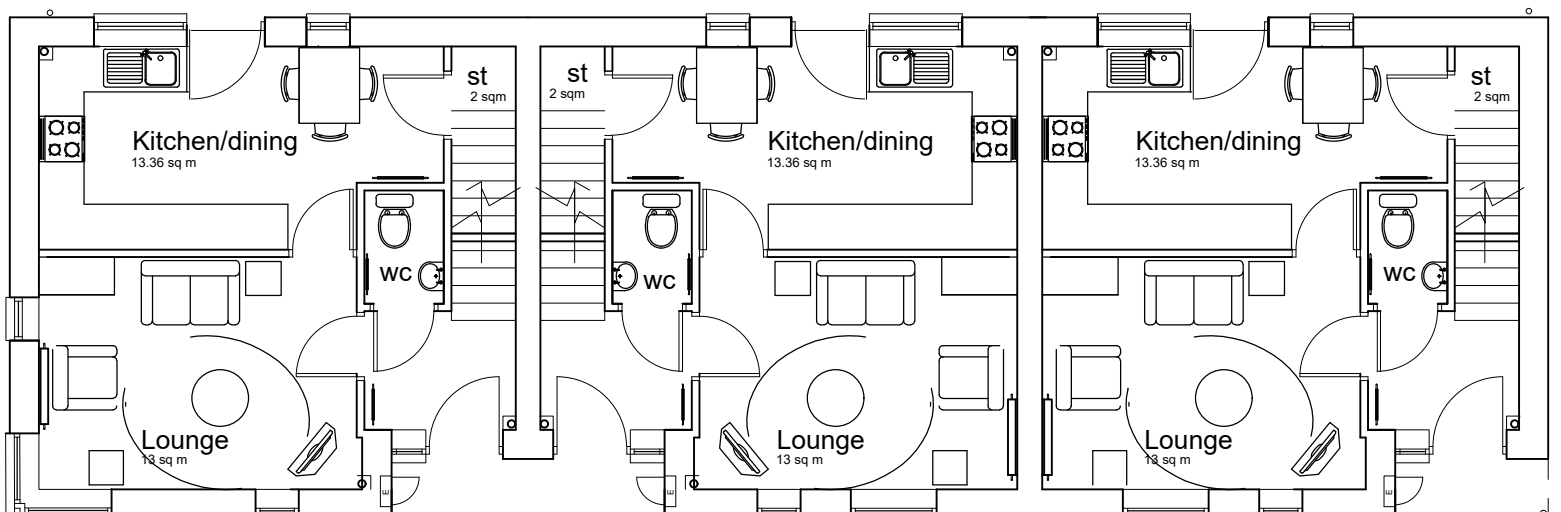

Ground floor

2b3p

72 sq m

PLOT 10

B3

72 sq m

PLOT 11

B4

72 sq m

PLOT 12

B5

PLOT 13

B5(H)