
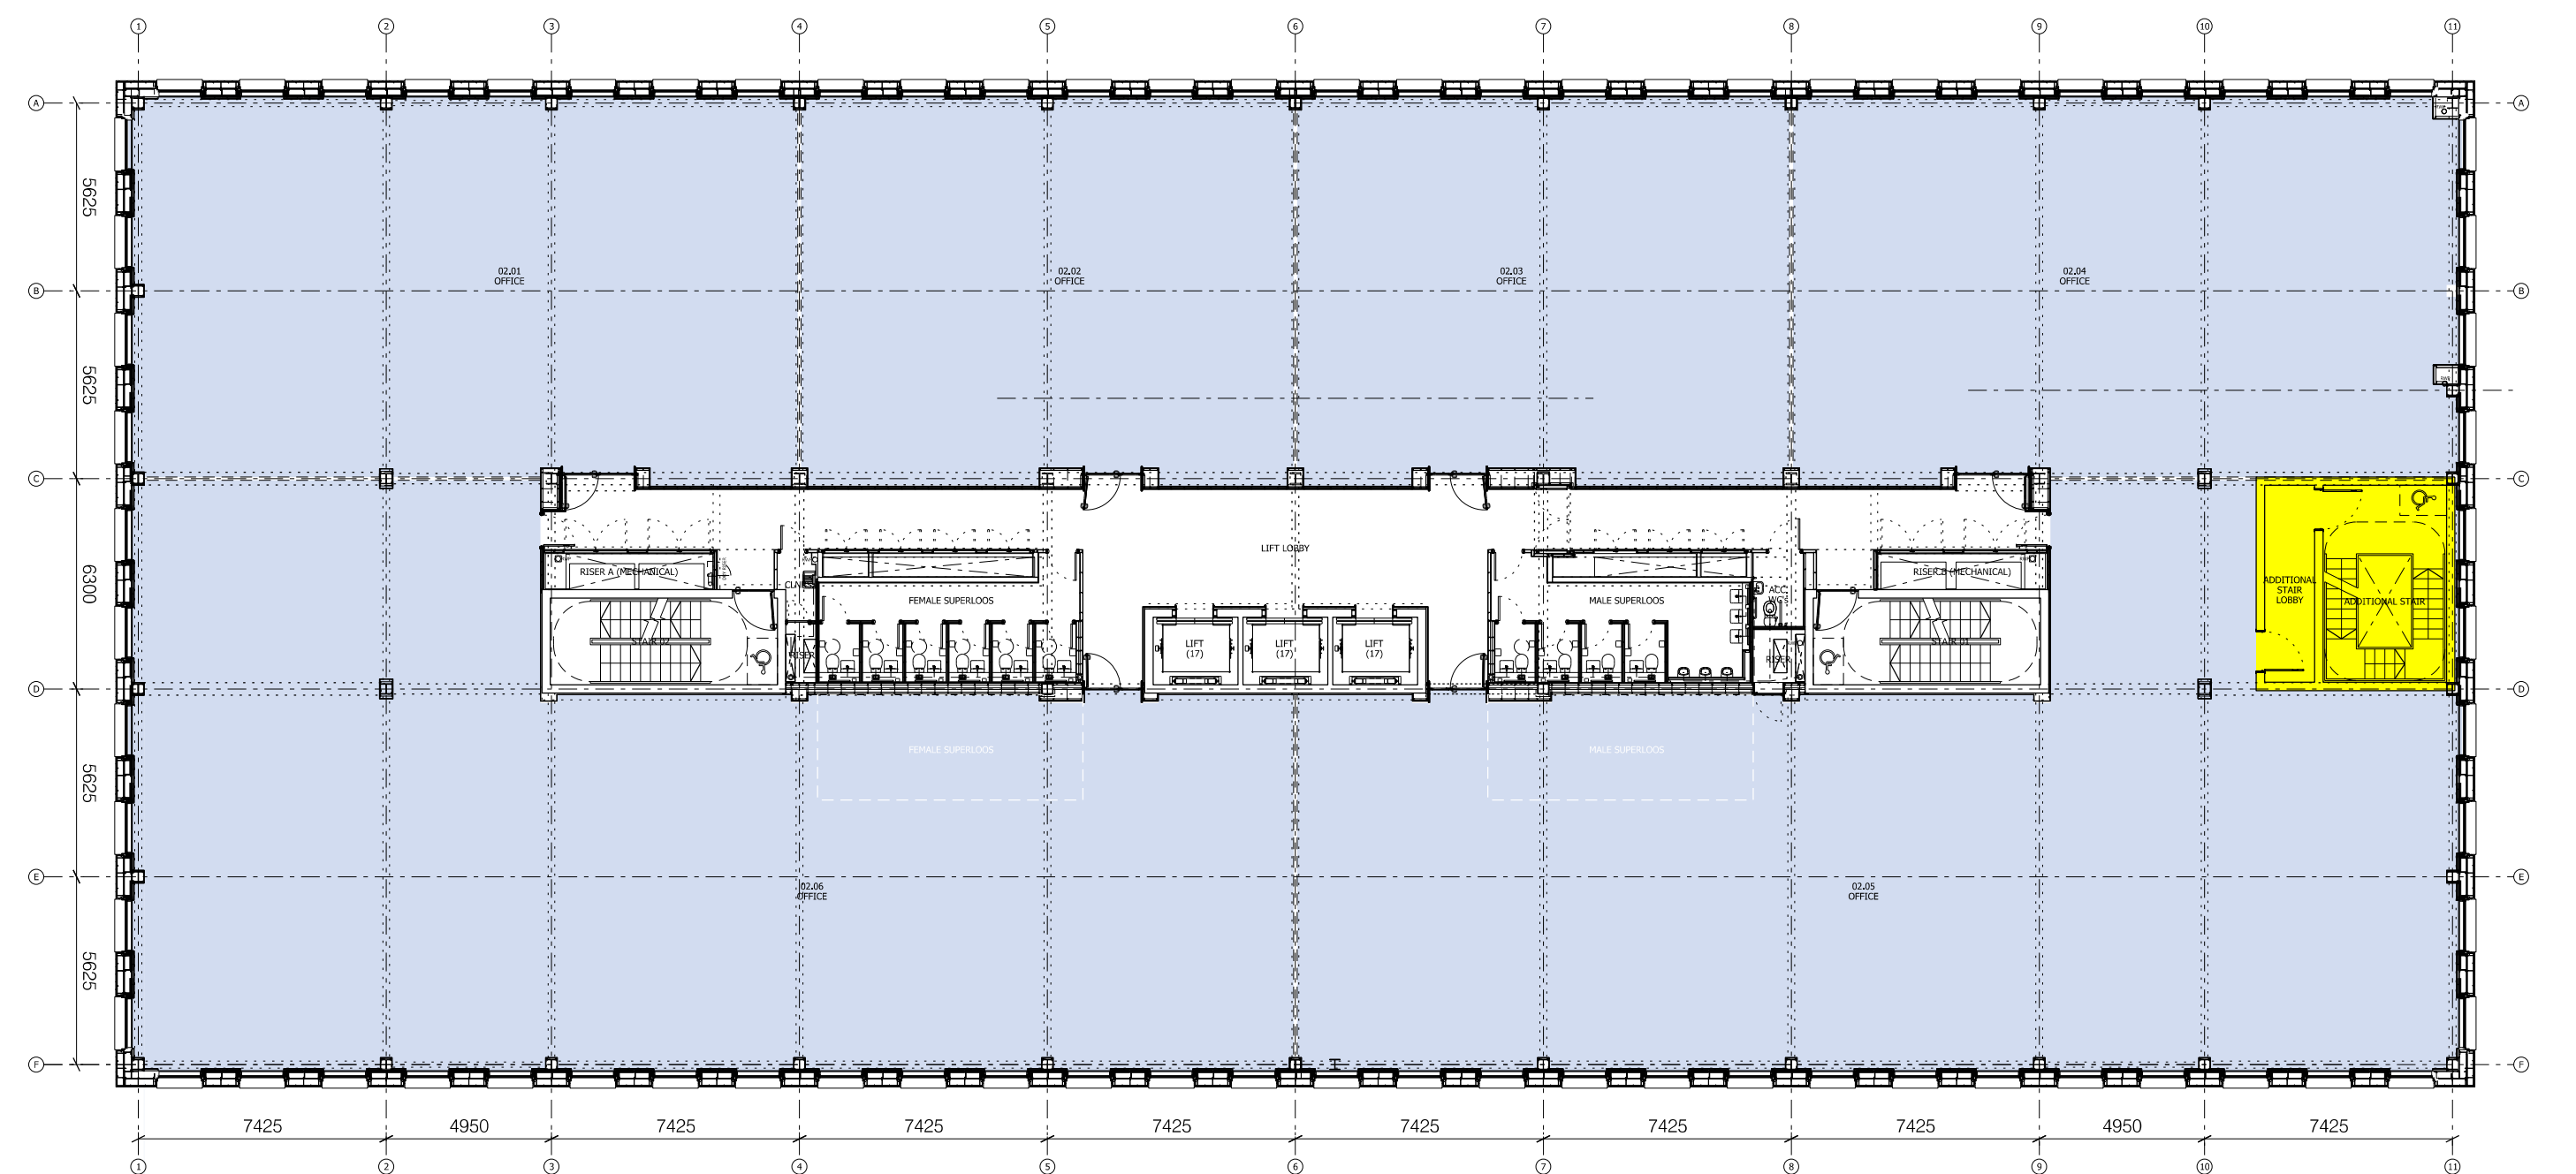
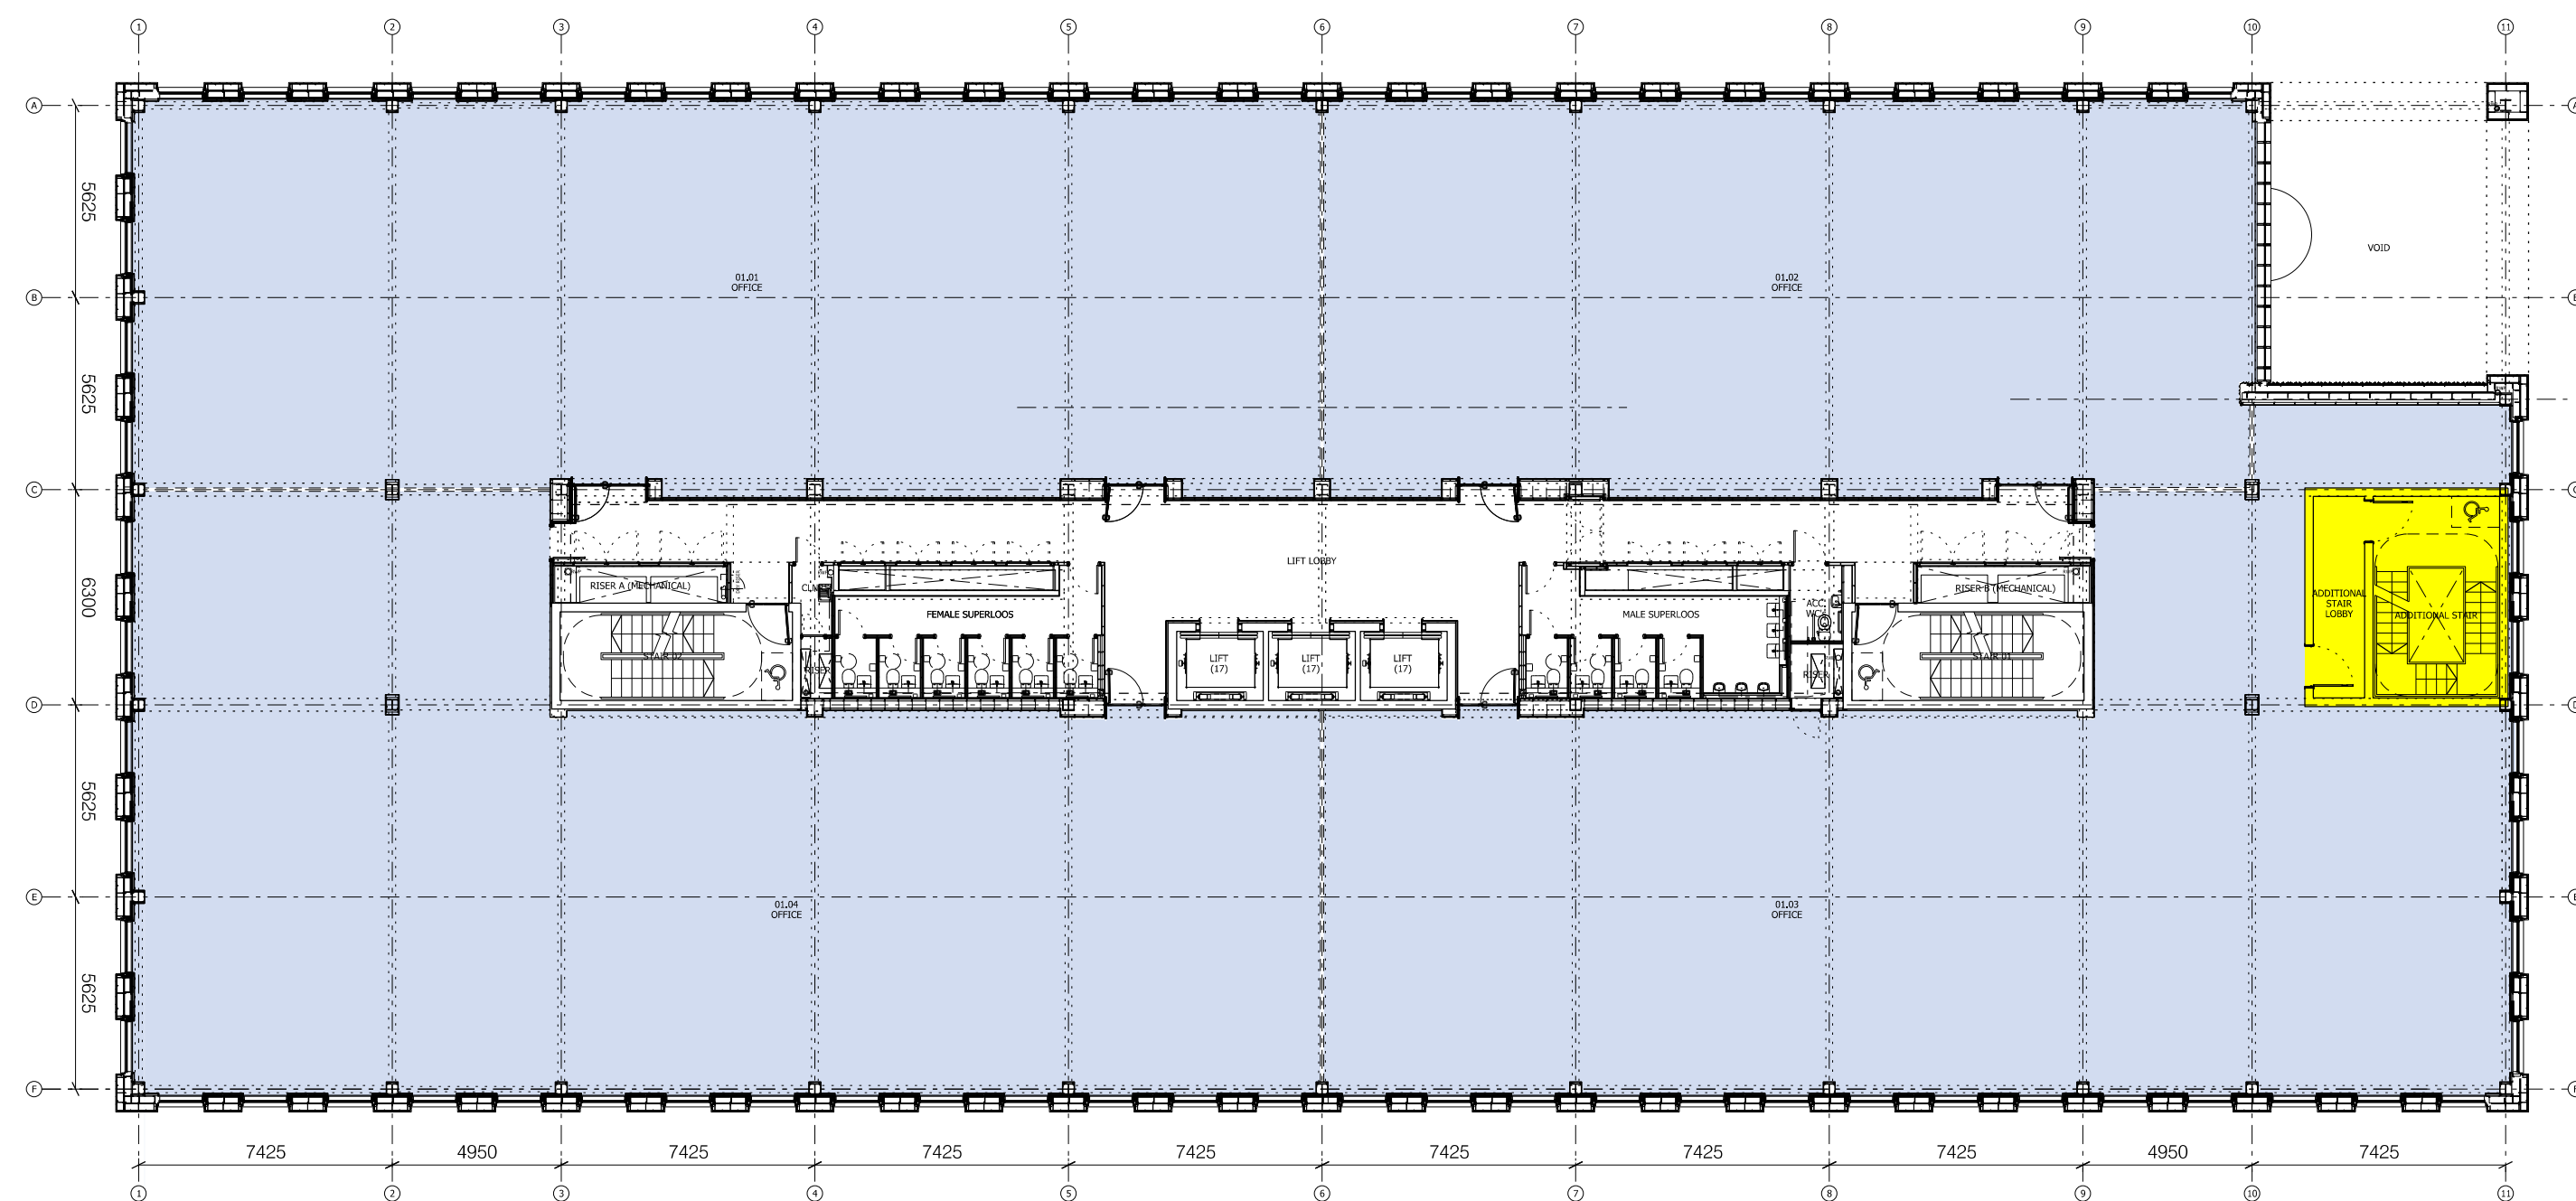
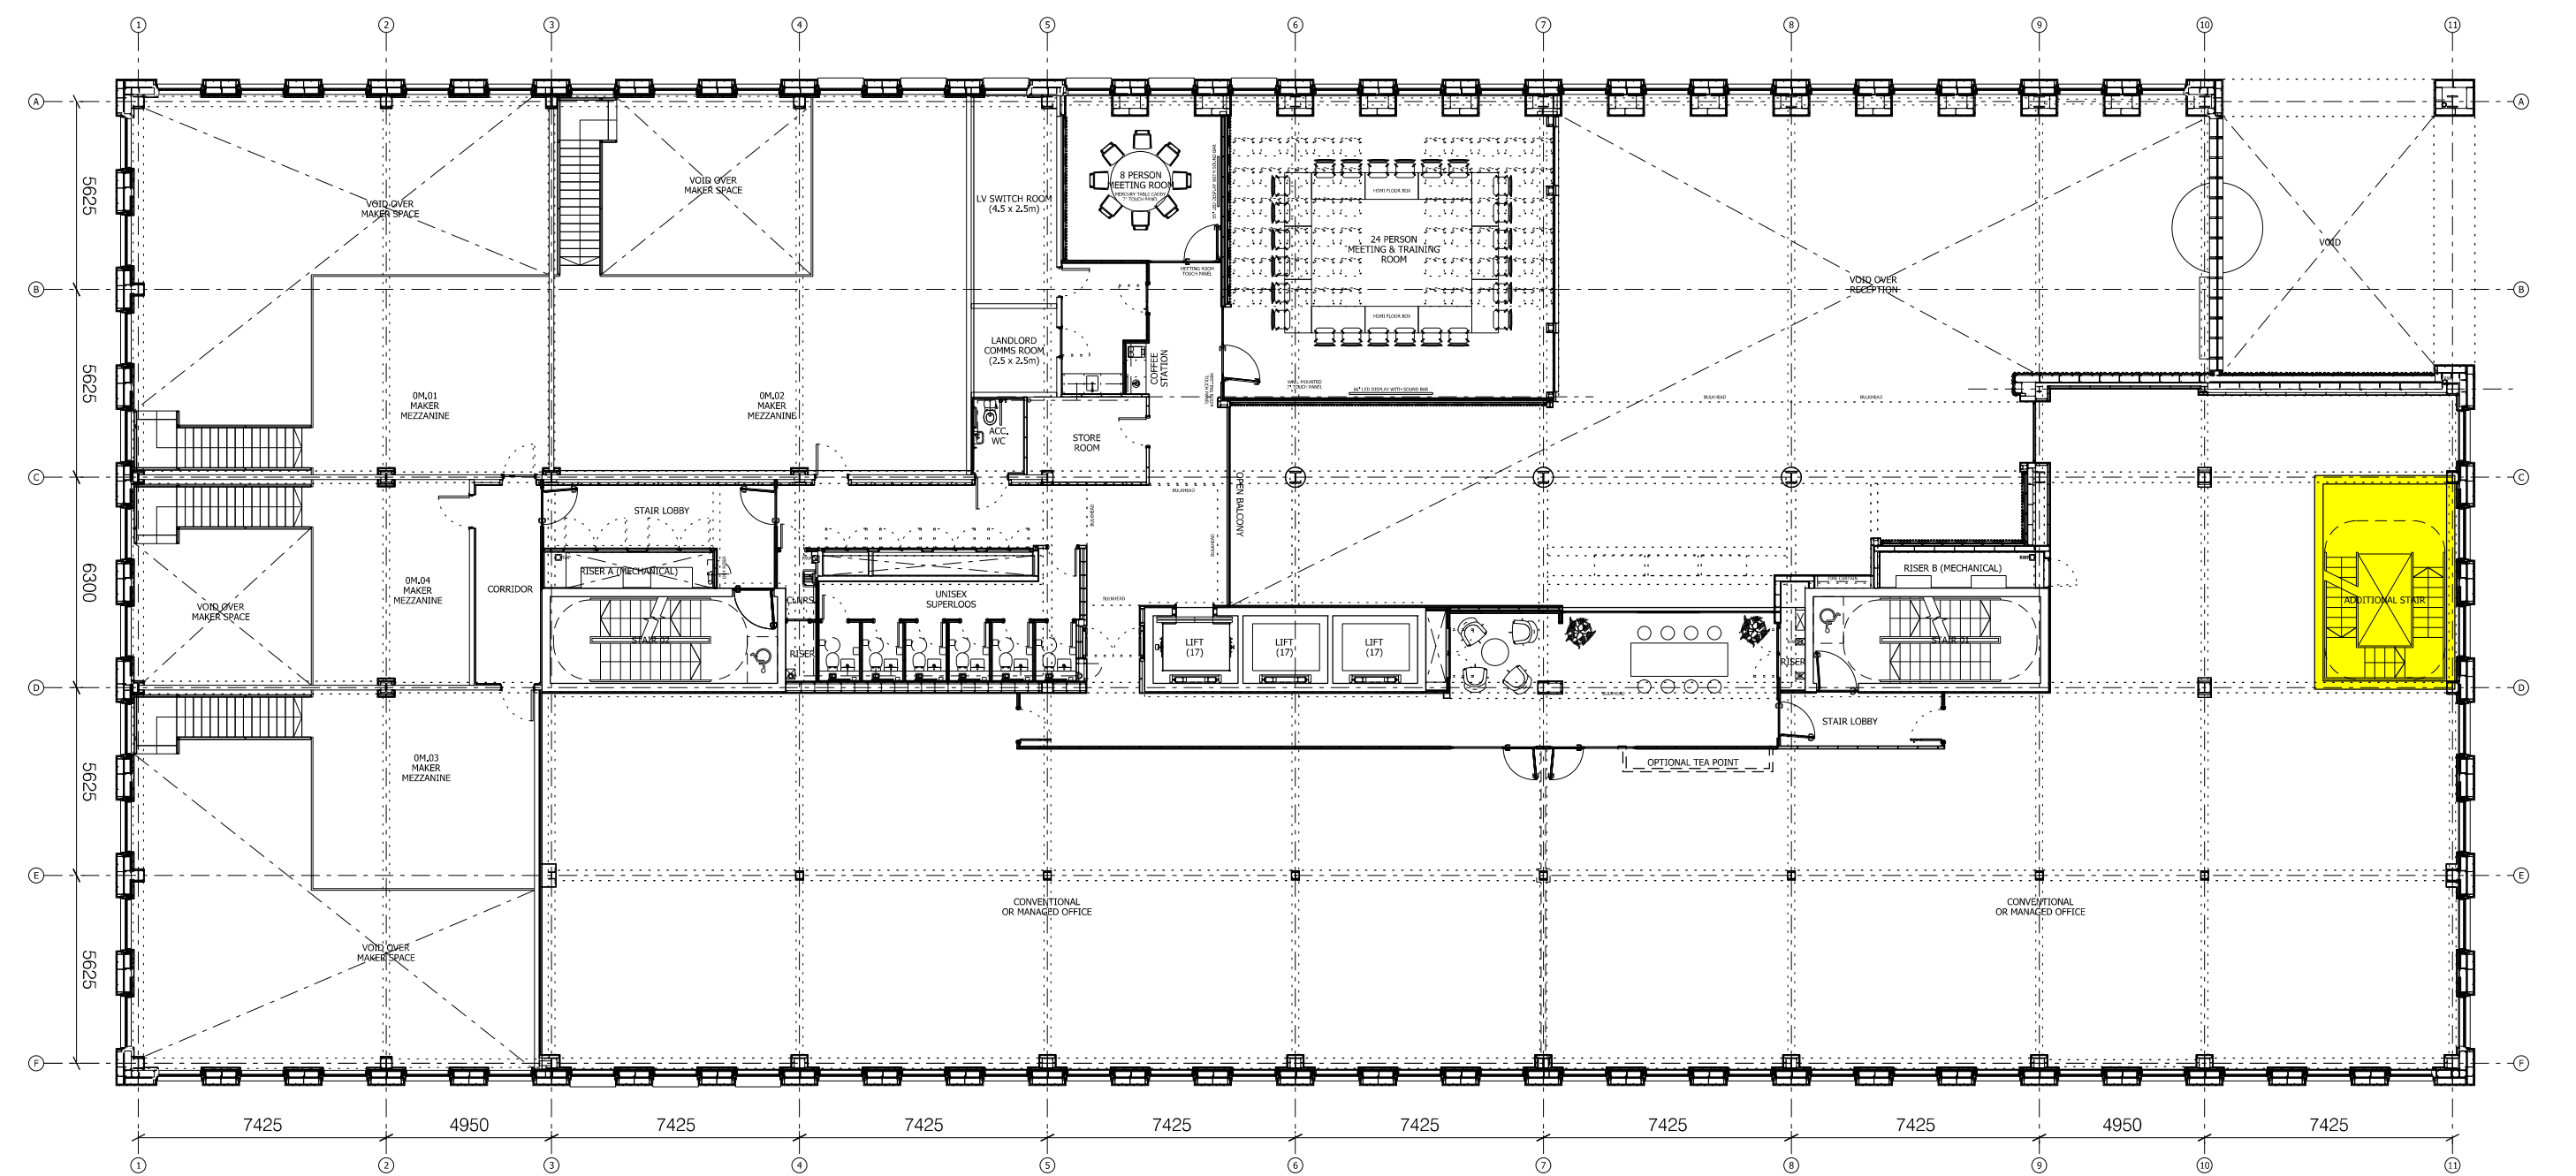


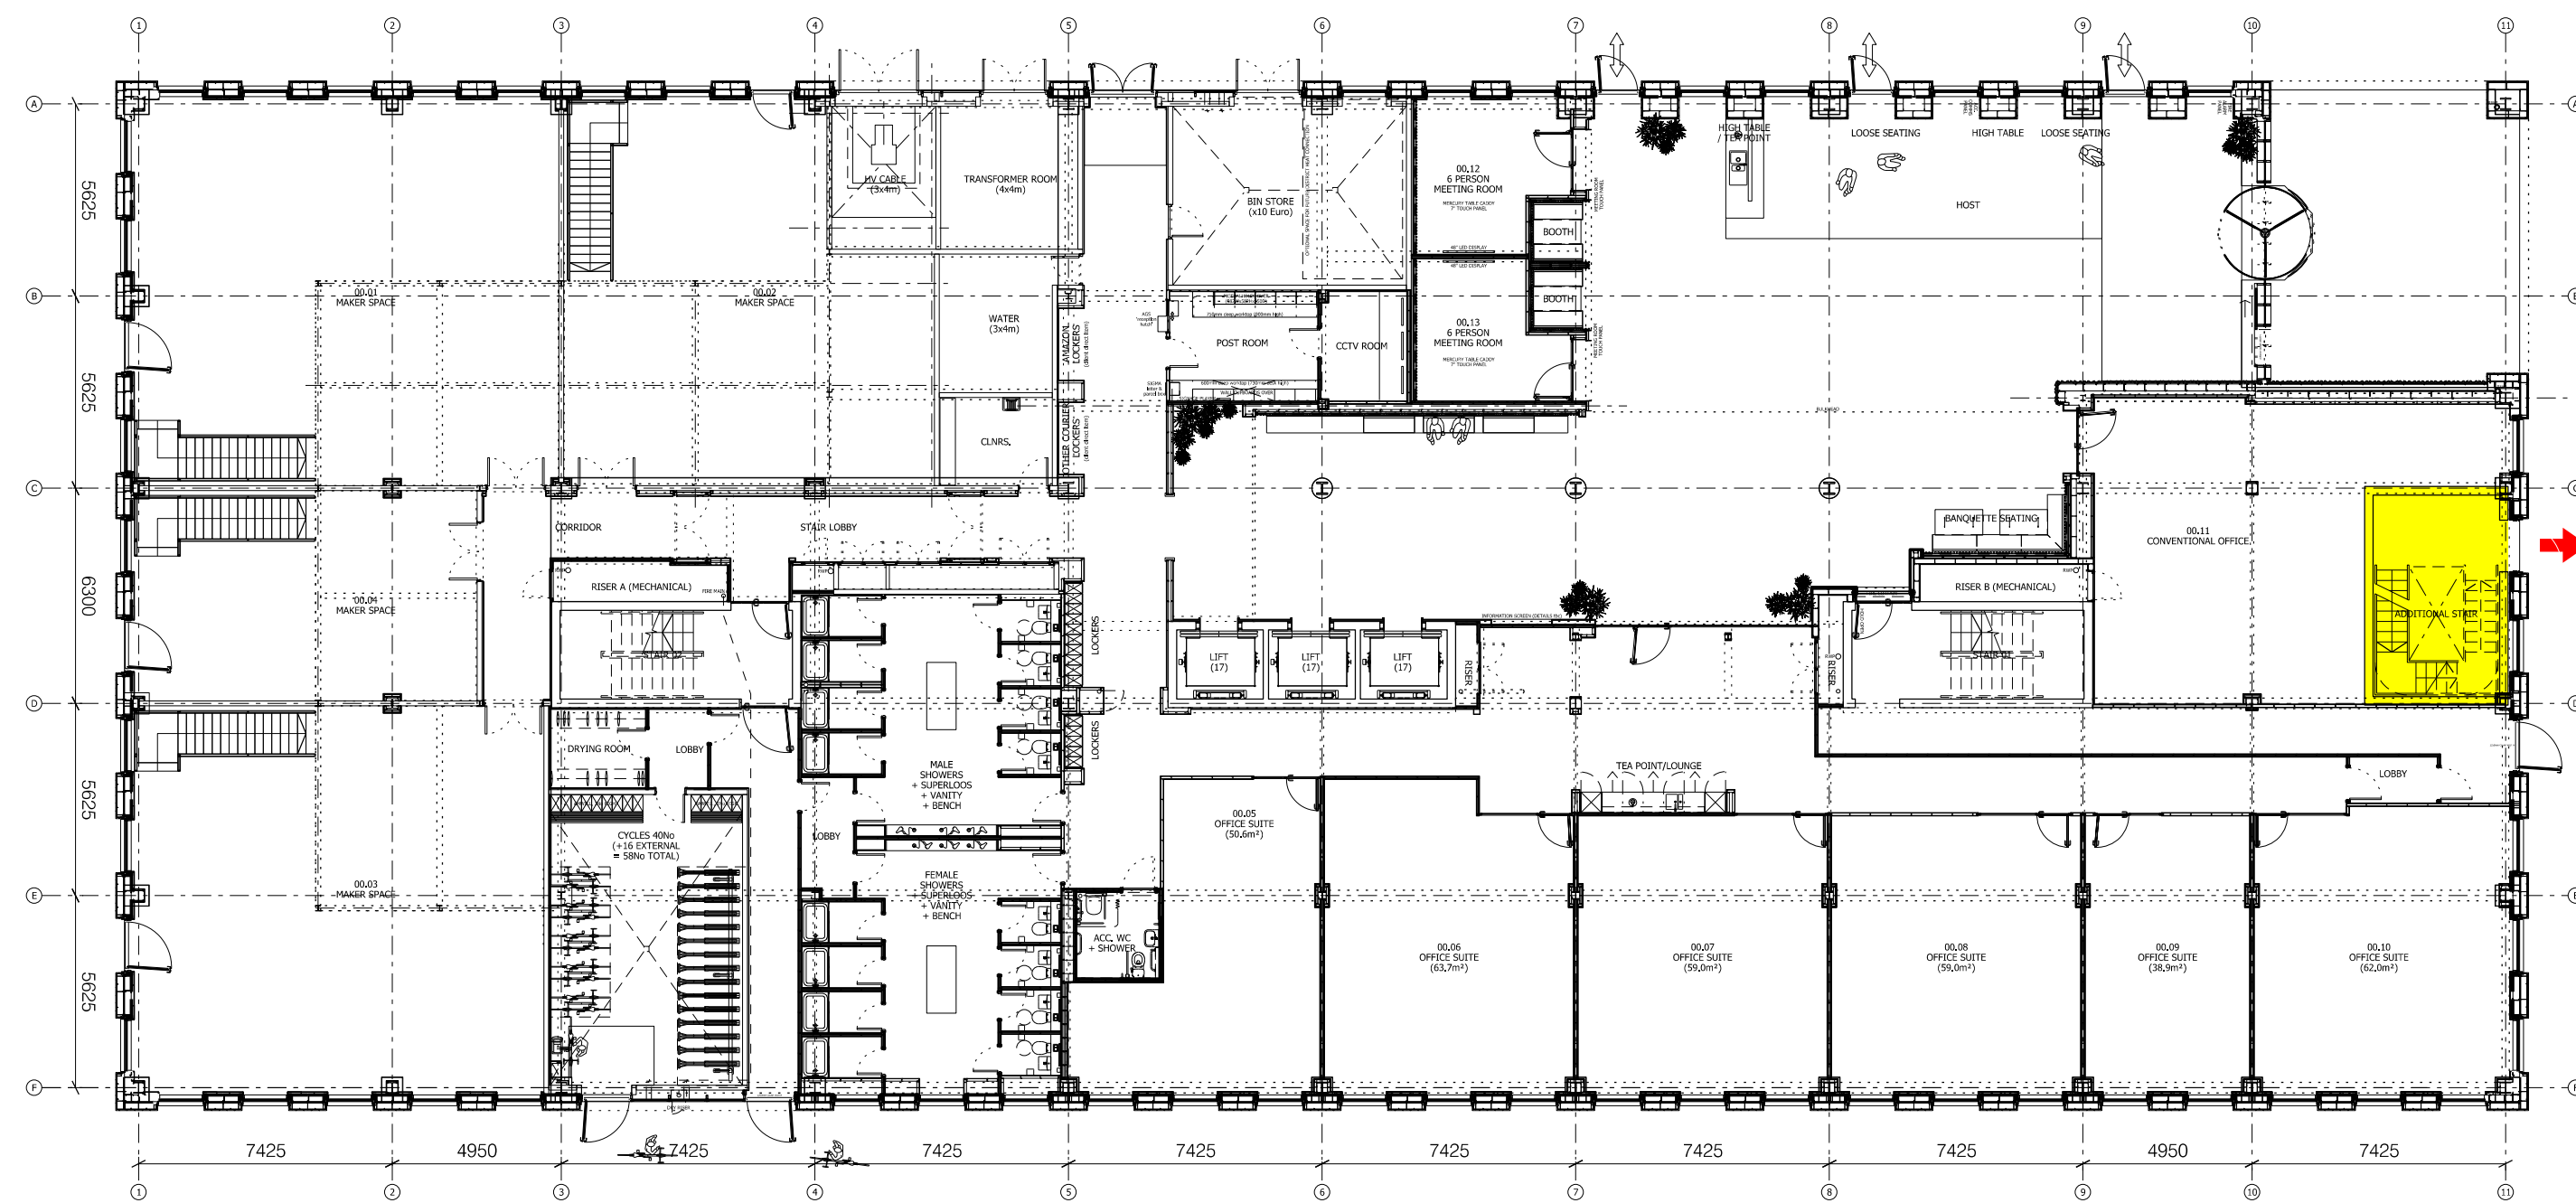

- Key**
- Change of Use of Levels 1 and 2 from Use Class E (Office) to F.1a (Education).
 - New internal staircase
 - New fire escape