



SHIP CANAL HOUSE, MANCHESTER

GROUND FLOOR - RECEPTION DESK RE-CLAD


This drawing is the property of **bluesky** Design and must not be copied or otherwise reproduced. All dimensions must be checked on site before commencing work. This drawing was produced using AutoCAD 2019.

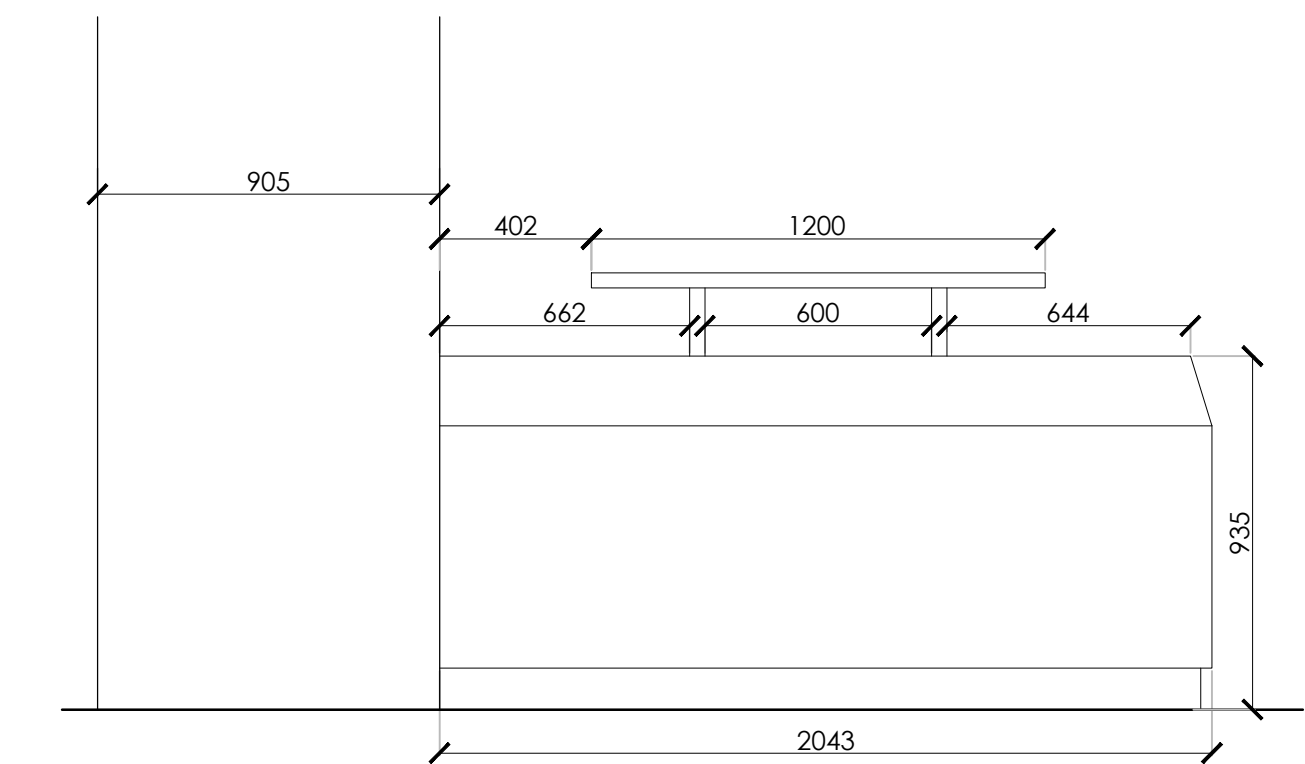


EXISTING ELEVATION A
SCALE 1:20

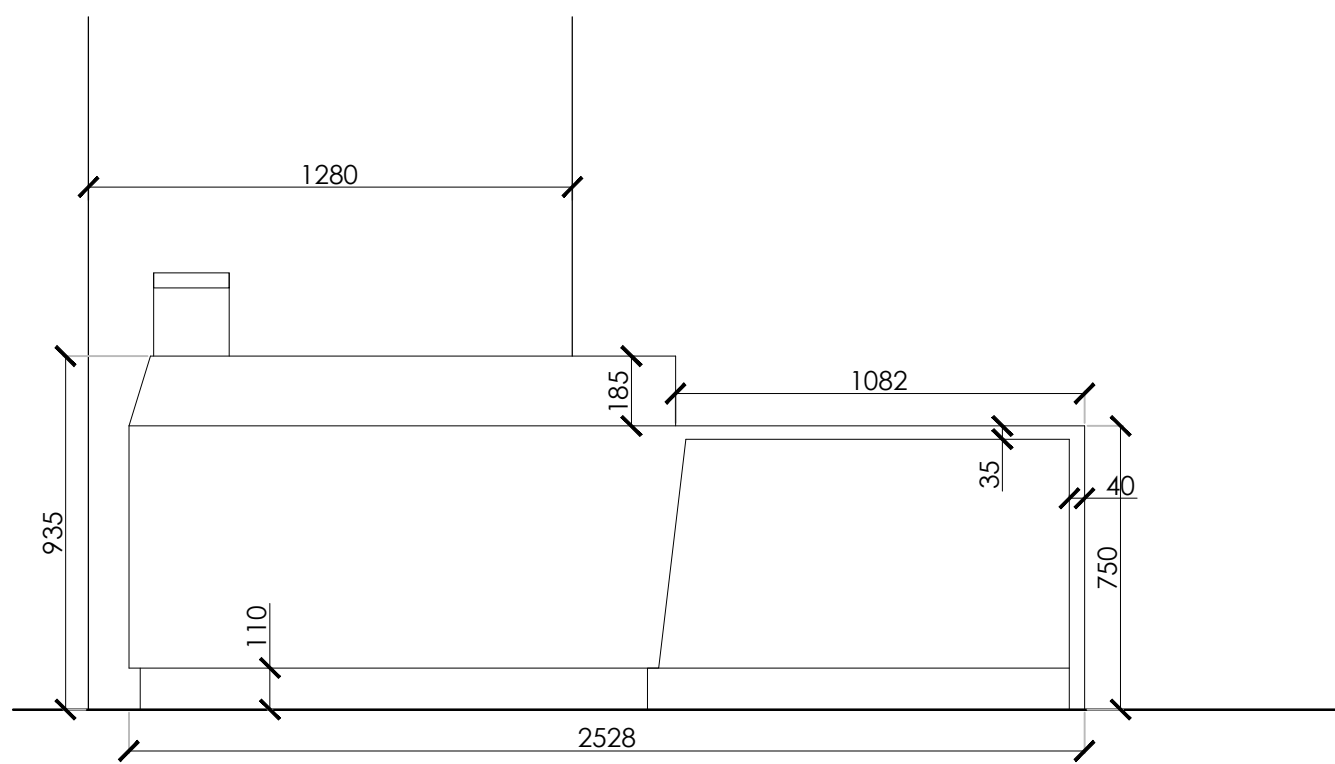


EXISTING ELEVATION B
SCALE 1:20

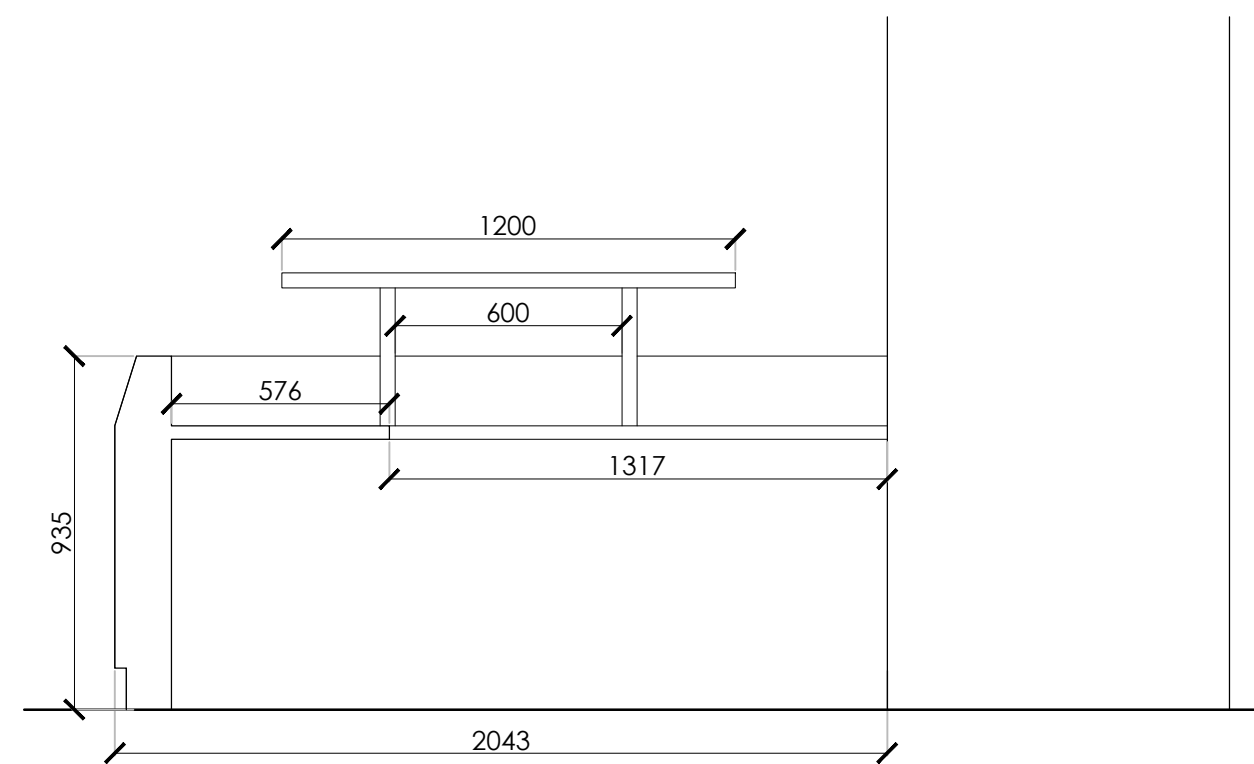


EXISTING ELEVATION C
SCALE 1:20

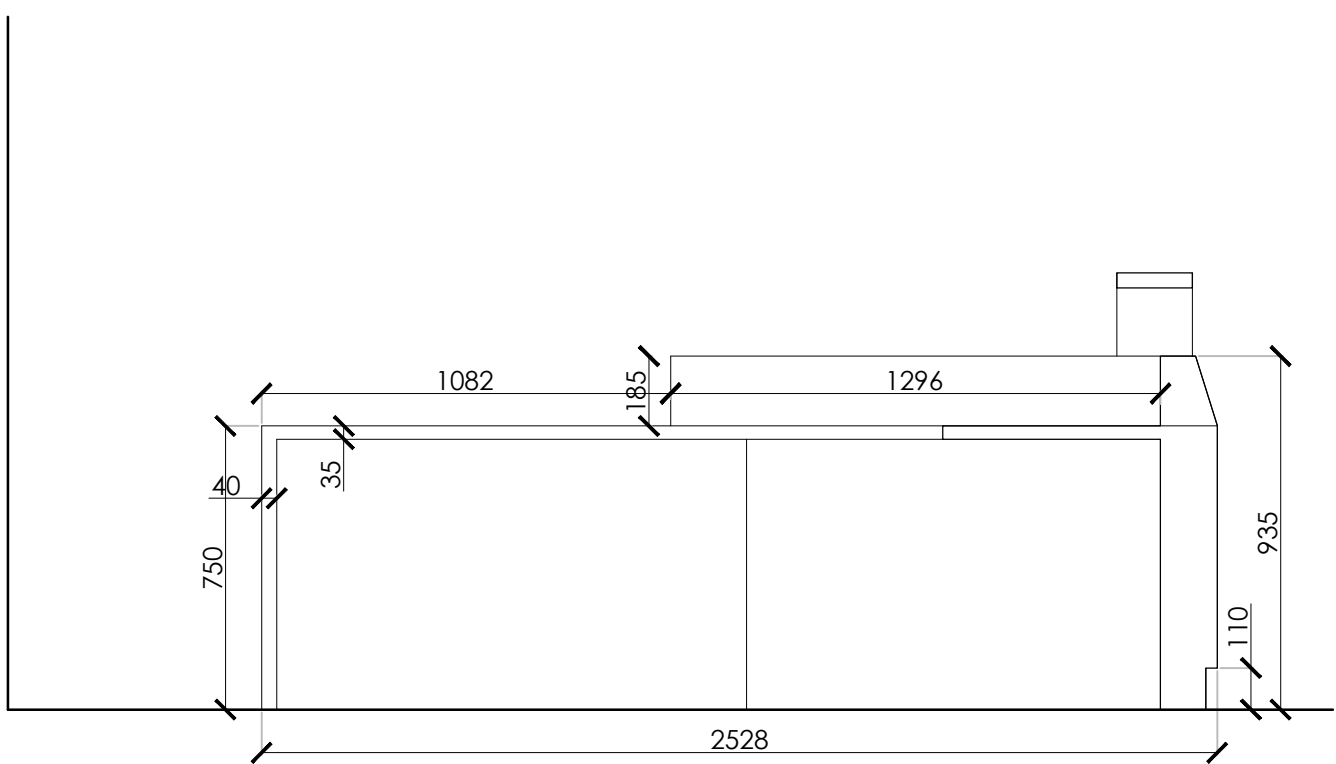


EXISTING ELEVATION D
SCALE 1:20

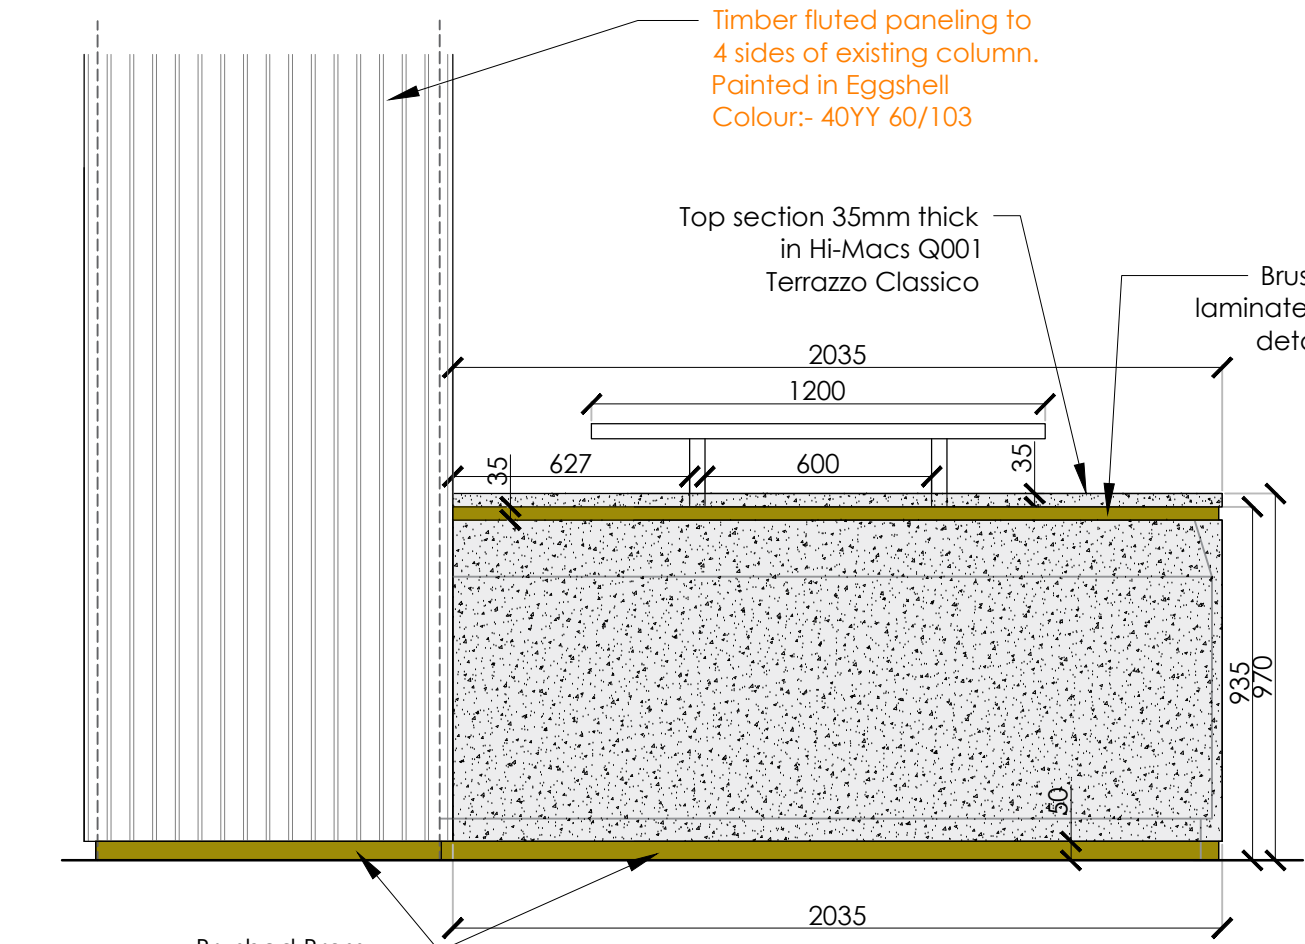


PROPOSED ELEVATION A
SCALE 1:20

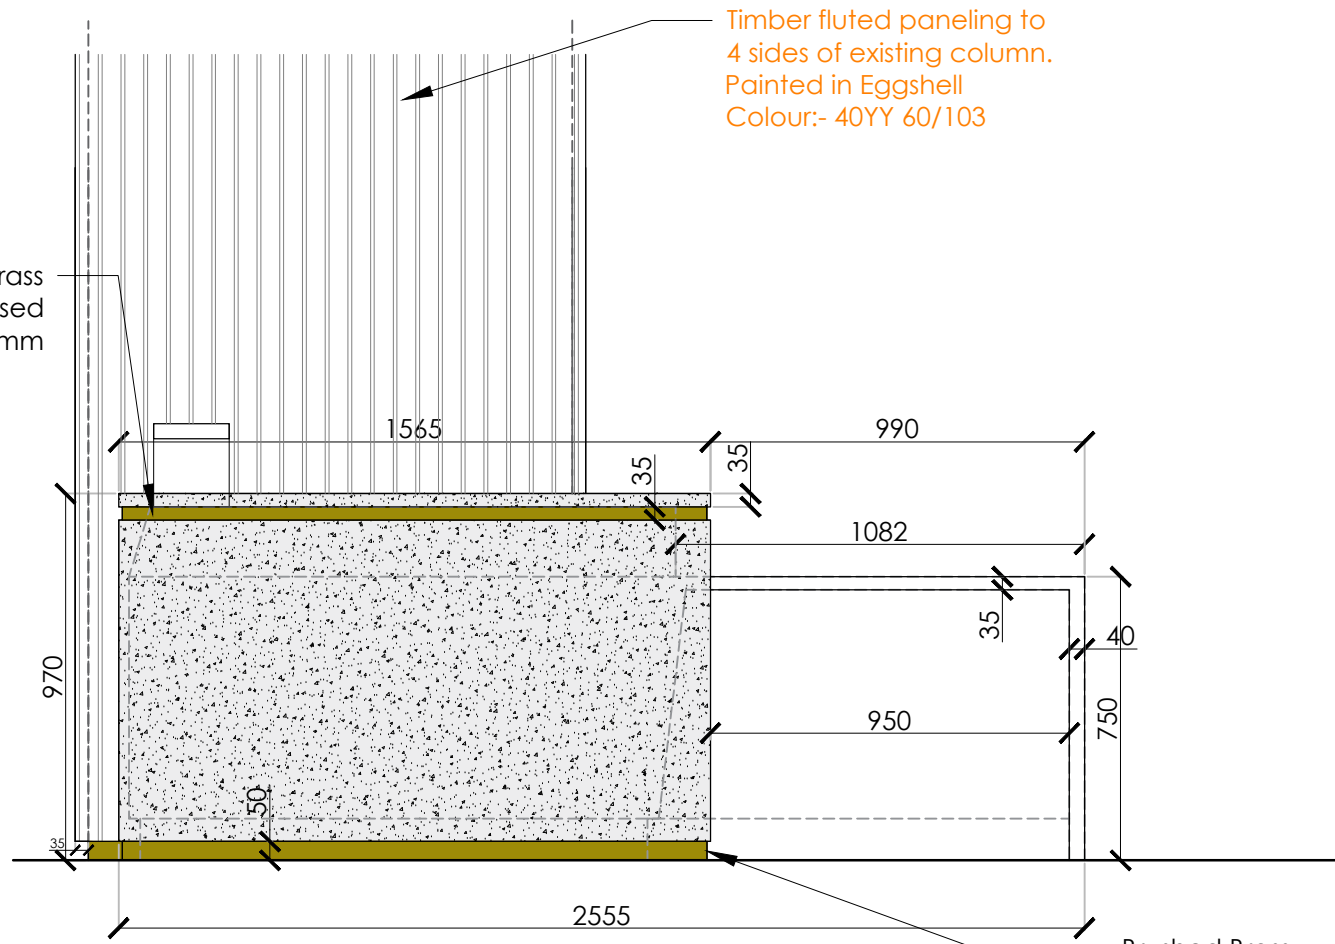


PROPOSED ELEVATION B
SCALE 1:20

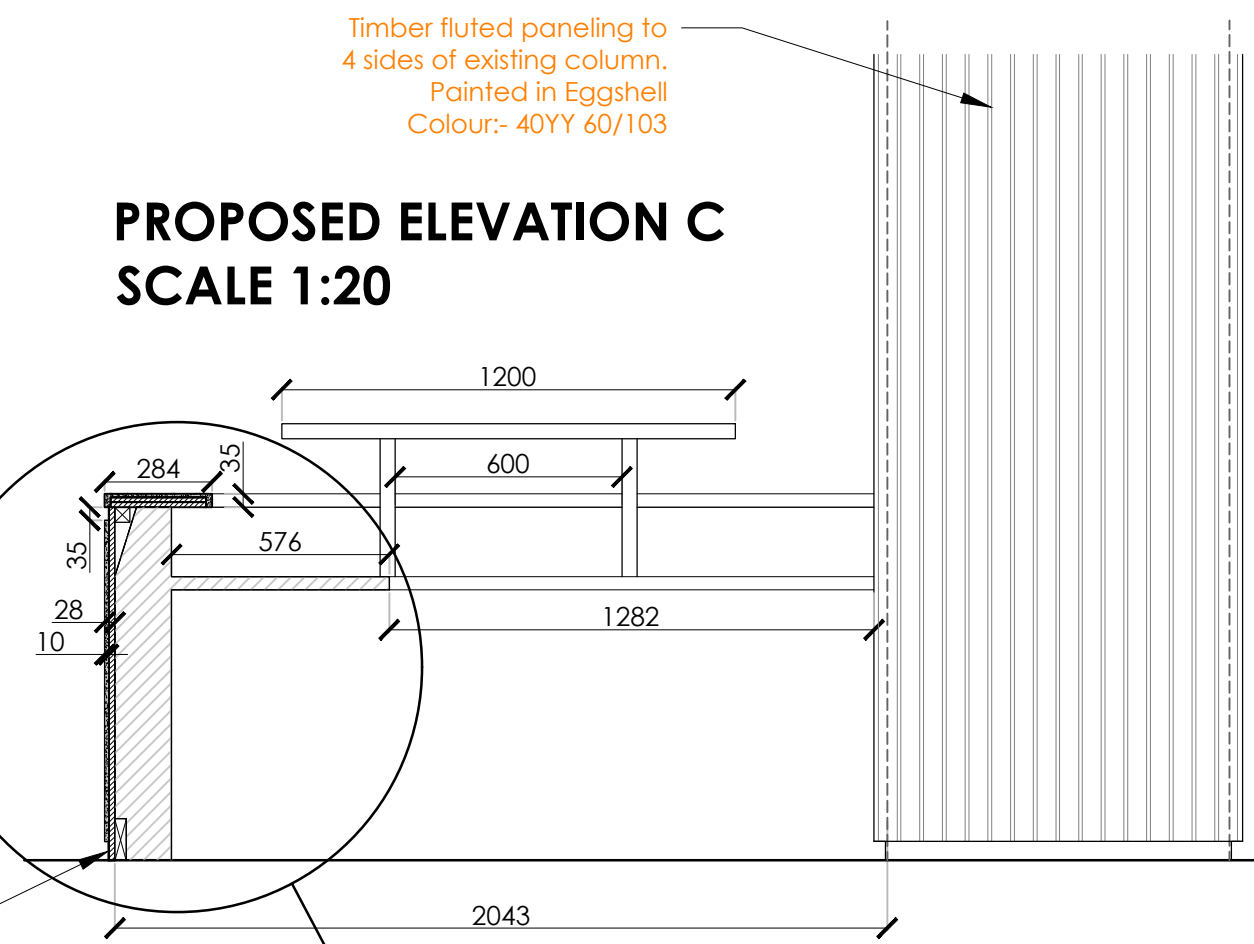


PROPOSED ELEVATION C
SCALE 1:20

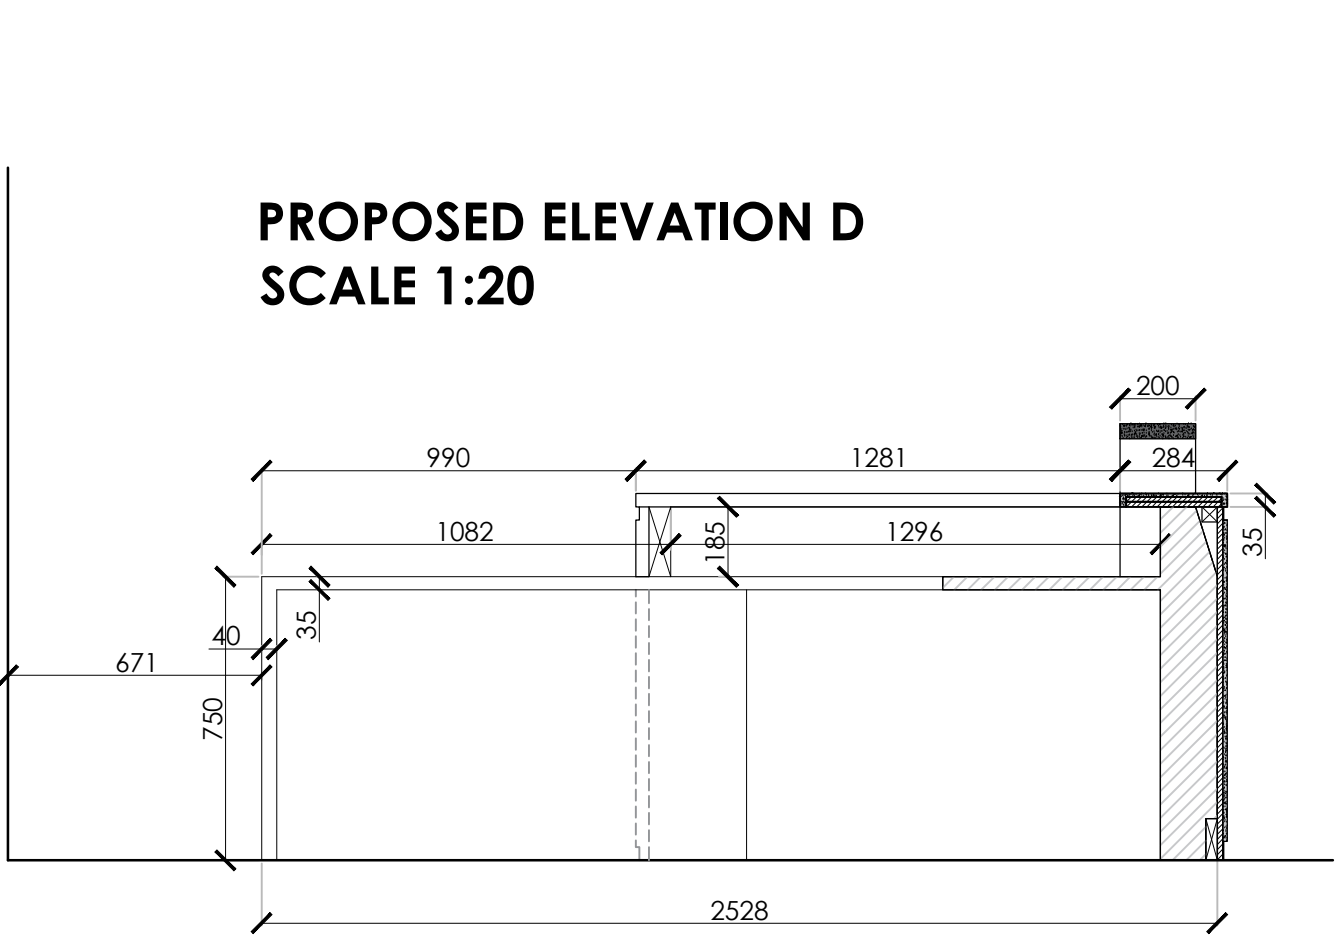


PROPOSED ELEVATION D
SCALE 1:20

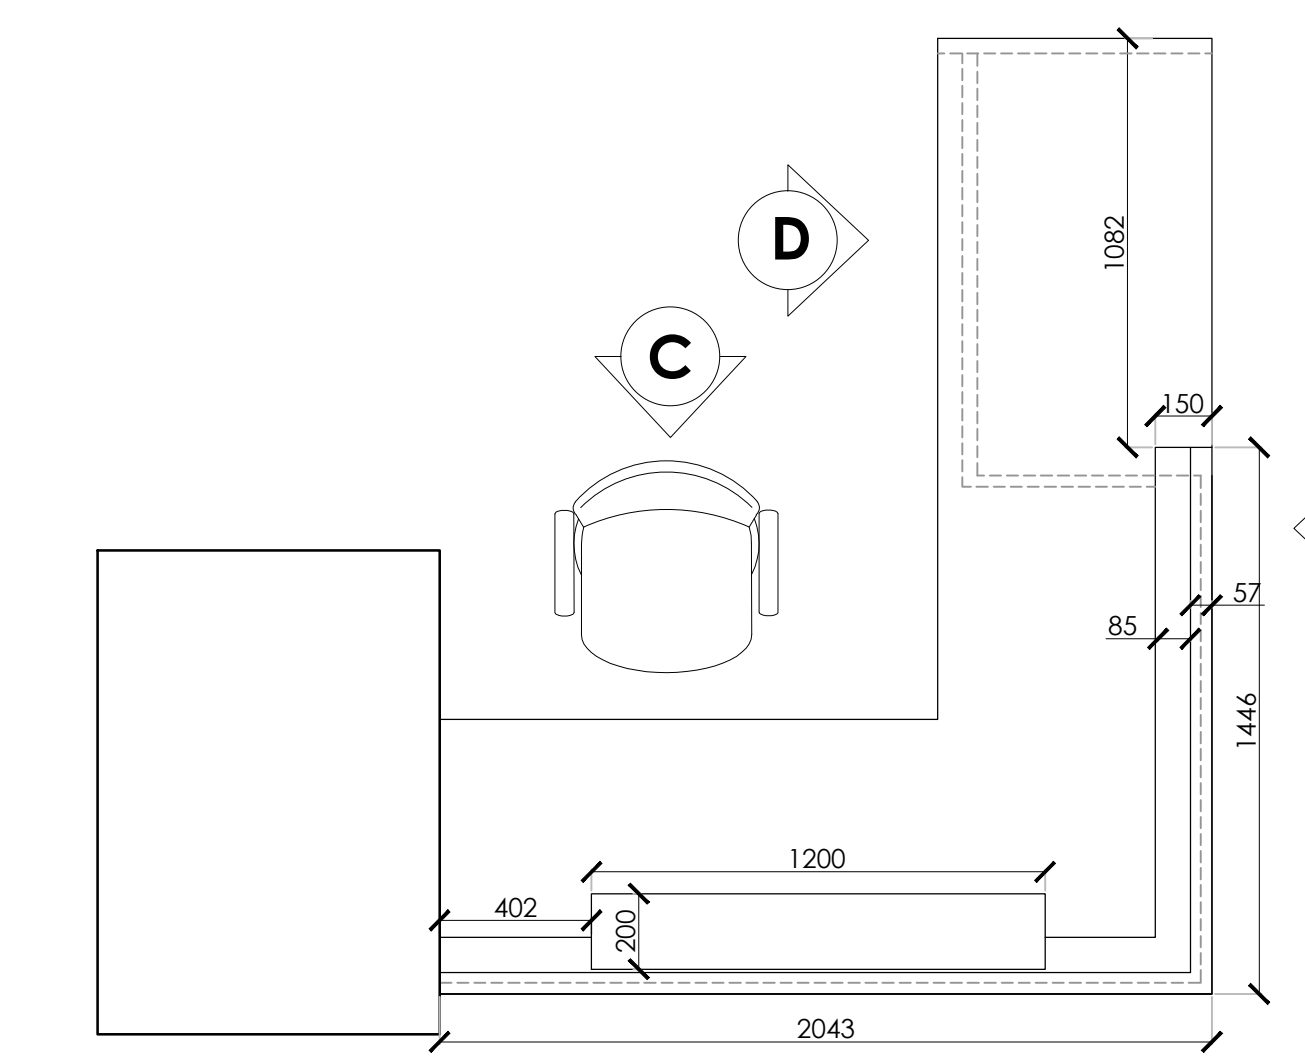


RECEPTION DESK EXISTING PLAN
SCALE 1:20

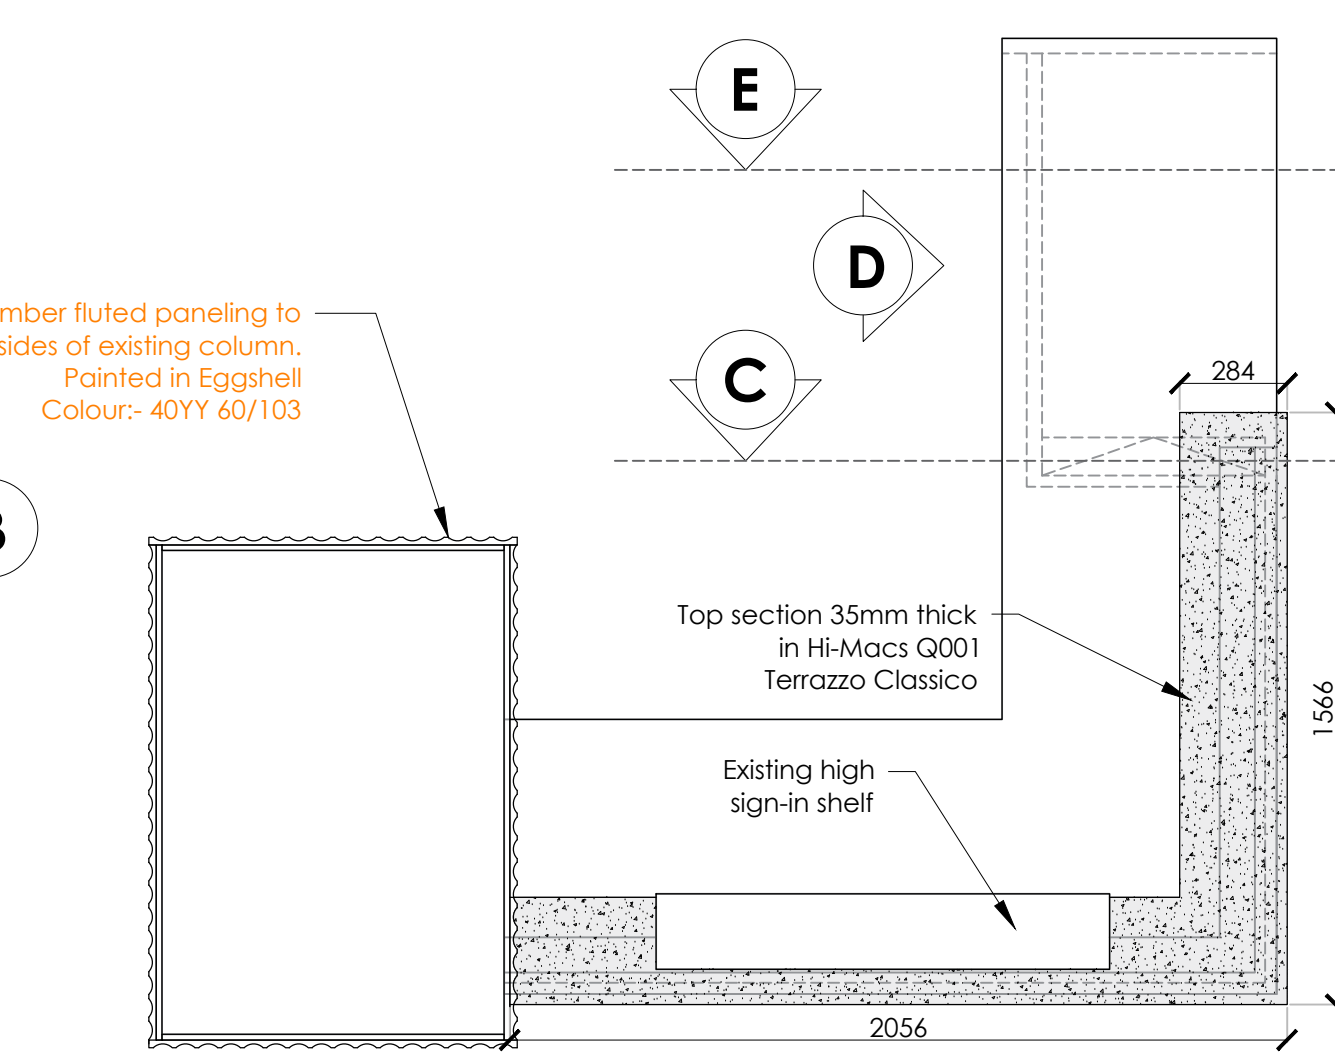

RECEPTION DESK PROPOSED PLAN
SCALE 1:20

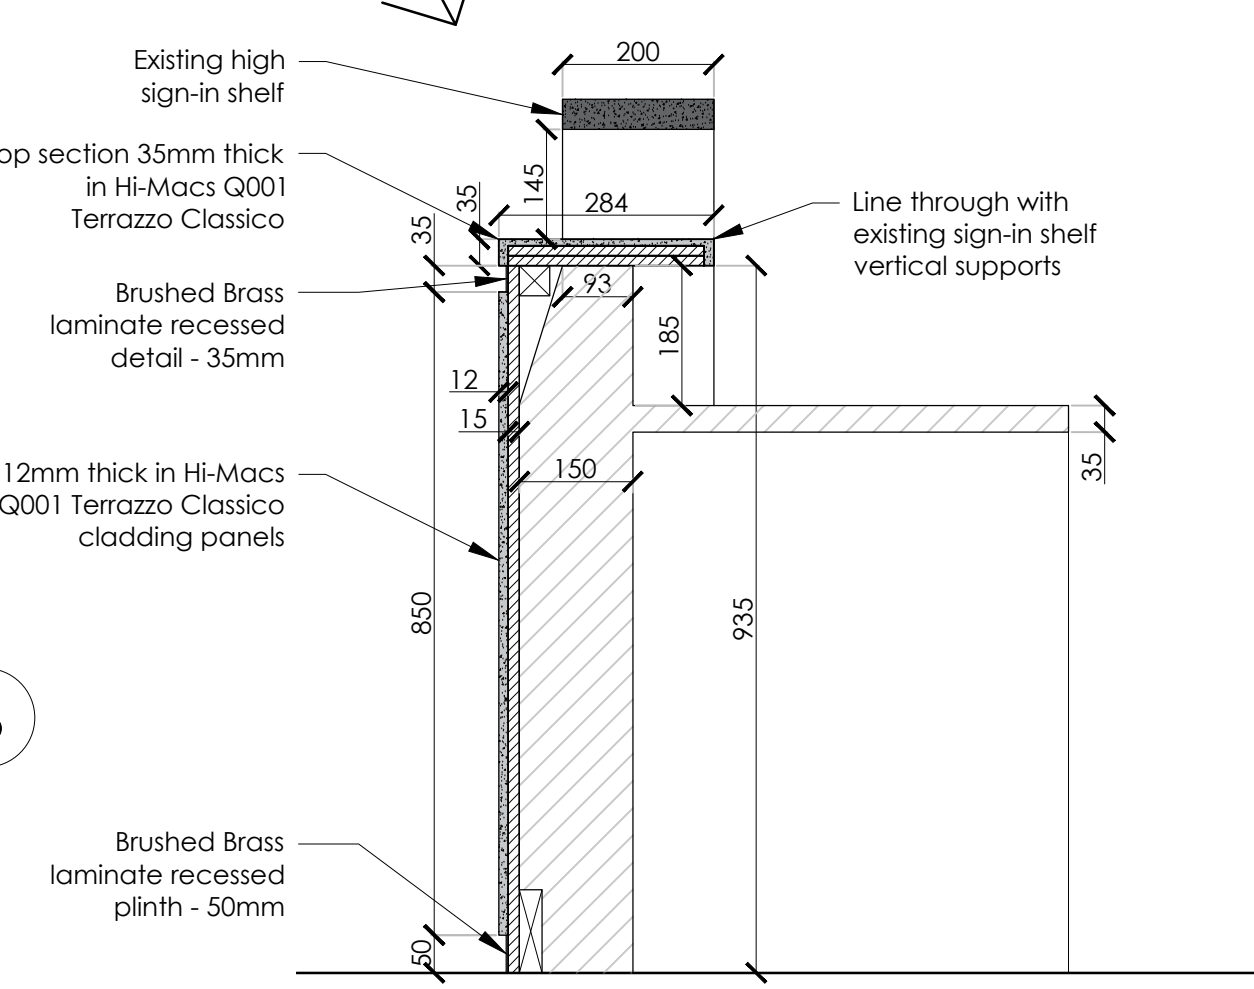

SECTION DETAIL THROUGH
RE-CLAD RECEPTION DESK
SCALE 1:10

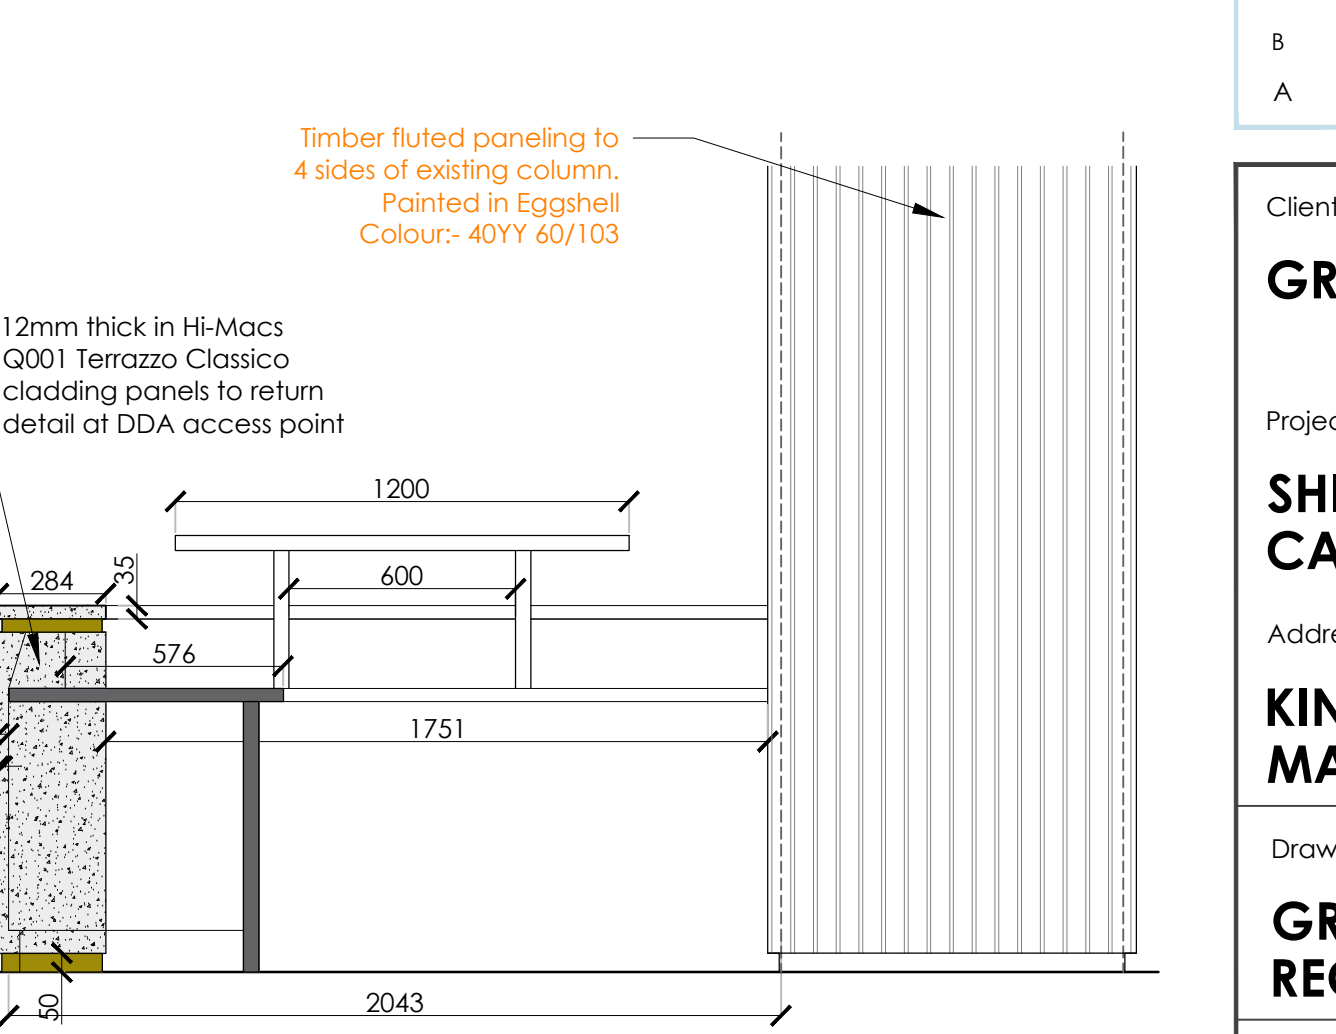

PROPOSED ELEVATION E
SCALE 1:20

Rev	Date	Description	Initials
B	06.04.23	UPDATES FROM CLIENT MEETING	PB
A	28.03.23	ISSUED FOR TENDER	PB

Client: **GROSVENOR**

Project: **SHIP CANAL HOUSE
CAT A REFURBISHMENT**

Address: **KING STREET
MANCHESTER**

Drawing Title: **GROUND FLOOR
RECEPTION DESK**

Date: 28.03.2023

Project Number: 1308

Scale: 1:20@A1

Drawn by: PB

Drawing Number: **1308-0G-JN-01B**

FOR TENDER