


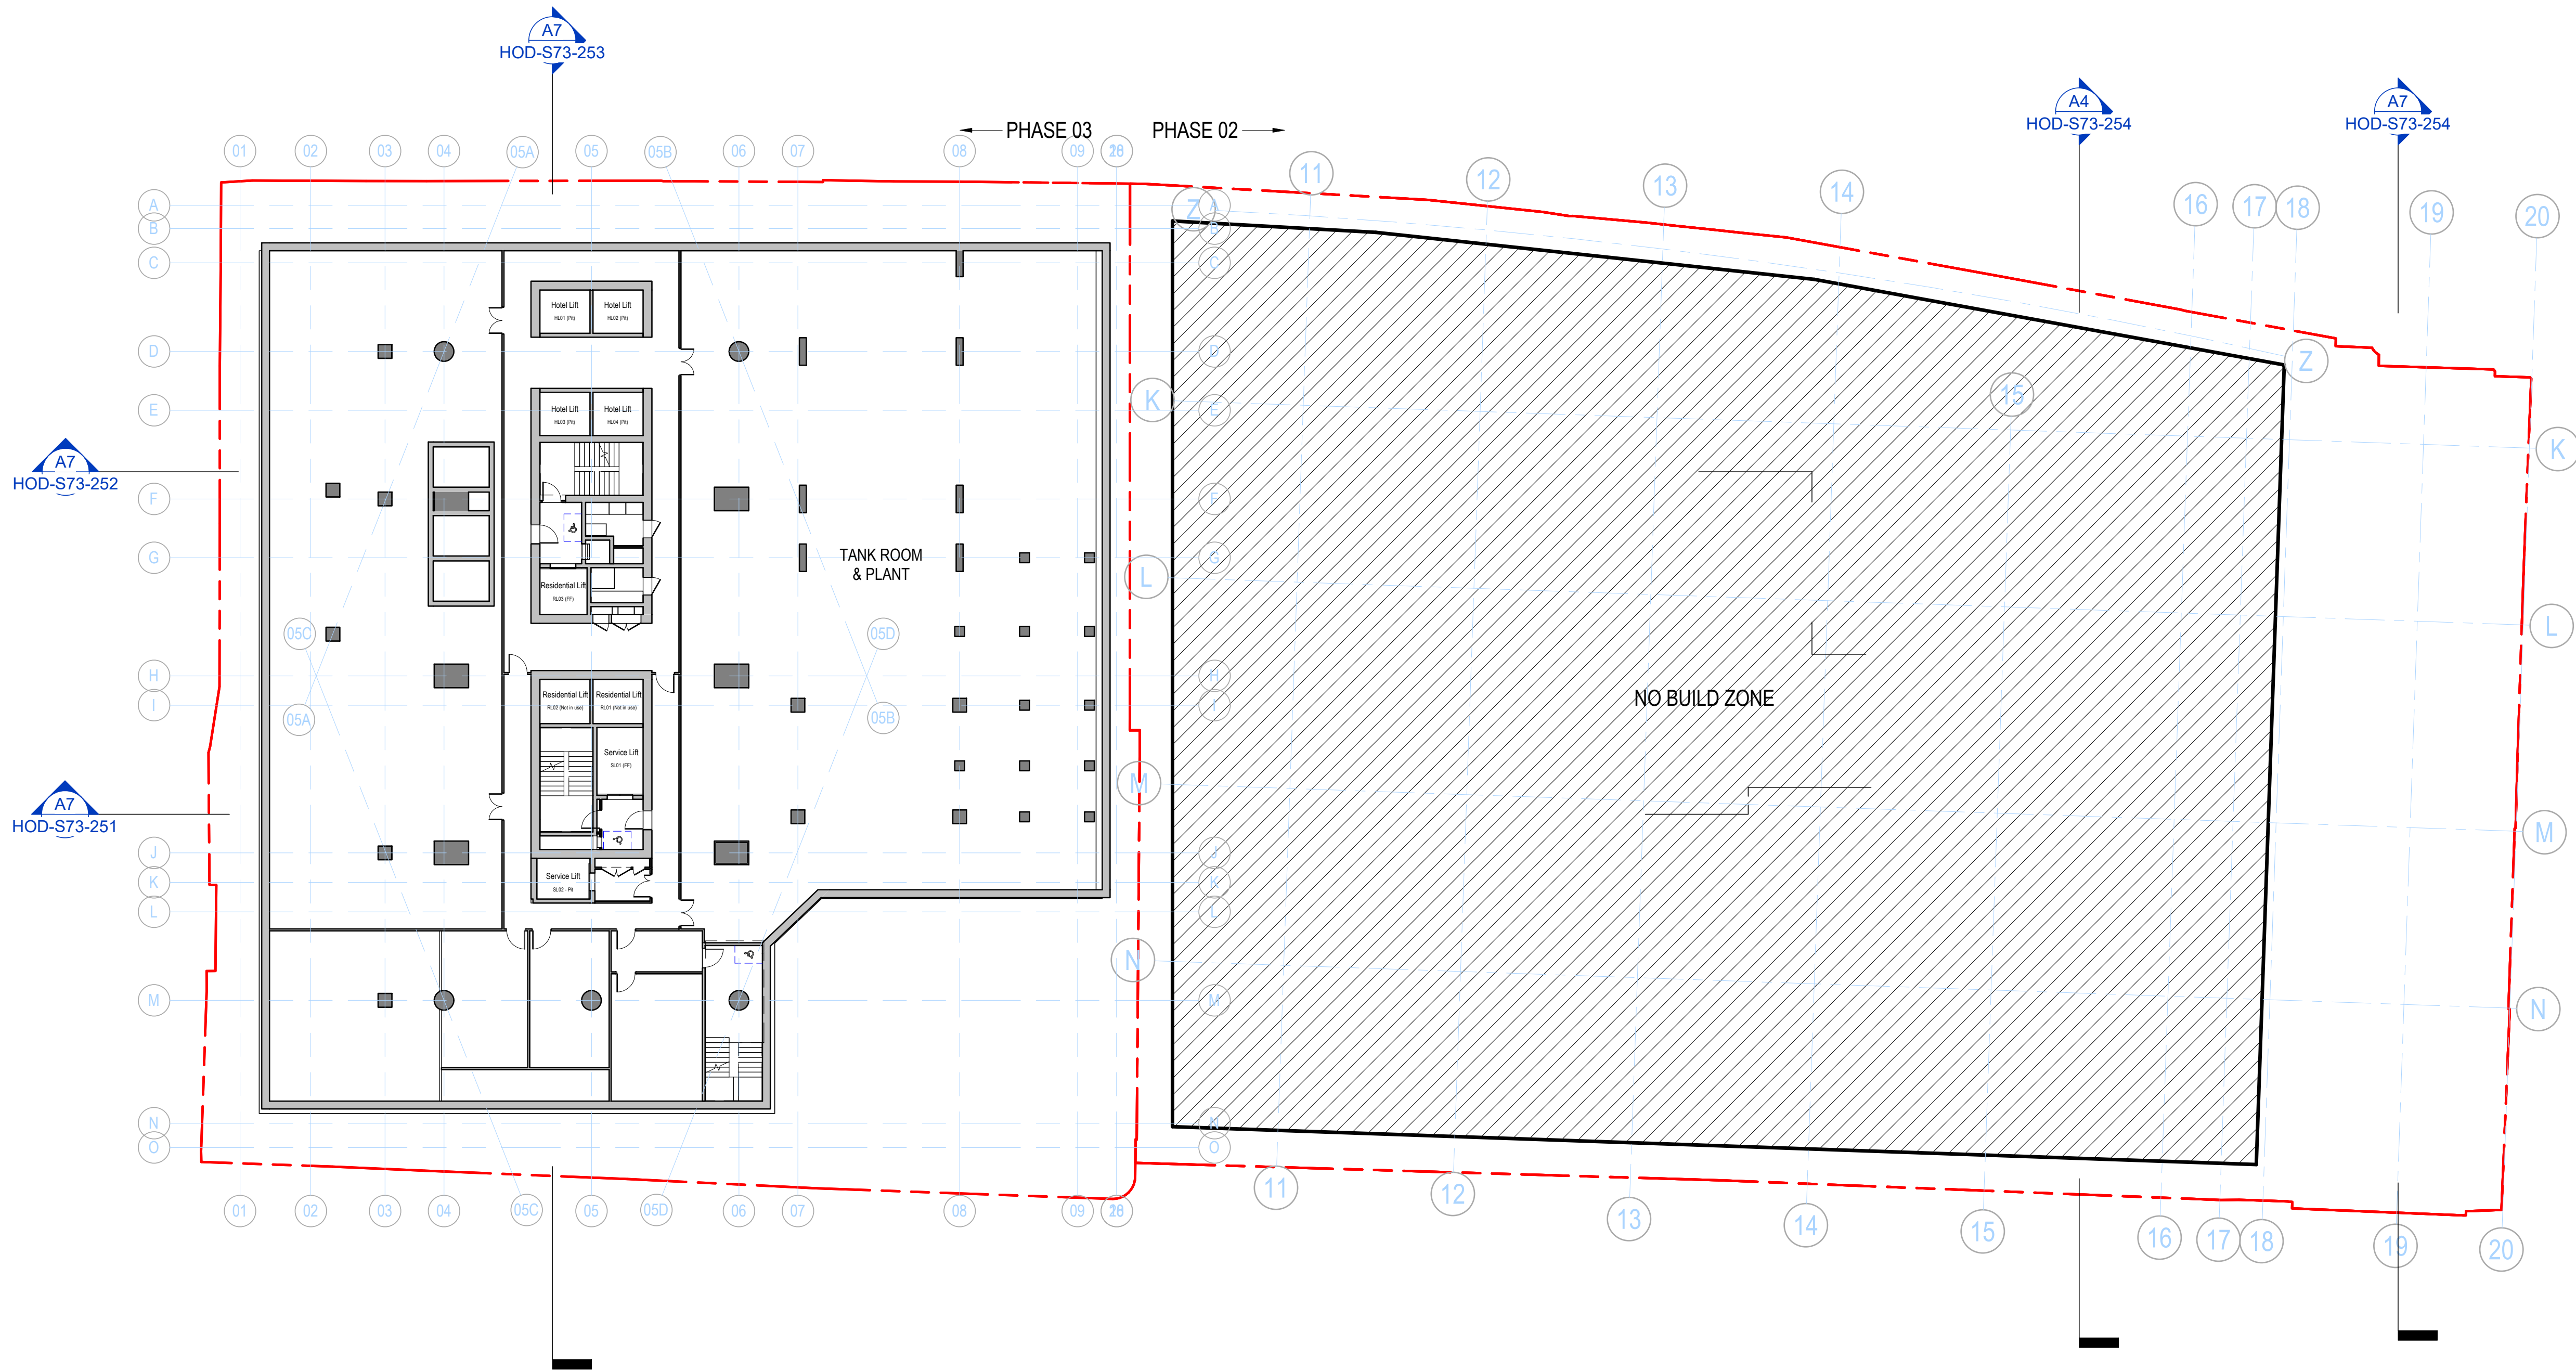

A7 LEVEL B3 PLAN
1 : 200

P02 May 23 - S73 Issue 23/05/22
P01 Oct 22 - S73 First Issue 14/10/22
Rev: Details Date:

client:
S.T.M.
project:
ST. MICHAEL'S
job number:
0643
status:
PLANNING

title:
BASEMENT B3 PLAN

scale: drawn by:
As indicated Author
@ A1

drawing number:
HOD-S73-100

current revision date: revision:
23/05/22 P02

SGI Studios
1 Kelso Place
Manchester M15 4LE
t: +44(0)161 832 0842
e: mail@hodderandpartners.com
w: www.hodderandpartners.com

hodder+partners