



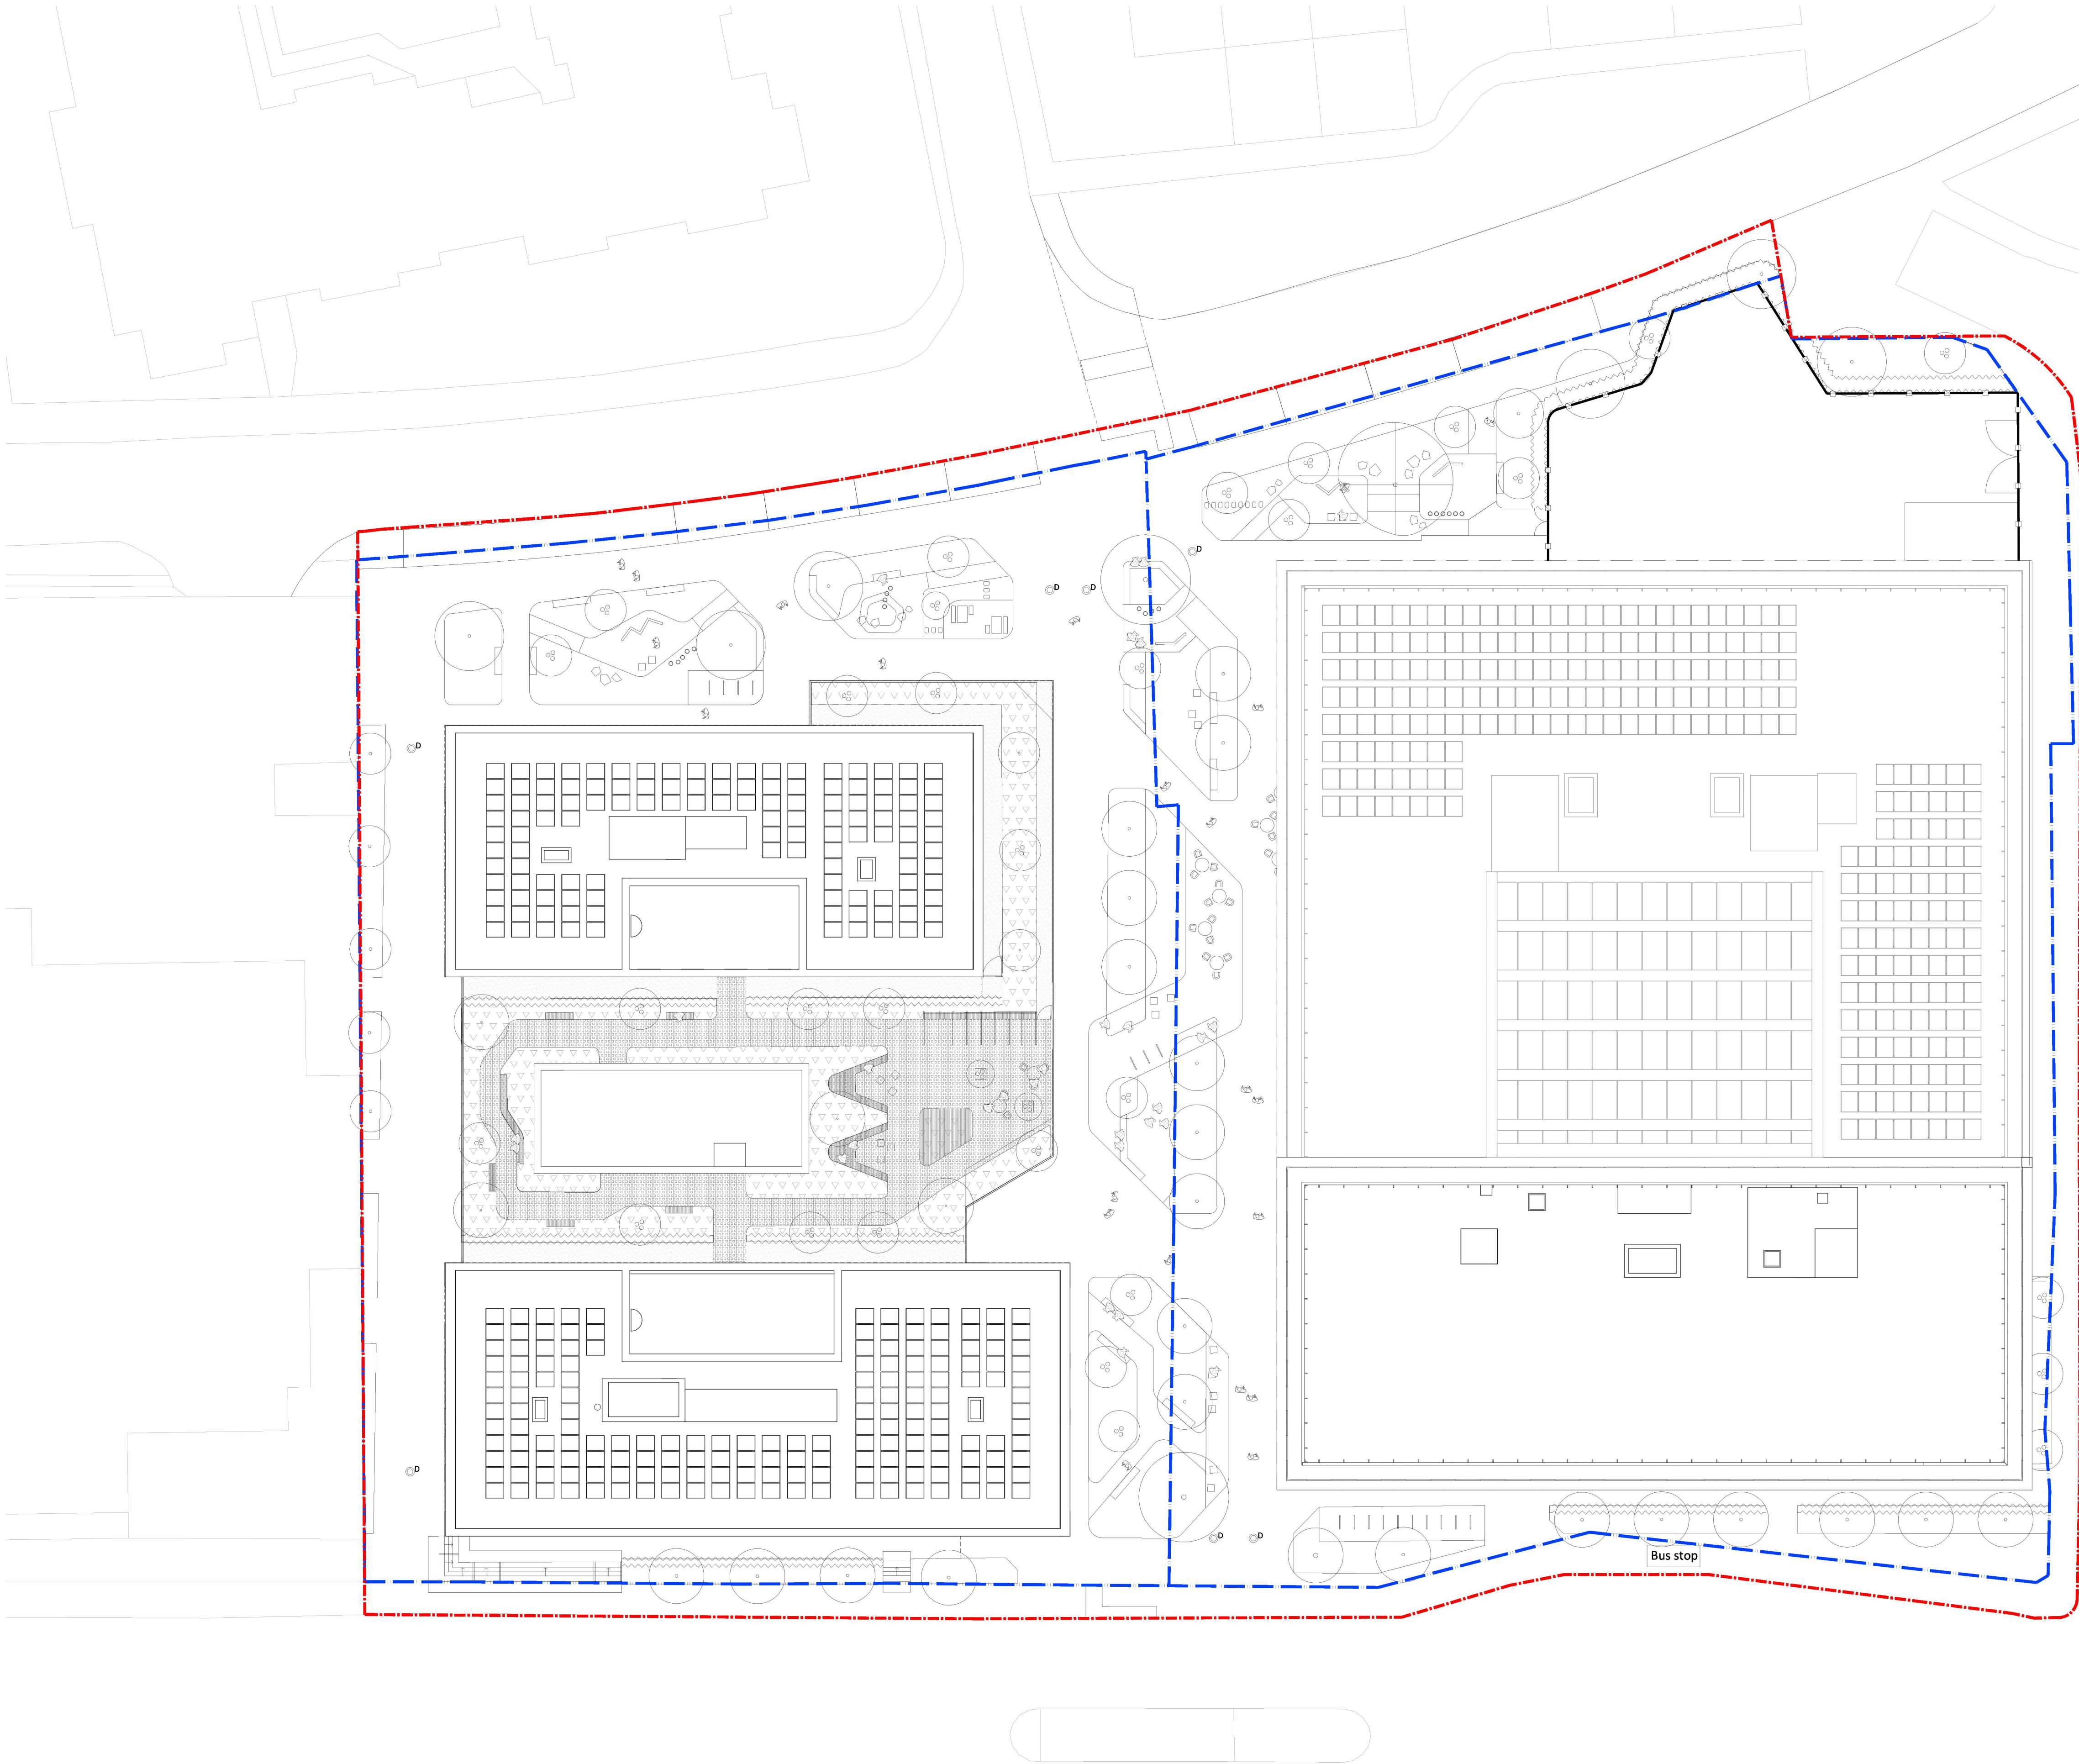

- Key
- Ownership boundary
 - Planning boundary
 - Flag paving to Roof Terrace
 - Loose gravel maintenance strip to Roof Terrace
 - Proposed herbaceous and shrub planting in raised planters
 - Indicative loose furniture
 - Pergola
 - Fixed bench
 - Maintenance access gate
 - Proposed hedge
 - Proposed tree in soft
 - Proposed multistem tree in soft

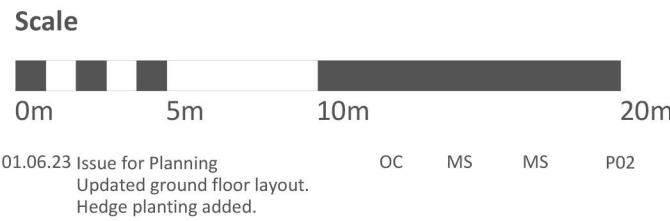

Date	Description of revision	Drawn	Checked	Approved	Revision
------	-------------------------	-------	---------	----------	----------

re-form
landscape architecture

Beehive Mill, Jersey Street,
Manchester M4 6JG
T: +44 (0)161 397 4953
E: info@re-formlandscape.com
W: re-formlandscape.com

Project
UPPER BROOK STREET, MANCHESTER
RF22-967

Client
MCLAREN, KADANS

Document title
LEVEL 01 ROOF TERRACE

Paper size
A1

Status
FOR STAGE APPROVAL

Drawing number
0967-RFM-XX-00-DR-L-0006

© re-form landscape architecture

- Notes**
- All dimensions in mm, unless otherwise stated.
 - Scaling from drawing if printed incorrectly may lead to errors.
 - All information outside red line boundary shown for contextual purpose only.
 - All hatch patterns are indicative only unless stated otherwise.
This drawing is to be read in conjunction with the remaining re-form landscape architecture documentation AND all relevant documentation from the design team
 - Levels information on this drawing illustrates the design intent. The contractor is to check and verify all levels and dimensions against site survey information.
 - Any discrepancies in the design information are to be brought to the attention of re-form landscape architecture, in writing, prior to commencement of construction works.
 - All proprietary products shall be installed in strict accordance with manufacturers written instructions. Refer to other consultants' drawings and specifications for the following design information:
 - Foundation details
 - Base course and/or sub bases design & specification
 - Waterproofing of any element
 - Levels & Drainage design and infrastructure
 - Lighting and ducting
 - Existing & proposed utilities

Scale
1:250

S4

Revision
P02