


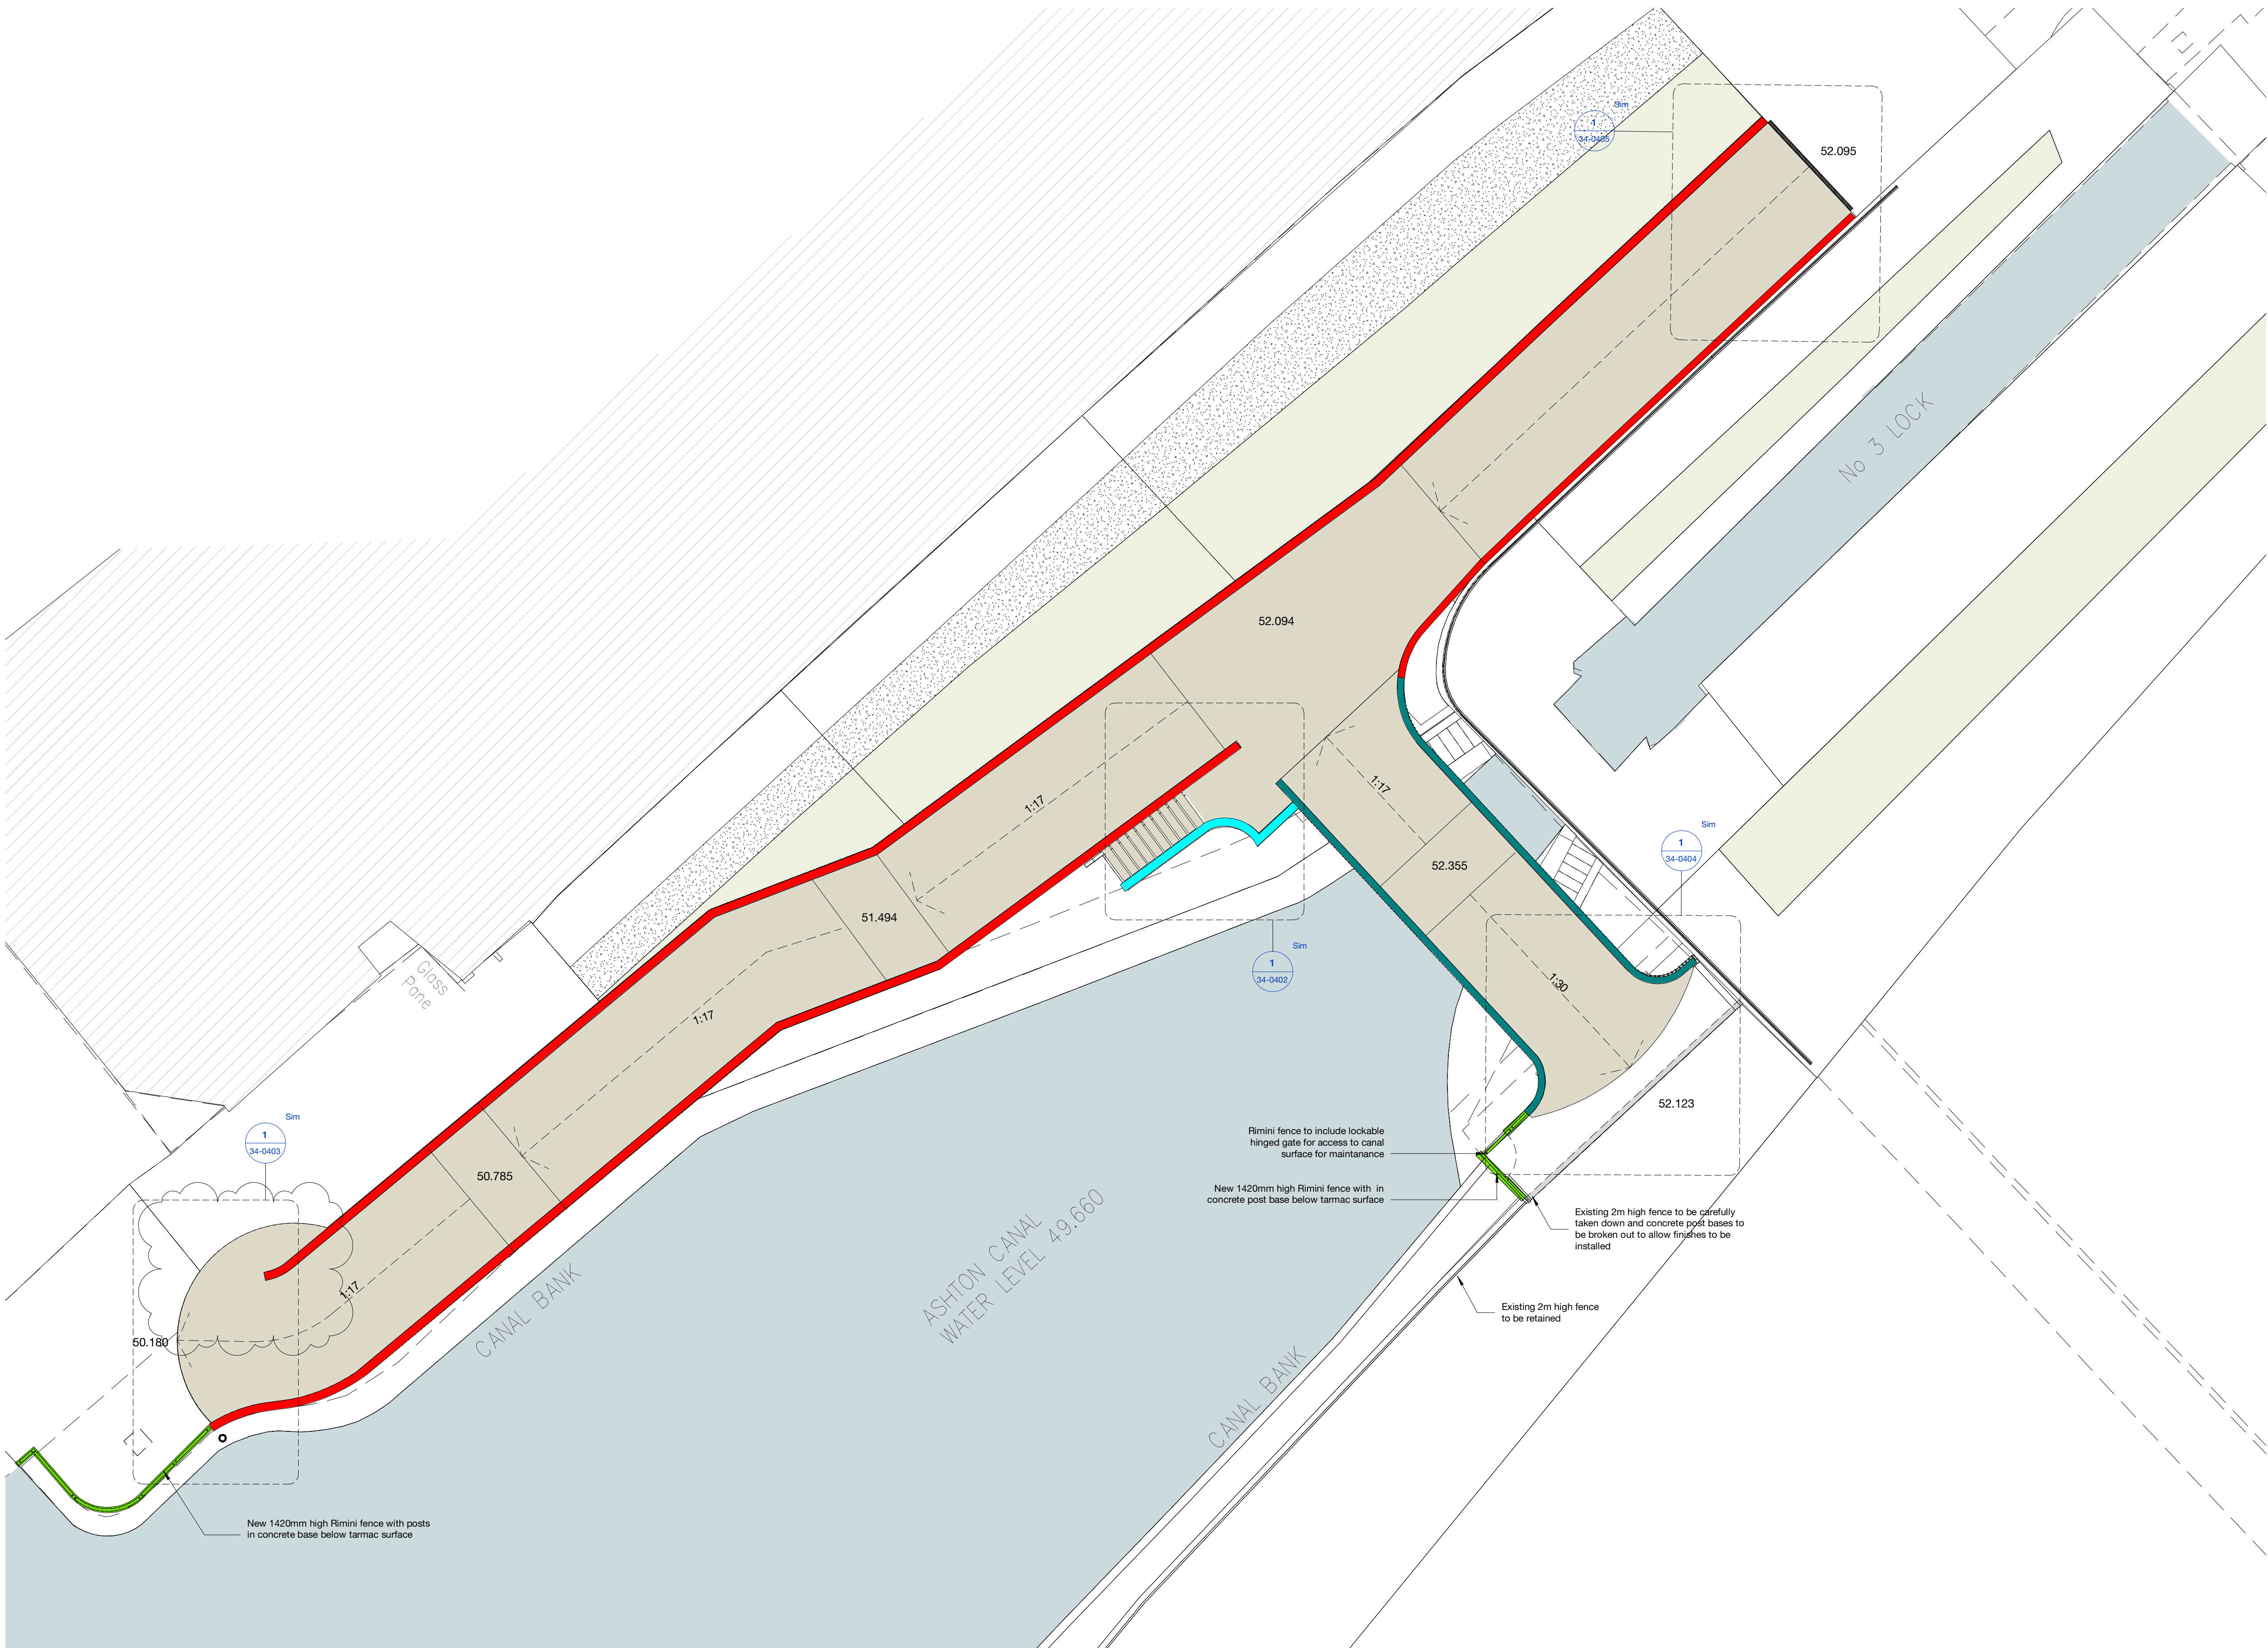

Copyright Hawkins\Brown Architects
No implied licence exists. This drawing should not be used to calculate areas for the purposes of valuation. Do not scale this drawing. All dimensions to be checked on the site by the contractor and such dimensions to be their responsibility. All work must comply with relevant British Standards and Building Regulations requirements. Drawing errors and omissions to be reported to the architect. To be read in conjunction with Architect's specification and other consultant information.

Rev	Description	Date
P1	Initial Issue	30/09/22
P2	General Revision	14/10/22
P3	Issued for Stage 4 - Tender	21/10/22
P4	Amendment to ramp profile	28/11/22
P5	West ramp end amended following basement clash with chips building	20.06.23

Key

- BAL-01a Feature balustrade to ramp
Refer to HBA Drawing 34_0415 for details
- BAL-01b Feature balustrade to bridge.
Refer to HBA Drawing 34_0416 for details
- BAL-02 Metal guardings to mooring area steps.
Refer to HBA Drawing 34_0417 for details
- New 1420mm high Rimini fence to be installed to close off canal bank access
- Existing 2m high fence to be retained
- Existing 2m high fence to be carefully removed
- New timber handrail to stairs and ramps
Refer to HBA Drawing 34_0400 & 34_0401 for details
- Existing guardings

26-28 Hilton Street
Manchester M1 2EH

mail@hawkinsbrown.com
hawkinsbrown.com

Hawkins\Brown

Project
Islington Cycle Bridge
Lock No.3
Ashton Canal
Manchester

Drawing
Balustrade types allocation plan

Scale @ A1 1 : 100		Date 09/30/22
Drawn By LW		Checked By JK
Job Number 210131	Status S2	Purpose of Issue For information
Drawing No. ICB-HBA-00-00-DR-A-34-0100		Revision P5