

This is the property of OPUS 4. Copyright is reserved by them. The drawing is issued on the condition that it is not copied reproduced or retained by, nor disclosed to any unauthorised person, either wholly or in part, without the consent in writing from OPUS 4. Drawings are for general arrangement only. Dimensions to be checked on site by the contractor and discrepancies to be reported in writing prior to commencement of work. **IF IN DOUBT ASK**

KEY

-  New Feature Pendant Light
-  New Feature Table Lamp
-  Alter existing lighting to suit new layout
-  PIR
-  SUSPENDED LINEAR LIGHT STANDARD
-  CEILING PENDANT
-  Existing Beams

FOR COMMENT

05.09.23 Issue Date
EH Drawn By

OPUS 4
HAPPY SPACES - HAPPY PEOPLE

The Bank Building , 11 Melbourne Street
Stalybridge, Cheshire - SK15 2JE

T : 0161 402 3340
W: www.opus-4.com
E: hello@opus-4.com

Client Name
Slater and Gordon

Floor Number
First Floor

Client Address
Lee House
The Total Buildings
56 Oxford Street
M1 6EU


Drawing Title:
LIGHTING PROPOSED

Drawn By:
SRH

Scale:
1:100 @ A1

Drawing No Revision

D11 608 014 016 -

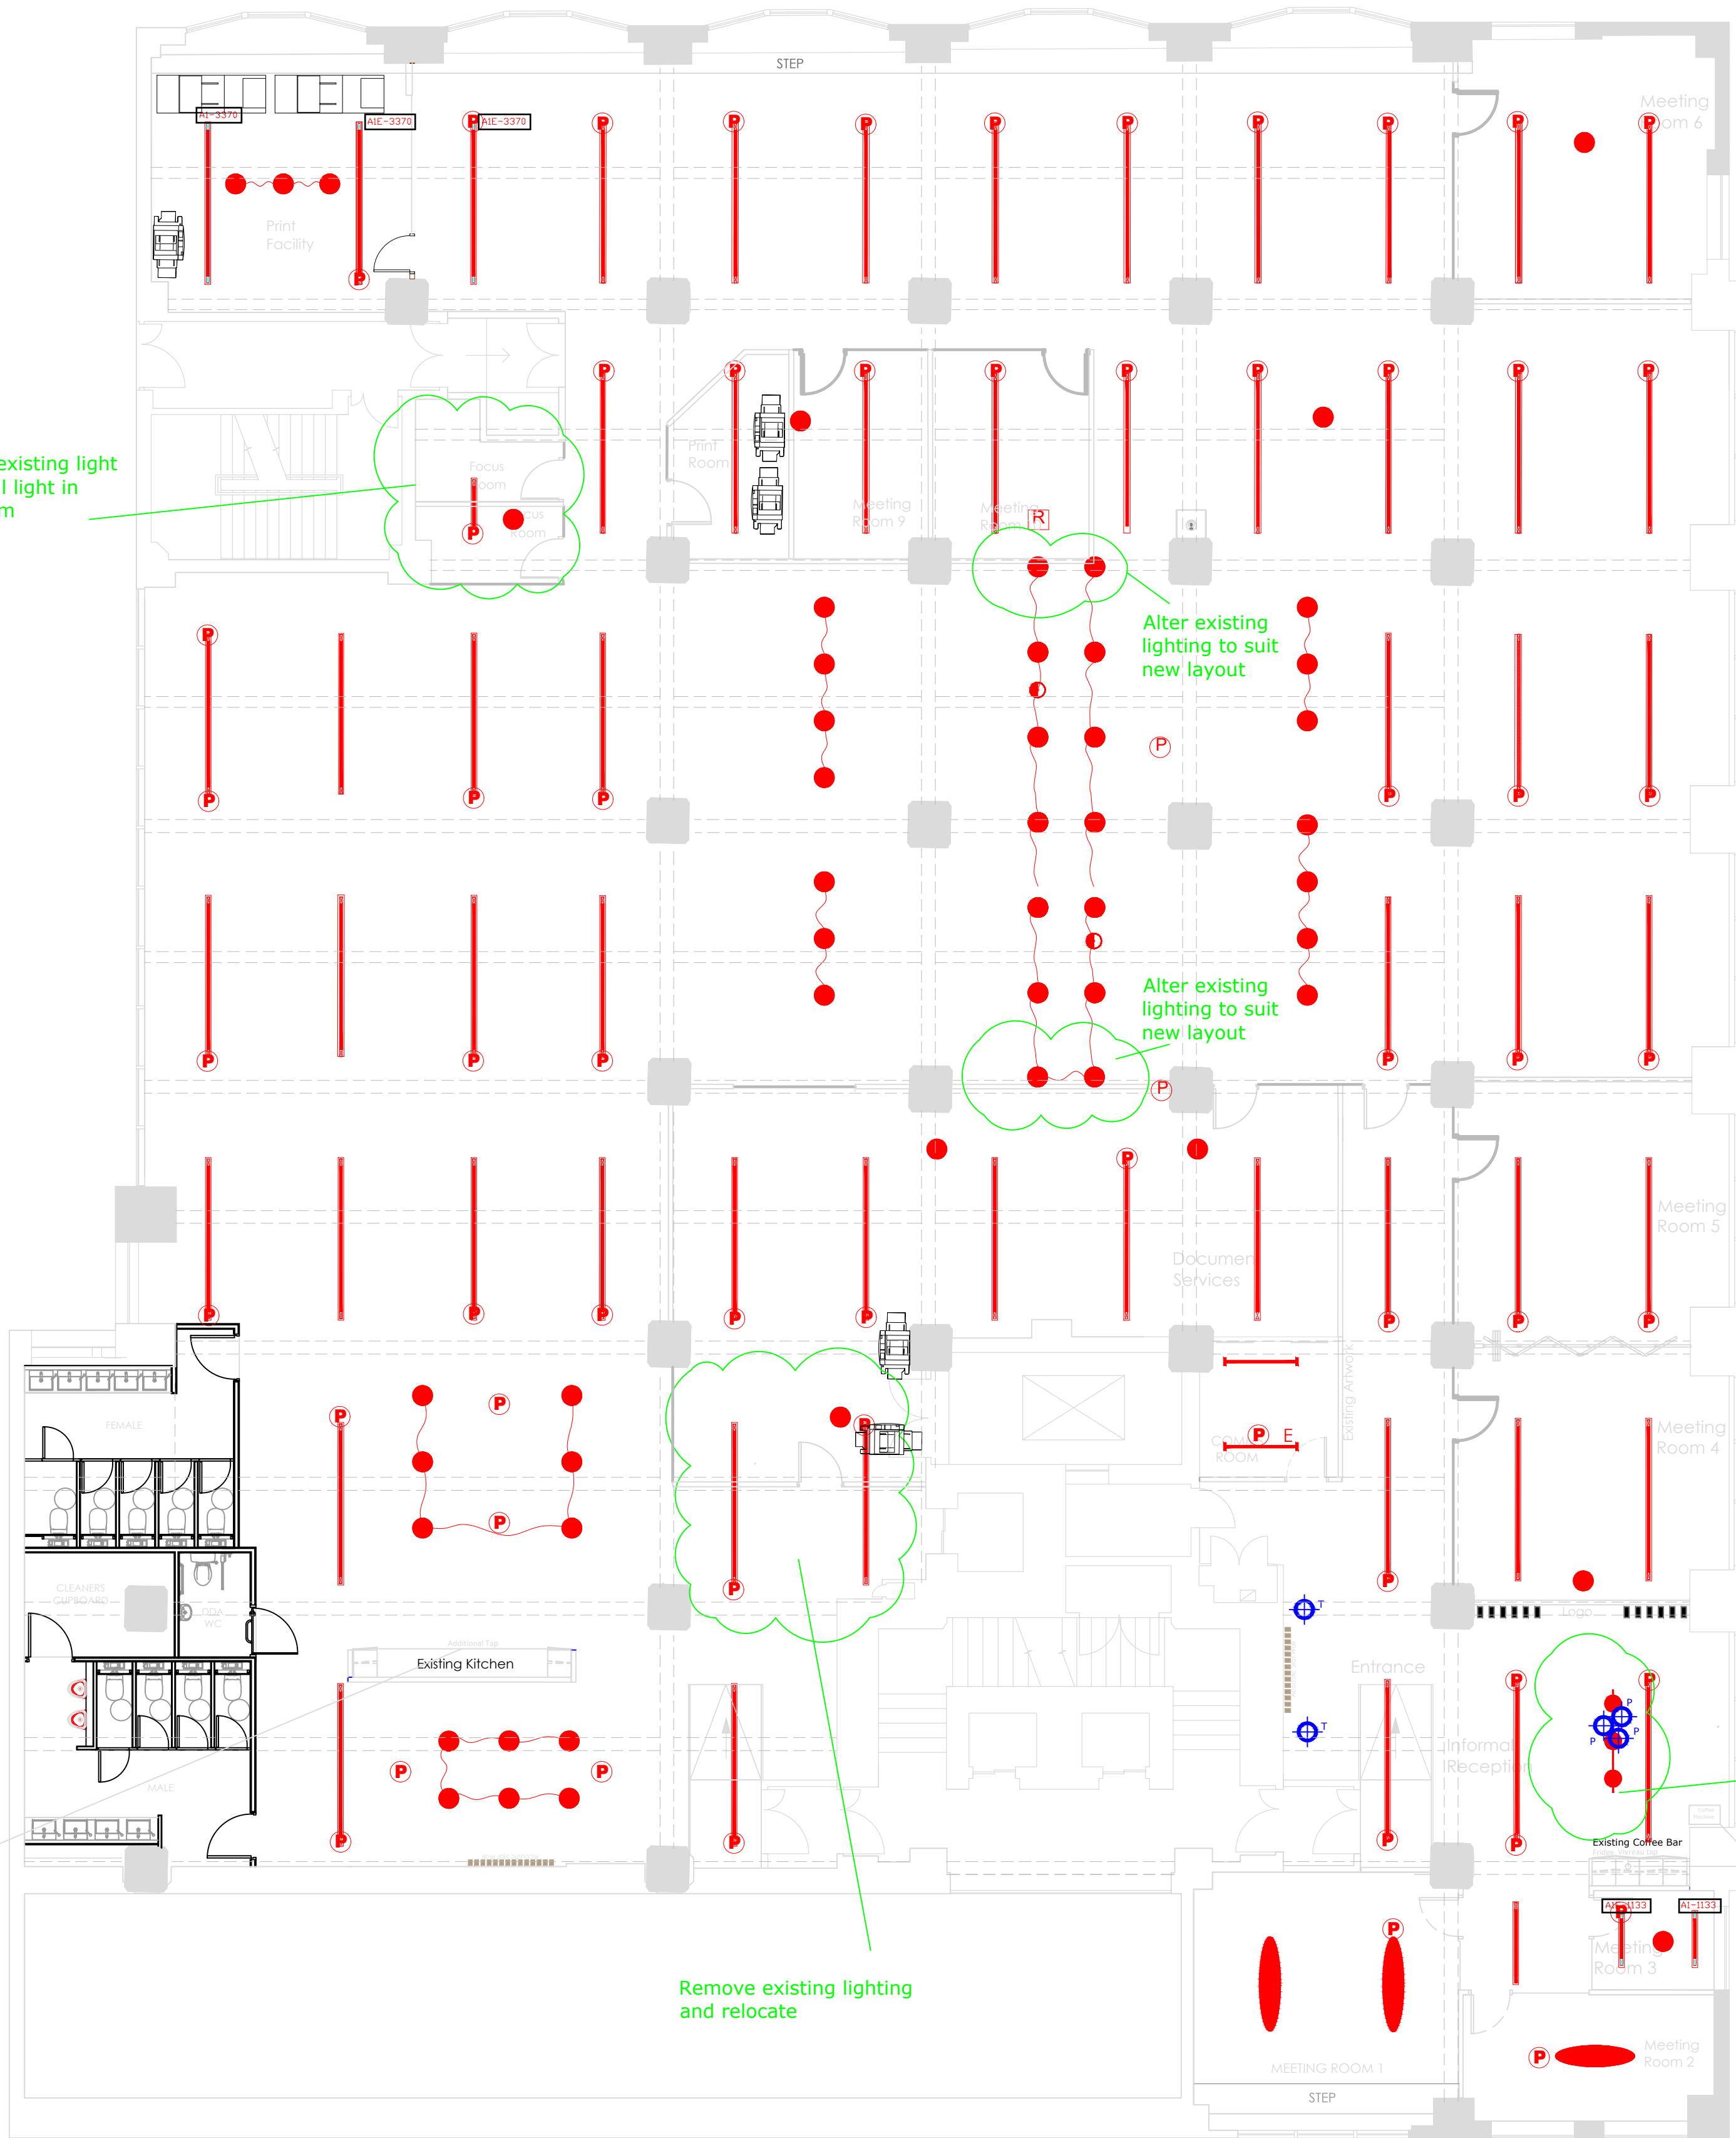

Relocate existing light and install light in focus room

Alter existing lighting to suit new layout

Alter existing lighting to suit new layout

Remove existing light and install feature pendants

Remove existing lighting and relocate

Note: Modify existing kitchen
1no exiting tap additional tap required by client

Note: Modify existing coffee bar to add free standing coffee machine and Vivreau Tap and fridge to one of the existing units