


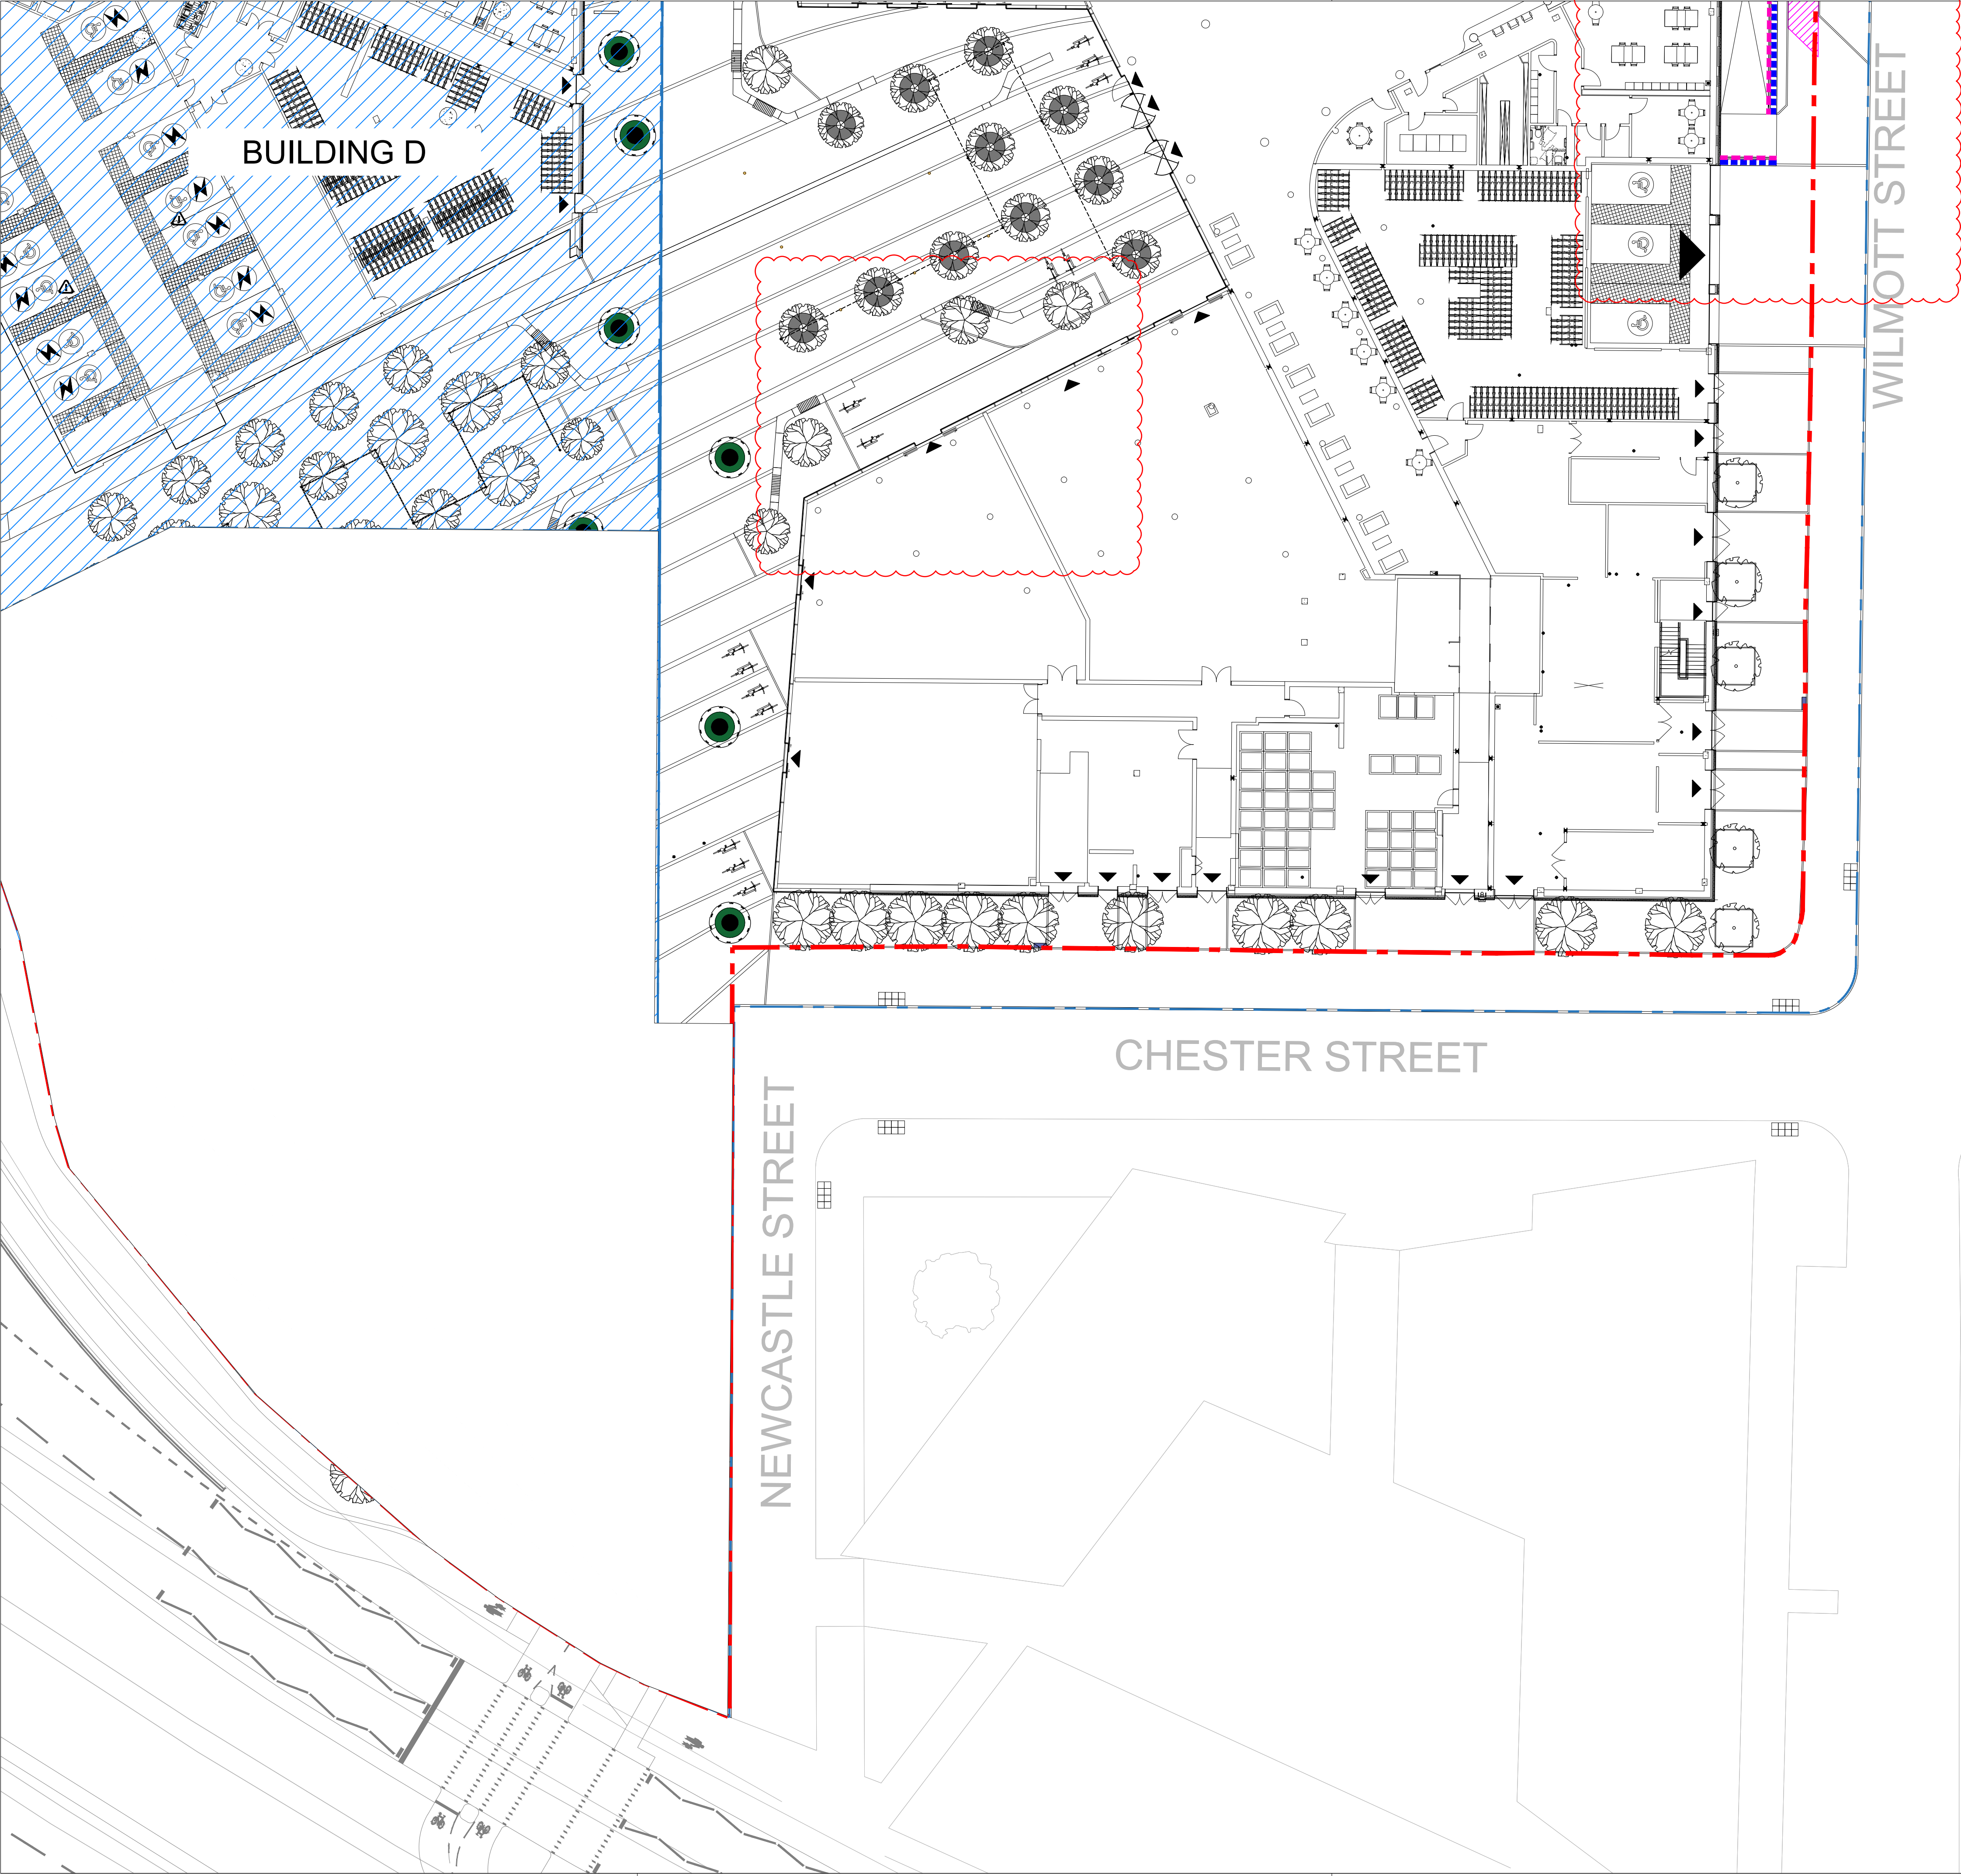


GF PUBLIC REALM
BOUNDARY TYPES - Note legend is site wide
BT1 BOUNDARY TYPE 1 (BT1): CLAD GRANITE WALL
SUPPLIER: Hardscapes or equal and approved
MATERIAL: Granite
PRODUCT: Kotara
FINISH: Flamed
ARRIS: 10mm Pencil Round
DETAIL: 20000
NOTE: Supplier to provide complete fabrication drawings to Landscape Architect for approval

BT2 BOUNDARY TYPE 2 (BT2): HANDRAIL
MATERIAL: Stainless Steel
SIZE: H1100 x DIA 40mm
FINISH: Brushed
DETAIL: 40004
NOTE: Supplier / Fabricator to provide complete fabrication drawings to Landscape Architect for approval

- NOTES
1. This drawing is to be read in conjunction with all other drawings and specifications.
 2. Do not scale off this drawing. Written dimensions to be taken only.
 3. Any discrepancies found between this drawing and other drawings and specifications in the construction documents must be referred to the Landscape Architect prior to work commencing.
 4. This drawing must not be copied in whole or in part without prior written consent of Optimised Environments Ltd.
 5. Survey information is based upon aspect surveyors Topographical as Survey.

CDM INFORMATION

KEY PLAN

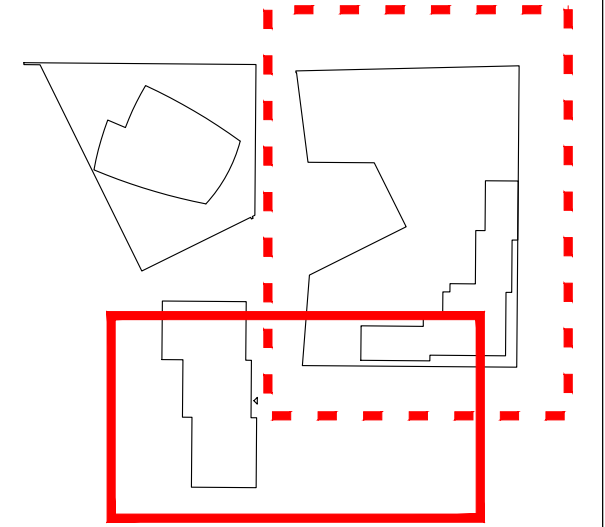

03	REVISED ENTRANCES	CD	16.06.23
02	GF Architectural Update	CO	27.04.23
01	STAGE 4 UPDATE	CO	15.12.22
Issue	Revision	Initial	Date

open
optimised environments

optimised environments ltd
EDINBURGH 2nd Floor | Quartermile Two | 2 Lister Square | Edinburgh | EH3 9GL
t 0131 221 9820 | e optimisedenvironments.com
LONDON Warford Court | 28 Throgmorton Street | London | EC2N 2AT
t 020 79474562 | e optimisedenvironments.com
MANCHESTER 13 Swan Street | Manchester | M4 5JJ
t 0161 696 7550 | e optimisedenvironments.com

Client
Downing Living (Manchester) Ltd

Project
PLOT 11 FIRST STREET SOUTH
Manchester

Drawing Title
BUILDING A / B
BOUNDARIES PLAN
Sheet 2 of 2

Scale Bar 2m 4m 6m 8m 10m North

Scale: 1:200@A1 Date: Jan 2022

By: CM/AW Status: TENDER

Checked: AW Approved: AW

Drawing Number
M90183_AB_L103

Rev
03