



Note:
Do Not Scale from this drawing.
Dimensions are to be checked on site.
If in doubt please ask.


Membrane

Details and specifications to be confirmed by specialist sub-contractor

	Breather Membrane	- NBS P10 320
	EPDM	- NBS H11/136, 137 & 139
	Vapour Control Layer	- NBS P10 310
	Separation Layer	- NBS M10/290
	Visqueen GR SAM	- NBS J40/190
	Liquid Gas Membrane (Visqueen Axiom Uniseal)	- NBS J30/110
	Geoseal	- NBS J40/140
	Visqueen TreadGUARD 1500	- NBS J40/297
	Visqueen Gas Barrier	- NBS J40/47
	Visqueen Protect&Drain 12mm	- NBS J40/47
	Visqueen 300mm / 500mm Detailing Strip on Visqueen HP Tanking Primer.	- NBS J40/298
	Visqueen V8 Cavity Wall Membrane	- NBS TBC
	Visqueen HP DPM	- NBS TBC
	Visqueen Liquid Gas Membrane	- NBS TBC

Drawing to be read in full colour in conjunction with:

NBS
Fire Engineers report
Structural Engineers Information
Sub-contractors designs

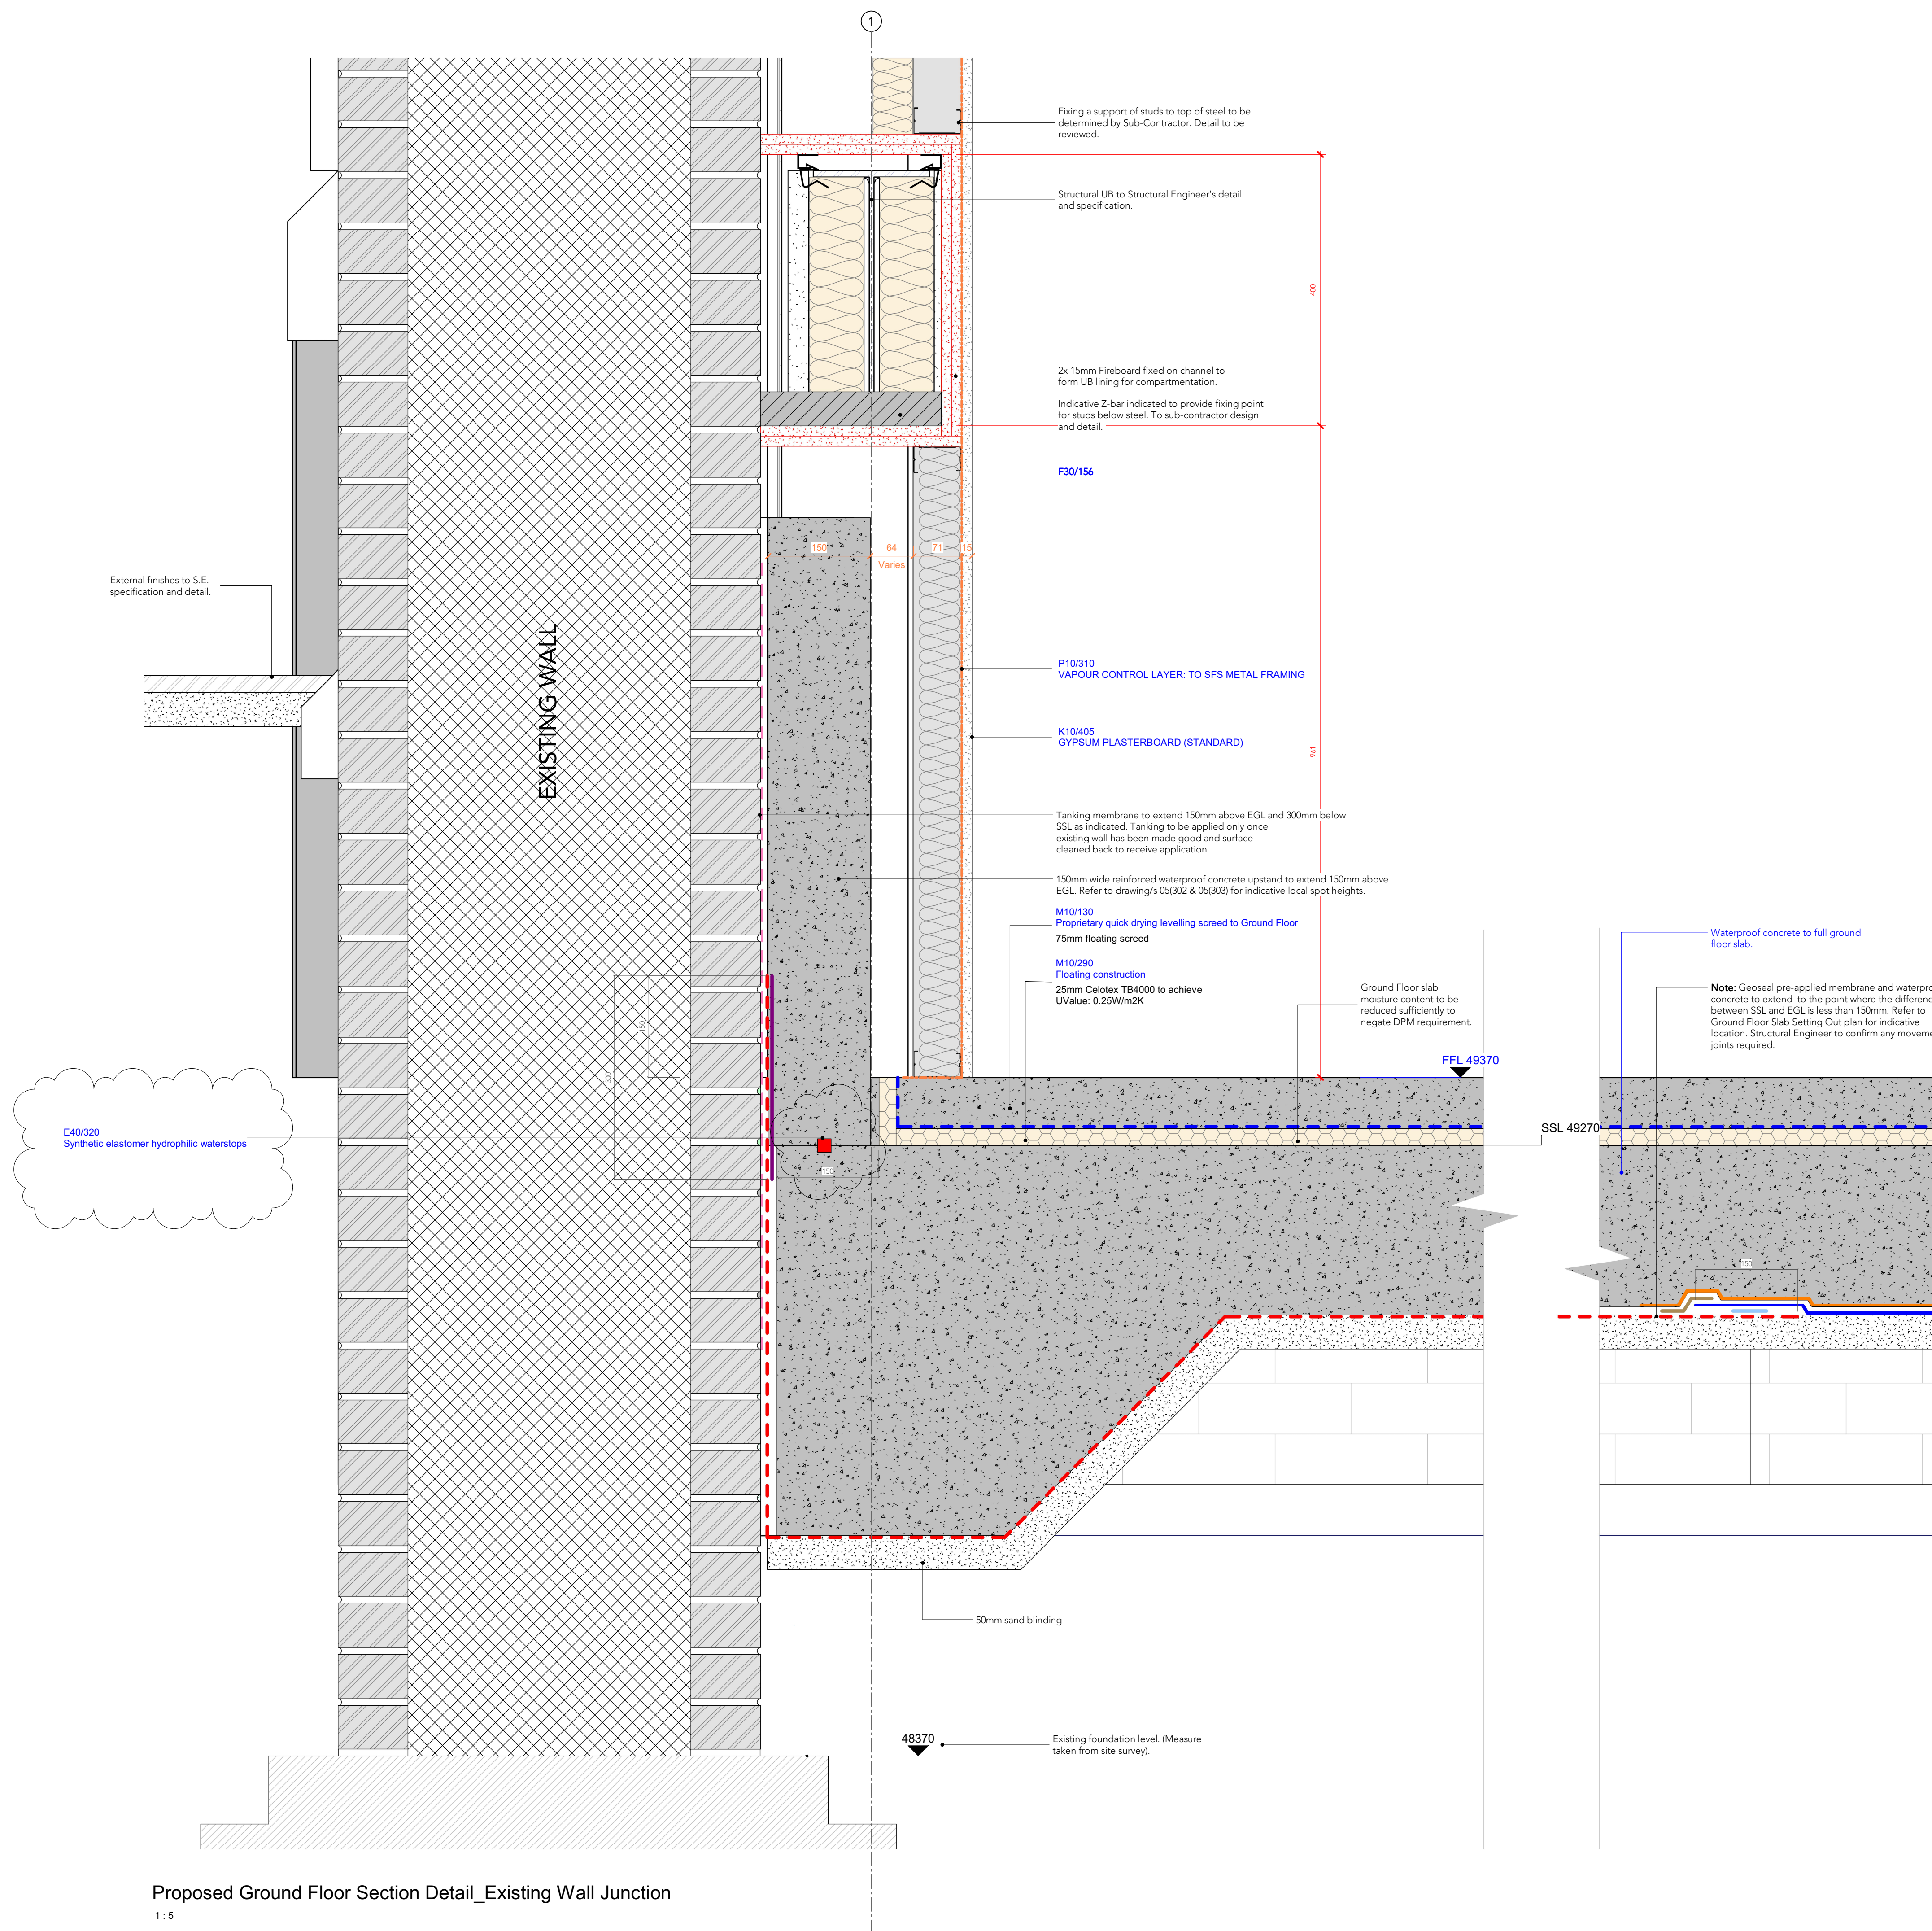

Note: Geoseal pre-applied membrane and waterproof concrete to extend to the point where the difference between SSL and EGL is less than 150mm. Refer to Ground Floor Slab Setting Out plan for indicative location. Structural Engineer to confirm any movement joints required.

C6	02.02.2023	PN	Waterstop specification updated as clouded
C5	25.07.2022	PN	Notes added to detail waterproof concrete to full ground floor slab.
C4	22.07.2022	PN	Strategy updated - land drain and cavity membrane omitted in lieu of waterproof concrete
C3	19.07.2022	MR	Update to waterproofing. Addition of waterproof concrete and waterstop
C2	11.07.2022	PN	Tanking membrane omitted in lieu of Cavity Membrane/ other associated details amended to suit updated arrangement
C1	10.06.2022	MR	Stage 5 Issue
P0	04.02.2022	LB	Ground Floor Details - First Issue

Rev Date Ints Details

© The moral rights of the author are hereby asserted.
This drawing and design is the sole property of Buttress Ltd and must not be reproduced without permission.
Buttress Ltd is Registered in England and Wales: 5363573

Buttress

41 Bengal Street
Manchester
M4 6AF

T 0161 236 3303
E contact@buttress.net
W www.buttress.net

Project Title Ancoats Dispensary
Client Great Places Housing Group
Location Ancoats, Greater Manchester

Drawing ref Foundation Detail 04

Date 02/02/2023 10:28:04 Scale 1 : 5
Checker AH Orig Paper Size A1

Job No: 210005 Status CONSTRUCTION

Project: Origin: Zone: Level: Type: Disc: Number: Rev:

Proposed Ground Floor Section Detail_Existing Wall Junction

1 : 5

210005-BA-XX-XX-DR-A-(16)004- C6