



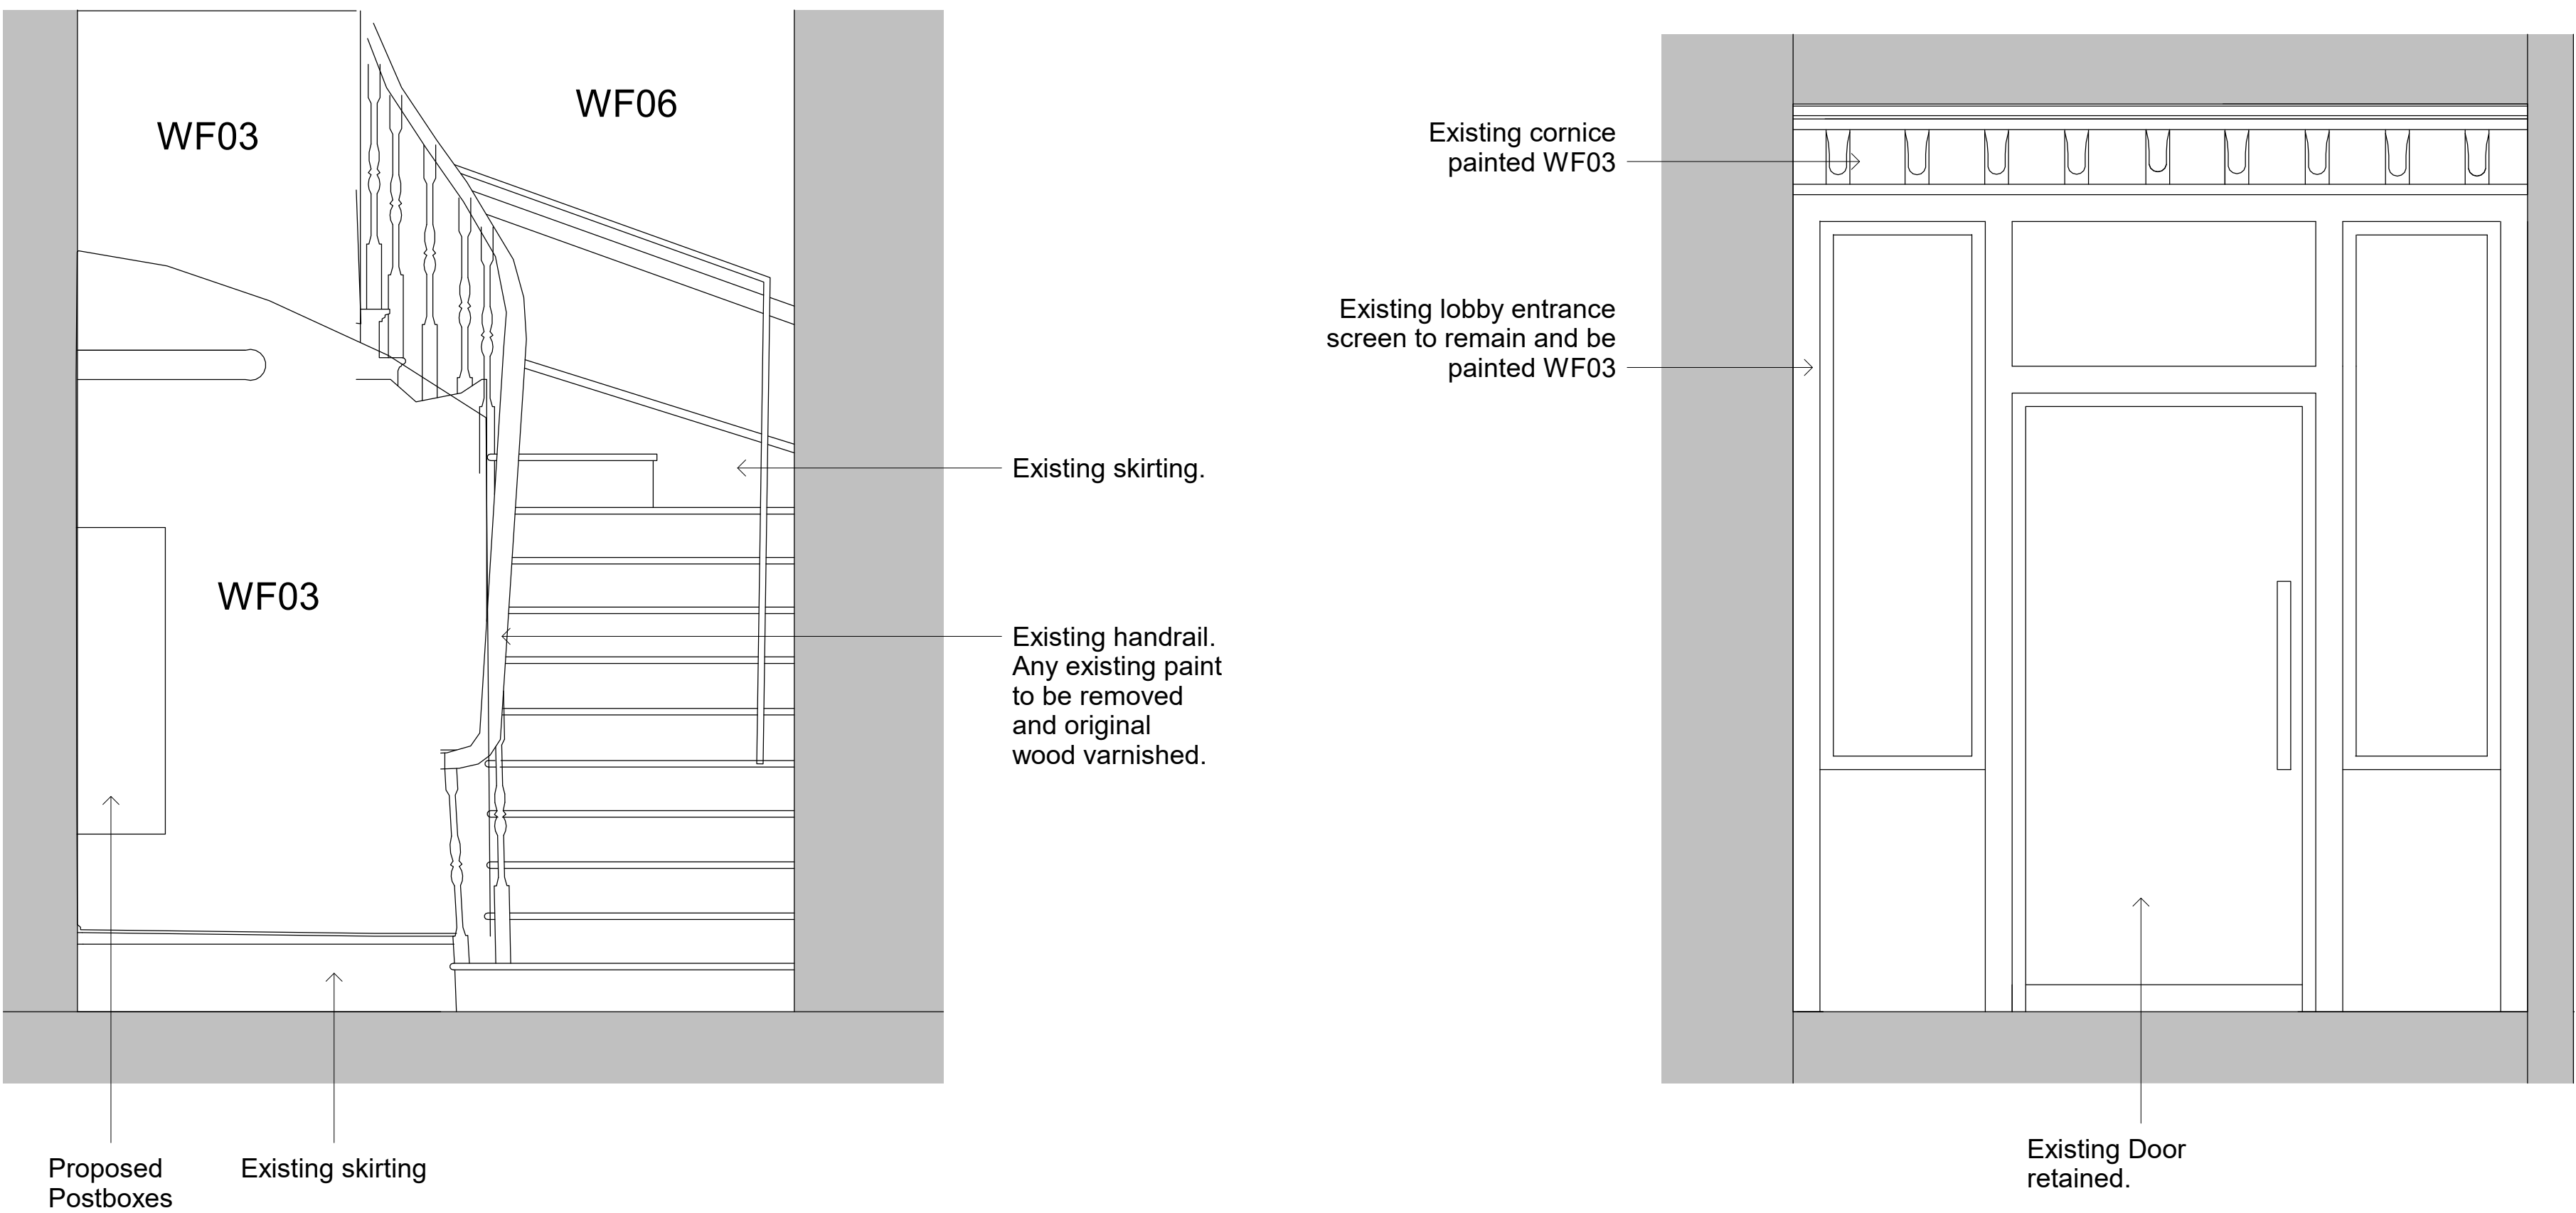


GFL - Elevation 1
1 : 20


GFL - Elevation 2
1 : 20

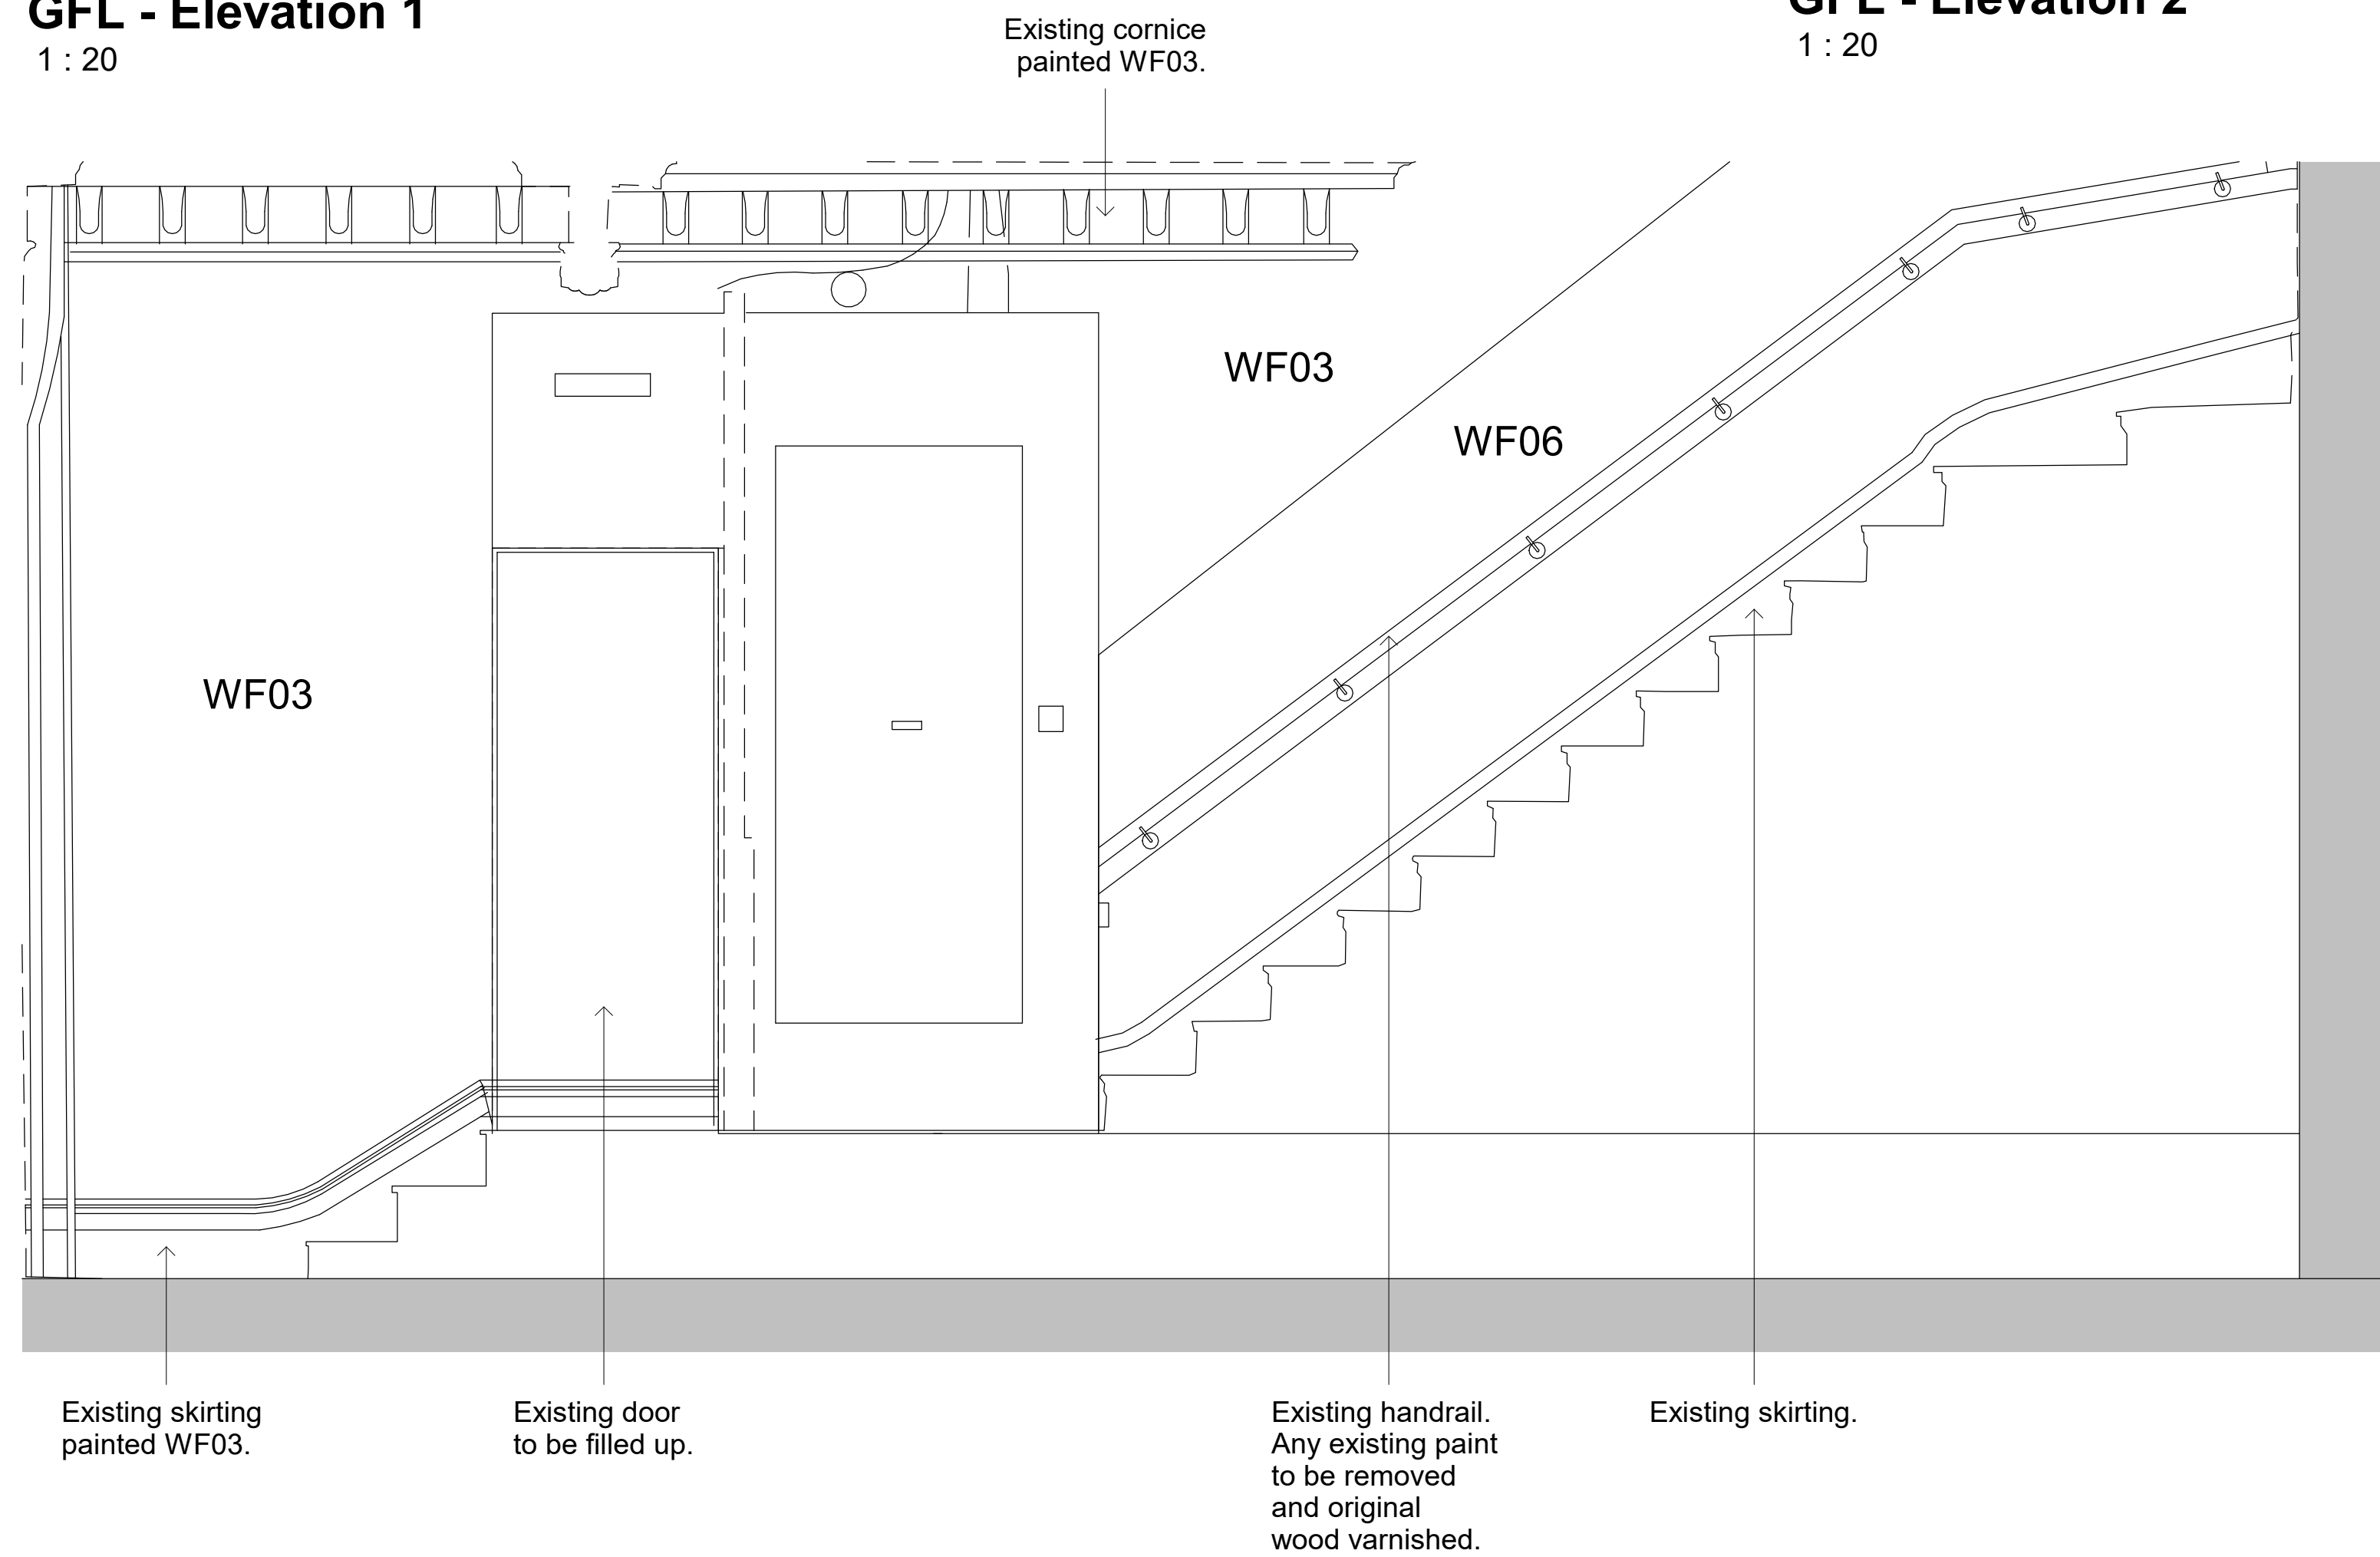


GFL - Elevation 4
1 : 20

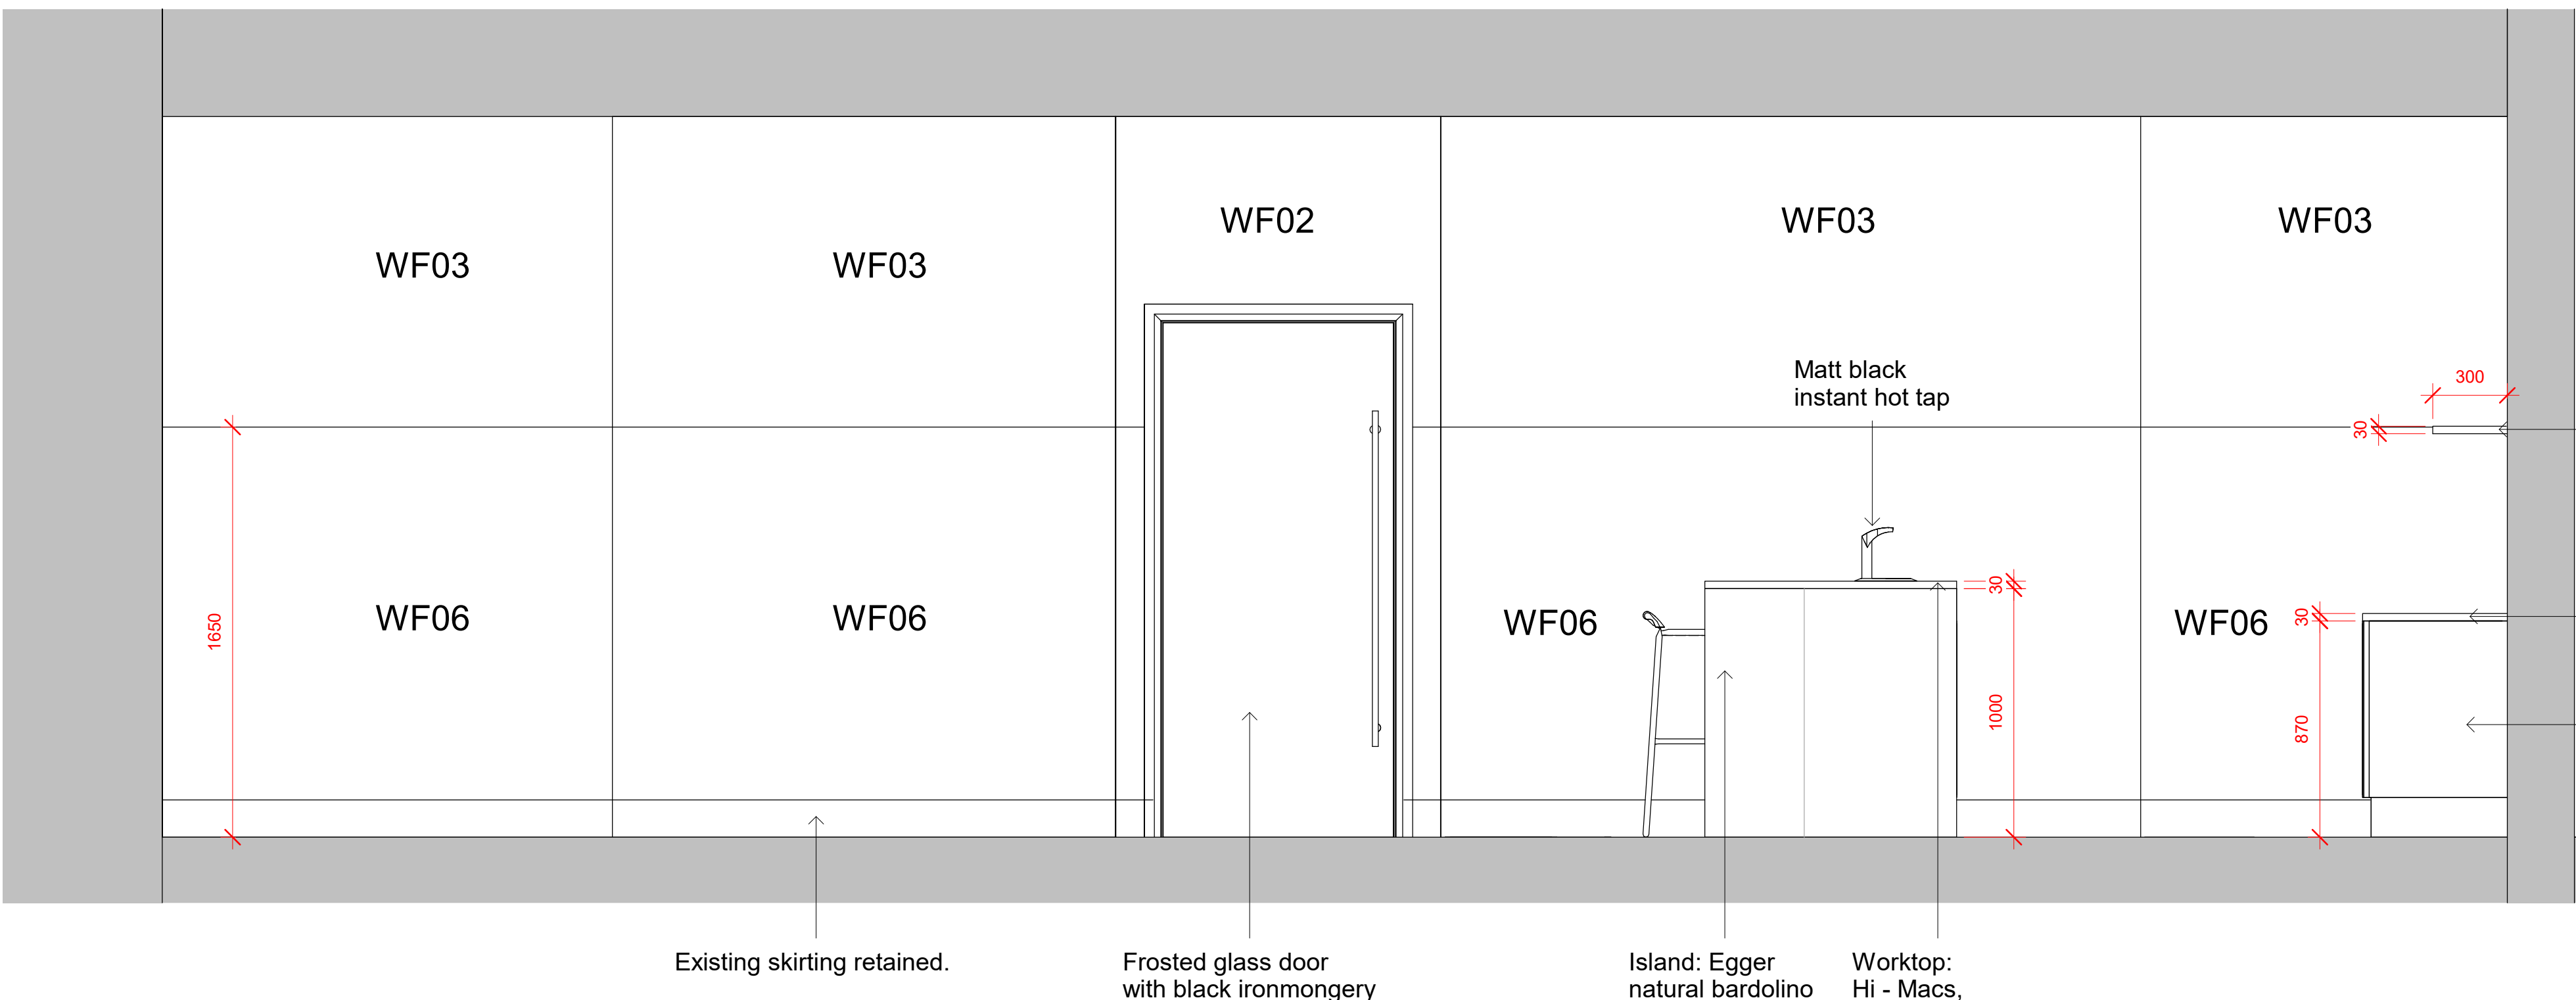

GFL - Elevation 6
1 : 20

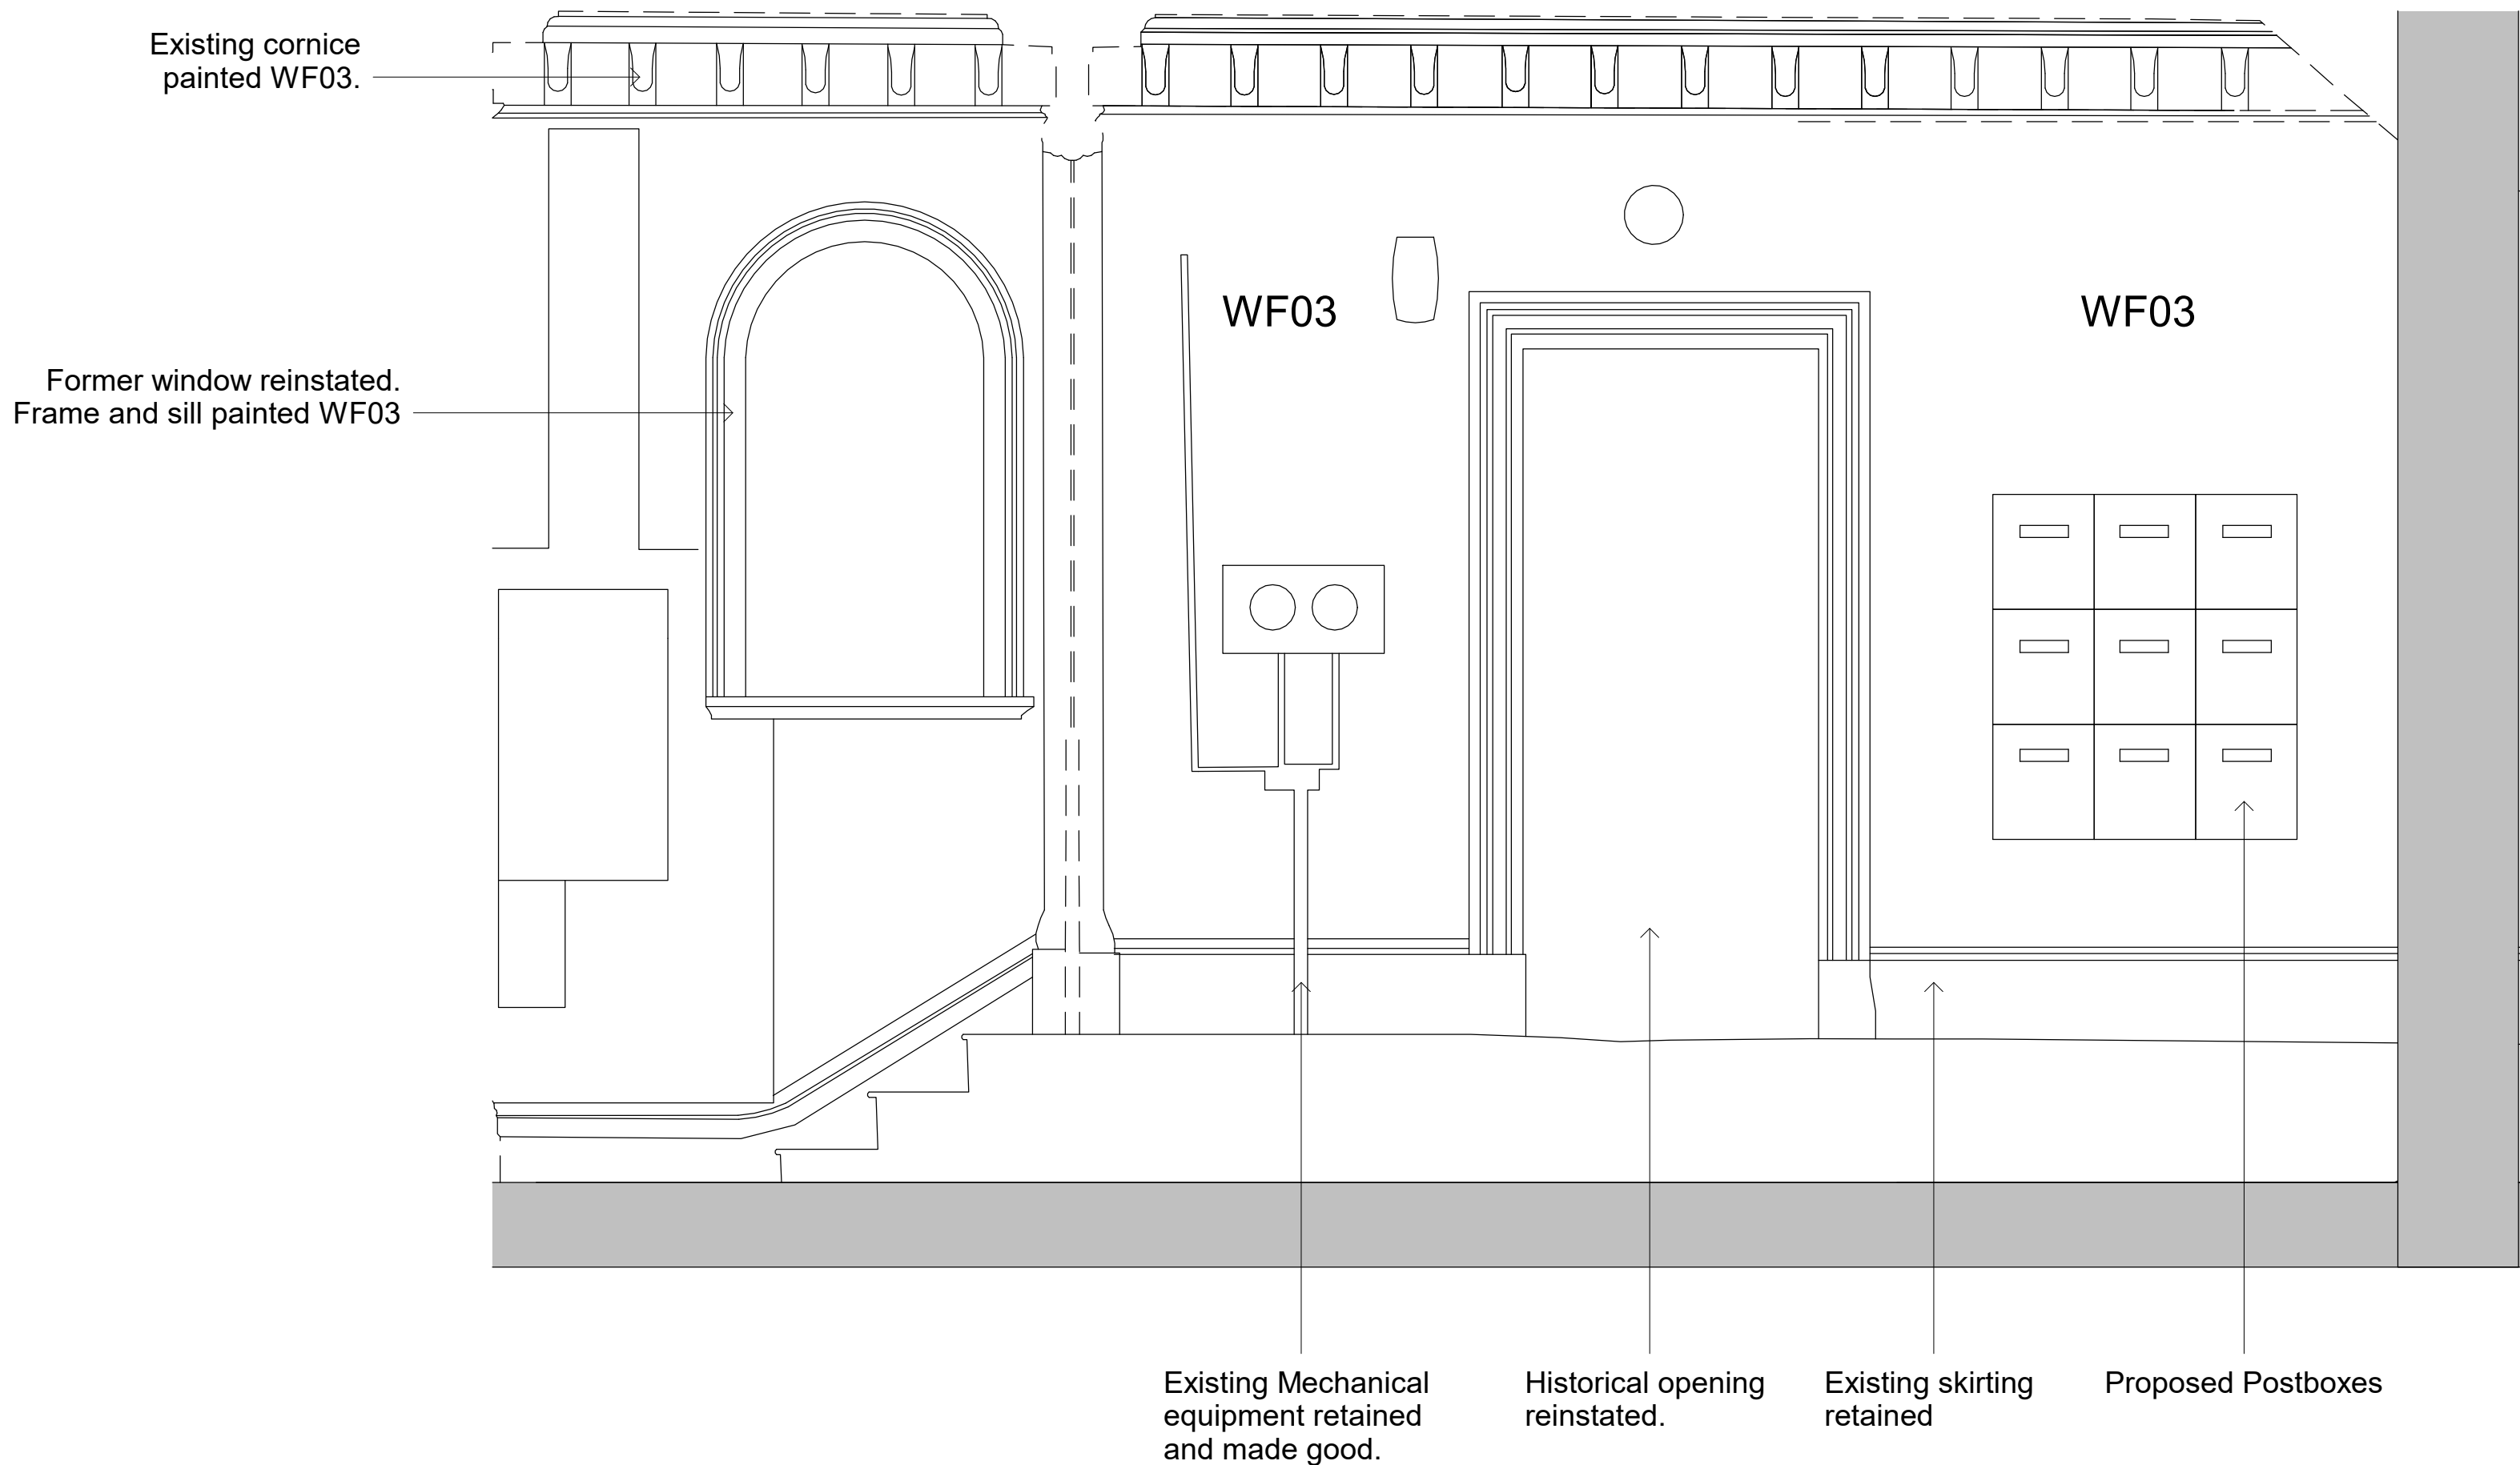

GFL - Elevation 8
1 : 20

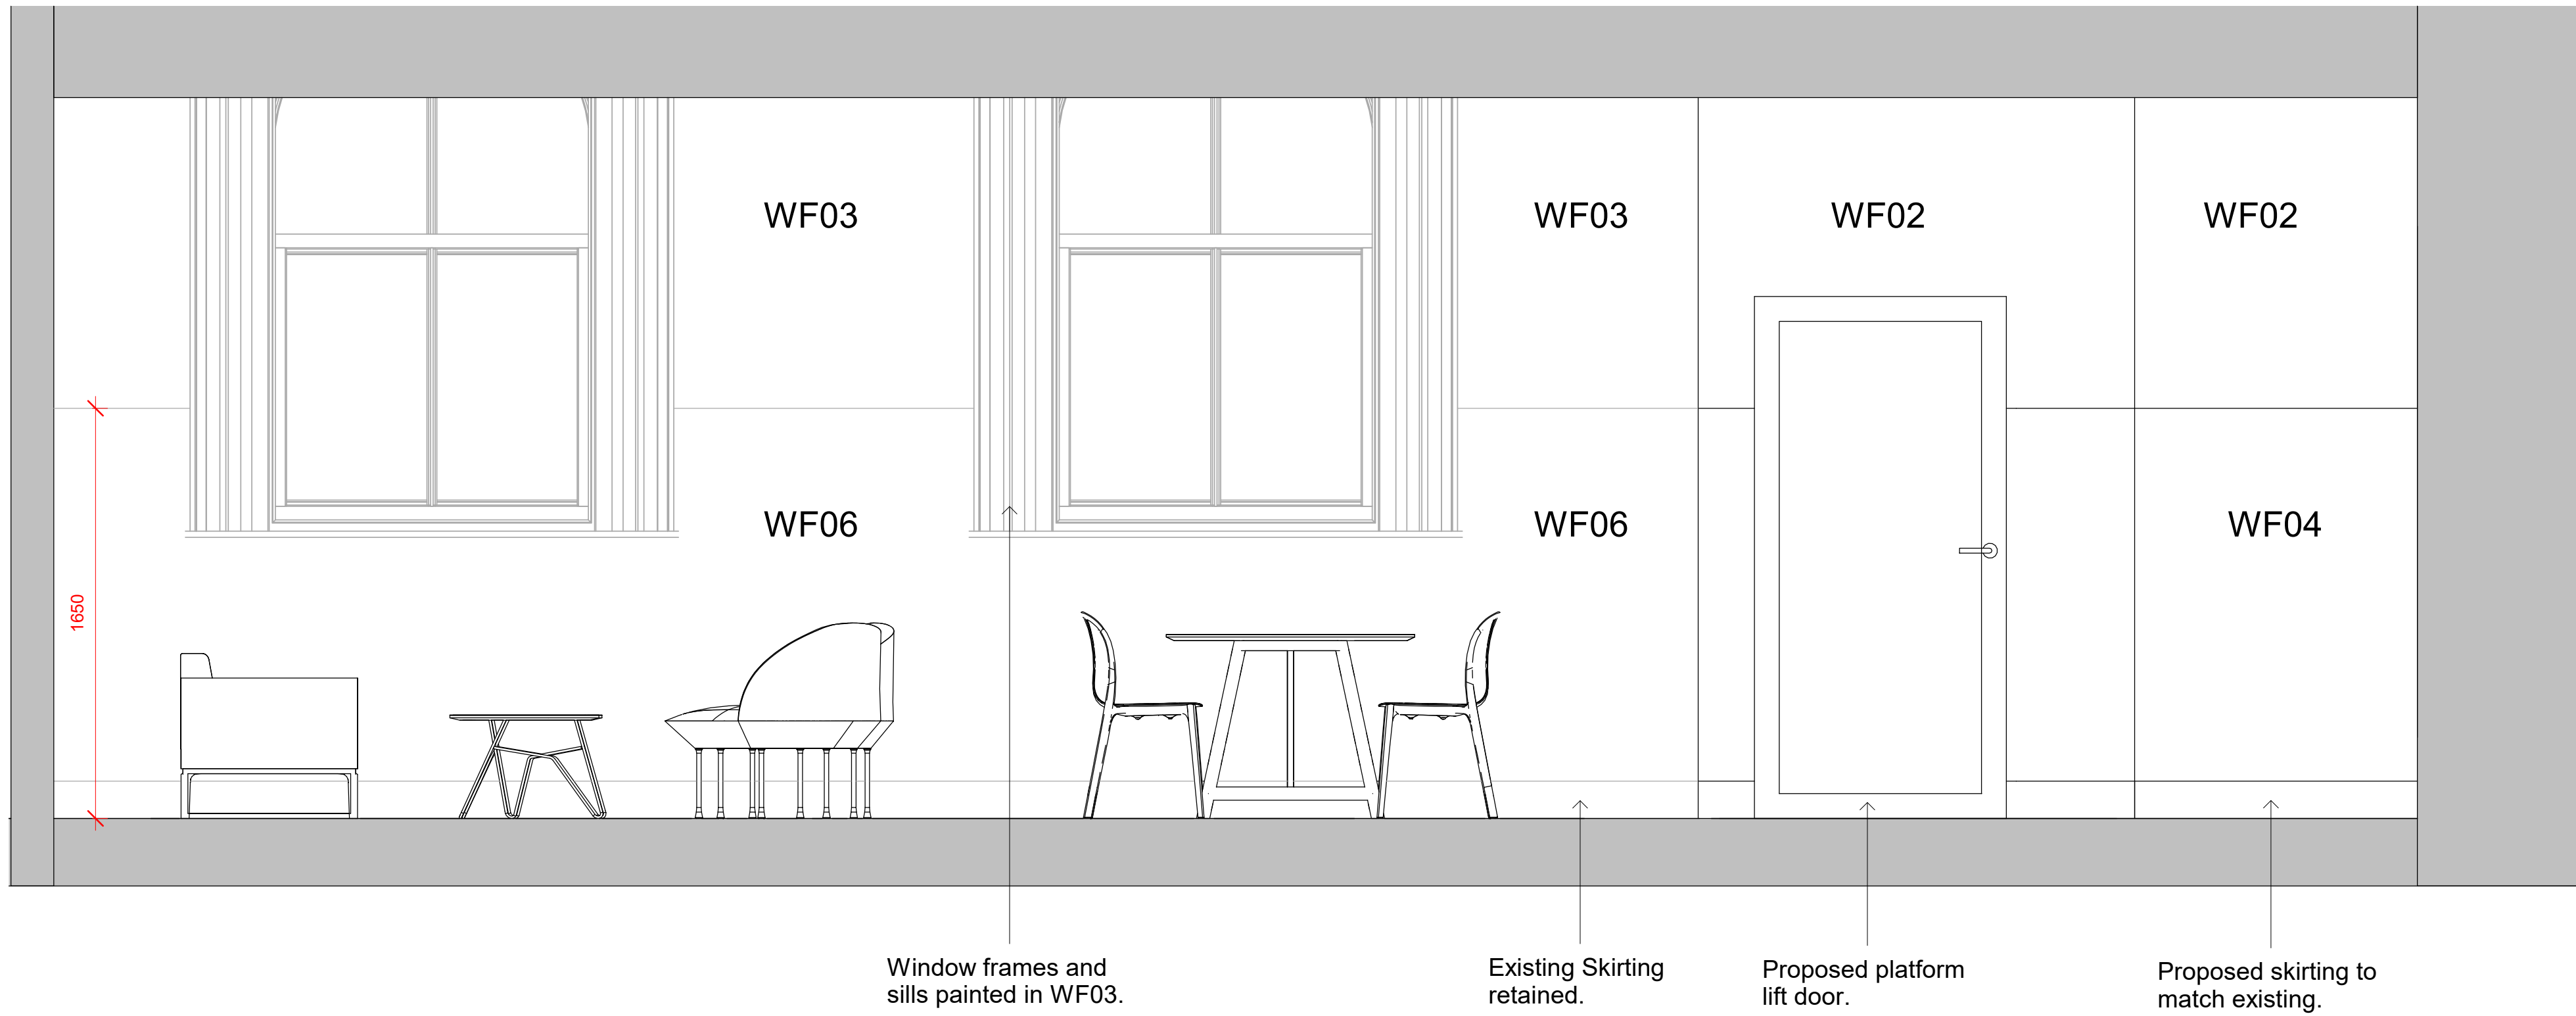

GFL - Elevation 10
1 : 20



GFL Proposed Internal Elevation Layout_00
1 : 100