


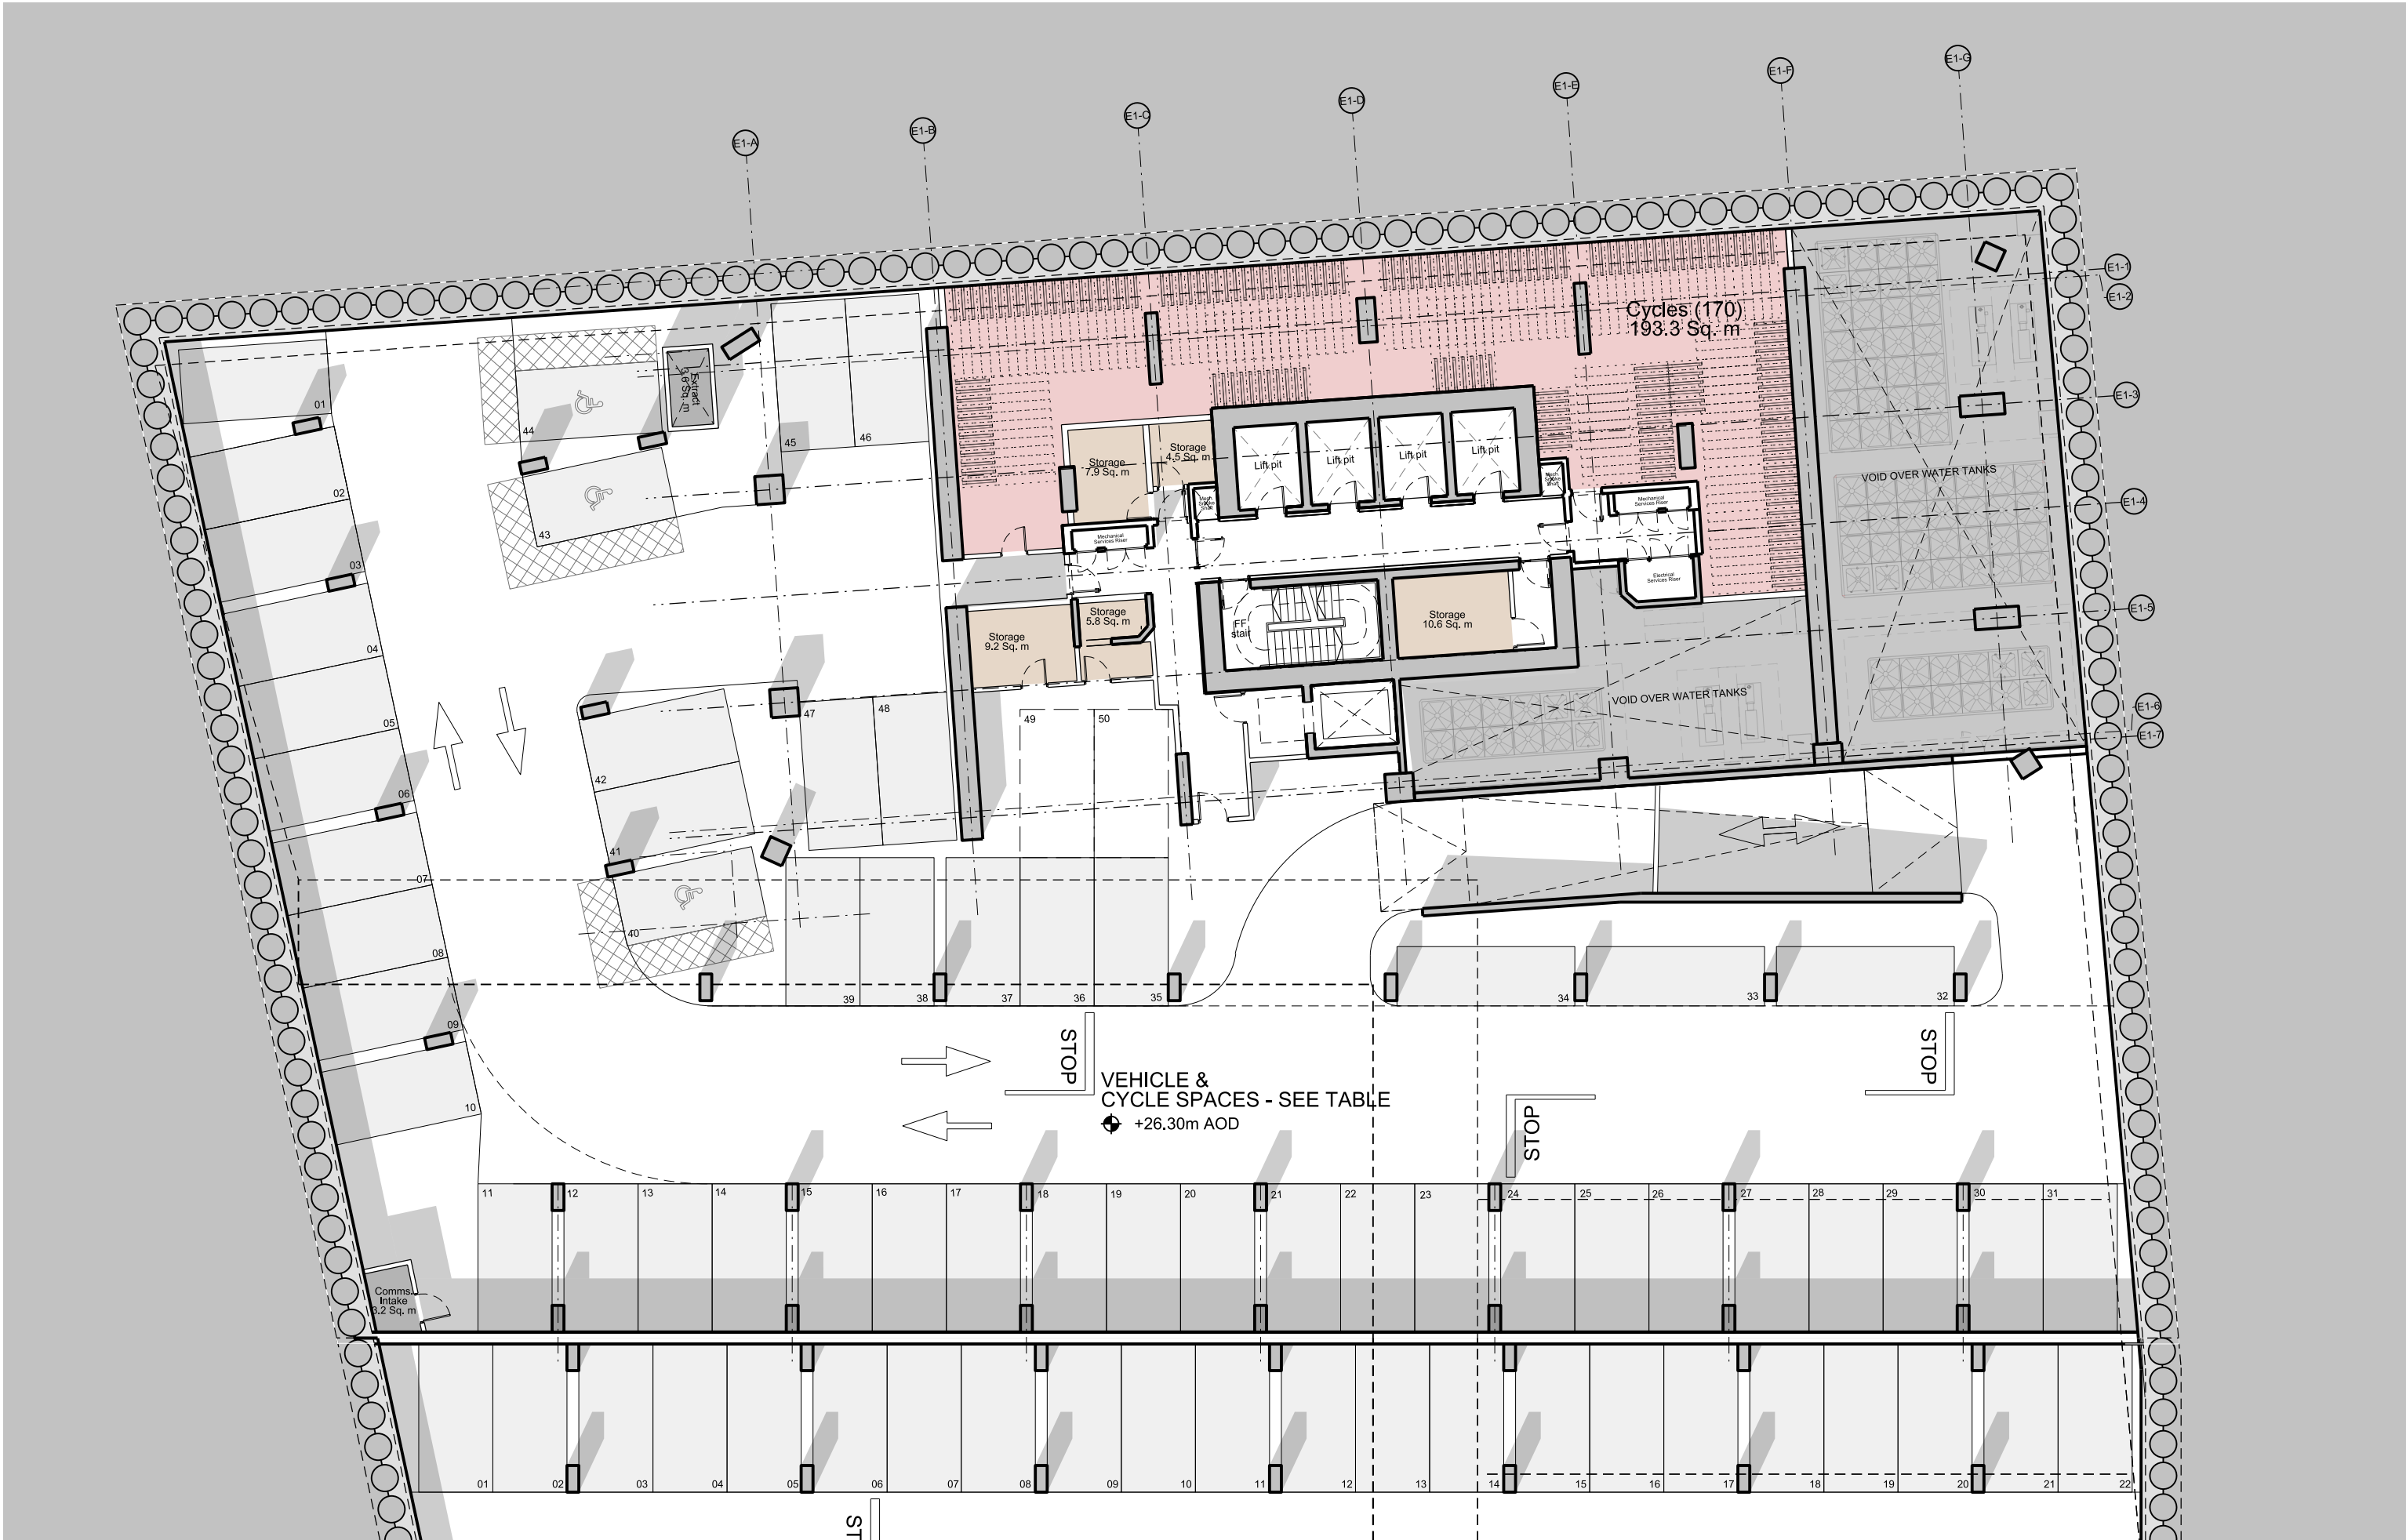

This drawing is copyright Do not scale off dimensions. All dimensions to be checked on site by contractor. Contractor to report any dimensional discrepancies, errors or omissions prior to commencing on site.	NOTE: CAR PARKING										CYCLES					NORTH					Project Title Crown Street Phase 3 Manchester Status Planning			Drawing Title Tower E1 - Basement Level 02 General Arrangement Job No 10418 Scale 1:200 Drawing No E1-SHP-G200-PL-B2-B5D801 Revision X01			MANCHESTER Riverside, 4 Commercial St Manchester M15 4RG +44 (0)161 835 2345 www.simpsonhaugh.com LONDON 5-8 Roberts Place London EC1R 9BB +44 (0)20 7549 4000 mail@simpsonhaugh.com	
	B1		2,5x5m		29	33	27	30	43	33	37	236		130		281		116										
			Tandem		3		1	2	48	2																		
			Accessible		1		2	3		2																		
	B2		2,5x5m (2,5x4,8m)		35		36	45	38 (1)			186		108		170		212										
			Tandem			36	1	39	2	50																		
			Accessible		1		2	3		2																		
	B3		2,5x5m (2,5x4,8m)		33	30	48	40 (1)				0		184		0		123										
			Tandem		1	38	4	36	2	52	43																	
			Accessible		4		2	2		2		422		422		451		451										
Total				6(6%)	107(25%)	6(6%)	105(25%)	6(5%)	150(33%)	6(5%)	121(27%)	26(5%)		483(28%)														
												422		422		451		451										
												100%		100%		100%		100%										

C8

E1

C7

E2