
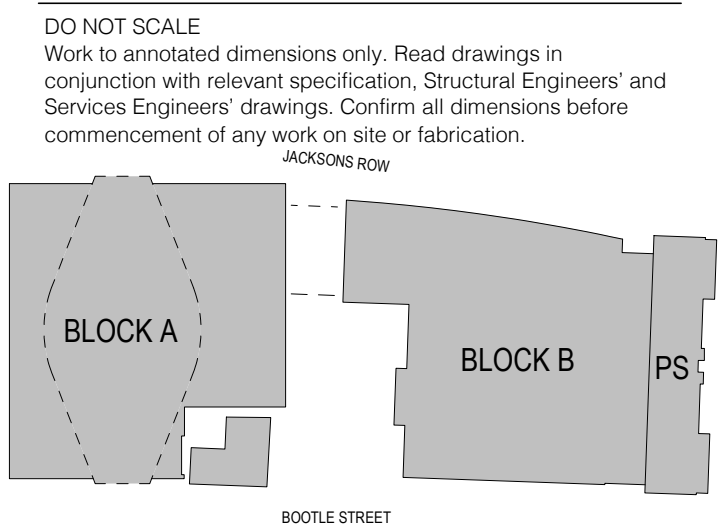


- COMMERCIAL BIN STORE
- RESIDENTIAL BIN STORE
- BIN PRESENTATION COLLECTION POINT
- HOTEL COMMERCIAL WASTE STORE
- BIN TUG ROUTE
- PEDESTRIAN ACCESS

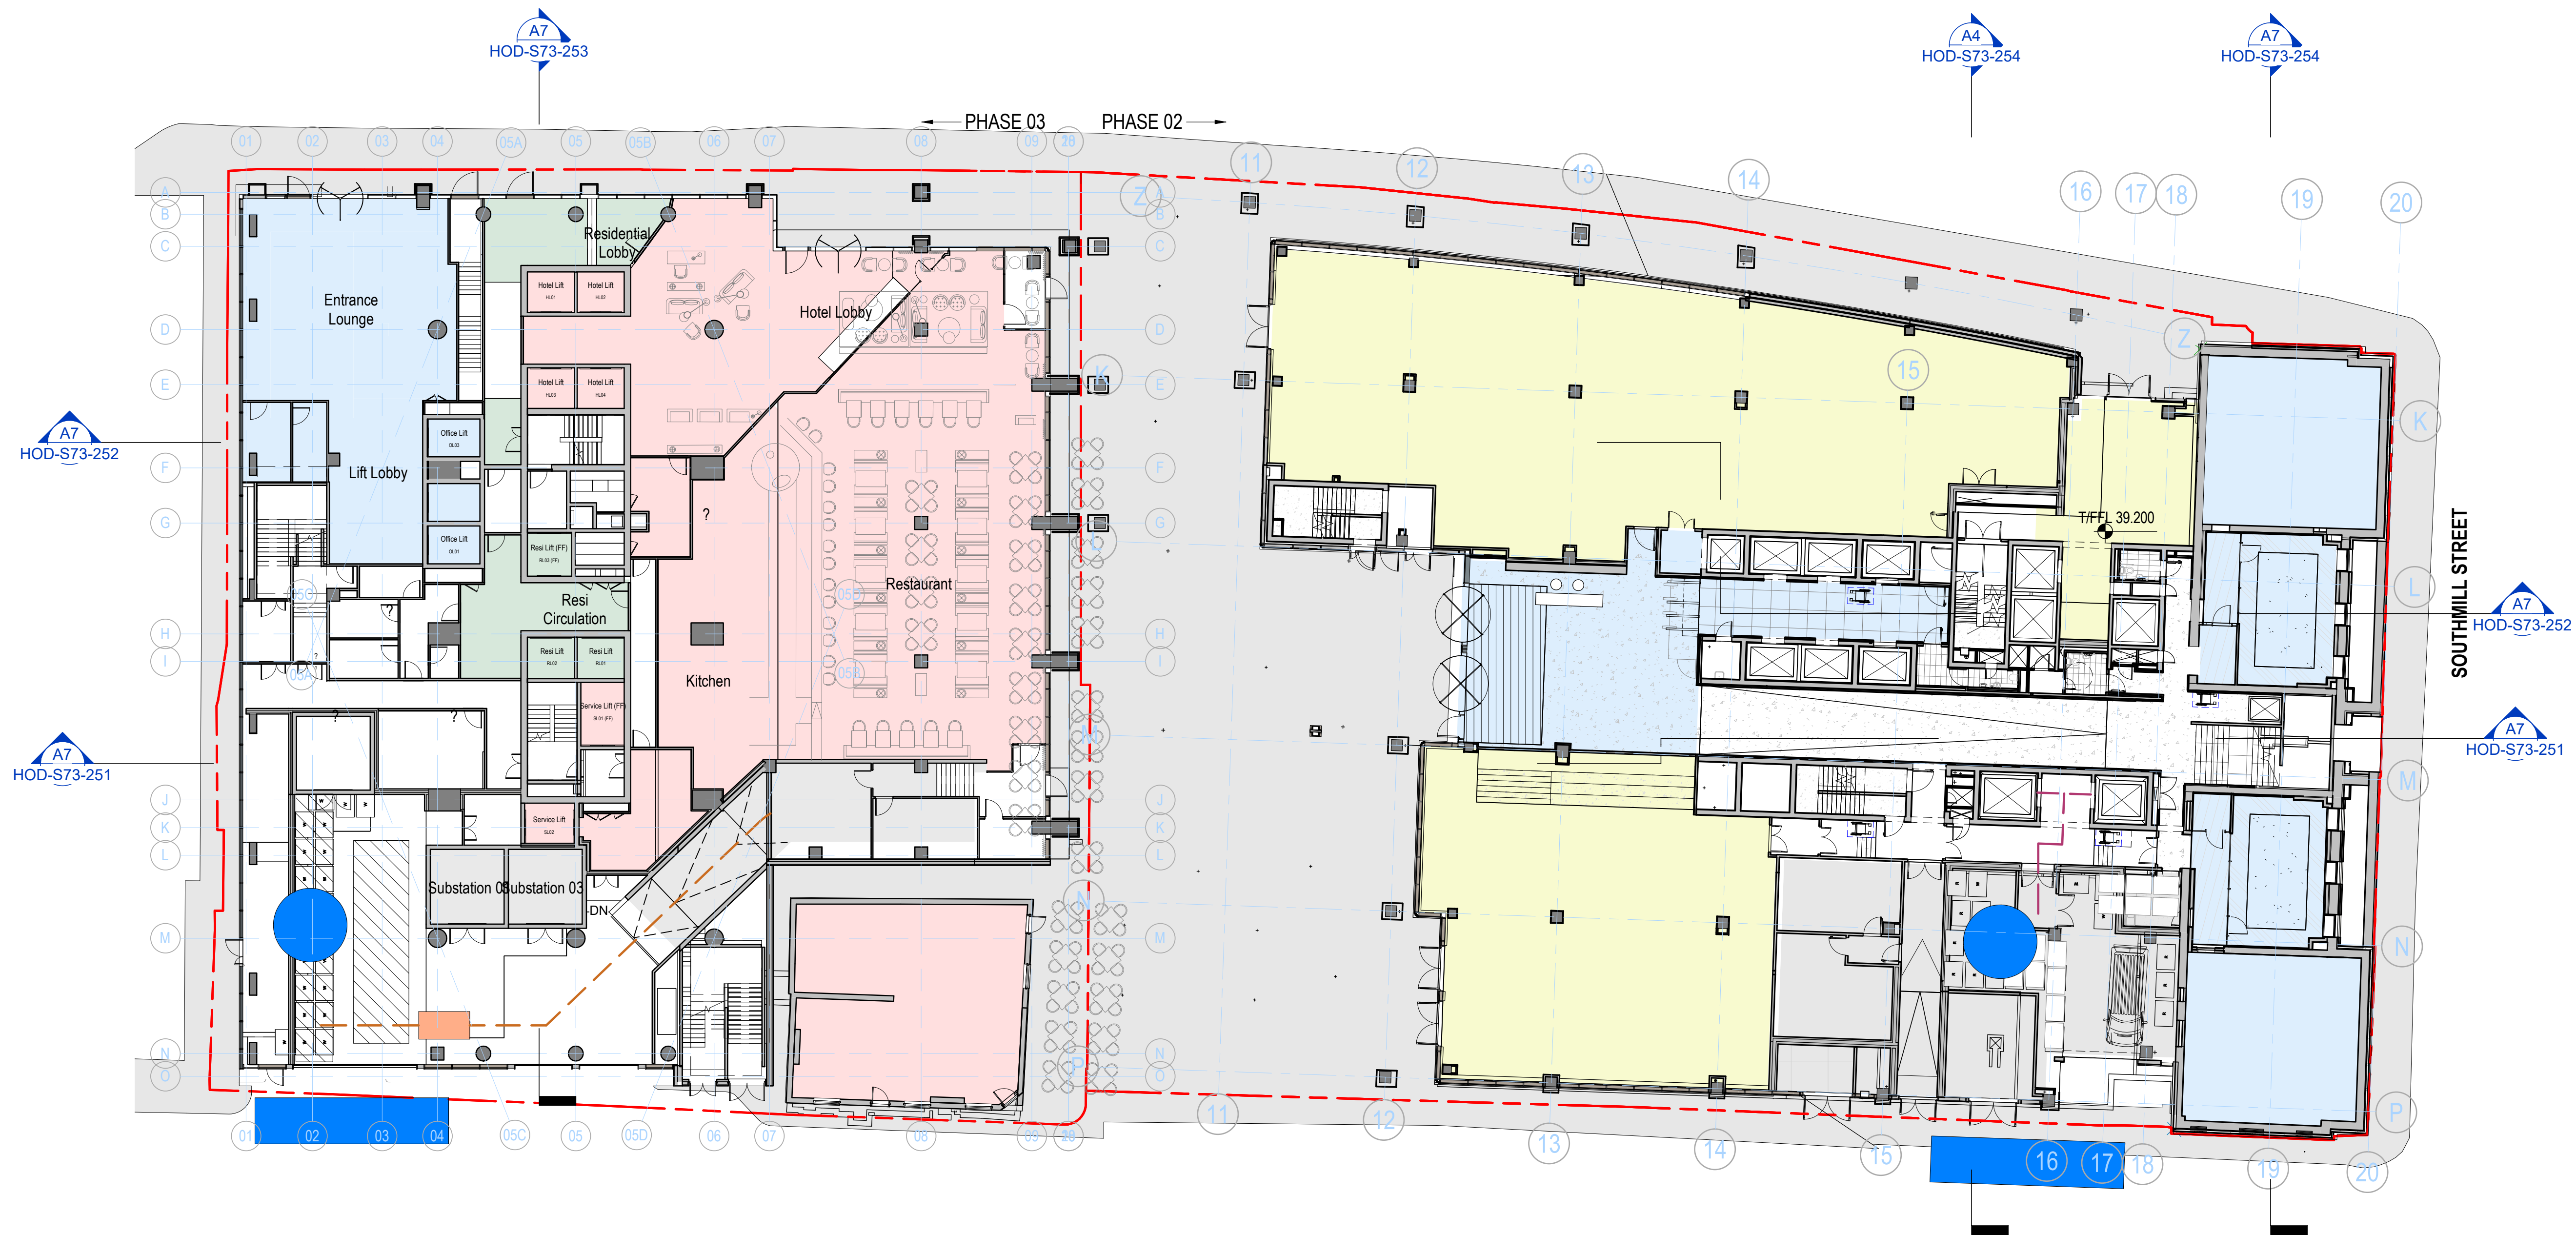

P02 May 23 - S73 Issue 23/05/22
P01 Oct 22 - S73 First Issue 14/10/22
Rev: Details Date:

client:
S.T.M.
project:
ST. MICHAEL'S
job number:
0643
status:
PLANNING

title:
WASTE MANAGEMENT - GROUND LEVEL

scale: drawn by:
As indicated Author
@ A1

drawing number:
HOD-S73-902

current revision date: revision:
23/05/22 P02

SGI Studios
T: +44(0)161 832 9842
E: mail@hodderandpartners.com
W: www.hodderandpartners.com

hodder+partners