


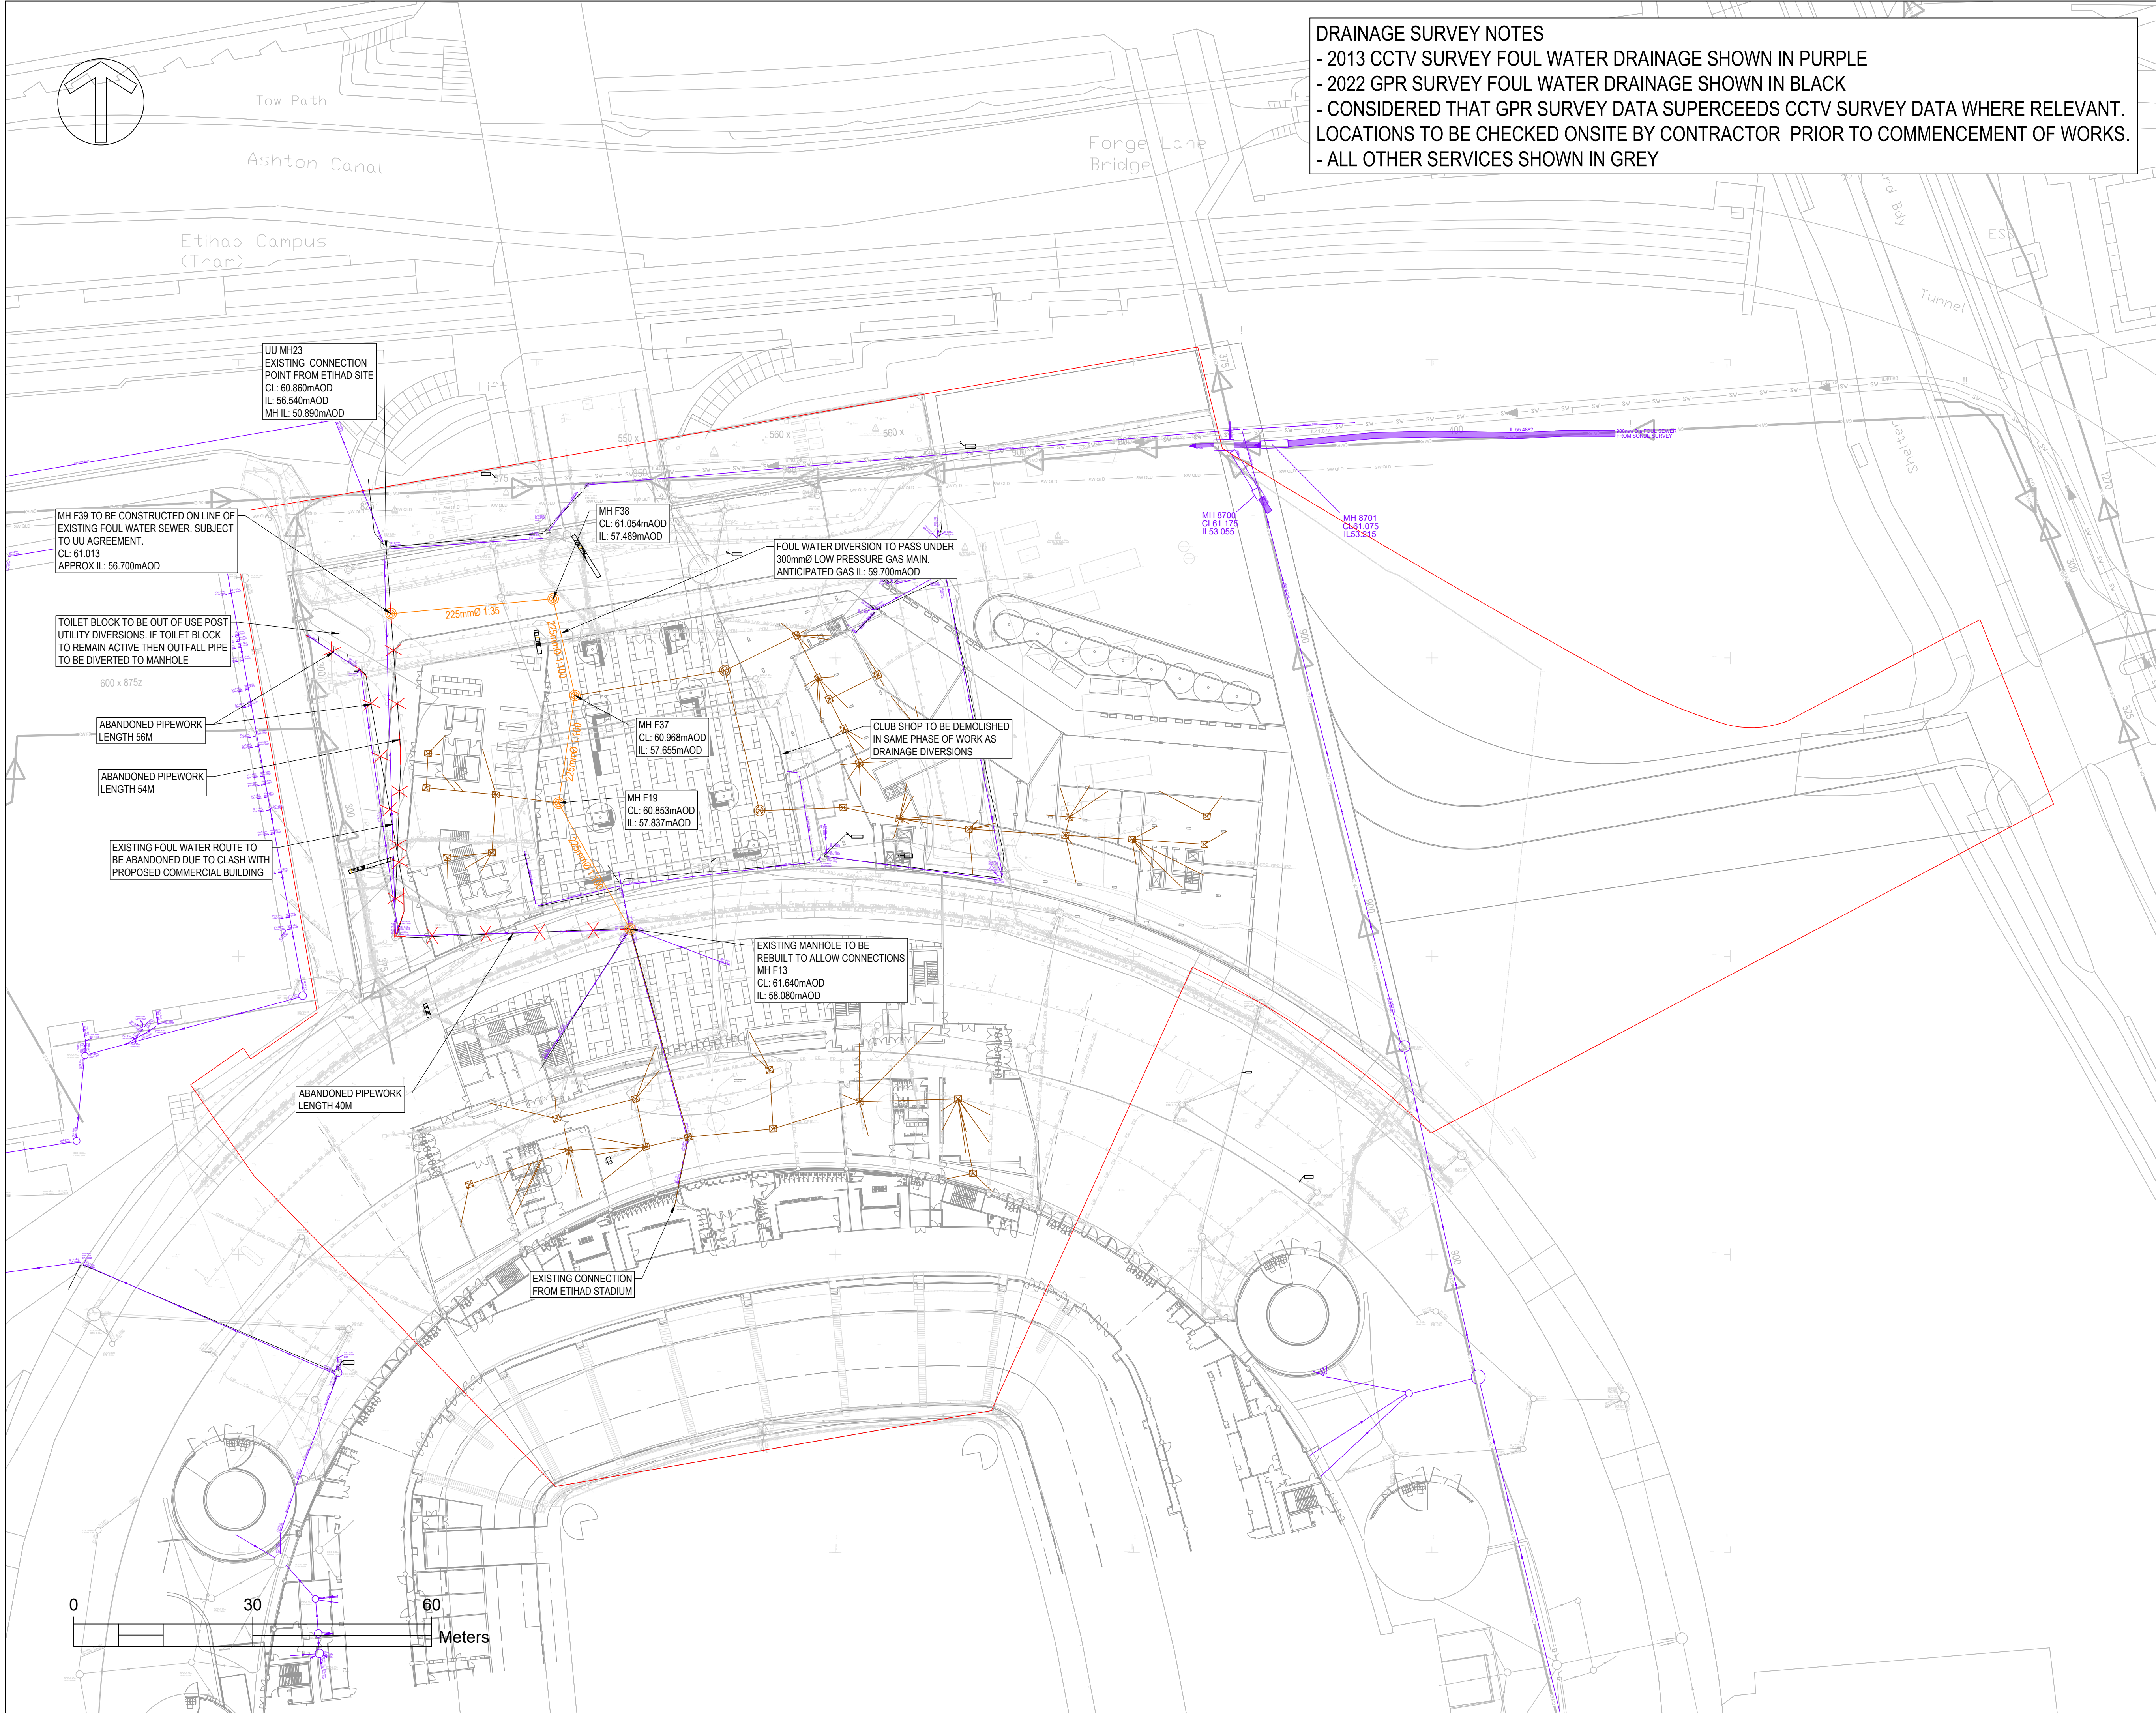

© Burro Happold Limited or its group companies.
All Rights reserved. Burro Happold and its group companies assert (unless otherwise agreed in writing) their rights under
+17 to 18 of the Copyright, Designs and Patents Act 1988.

DO NOT SCALE THIS DRAWING.

HEALTH AND SAFETY INFORMATION
IN ADDITION TO THE HAZARD RISKS NORMALLY ASSOCIATED WITH THE TYPES OF WORK
DETAILED ON THIS DRAWING, NOTE THE FOLLOWING:
CONSTRUCTION,
CONSTRUCTION ACTIVITIES IN CLOSE PROXIMITY TO LOW
PRESSURE GAS MAIN

MAINTENANCE/CLEANING/OPERATION

DECOMMISSIONING/DEMOLITION

NOTES:
1. ALL DIMENSIONS ARE IN METERS UNLESS STATED
OTHERWISE.
2. THIS DRAWING IS TO BE READ IN CONJUNCTION
WITH ALL OTHER RELEVANT DRAWINGS.
3. THE EXISTING COMBINED SERVICES DATA WAS
TAKEN FROM ECS-ARP-SW-DR-CU-0001 EXISTING
COMBINED SERVICES.PDF RECEIVED FROM ARUP
15/07/2022.
4. THE GPR SURVEY DATA WAS TAKEN FROM
GR48864-UU-DR.dwg RECEIVED FROM SUBSCAN
24/01/2023 AND IS SHOWN IN GREY ON THE
COMBINED EXISTING UTILITIES PLAN.
5. TRENCH SURVEY DATA WAS TAKEN FROM 37349 -
ETIHAD SLIT TRENCH DATA.DWG RECEIVED FROM
GEOSPATIAL GEOTECHNICAL ENGINEERING LTD.
30/01/2023
6. THE DRAINAGE RECORDS DATA WAS TAKEN
FROM 137954-25-11-2019-02-54-50.PDF RECEIVED
FROM UNITED UTILITIES 26/11/2019

LEGEND

- SITE BOUNDARY
- SIW DIVERSION
- INDICATIVE PERMANENT
WORKS
- 2013 GPR SURVEY FOUL
WATER DRAINAGE
- 2022 GPR SURVEY FOUL
WATER DRAINAGE

P01 ISSUED FOR SIW 01.02.2023 CM CM NH

Rev	Description	Date	Iss'd	Rev'd	App'd
-----	-------------	------	-------	-------	-------

SIW

Project Stage

INFORMATION

Status of Drawing

BURO HAPPOLD

3 Wellington Place
Leeds
LS1 4AP
UK

Tel: +44 (0)113 204 2200
Fax: +44 (0)113 787 4144
Email: 0053810@burohappold.com
Web: www.burohappold.com

Client **MCFC**
Architect **POPULOUS**
Project **ETIHAD CAMPUS NS**
Orig Title **FOUL WATER SITE
IMPROVEMENT WORKS STRATEGY**

Job No. **NSE** Scale@A1
1:500

Drawn/Designed By	Checked By	Approved By
CM	CM	NH

Drawing No. **NSE-BHE-ZX-XX-DR-CI-003202** Revision **P01**