
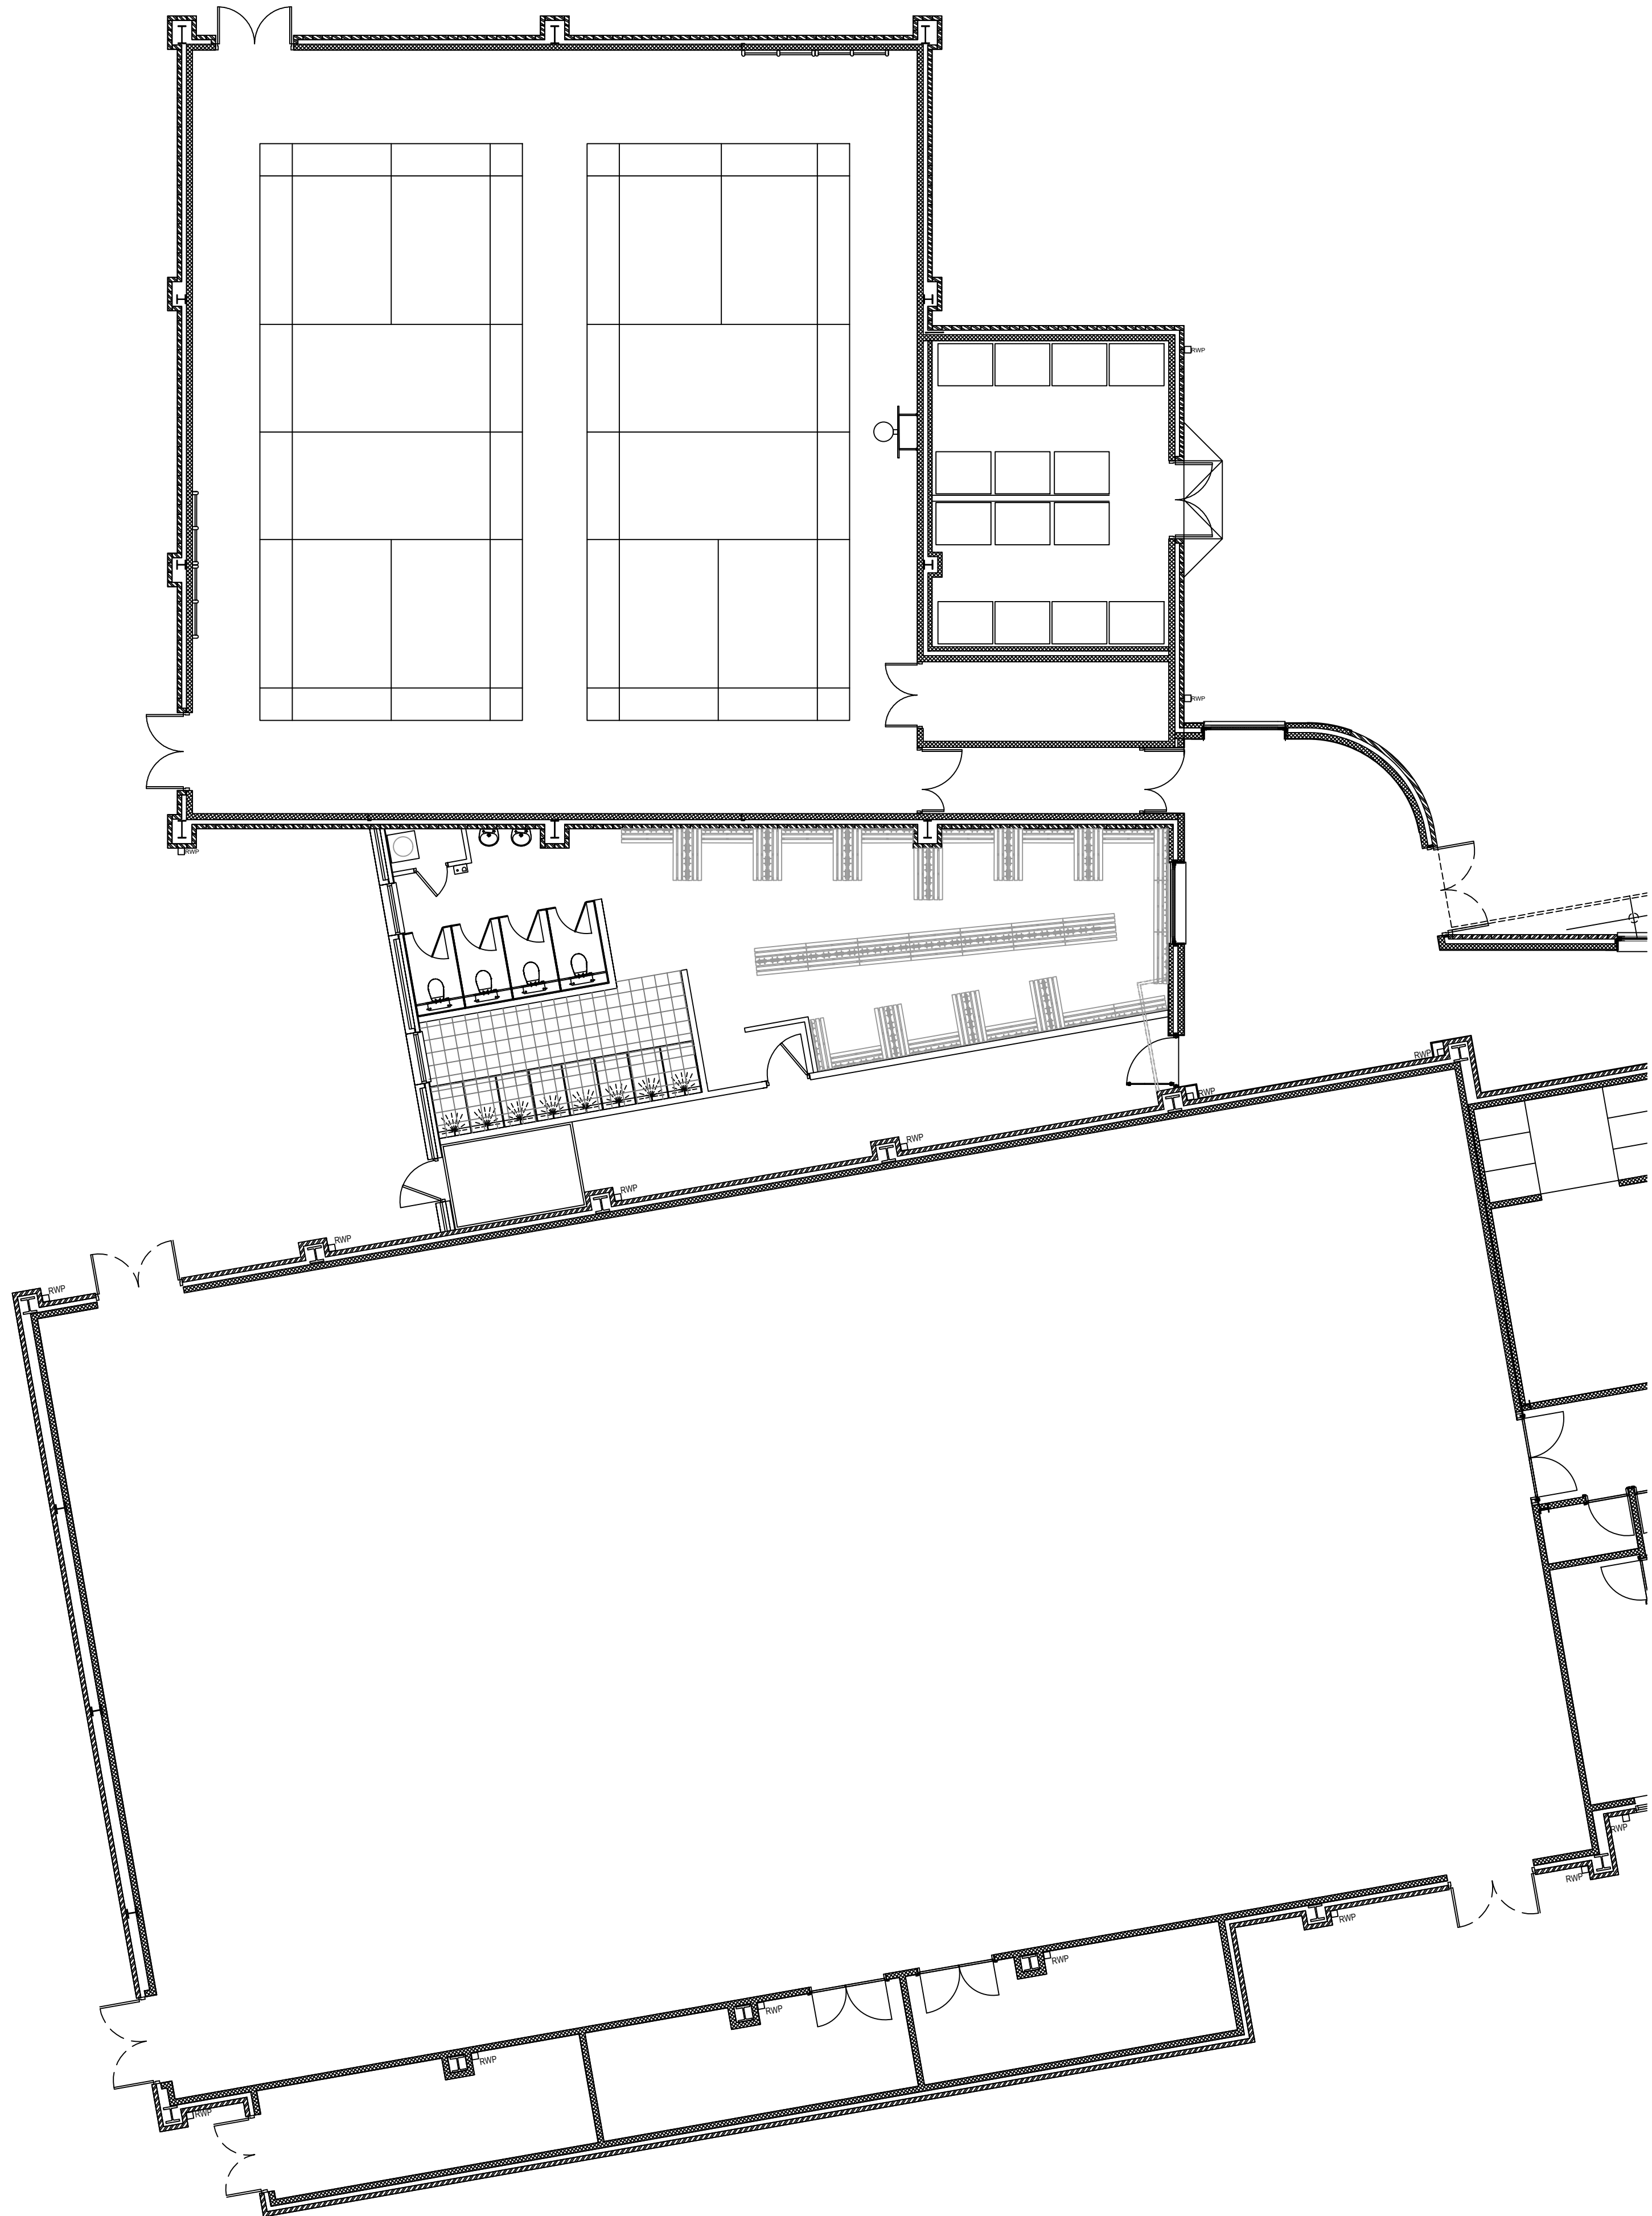


A1

Notes:

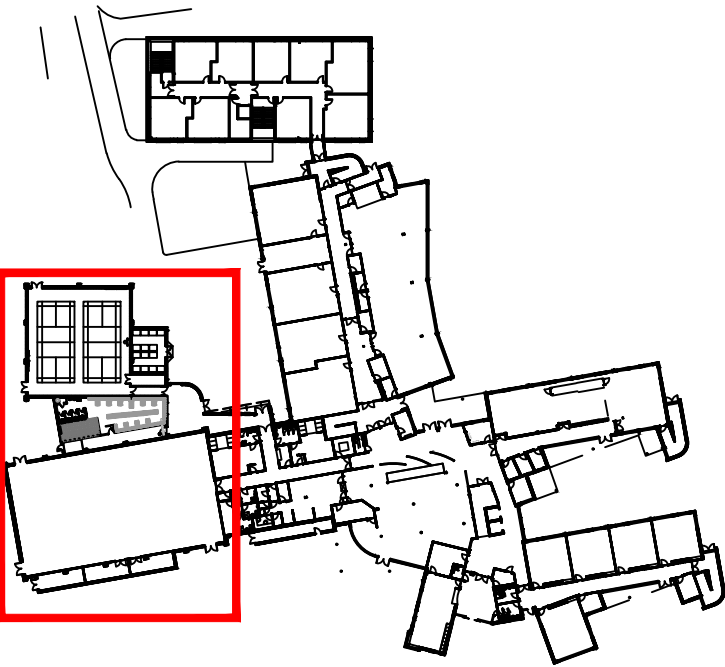

REFERENCE PLAN
NTS


Copyright: All rights reserved. This drawing must not be reproduced without permission from AA Projects Ltd. Do not scale off this drawing. All dimensions are to be checked on site by contractor / sub contractor. Any discrepancies to be reported to AA Projects Ltd.

Rev	Date	Revision notes	By	Check
-----	------	----------------	----	-------

**AA PROJECTS**

Suite 1.06
Part First Floor
South Harrington
Brunswick Business Park
Liverpool
L3 2BQ
Tel: 0151 430 2340

Office Locations
Birmingham, Leeds, Liverpool, London, Manchester, Oxford, Rugby, Newcastle
www.aaprojects.co.uk

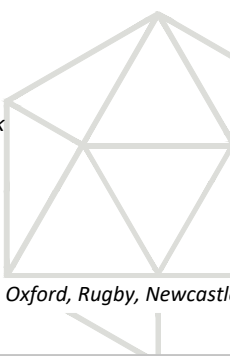

Client United Learning		Drawing Title Existing Plan	
Project Title Manchester Academy PSDS Works		Drawn RS	Date 06/23
		Checked PT	Date 06/23
DWG No.	21938.100	Scale	1:100
		Revision	