

KEY

- GENERAL WASTE



A lockable bin compound containing general waste, including customer waste bins and cigarette disposal units. To be collected a minimum of one time and a maximum of two times per week by an external company.
- PULPABLE RECYCLING

Paper and cardboard packaging will be compacted by the mill-sized bailer and stored in a dedicated space adjacent before being returned on a pallet to the Regional Distribution Centre in Bolton, collected at the time Aldi make the usual daily delivery.
- MIXED RECYCLING

Other recyclable materials, including plastic shrinkwrap and aluminium cans are stored within defined storage spaces, with signage provided listing recycled materials. Recycling is returned to the Regional Distribution Centre in Bolton, collected at the time Aldi make the usual daily delivery.
- ANIMAL BI-PRODUCTS

Animal bi-products will be stored in dedicated recycling bins within the cold storage areas and collected directly from there. Animal bi-products are collected bi-weekly.
- BATTERIES

Batteries are collected from customers and staff in a specific bin in store and collected approximately once a month by the transport division and returned to the Regional Distribution Centre for recycling.

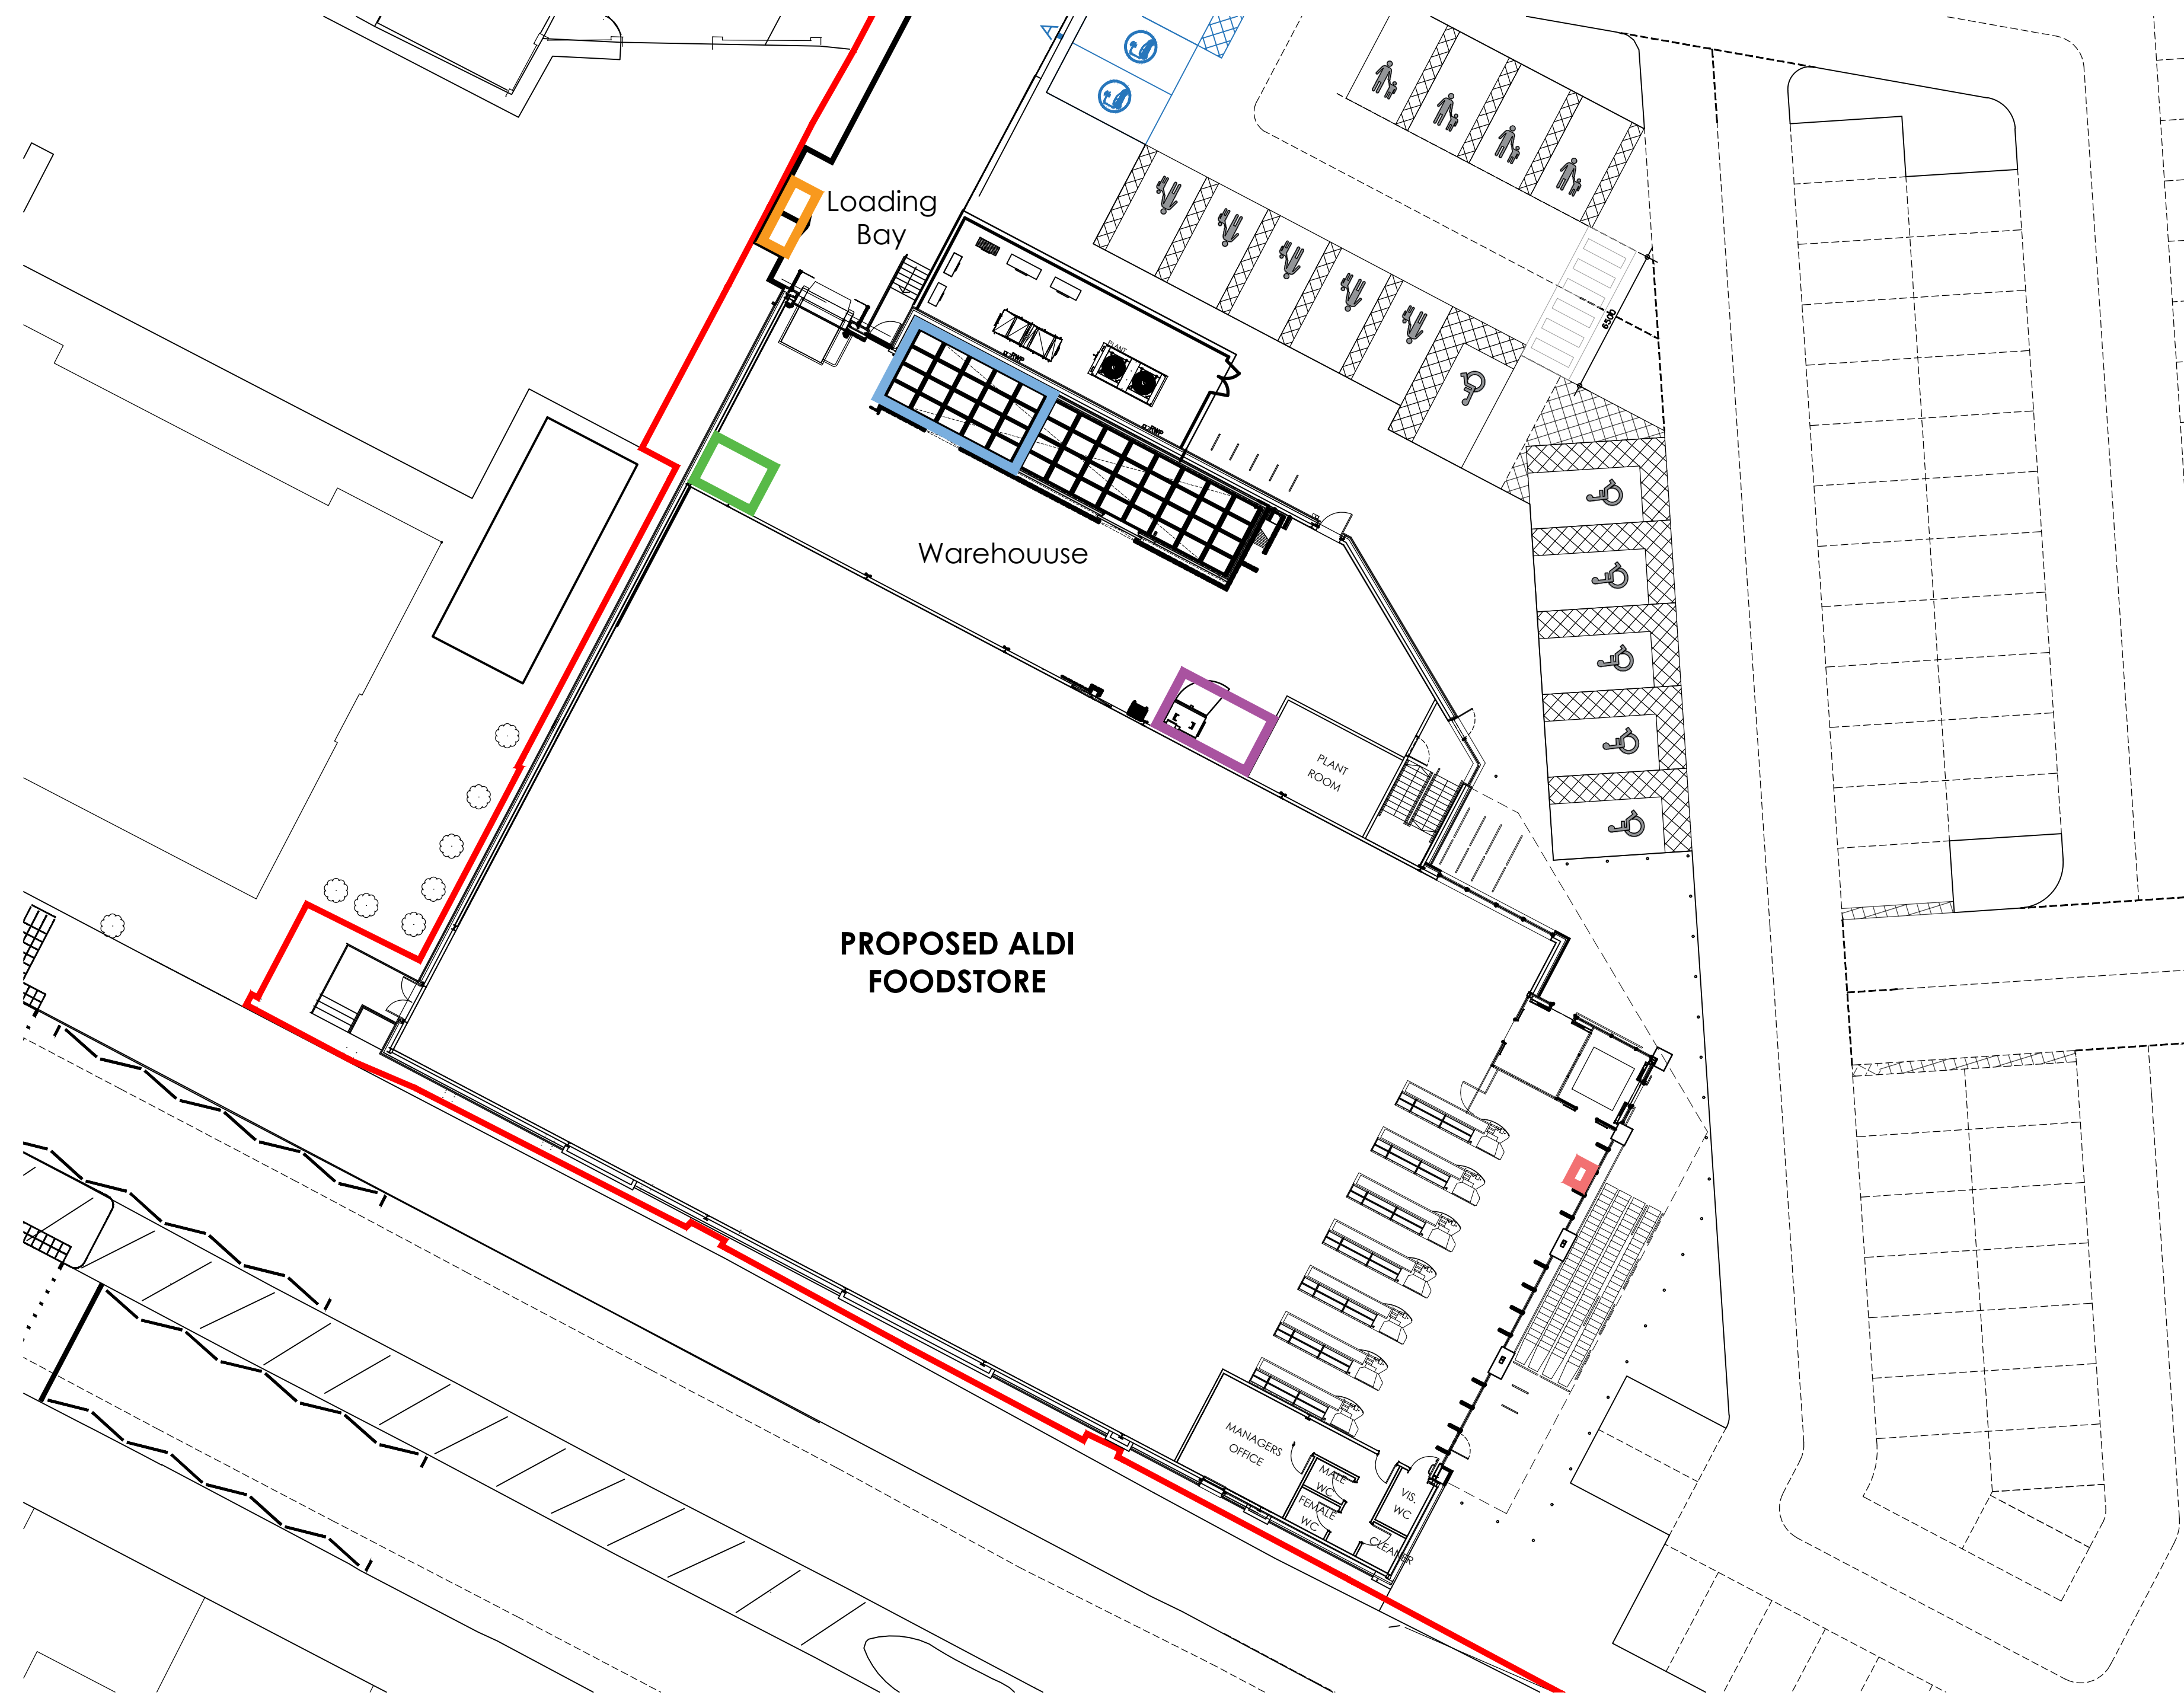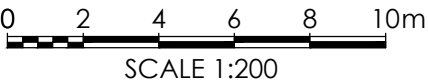

PROPOSED REFUSE PLAN - 1:200

Rev	Date	Description	Rev By	Chk'd By
Project Title		PROPOSED ALDI FOODSTORE VICTORIA AVENUE EAST MANCHESTER M9 7HW		
Client		ALDI STORES LTD.		
Status		PLANNING		
Scale		1:200	Drawing Size	A2
Date	07/2023	Drawn By	CMB	Checked DJE
Drawing Title		Proposed Refuse Plan		
Job-Dwg No		16223-132	Rev	-
☐ 2 St. Johns North, Wakefield, WF1 3QA t. 01924 291800 ☒ Carvers Warehouse, 77 Dale Street, Manchester, M1 2HG t. 0161 2388555 ☐ The Old Rectory, 79 High Street, Newport Pagnell, MK16 8AB t. 01908 211577 ☐ 101 London Road, Reading, RG1 5BY t. 0118 9507700 ☐ 10 Gees Court, St Christophers Place, London, W1U 1JJ t. 0207 4091215 THE HARRIS PARTNERSHIP ARCHITECTS www.harrispartnership.com				