


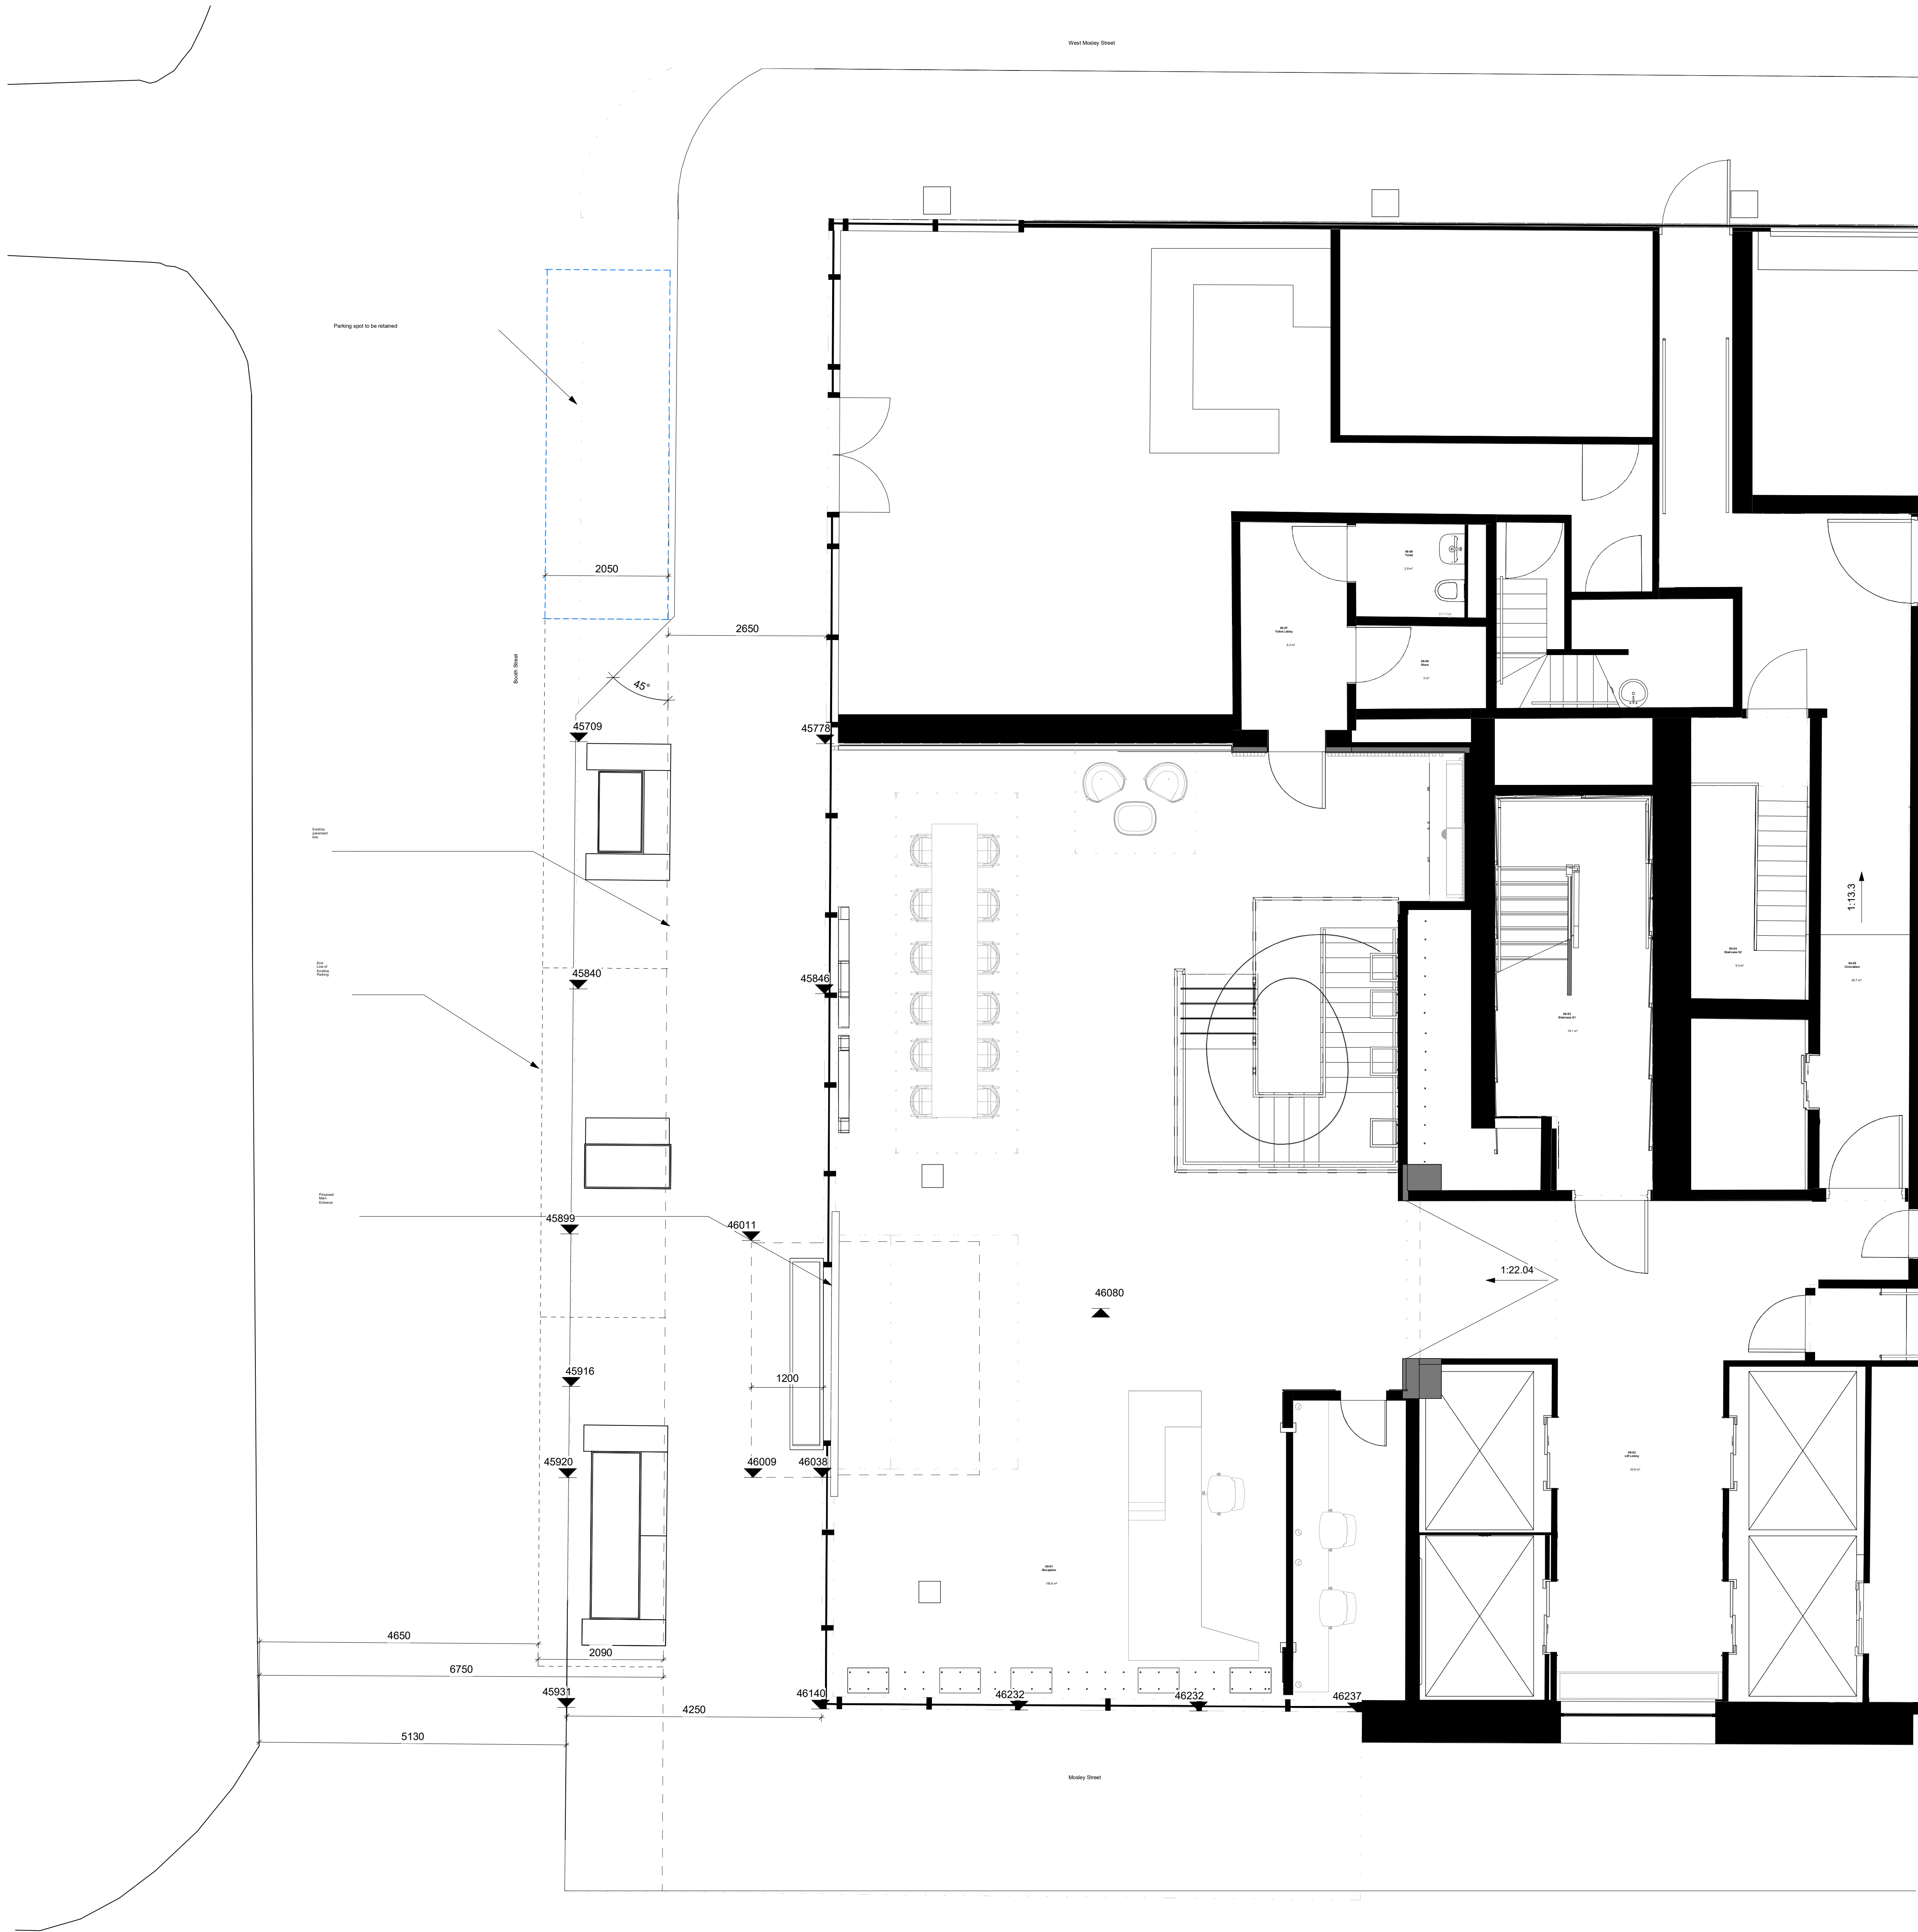

P01	First Issue	23.01.2023	GC	JK
Rev	Description	Date	Drawn By	Check By

Project
58 Mosley Street

Title
Alternative highways layout

Client
M&G Real Estate

For Planning

64 Queen Street
Edinburgh
EH2 4NA
T : 0131 464 8100
edi@jmachitects.net
www.jmachitects.net

Scale
1 : 50@ A0

Project - Originator - Volume - Level - Type - Role - Number	Status - Revision	Alt Project Number
7002-JMA-ZZ-00-DR-A-900007	S4 P01	7002