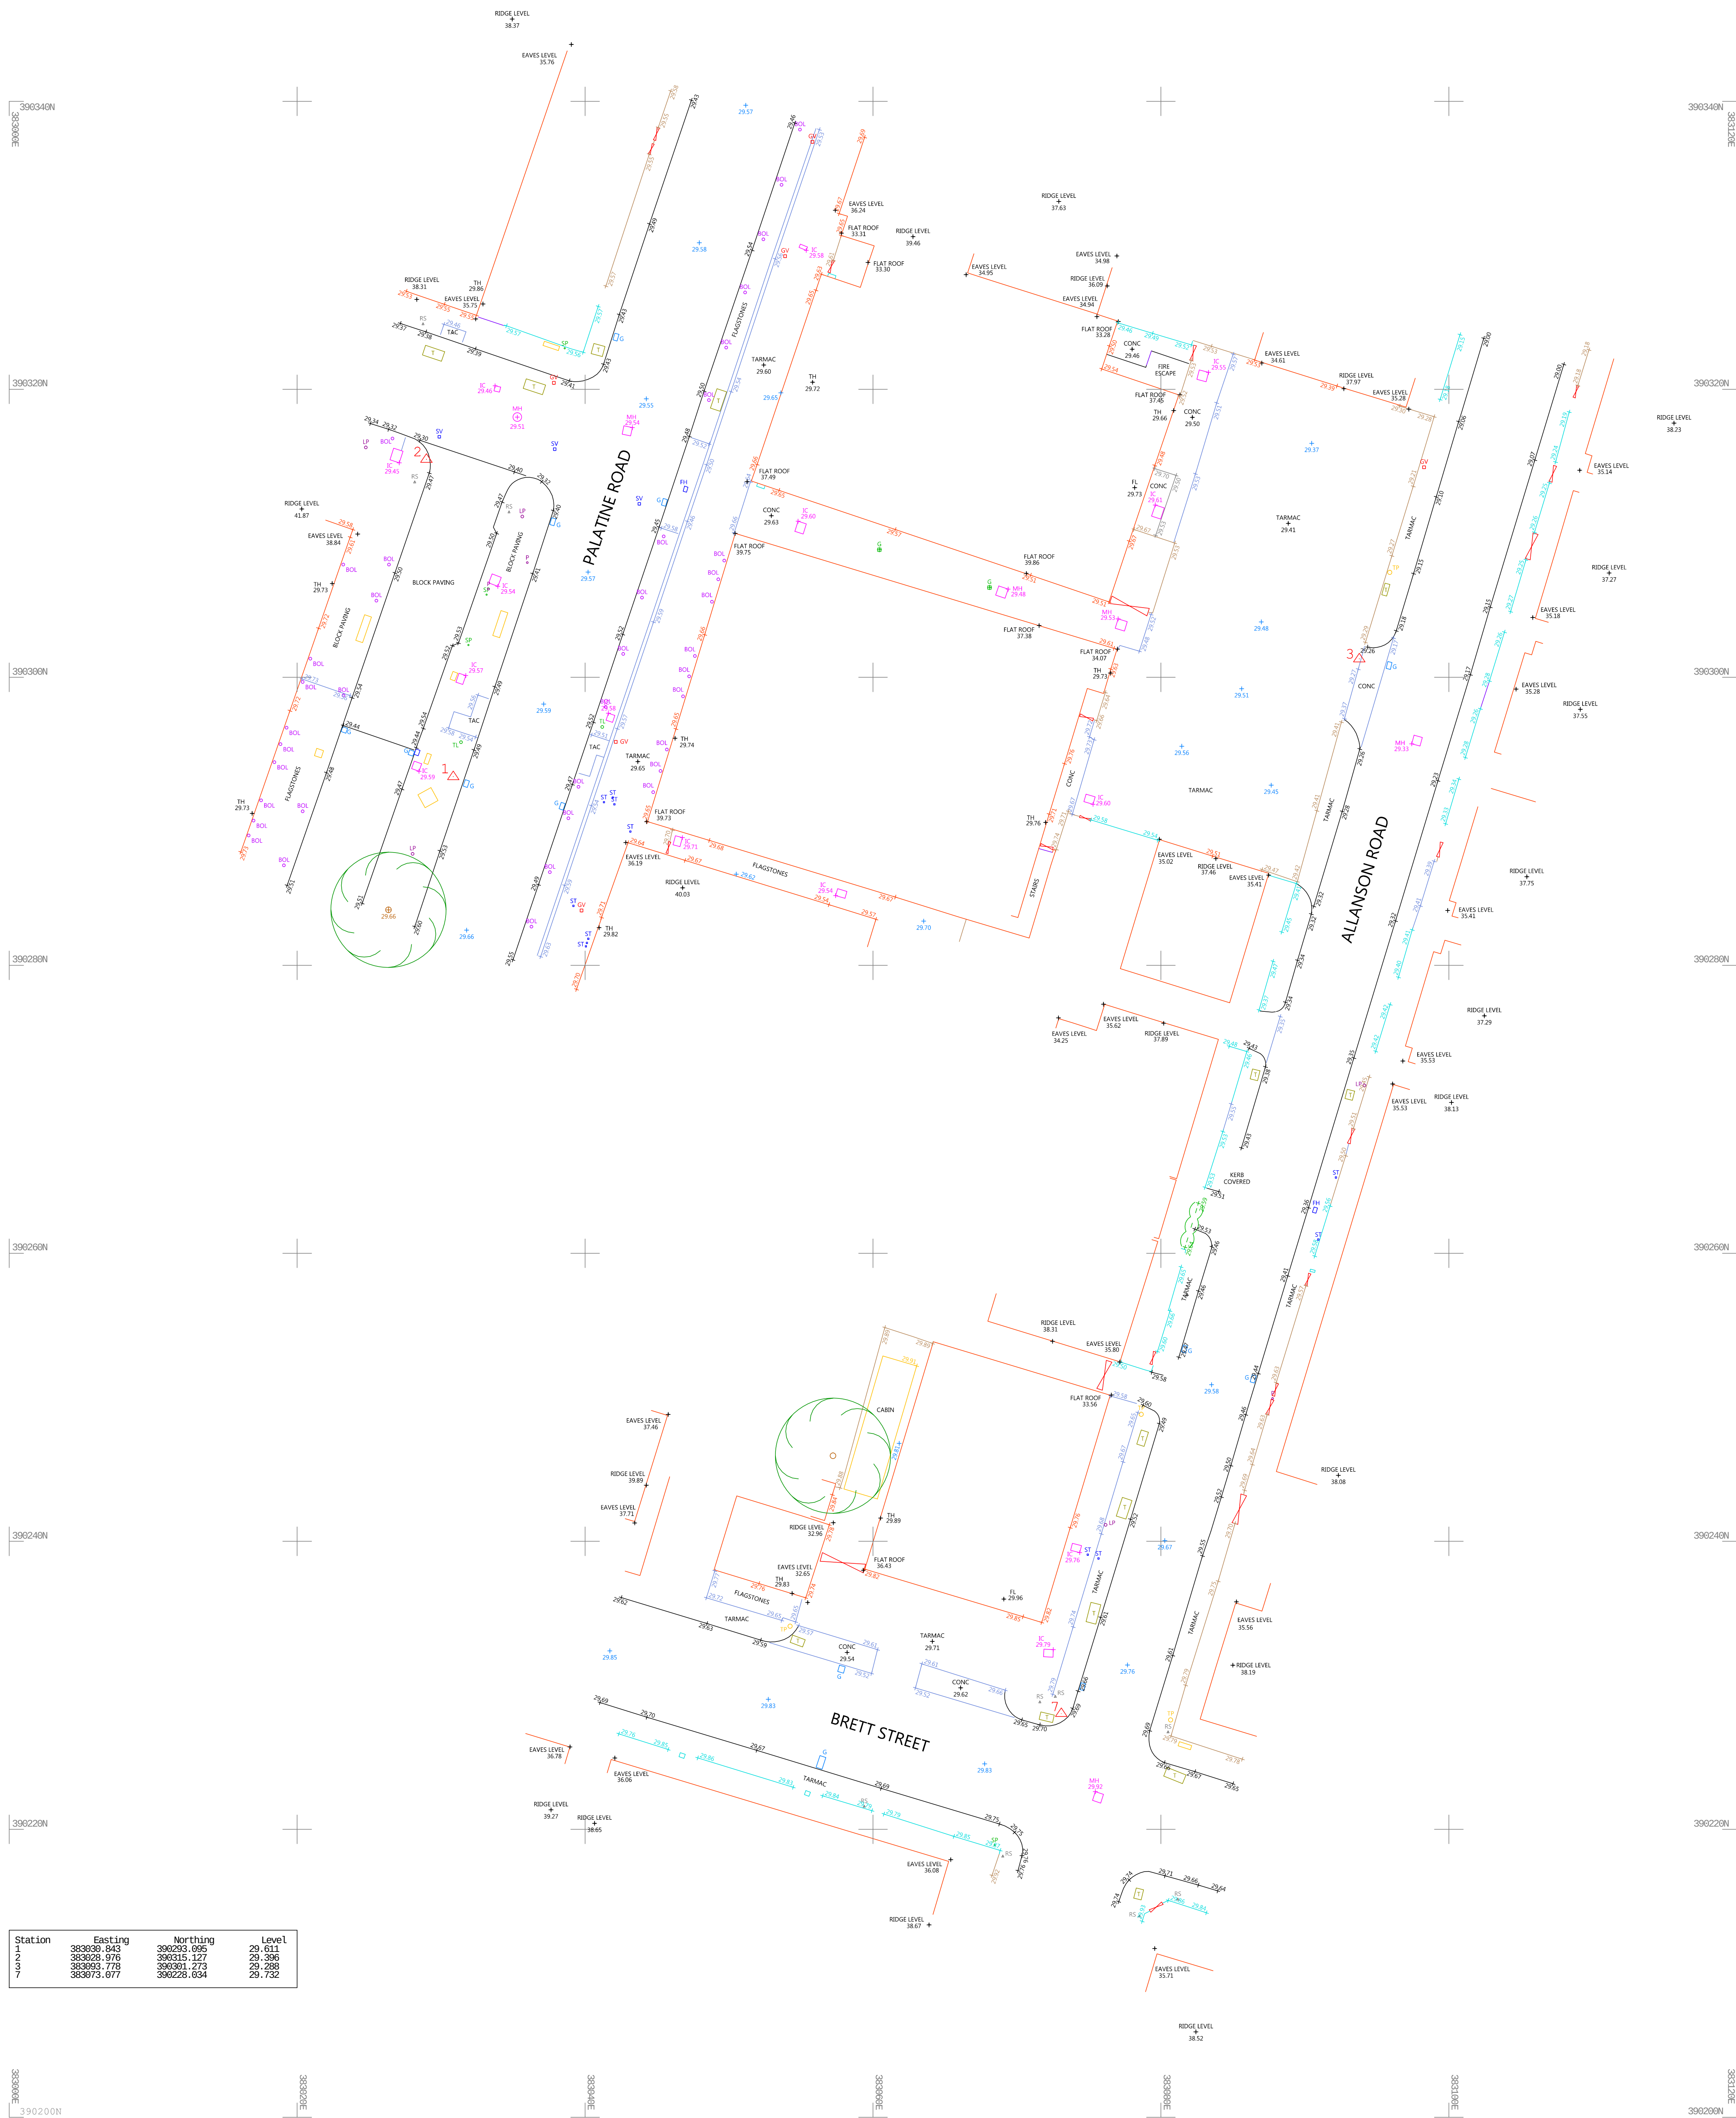


Abbreviations/Symbols (Measured Building Surveys):	
C:	Window Cill Height
H:	Window Head Height
BH:	Beam Height
DH:	Door Height
COL:	Column
SVP:	Soil Vent Pipe
FL:	Floor Level
TH:	Threshold Level
2.50	Floor to Ceiling Height
	Vaulted Ceiling

Line types	
	Hedge Lines
	Drainage Runs
	Overhead Electricity Cables
	Overhead Telephone Cables

Symbols	
	Tree/Bush
	Control Station
	Borehole
	Trial Hole
	Glass House
	Oxbm

Abbreviations (Topographic Survey):	
AH:	Arch Height
AV:	Air Valve
BB:	Bellina Beacon
BOX:	Electricity Box, Cables Box, Etc.
BT/C:	British Telecom Inspection Chamber
BS:	Bus Stop
BS/UP:	Bus Stop / Lamp Post
CATV:	CATV Inspection Chamber
CCTV:	Closed Circuit Television
CL:	Cellar Light
C.PIT:	Catch Pit
ER:	Earth Rod
EC:	Electricity Inspection Chamber
EP:	Electricity Pole
FH:	Fire Hydrant
FP:	Flag Pole
GV:	Gas Valve
G:	Gully
IC:	Inspection Chamber
KO:	Kerb Outlet
LP:	Lamp Post
LB:	Letter Box
LC:	Lighting Column
MKR:	Marker
MH:	Manhole
MHP:	Manhole Point
MS:	Mile Stone
NYNEX:	Nynex Inspection Chamber
OJH:	Over Hanging Post
P:	Post
PO/IC:	Post Office Inspection Chamber
R/S:	Road Sign
RE:	Rodding Eye
RTW:	Retaining Wall
S/P:	Sign Post
SNP:	Street Name Plate
ST:	Shop Top
SV:	Stop Valve
T:	Telecom Inspection Chamber
TCB:	Telephone Call Box
TH:	Threshold Level
TL:	Traffic Light
TP:	Telegraph Pole
TROUGH:	Trough
WO:	Water Outlet
WM:	Water Meter

Fence Descriptions:	
B/W:	Barbed Wire
C/S:	Close Boarded
C/BARRIER:	Crash Barrier
C/L:	Chain Link
C/P:	Chestnut Paving
C/I:	Corrugated Iron
I/R:	Iron Rolling
MBC:	Miscellaneous
P/R:	Post & Rail
P/W:	Post & Wire
P/C:	Post & Chain
S/PAL:	Steel Palisade
W/M:	Wire Mesh

Survey Notes:

Coordinates and Levels related to Ordnance Survey Datum - GPS OSGB36.

Revision	Date	Description



Chris Parlington Land Surveyors

44a Green Lane
Sale
Cheshire
M33 5PP
t: 0161 976 1194
www.cpls.co.uk e:survey@cpls.co.uk

Client

AEW Architects and Designers LTD

Project

Express Solicitors, Palatine Road, Northenden
Site Survey

Scale	1:200	Surveyed By	J C	Date	12.04.23
Drawing No.	120423JC-01	Checked By	CPLS	Date	13.04.23
		Drawn By	J C	Date	13.04.23

Station	Easting	Northing	Level
380030.000	380030.000	380030.000	29.613
380030.000	380030.000	380030.000	29.586
380030.000	380030.000	380030.000	29.586
380030.000	380030.000	380030.000	29.586

