


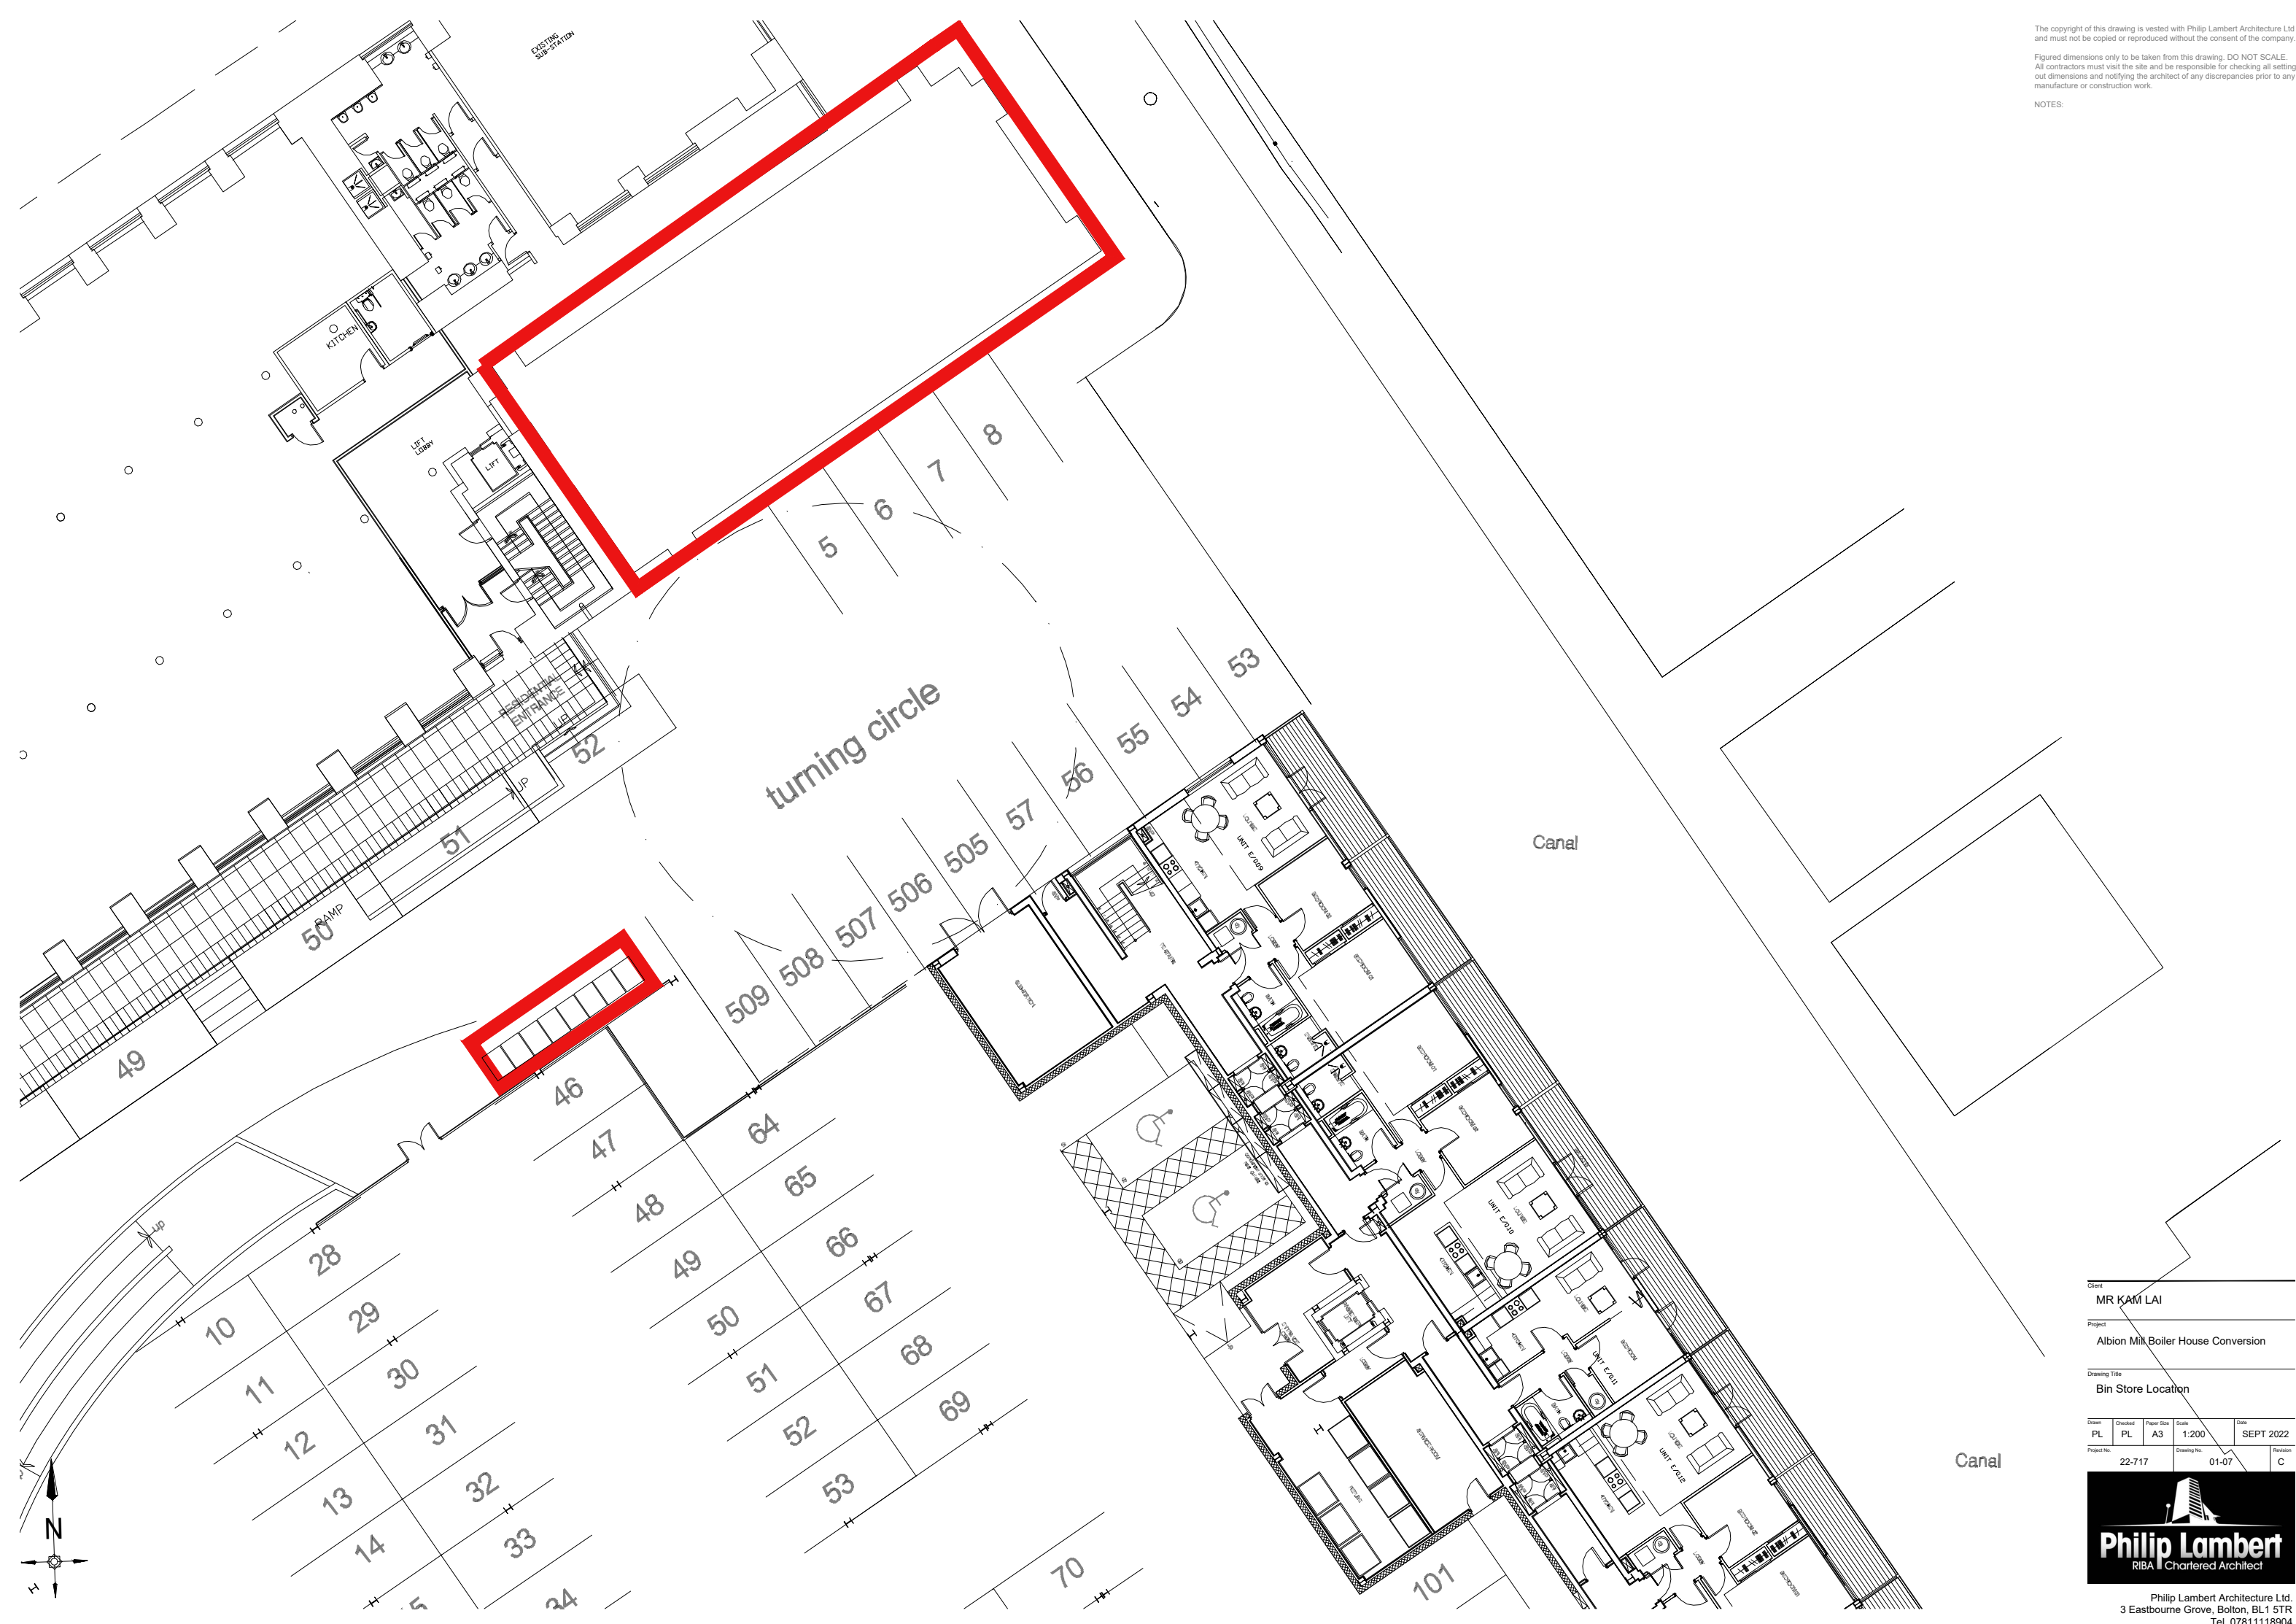

Client				
MR KAM LAI				
Project				
Albion Mill Boiler House Conversion				
Drawing Title				
Bin Store Location				
Drawn	Checked	Paper Size	Scale	Date
PL	PL	A3	1:200	SEPT 2022
Project No.		Drawing No.	Revision	
22-717		01-07	C	

