



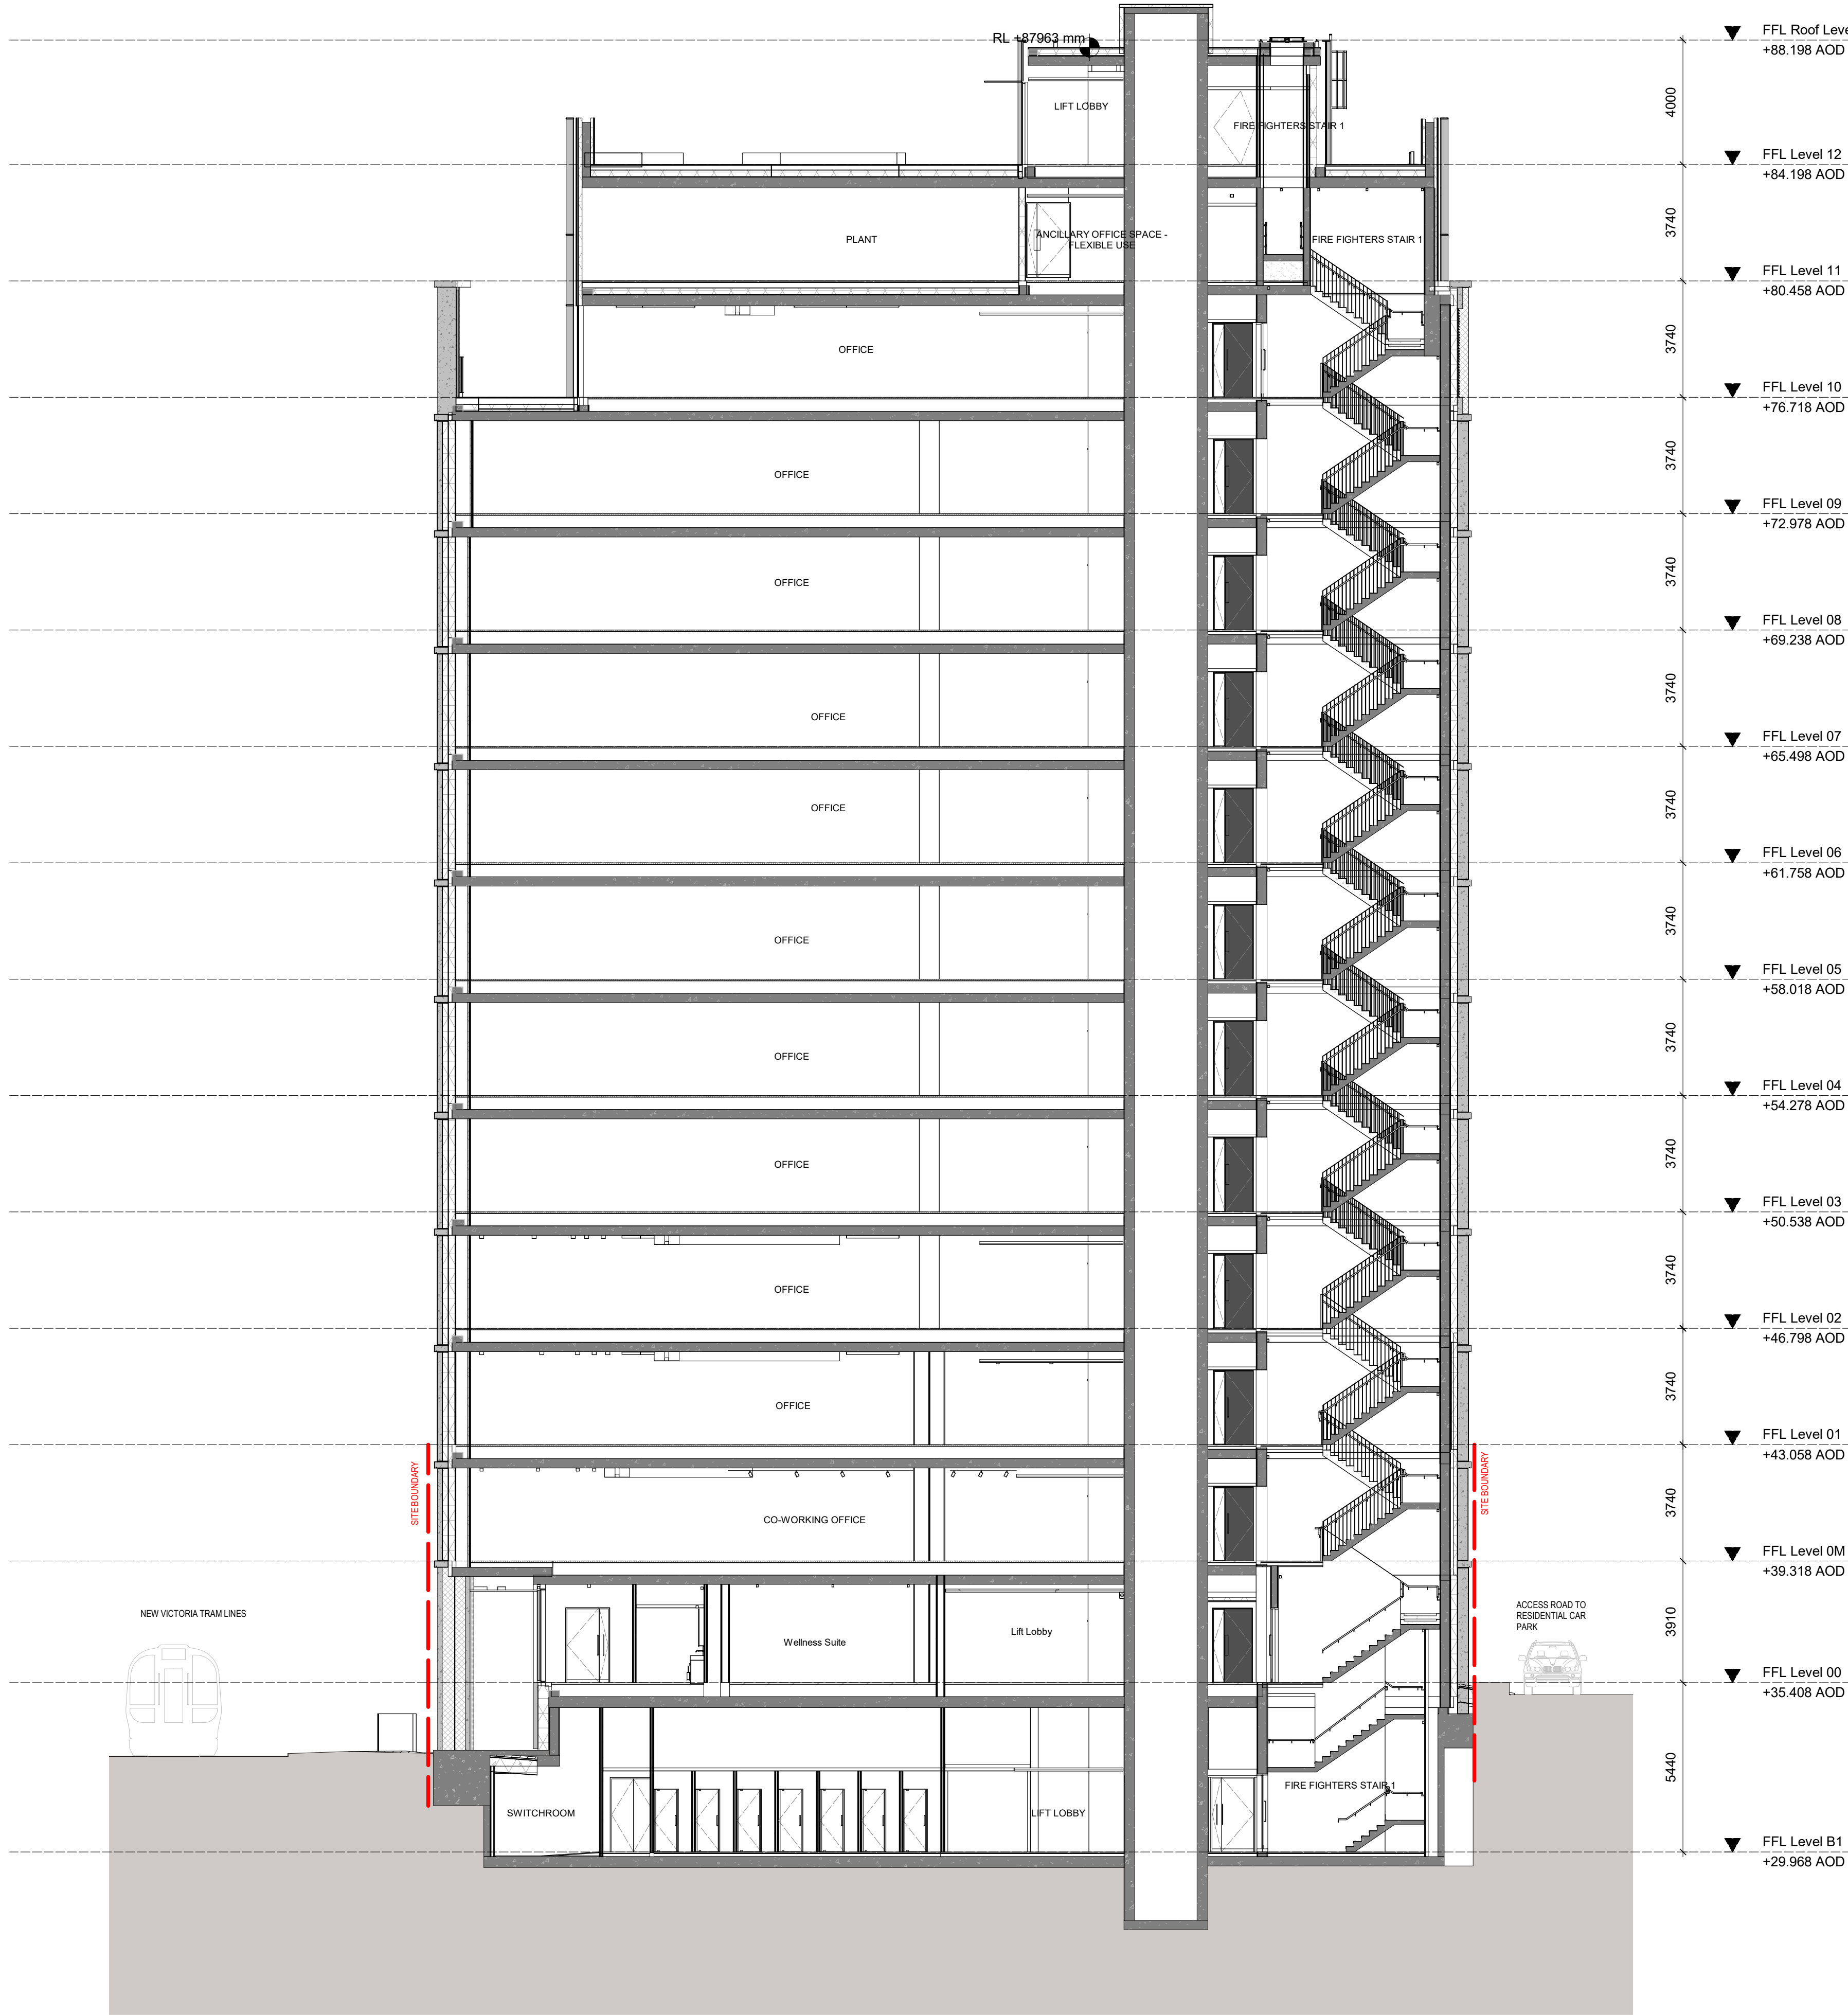

Key Plan

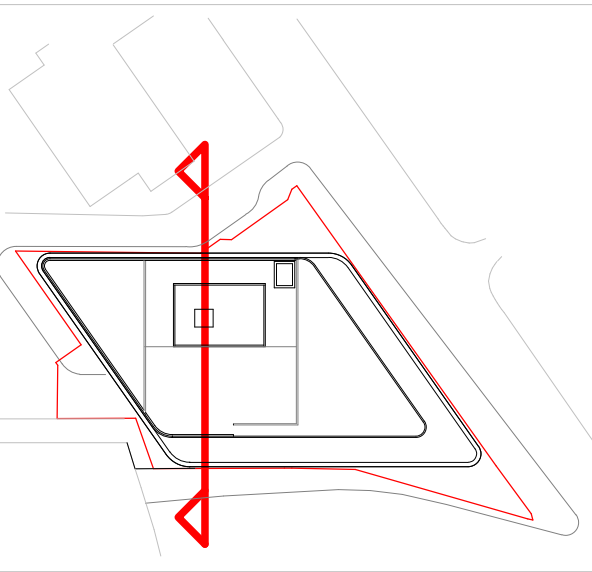

Do not scale from this drawing.
Check drawing on receipt and immediately report any discrepancies to the Architect.
Verify all dimensions and levels on site prior to construction.
The contents of this drawing are Piercy&Company copyright and shall not be re-used without their written permission.

Notes

A	26/05/23	Stage 4 Issue	GM	NH
Rev	Date	Description	Drawn	Checked

Piercy&Company

Piercy&Company
39 Plender Street
London NW1 0DT

T +44(0)20 74249611
info@piercyandco.com
www.piercyandco.com

Client
Torview Ltd

Project
Land At Corporation Street "New Victoria Phase 2" Manchester M3 1NX

Drawing Title
Proposed GA Section 02

Drawing Status	Drawing:	GM	Revision
S3	Checked:	NH	A

Date: 26/05/23
Scale @ A1
1 : 125

Drawing No.
NV- PCO- ZZZ -XXX- DR - A -05101