


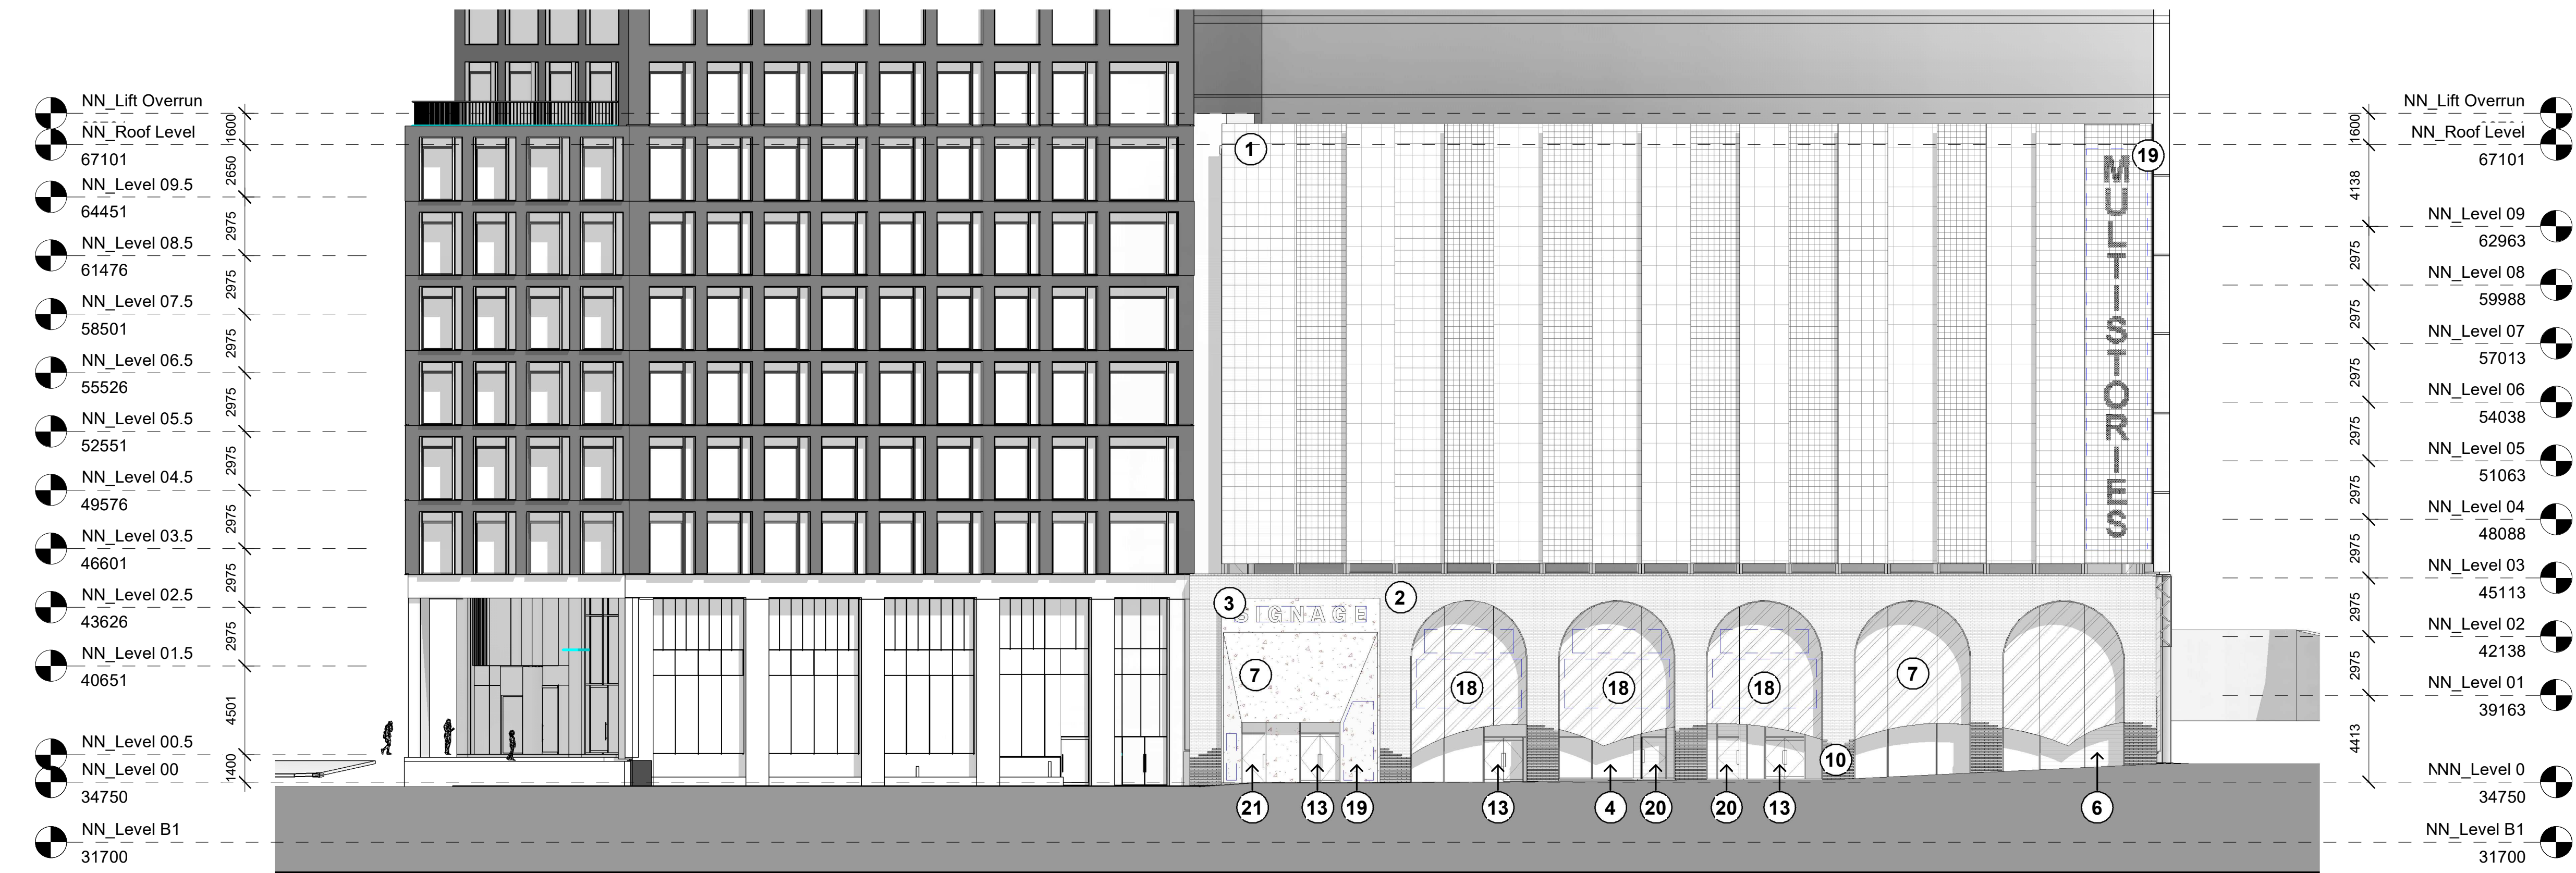

1 Proposed - Elevation - East (Contextual)
1 : 200



2 Proposed - Elevation - West (Contextual)
1 : 200

General Notes

Do not alter or delete any information. This drawing should not be used to construct any part of the building without the consent of the architect. All dimensions are to the face of the work unless otherwise stated. The architect is not responsible for the construction of the building. 

Notes


Materials Key

- 1 - PPC aluminium panels with perforations - Calico print patterns TBC
- 2 - Brick - english bond - colour to match exterior of Mayfield Depot
- 3 - Metal surround to opening - weathering steel
- 4 - Glazing
- 5 - Plain finish concrete lift core
- 6 - PPC aluminium louvres - dark green
- 7 - Perforated weathering steel
- 8 - Stair tower - weathering steel cladding with perforations at balustrades
- 9 - PPC aluminium curtain wall mullions
- 10 - Rusticated brick detail at base
- 11 - PPC aluminium panels with perforations - Calico print patterns TBC - min. 30 minute fire lining
- 12 - PPC aluminium louvred access doors - dark green
- 13 - Glazed door
- 14 - Header brick
- 15 - Projected brick header course
- 16 - Weathering steel panel
- 17 - PPC aluminium panel - dark green - detail TBC
- 18 - Illuminated signage*
- 19 - Zone for signage perforation
- 20 - PPC aluminium fire rated louvred door - dark green
- 21 - Glazed fire rated door

■ Signage zone**
▶ Primary access
▶ Secondary access

*Refer to Design and Access Statement Addendum for guidance on graphic style and fixing types
**maximum extent

Rev	Date	Reason for Issue	CH
P3	18.08.23	Planning Addendum	
P2	18.12.19	P2	
P1	24.09.19	P1	

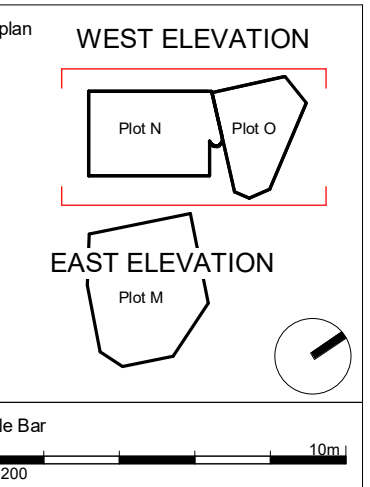

Client
**Mayfield
Medlock Ltd**

Project
0439 Mayfield Car Park

Drawing Title
Proposed - GA Elevation - East and West (Contextual)

Project Number 0439	Status Planning
Scale at A1 As Indicated	Date 18/12/19
Drawn by TM	Checked by JC
Drawing Number 0439-SEW-ZZ-ZZ-DR-A-001356	Revision P3