


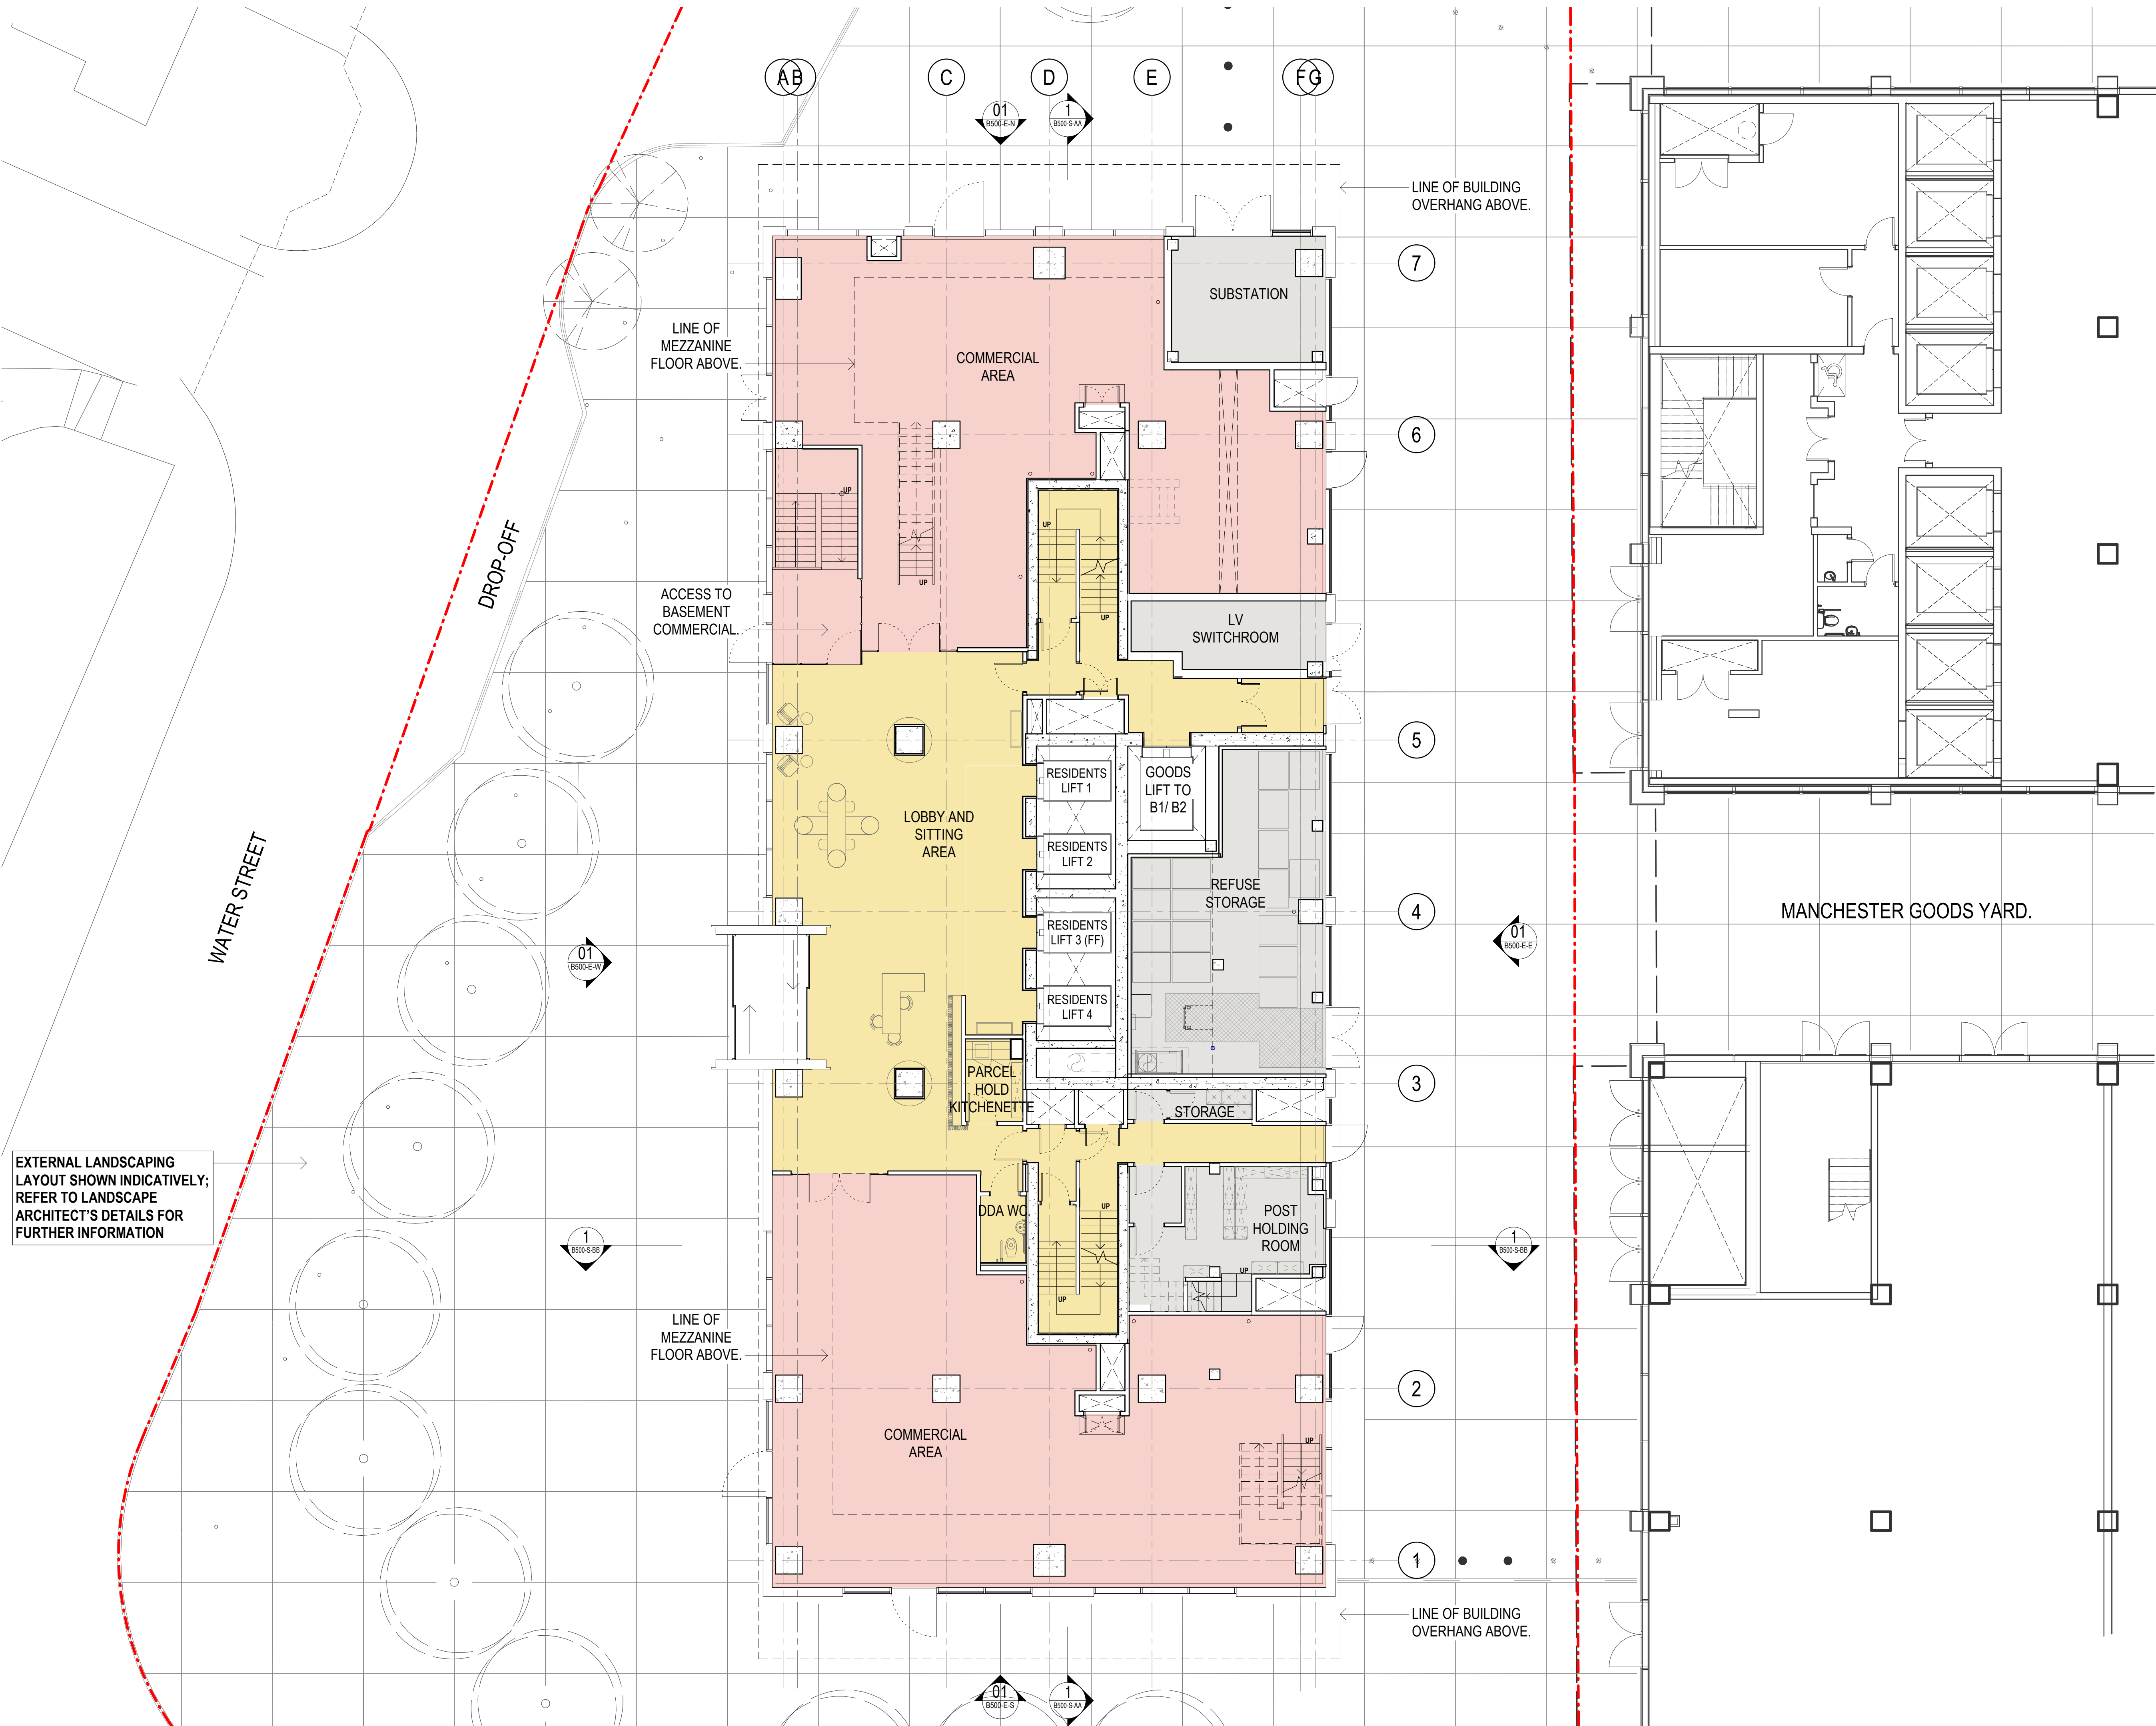

EXTERNAL LANDSCAPING LAYOUT SHOWN INDICATIVELY; REFER TO LANDSCAPE ARCHITECT'S DETAILS FOR FURTHER INFORMATION

General Notes
Do not scale from drawing. Use marked dimensions.
To be read in conjunction with all other Consultant's drawings.
The Architect to be immediately notified of any discrepancies.
Copyright on this drawing retained by the Architect.

PRINT IN COLOUR

KEY

- BACK OF HOUSE
- CIRCULATION
- COMMERCIAL
- SITE BOUNDARY

D	20200516	SK	GS	JR	REISSUED FOR PLANNING
C	20210331	JG	GS	JR	ISSUED FOR PLANNING
B	20200724	GS	GS	JR	REISSUED FOR PLANNING
A	20191111	JG	GS	JR	PLANNING ISSUE
-	20191004	CC	JR	JR	DRAFT PLANNING ISSUE
No.	Date	Dwn	Chk	App	Revision or reason for issue

Client

VITA

DENTON
CORKER
MARSHALL

Architect
Denton Corker Marshall LLP
4th Floor, 6 St Ann's Passage,
Old Exchanges Buildings, Manchester M2 6BE
Telephone 0161 834 3511
Email mail@dentoncorkermarshall.co.uk

Project Title

T1 VITA LIVING

Scale / North Point

1:100 @ A1 0 1 2 3 5M
1:200 @ A3

Drawing Title

LEVEL 00 GA PLAN

Drawing Number

6548-P-B500-P-00

Drawing Status

PLANNING

Revision

D