


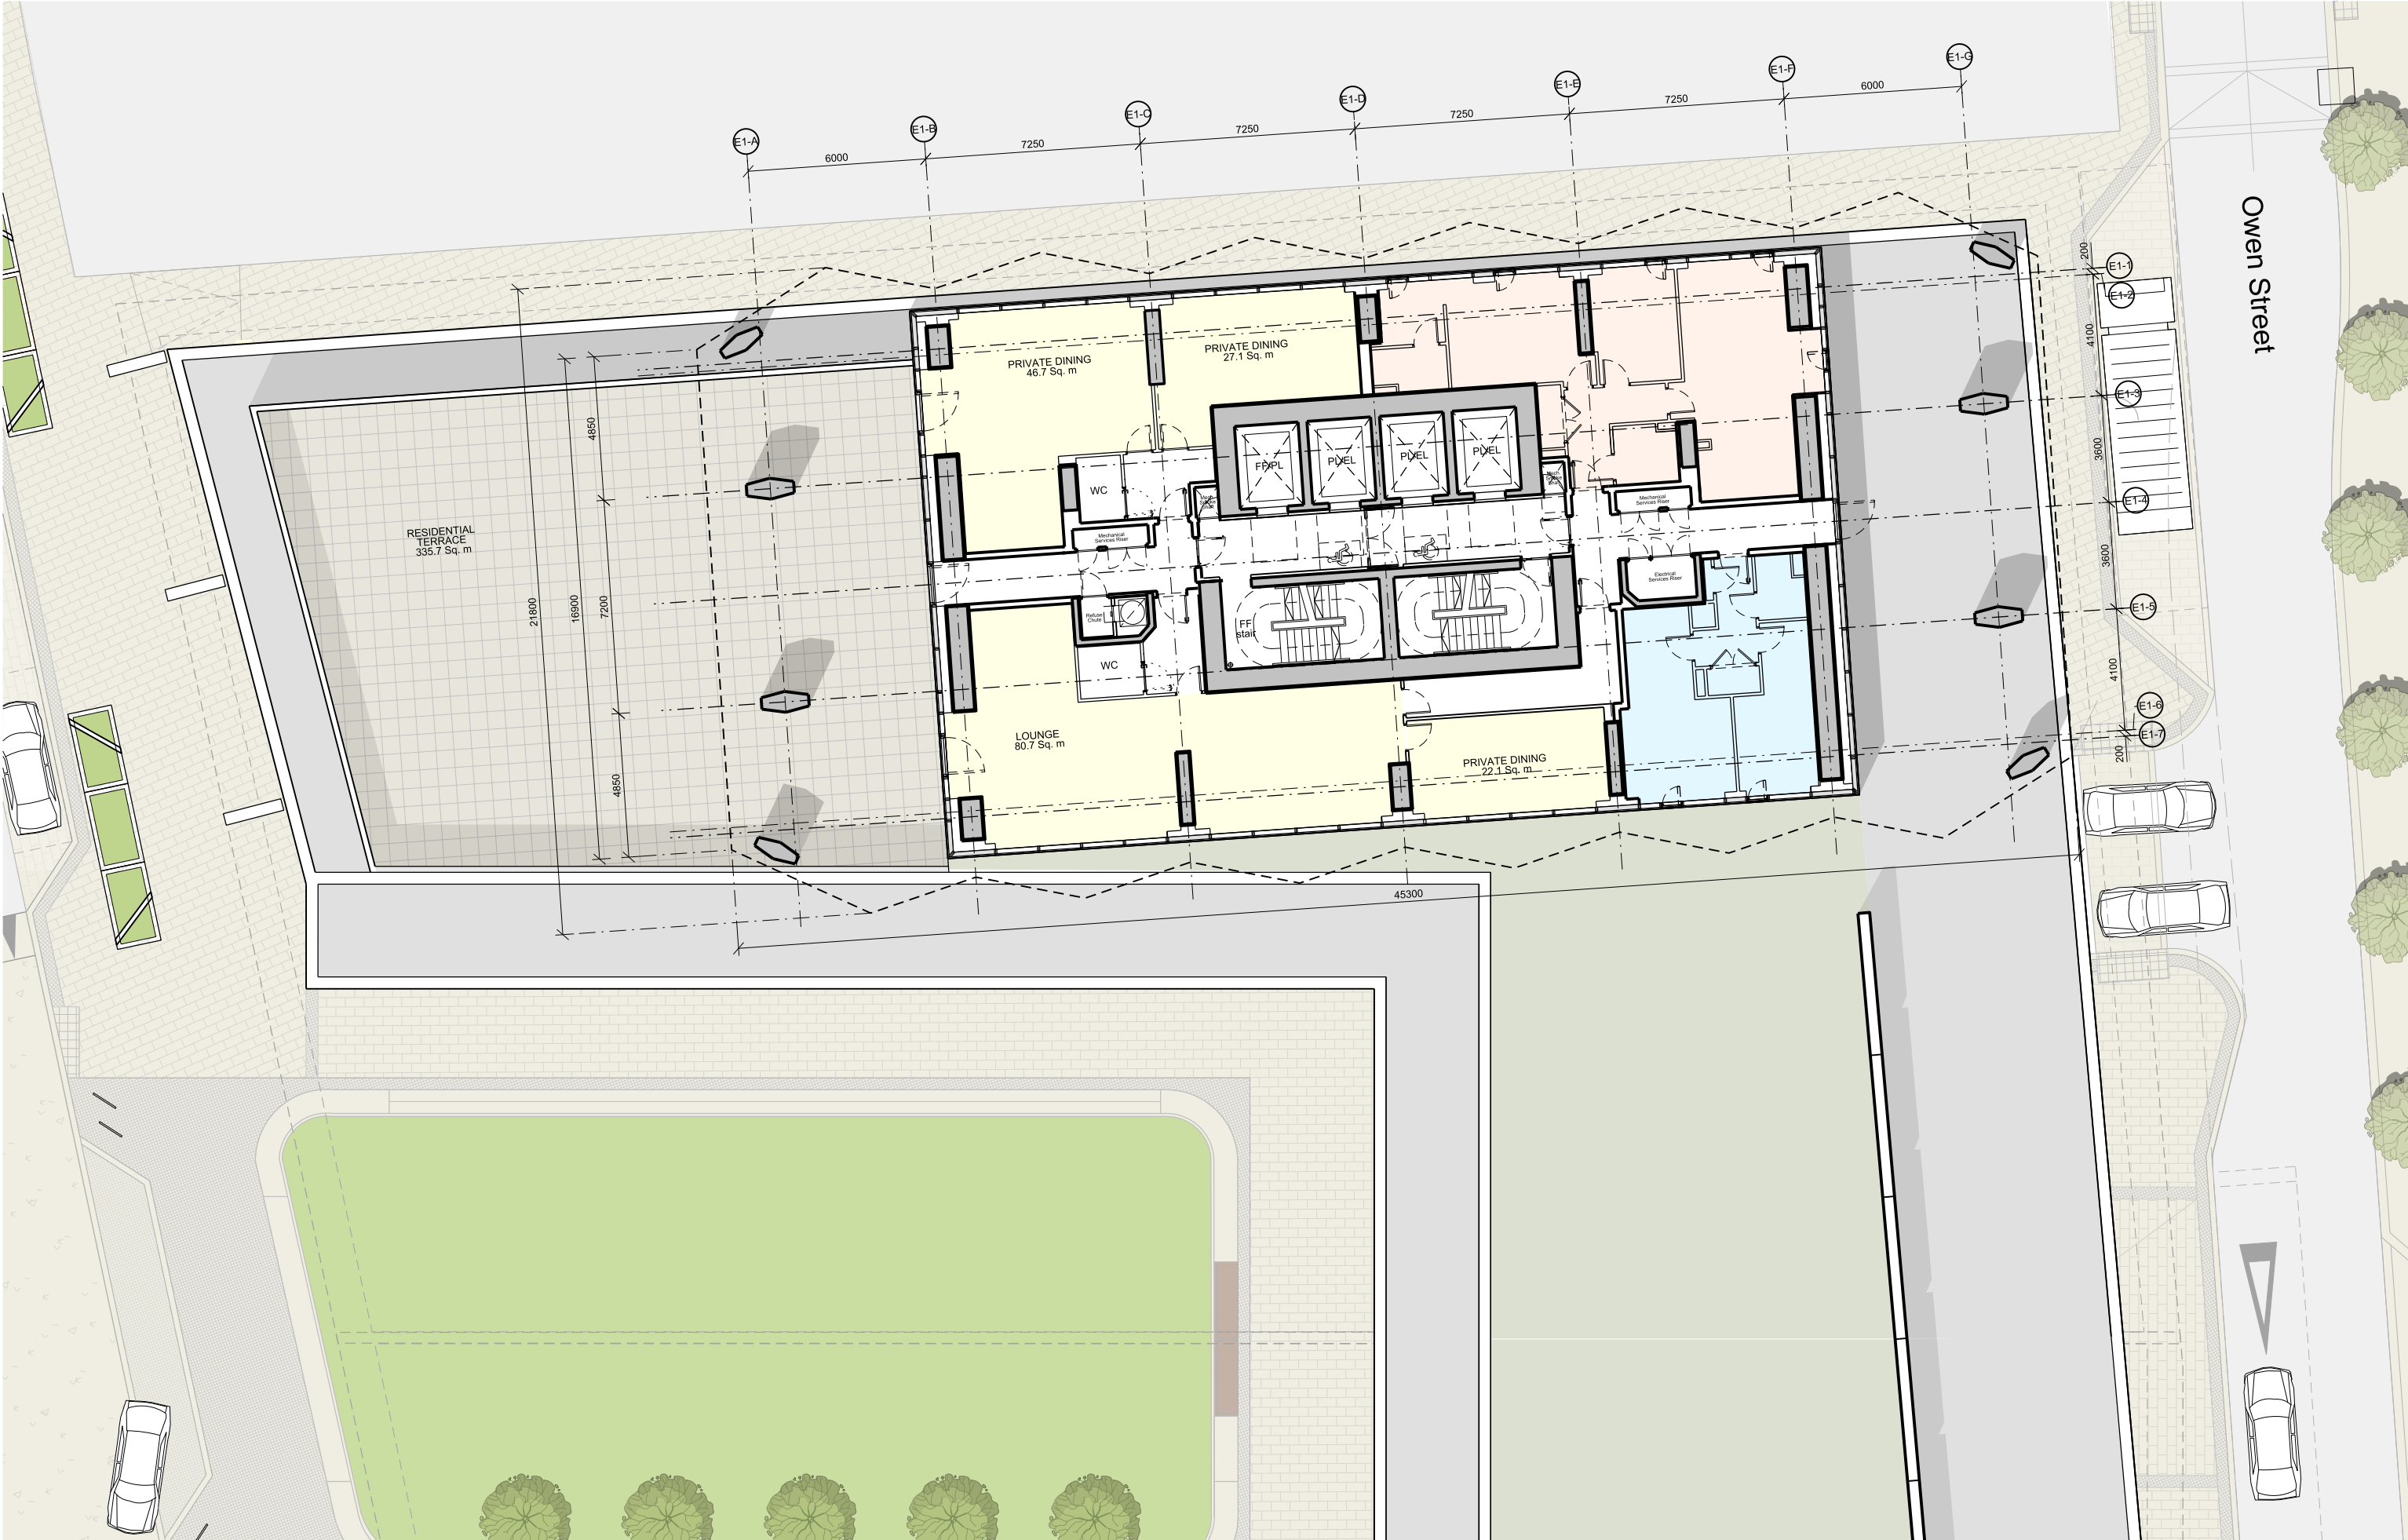

This drawing is copyright
Do not scale off dimensions.
All dimensions to be checked on site by contractor.
Contractor to report any dimensional discrepancies,
errors or omissions prior to commencing on site.

NOTE:

- Studio apartment
- 1 bed apartment
- 2 bed apartment

NORTH

Rev	Date	Description
X01	20.04.2023	Planning Issue
X02	28.06.2023	Key amended

Key Plan

Project Title
Crown Street Phase 3
Manchester

Status
Planning

Drawing Title
Tower E1 - Level 02
General Arrangement

Job No 10418	Scale 1:200@A3
Drawing No E1-SHP-G200-PL-02-B5D801	Revision X02

simpsonhaugh

MANCHESTER
Riverside, 4 Commercial St
Manchester M15 4RG
+44 (0)161 835 2345
www.simpsonhaugh.com

LONDON
5-8 Roberts Place
London EC1R 9BB
+44 (0)20 7549 4000
mail@simpsonhaugh.com