


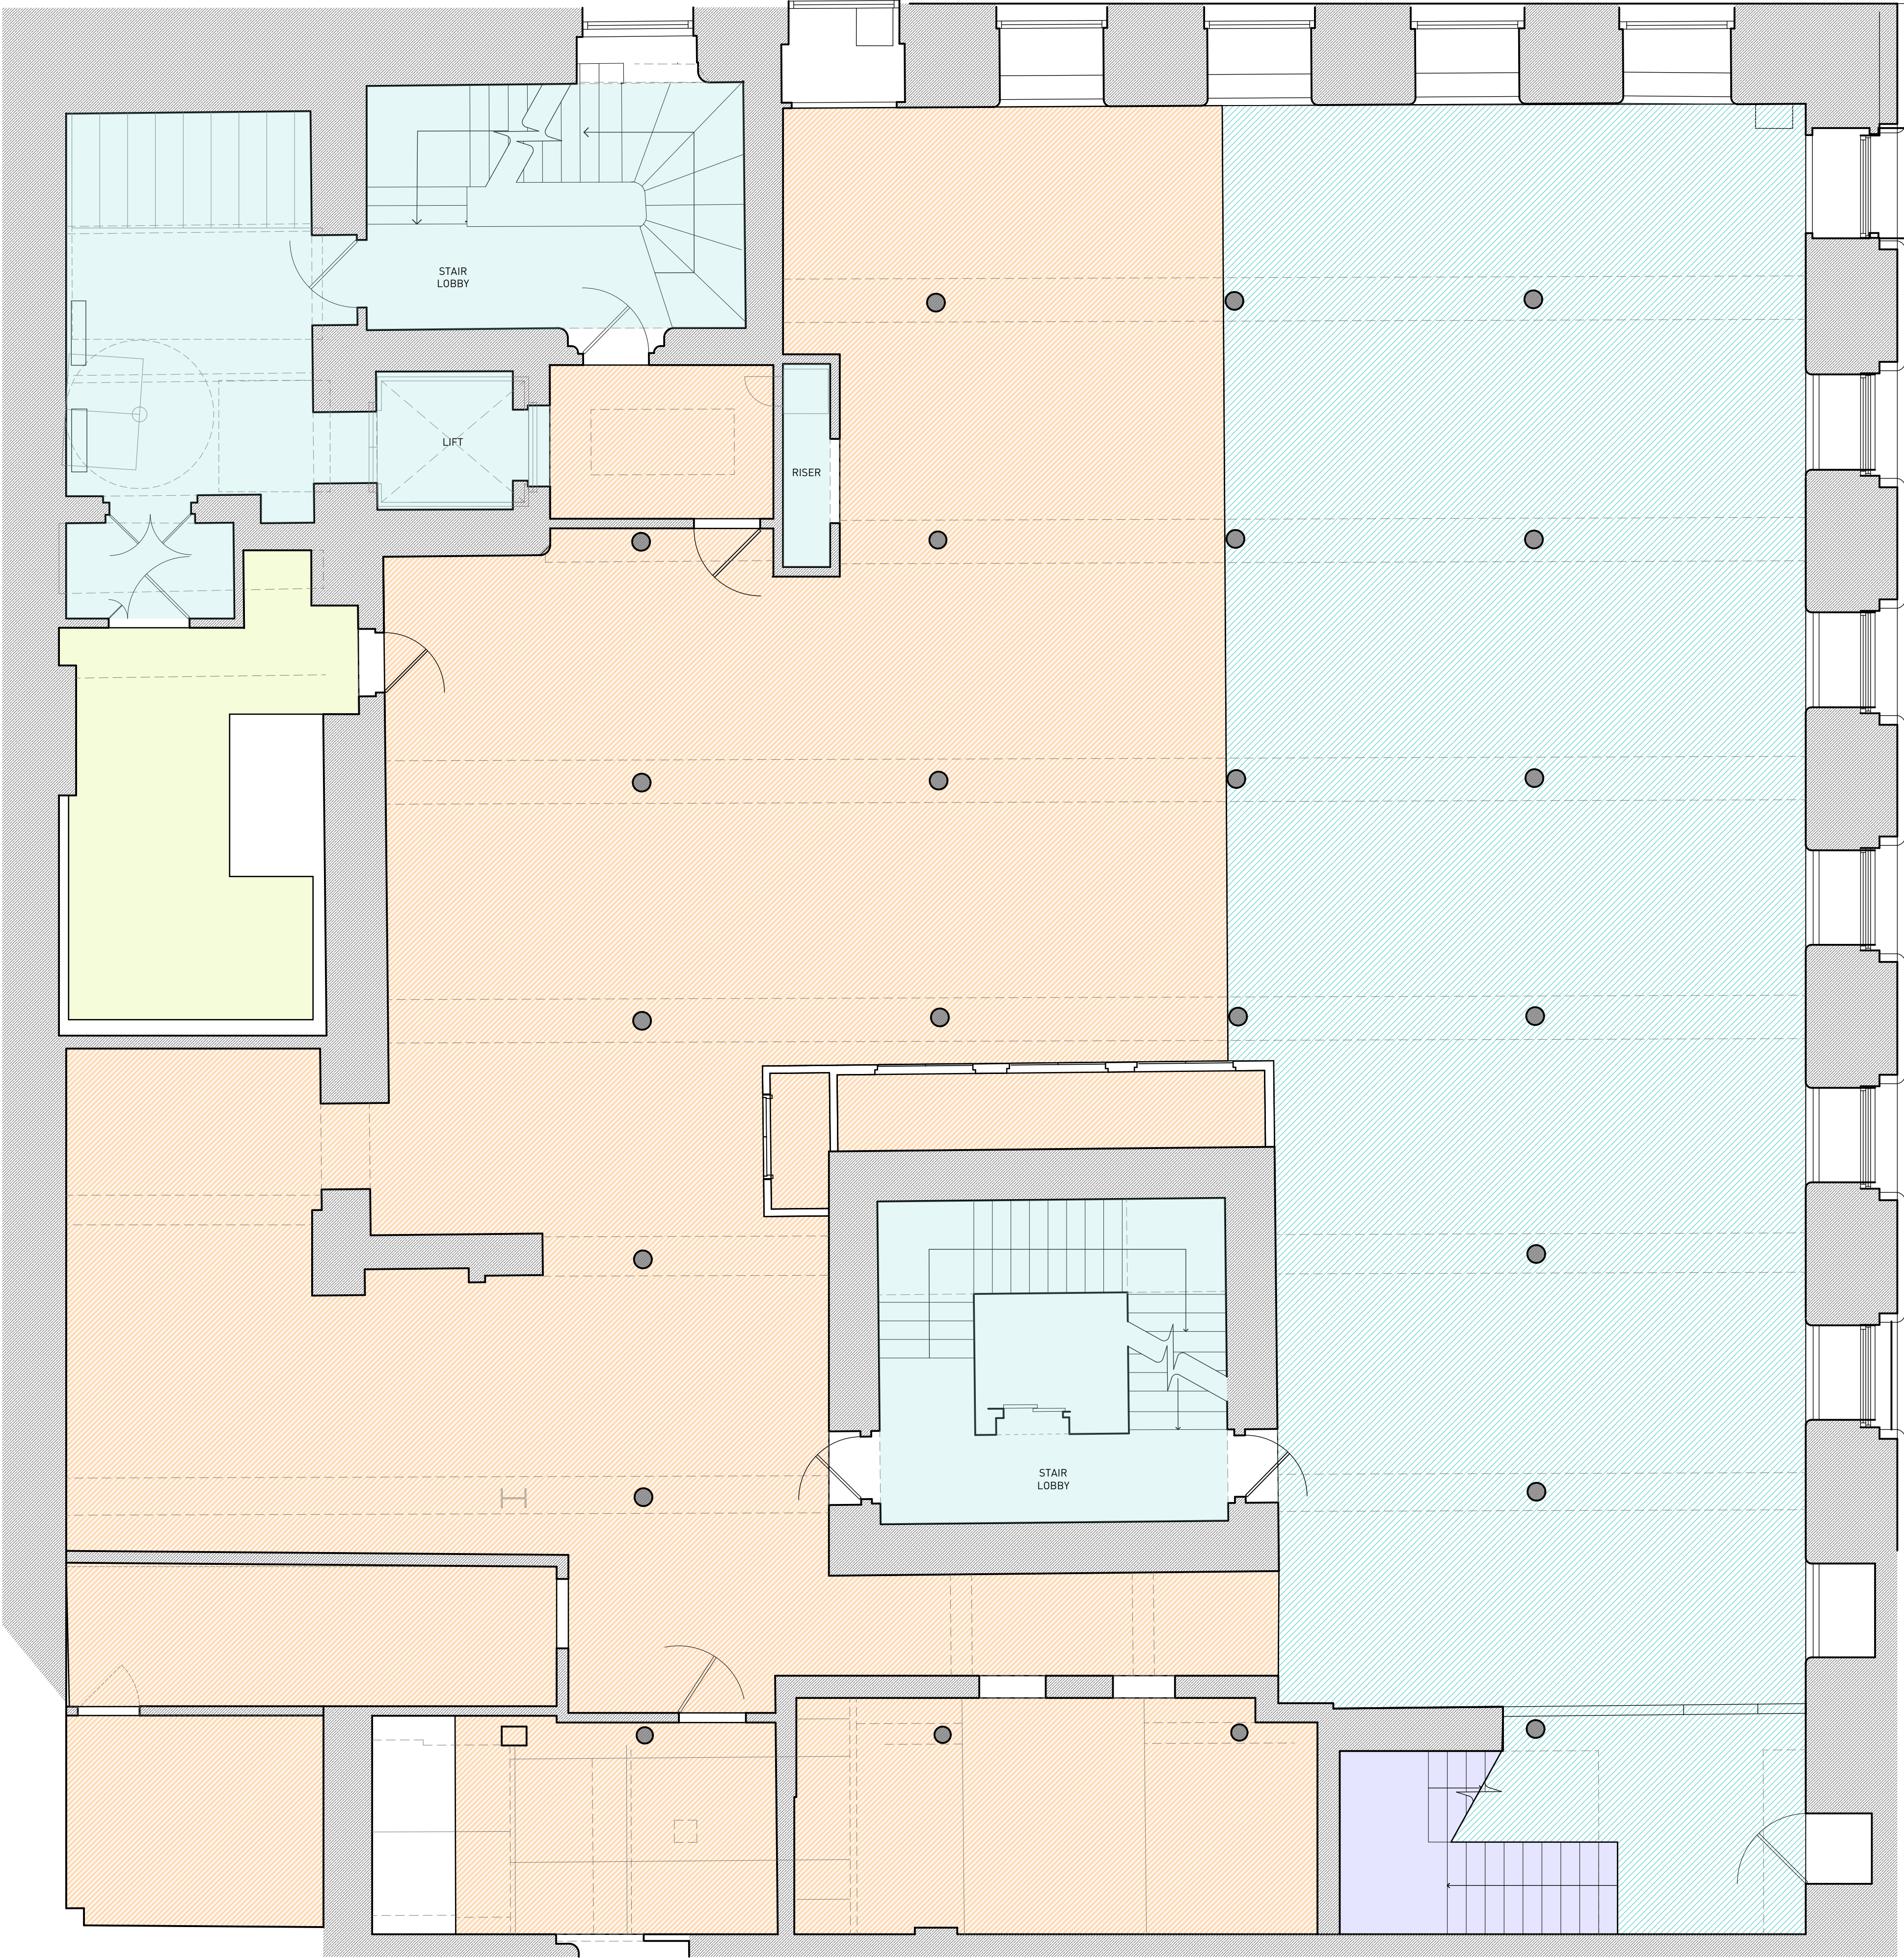

LOWER GROUND FLOOR


FLOORING SPECIFICATION




EXISTING SCREED SUB FLOOR




EXISTING SUB FLOOR CONSISTING OF PLYWOOD

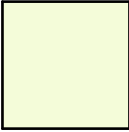

EXISTING SCREED SUB FLOOR

 

EXISTING TIMBER TREADS

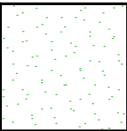

EXISTING ENTRANCE MATTING



AREA OUTSIDE DEMISE

N

SCALE - 1:50 AT A1

0 500MM 2500MM

GROUND FLOOR PART PLAN
[PETER STREET ENTRANCE]

OTHER SIDE

GRAFTON HOUSE
67 LOUGHBROUGH ROAD,
WEST BRIDGFORD, NOTTINGHAM, NG2 7LA
STUDIO @ OTHERSIDE.CO.UK

PLANNING		BLACKLOCK	
FREETRADE EXCHANGE, 37 PETER ST, WCR M2 5GB			
REV.	DATE	COMMENT	
/	17/07/23	FIRST ISSUE	

1. THE DRAWINGS SHOW DESIGN INTENT ONLY AND SHOULD NOT BE RELIED ON FOR CONSTRUCTION.
2. ALL DIMENSIONS TO BE CHECKED ON-SITE PRIOR TO CONSTRUCTION OR PRODUCTION. CONSTRUCTION DETAILS TO BE CONFIRMED BY CONTRACTOR/ MANUFACTURER BY SUBMITTING SHOP DRAWINGS FOR DESIGNER'S APPROVAL.
3. ALL DIMENSIONS ARE IN MM UNLESS OTHERWISE NOTED.
4. DESIGN/DRAWING IS NOT TO BE SCALED FOR PRODUCTION AND CONSTRUCTION PURPOSES.
5. ALL DISCREPANCIES AND OMISSIONS ON-SITE MUST BE REPORTED FOR COMMENTS OR APPROVAL BY THE DESIGNER AND/OR CLIENT PRIOR TO COMMENCING WORK.
6. ALL ELECTRICAL LIGHTING, HVAC AND PLUMBING ISSUES TO BE REFERRED TO ENGINEER'S DRAWINGS AND SPECIFICATIONS.
7. ALL PROPOSALS ARE SUBJECT TO APPROVAL BY STATUTORY AUTHORITIES AND ANY NECESSARY ALTERATIONS SHOULD BE MADE IF REQUIRED TO COMPLY WITH STATUTORY REQUIREMENTS.
8. ALL DESIGN CONCEPTS AND DRAWINGS ARE THE PROPERTY OF OTHER SIDE STUDIO LTD AND ARE COVERED BY COPYRIGHT. NO REPRODUCTIONS, ADAPTATIONS AND/OR COPIES MAY BE MADE WITHOUT WRITTEN PERMISSION OF OTHER SIDE STUDIO LTD.

PLANNING: EXISTING FLOOR FINISHES PLAN

PROJECT NO.	REV.
23-161	-
DRAWING NO.	
EX-GA-03	
SCALE	SHEET SIZE
1:50	A1