


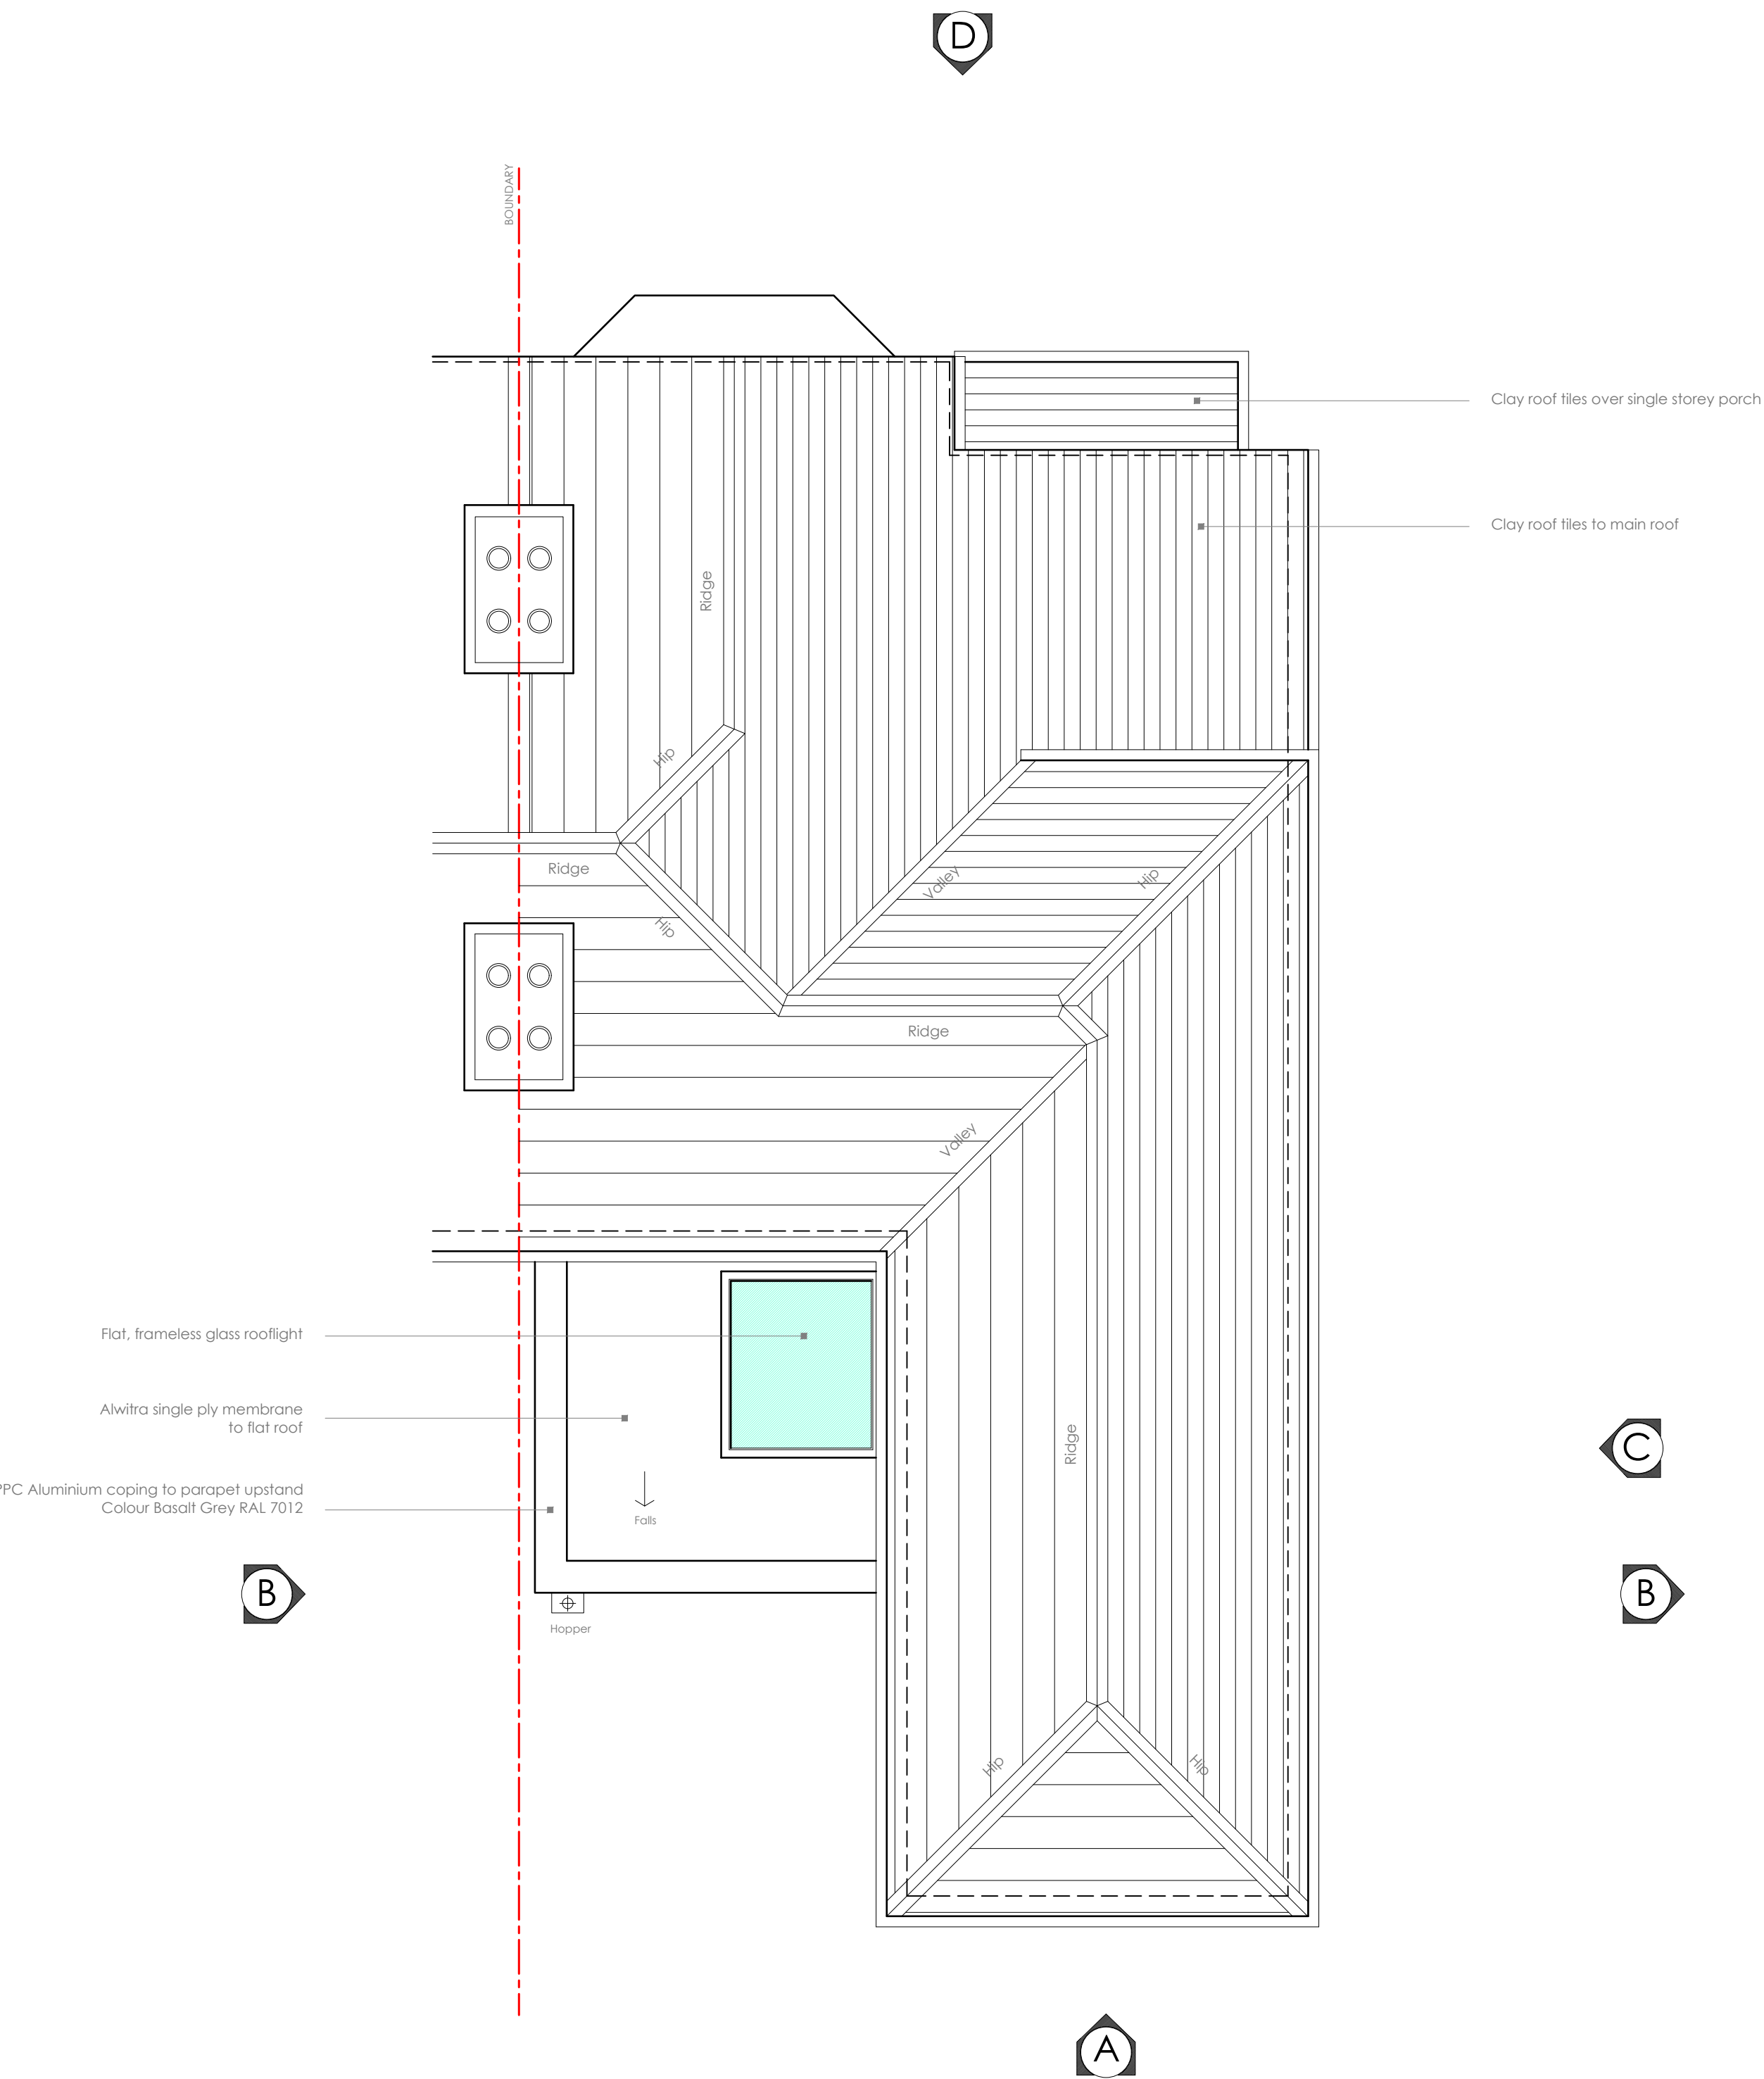


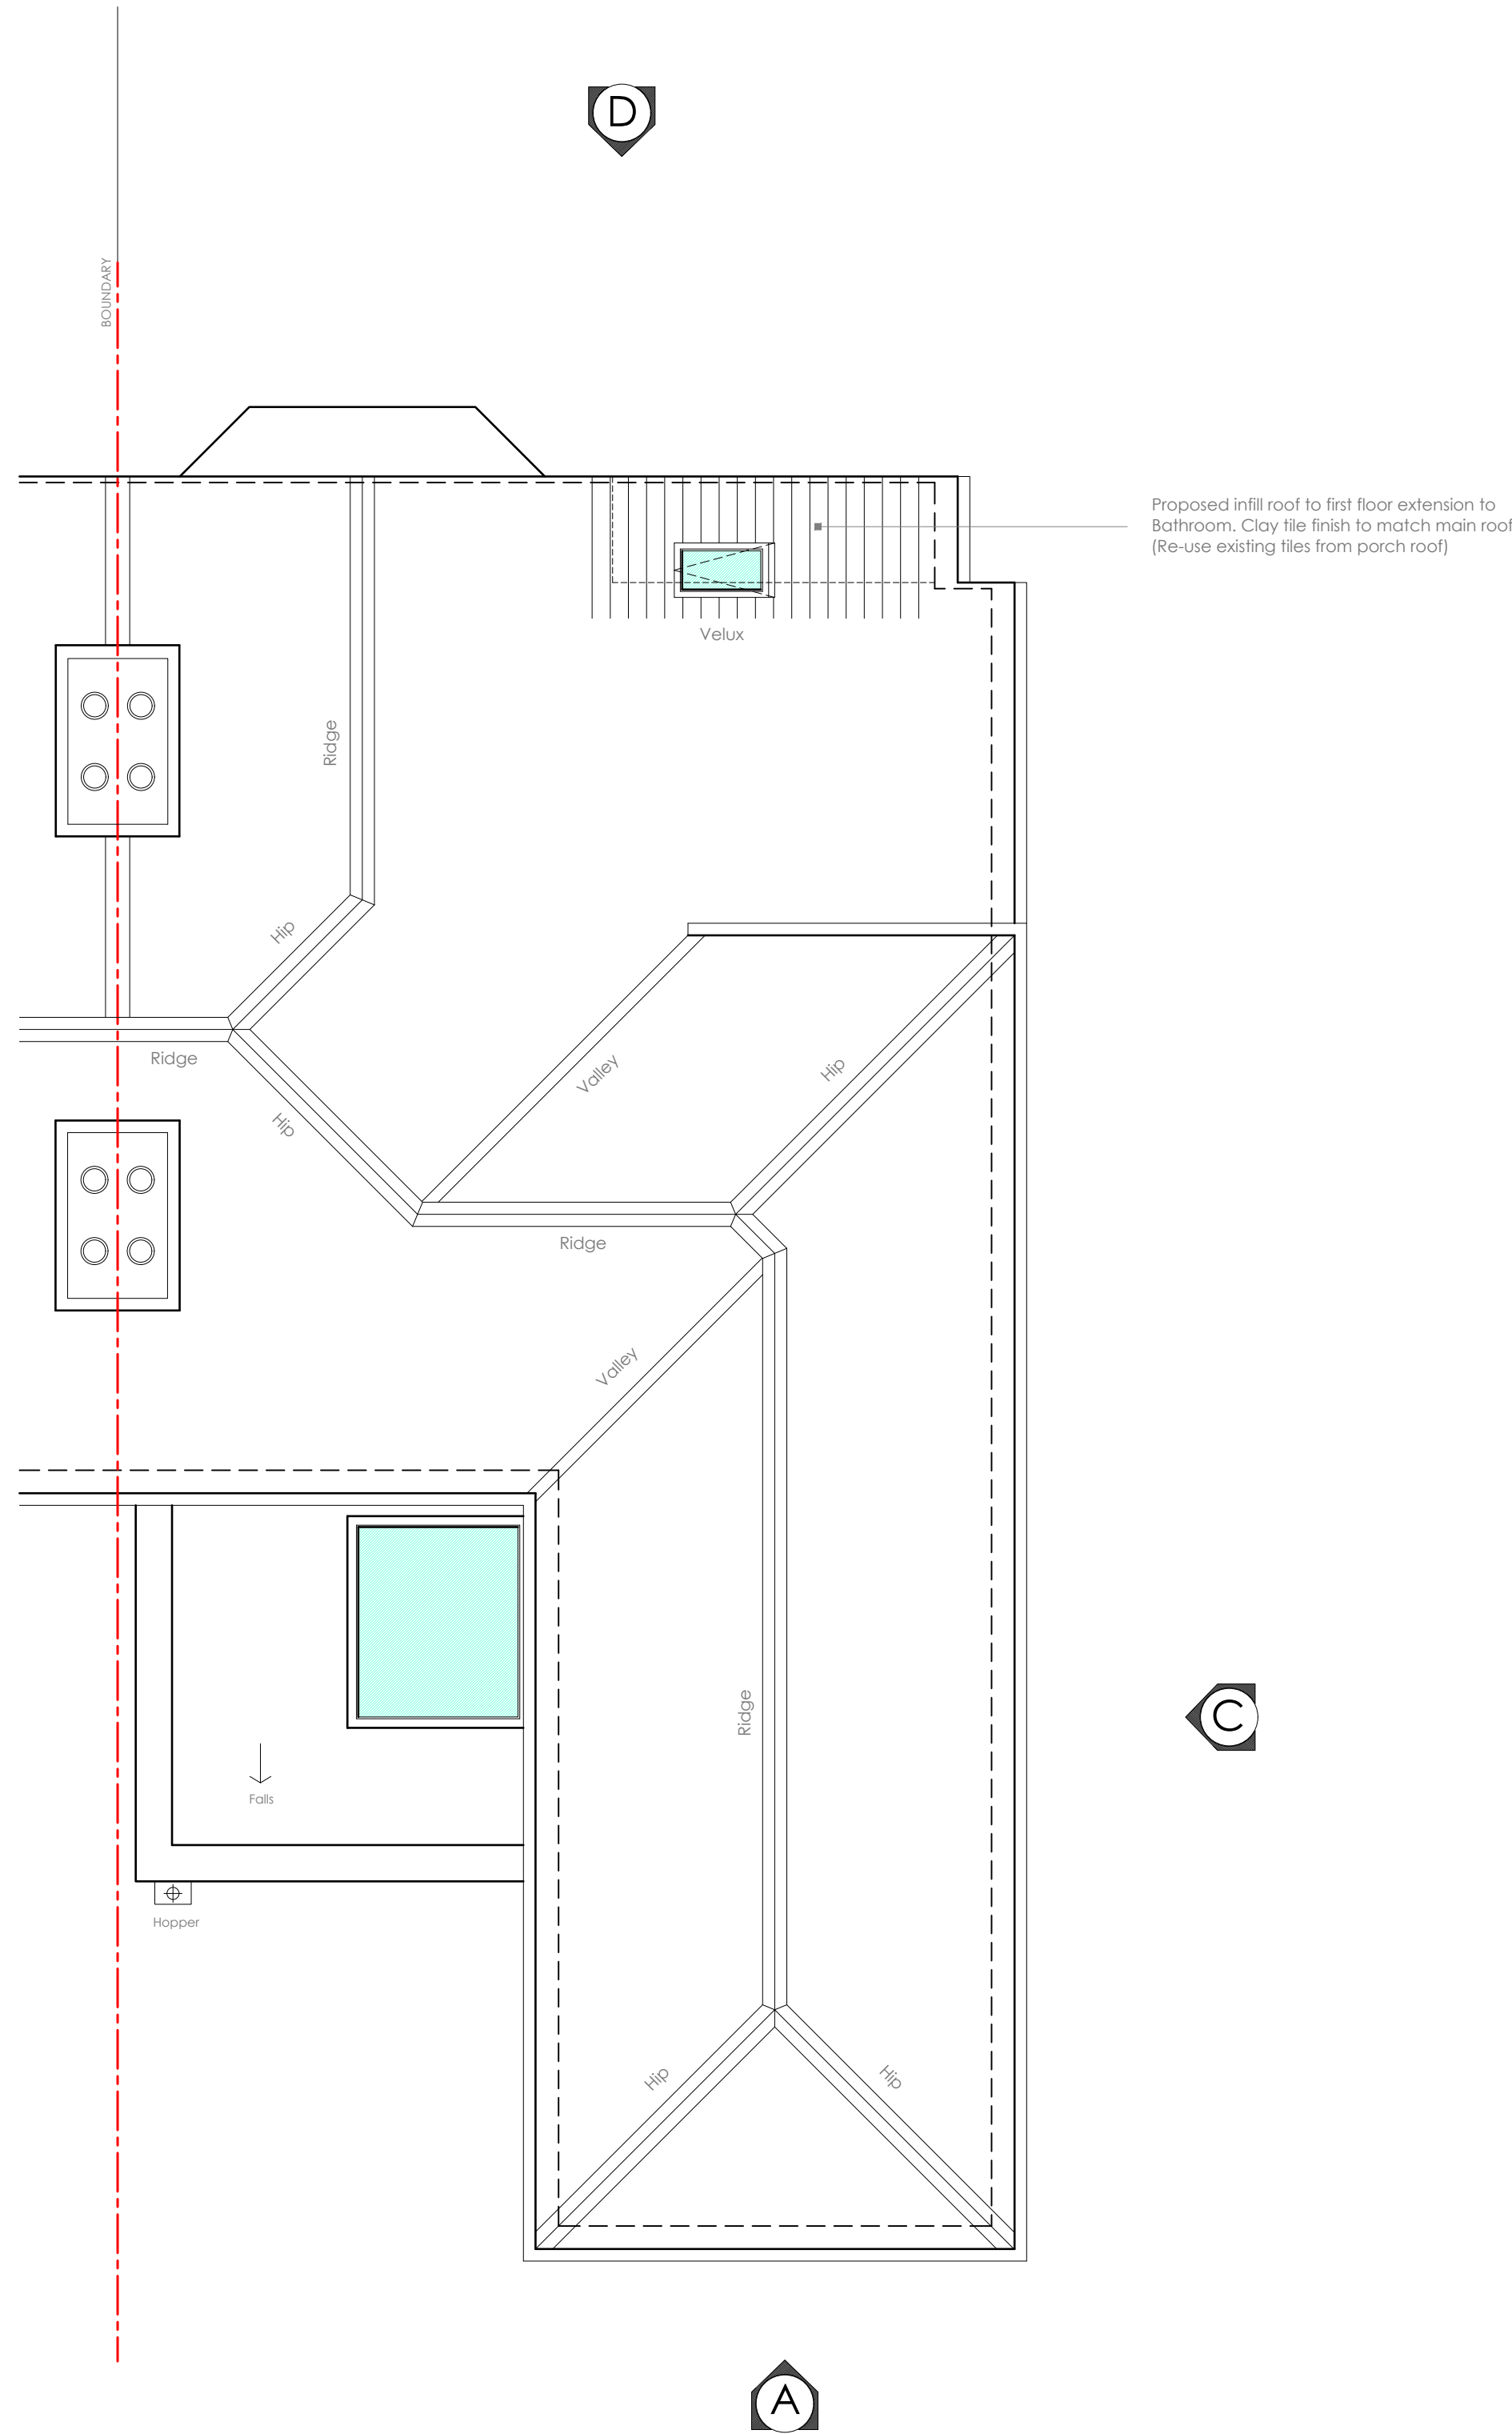

EXISTING ROOF LAYOUT

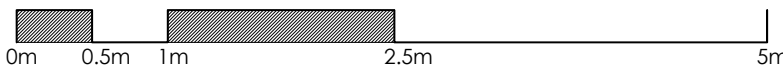

PROPOSED ROOF LAYOUT

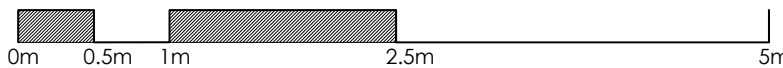

REVISION	ISSUE	DATE
-	PLANNING APPLICATION	12/04/23

LEGEND

	ELEVATION - DRAWING REFERENCE
	SECTION - DRAWING REFERENCE
	DETAIL LAYOUT - DRAWING REFERENCE
	ASSEMBLY - DRAWING REFERENCE
	ROOM NAME/ ROOM NO FOR FINISHES REFER TO SCHEDULE
	LEVEL
	DOOR NO. FOR TYPE/ DETAIL REFERENCES REFER SCHEDULE
	WINDOW NO. FOR TYPE/ DETAIL REFERENCES REFER SCHEDULE
	GRID LINE REFERENCE
	WALL TYPE/ DETAIL REFERENCE. REFER TO SPECIFICATION
	WALL TYPE/ DETAIL REFERENCE. REFER TO SPECIFICATION
	PANEL NO. FOR TYPE/ DETAIL REFERENCES REFER SCHEDULE

	HEAT DETECTOR
	SMOKE DETECTOR

MAINS OPERATED SMOKE ALARMS & ALARM SYSTEM WITH A BATTERY BACK UP IS REQUIRED TO AT LEAST GRADE D CATEGORY L03 STANDARD IN ACCORDANCE WITH BS 5839 PART 6:2004

NOTE:
ALL ELECTRICAL WORK COVERED BY PART P (ELECTRICAL SAFETY) MUST BE DESIGNED, INSTALLED, INSPECTED & TESTED BY A PERSON COMPETENT TO DO SO.
THIS PERSON MUST BE REGISTERED WITH AN AUTHORISED SELF-CERTIFICATION SCHEME (eg NICE CERTIFICATION, NICEIC, INCEC OR NAPIT CERTIFICATION). PRIOR TO COMPLETION AN APPROPRIATE BS7671 ELECTRICAL INSTALLATION CERTIFICATE MUST BE PROVIDED BY THE COMPETENT PERSON.



@Crown Copyright and database right 2018
Ordnance Survey License: 100048957
Reproduction in whole or part is prohibited without the prior permission of Ordnance Survey
Serial No. 140513

LOCATION PLAN scale 1: 1250

DAMIANFIELD
ARCHITECTS

Springwood House, 4 Rose Lane, Mossley Hill, Liverpool, L18 5ED
1 07950 830844 www.damianfieldarchitects.co.uk
RIBA Membership 09128282 ARB Registration 062412H

PROPOSED WORKS TO
12 Didsbury Park
Didsbury, Manchester, M20 5LJ

TITLE
**EXISTING & PROPOSED
ROOF LAYOUTS**
DRAWING NO.

PROJECT	TYPE	(CATEGORY)	NUMBER	REVISION
401	L	(27)	05	-

SCALE 1:50 @ A1 DATE 12/04/2023

DO NOT SCALE FROM THIS DRAWING
ANY DISCREPANCIES BETWEEN DRAWINGS OR BETWEEN DRAWINGS & ACTUAL SITE CONDITIONS SHOULD BE IMMEDIATELY BE BROUGHT TO THE ATTENTION OF THE ARCHITECTS.