


AIR CONDITIONING UNIT SCHEDULE					VENTILATION UNIT SCHEDULE	
Reference	Model	Serial	Address	Controller	Reference	Model
SYSTEM 1	-	-	-	-	-	-
1/1	Split System awaiting confirmation from AIS as to whether comms rm needs replacing				-	-
1/2	PEFY-P63V/MA-E	5002067		AE200	-	-
1/3	PEFY-P63V/MA-E	5001883		AE200	-	-
1/4	PEFY-P63V/MA-E	5001881		AE200	-	-
1/5	PEFY-P63V/MA-E	3K02859		AE200	-	-
1/6	PEFY-P63V/MA-E	5001945		AE200	-	-
1/7	PEFY-P63V/MA-E	5001802		AE200	-	-
1/8	PEFY-P63V/MA-E	5001946		AE200	-	-
1/9	PEFY-P63V/MA-E	5001878		AE200	-	-
BC 1	CMB-P1010V-GA1	43W06584		63	-	-
Condenser	PURY-P600	43W00216 / 43W00220		61(M) 62(S)	-	-
SYSTEM 2	-	-	-	-	-	-
1/10	PEFY-P63V/MA-E	5002066		AE200	-	-
1/11	PEFY-P63V/MA-E	5001944		AE200	-	-
1/12	PEFY-P63V/MA-E	5001937		AE200	-	-
1/13	PEFY-P63V/MA-E	5001801		AE200	-	-
1/14	PEFY-P63V/MA-E	5001862		AE200	-	-
1/15	PEFY-P63V/MA-E	5000633		AE200	-	-
/	-	-	-	-	-	-
1/17	PEFY-P63V/MA-E	5001938		AE200	-	-
1/18	N/A	N/A		AE200	-	-
1/19	N/A	5001879		AE200	-	-
/	-	-	-	-	-	-
BC 2	CMB-P1010V-GA1	43W06587		53	-	-
Condenser	PURY-P600	43W00257 / 43W00279		51(M) 52(S)	-	-
/	-	-	-	-	-	-
Above new unit to be added to existing VRF System					-	-
-	-	-	-	-	-	-
Split System awaiting confirmation from AIS as to whether comms rm needs replacing					-	-
N					-	-

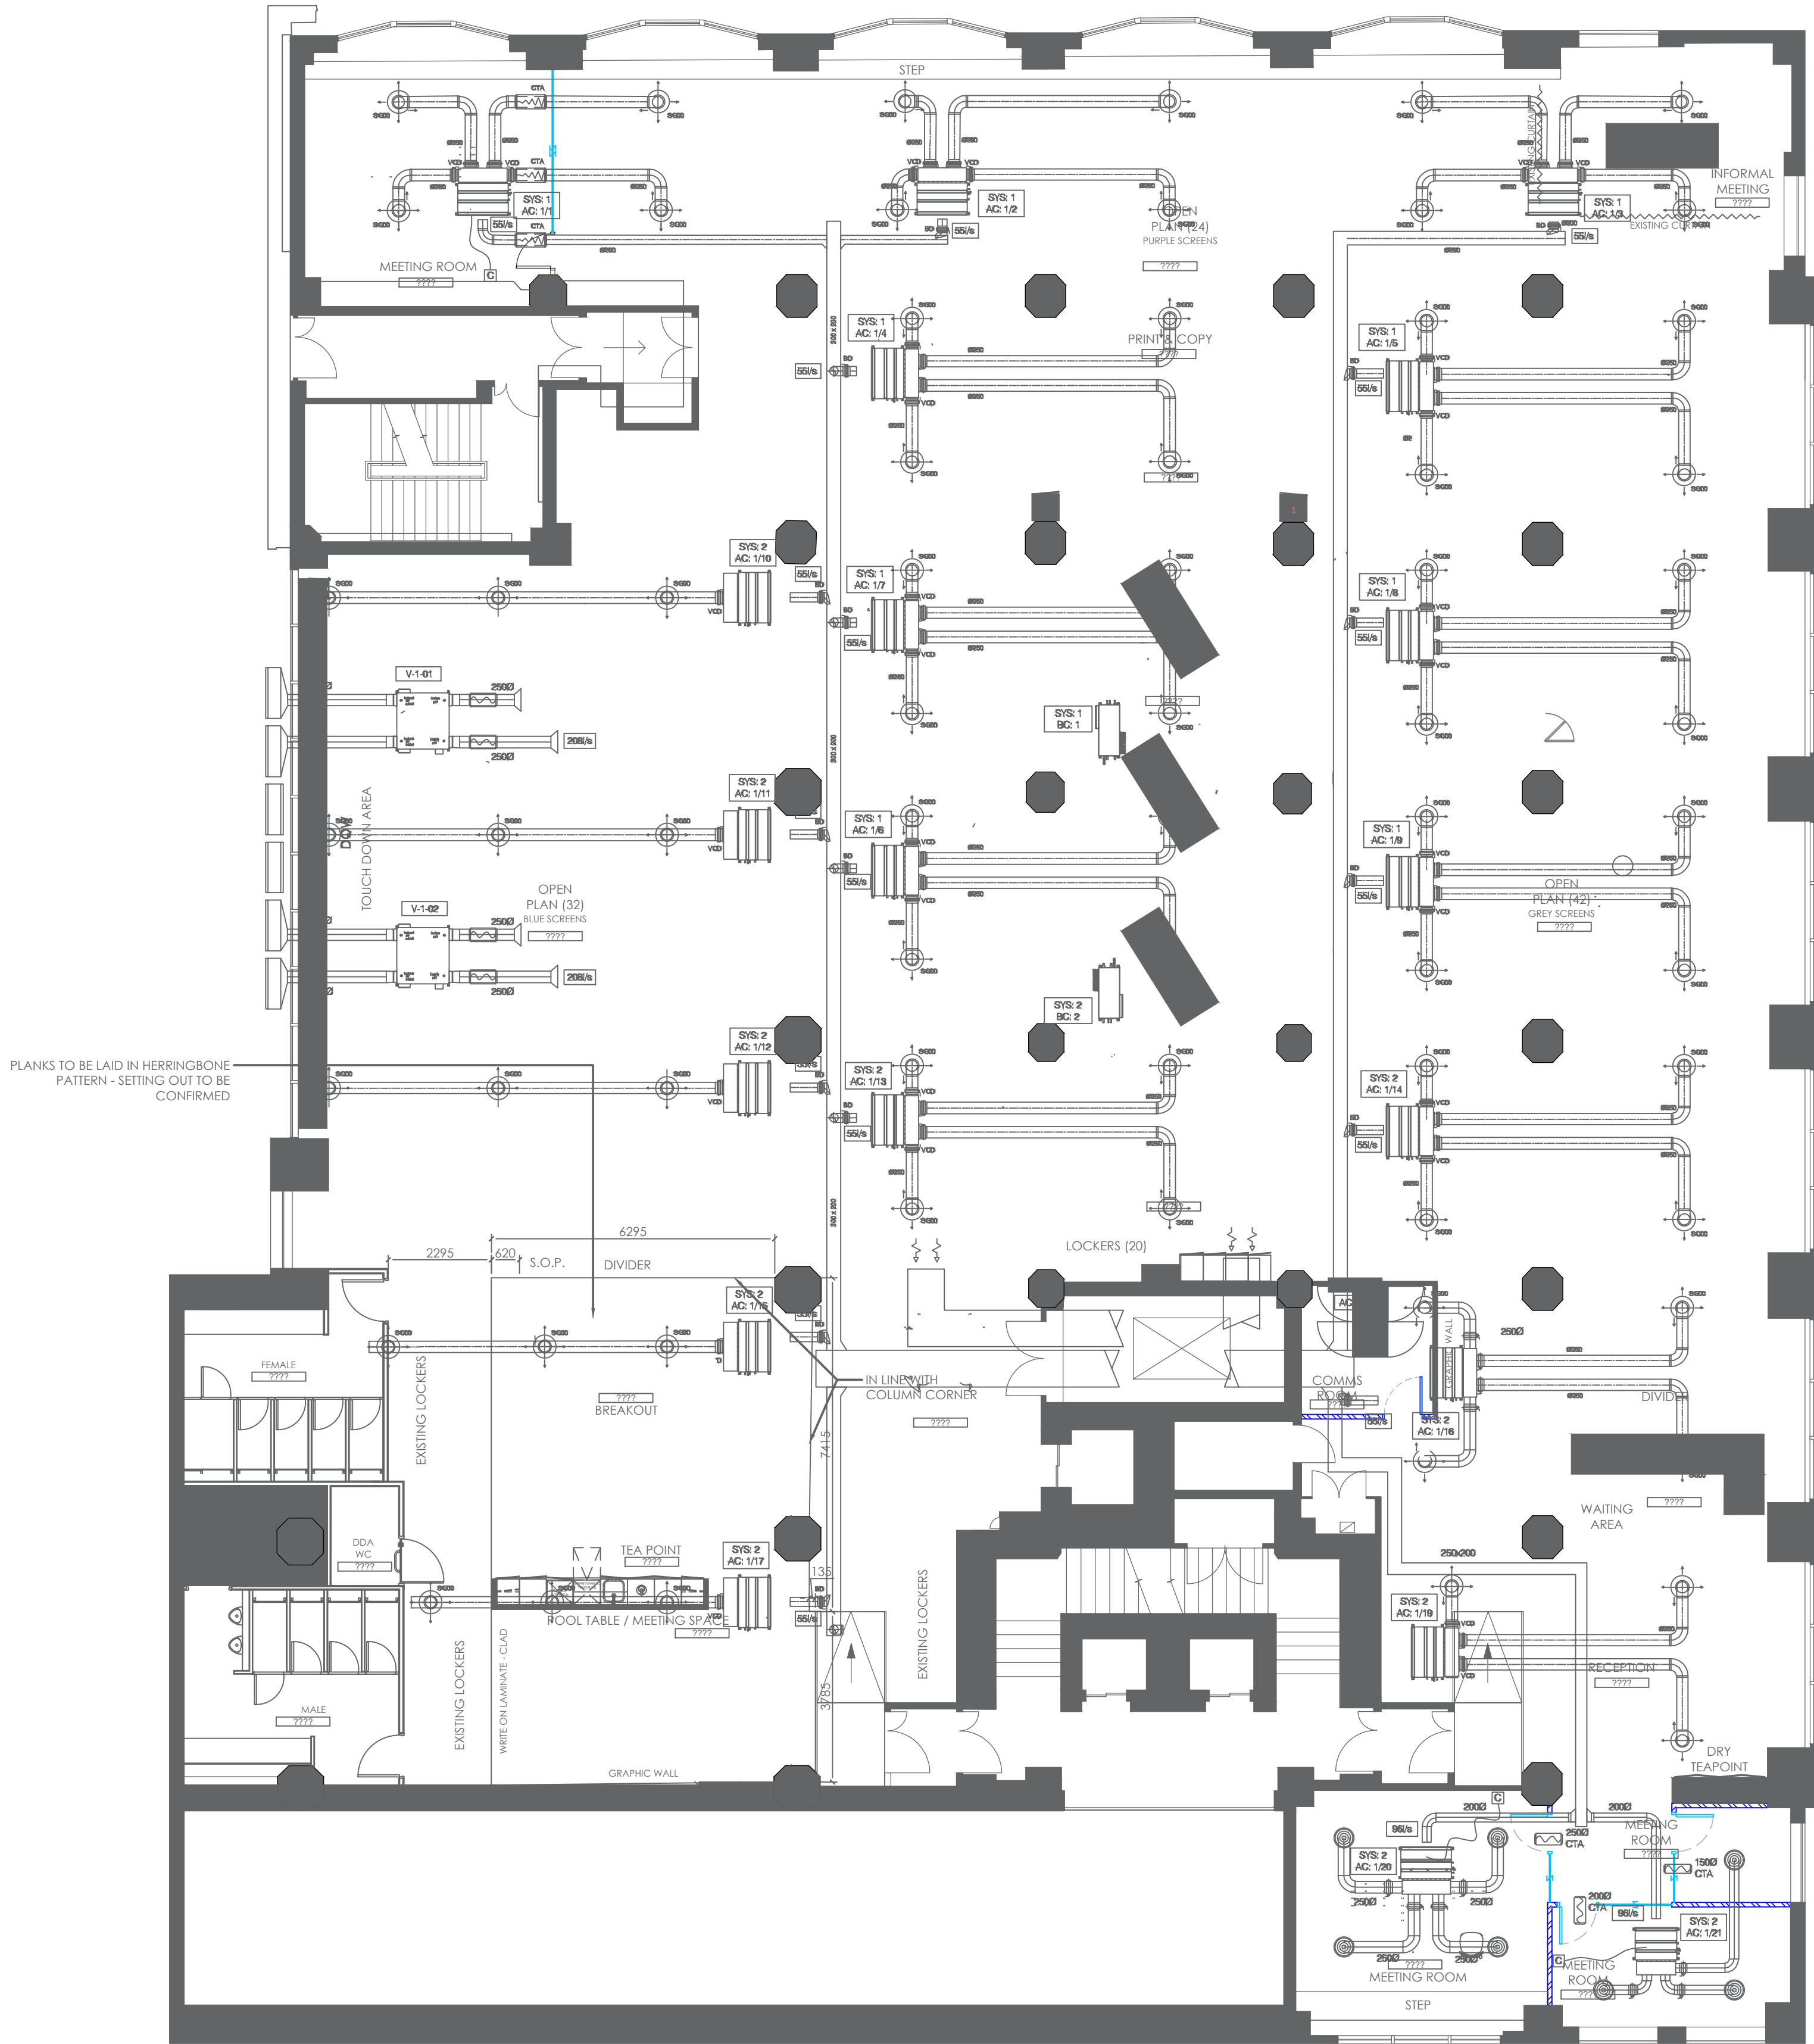

GENERAL NOTES:

LEGEND:

REV	DESCRIPTION	C.N.	S.H.	DATE
A	EXISTING	C.N.	S.H.	04/09/23

SDH

Building Services

SDH Building Services Ltd
Unit 29b
Waters Meeting Business Park
Britannia Way
Bolton
BL2 2HH

Telephone: 01204 305 053
e-mail: info@sdhbuildingservices.co.uk

PROJECT

Slater & Gordon
Lee House
The Total Buildings
56 Oxford Street
M1 6EU

TITLE

FIRST FLOOR HVAC & DOMESTIC WATER SERVICES LAYOUT

STAGE

"EXISTING"

SCALE	ORIGINAL SIZE	DATE
1:100	A1	SEP / 2023

DRAWN	DESIGNED	CHECKED
C.N.	C.N.	S.H.

DRAWING NUMBER	REVISION
SDH-SGM-M02	A