




Existing Site Plan

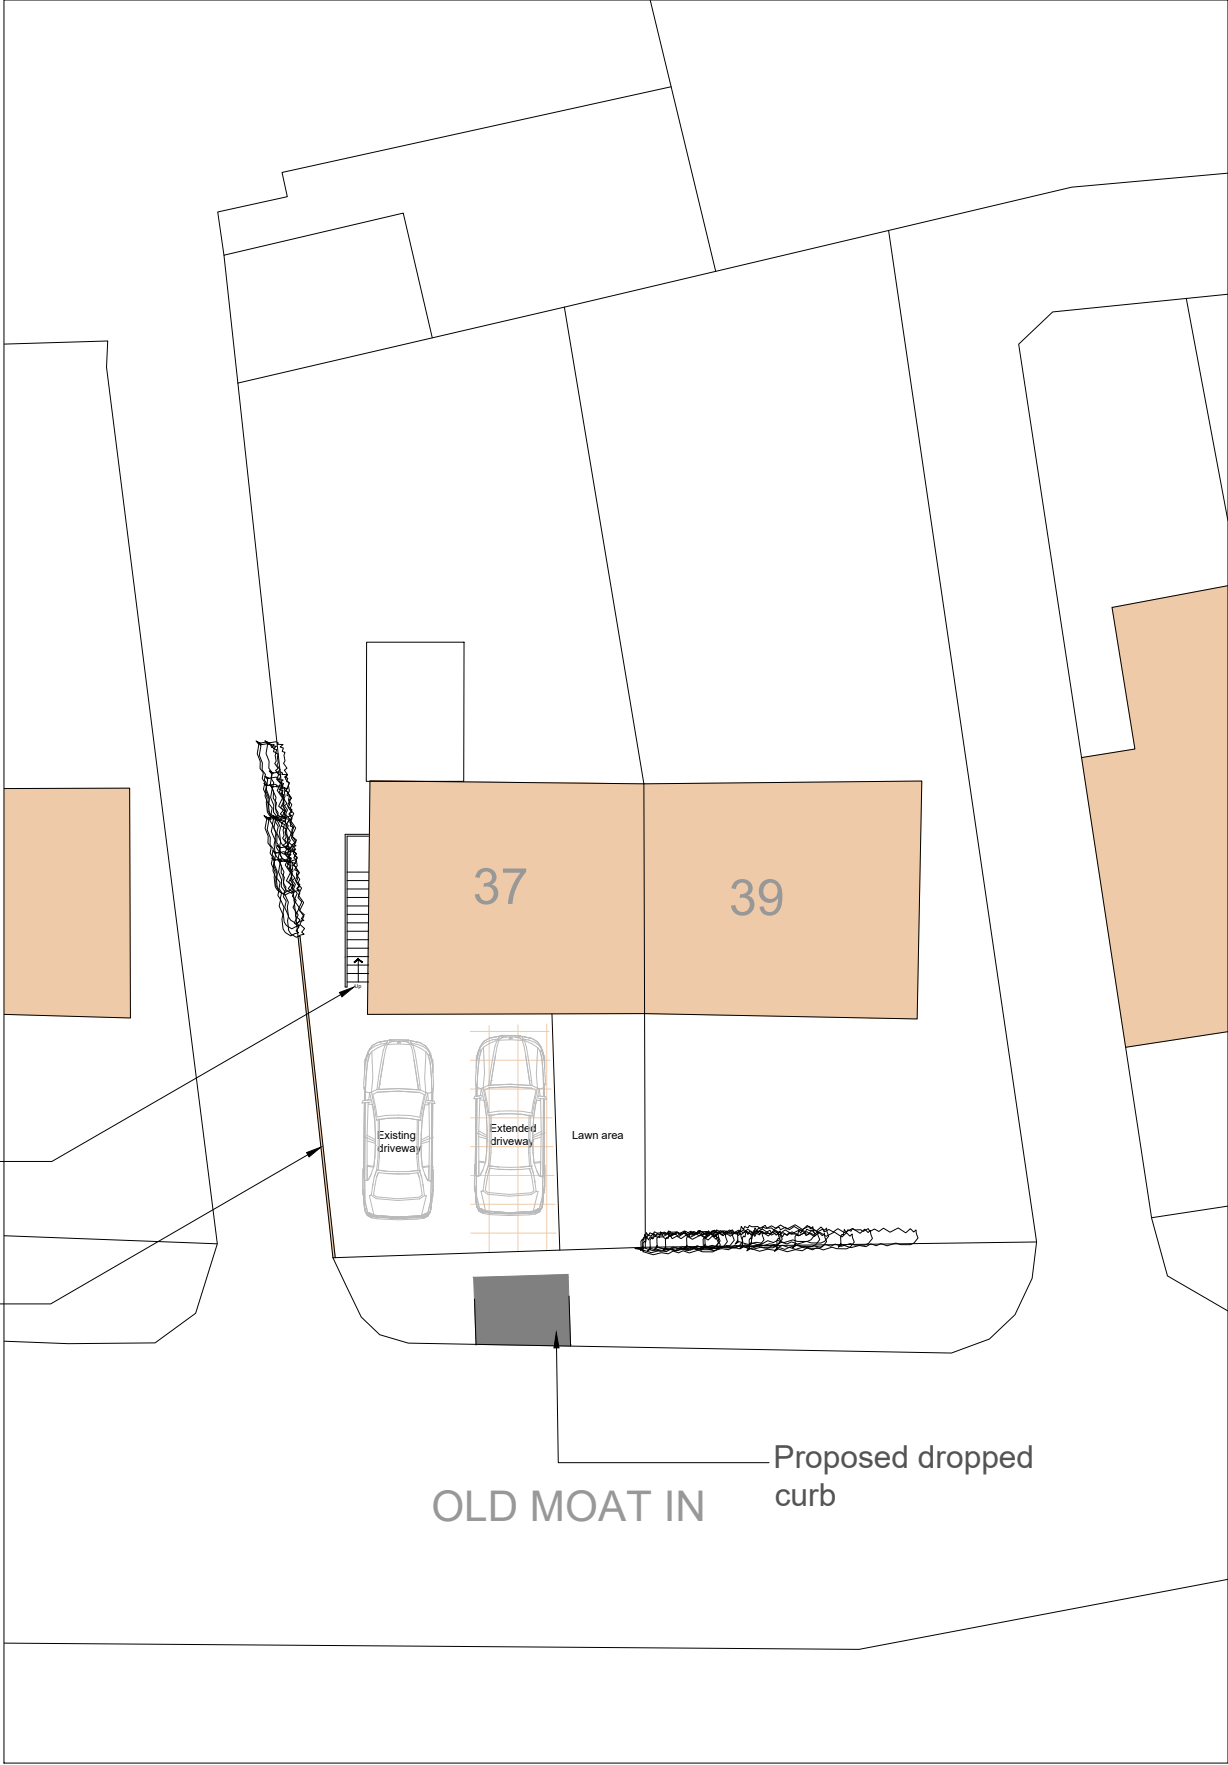

Proposed Site Plan



ARCHITECTURE
www.m1architecture.co.uk
T:0161 327 2011
M:07506237914


Site Plan 1:200@A3
Existing & Proposed

Home Extension
2306
37 Old Moat In.

01.




Front Elevation

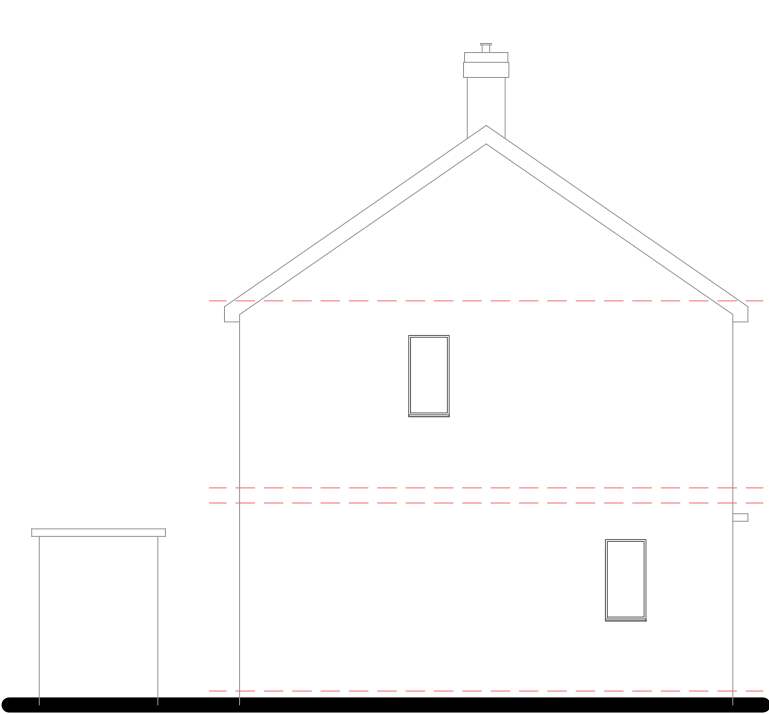


Side Elevation




Rear Elevation

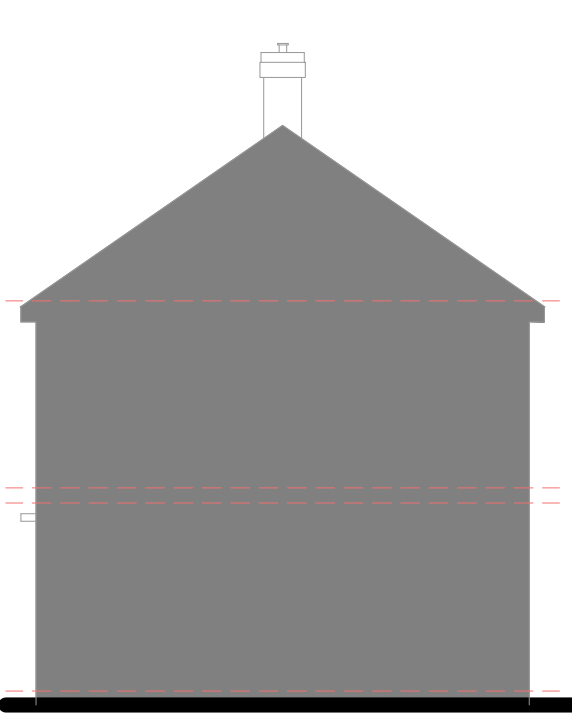


Side Elevation

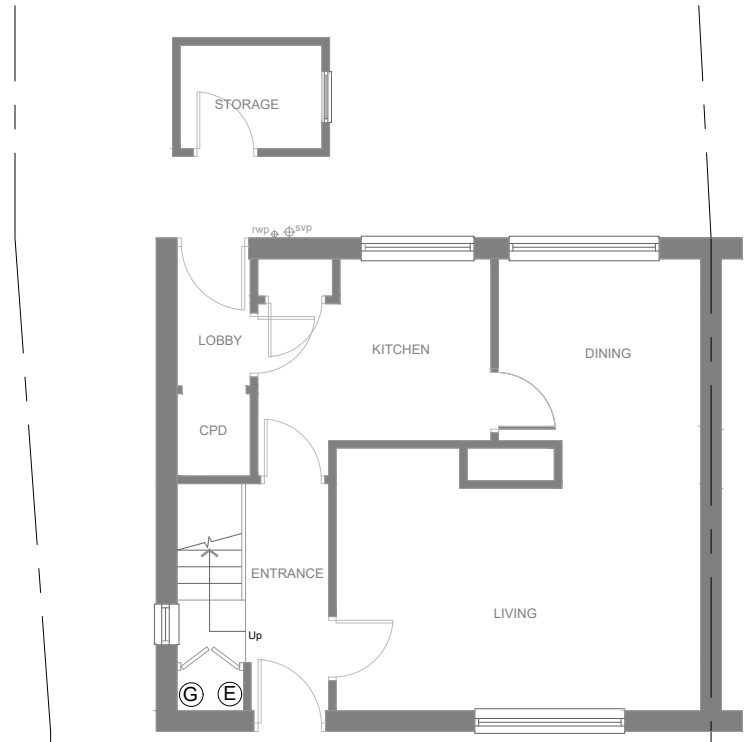

Ground Floor Plan

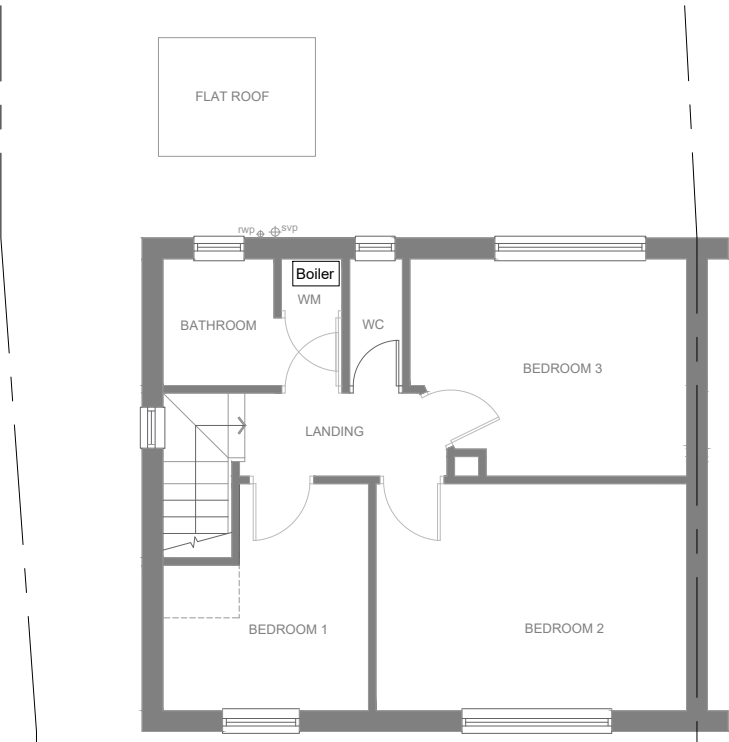

First Floor Plan

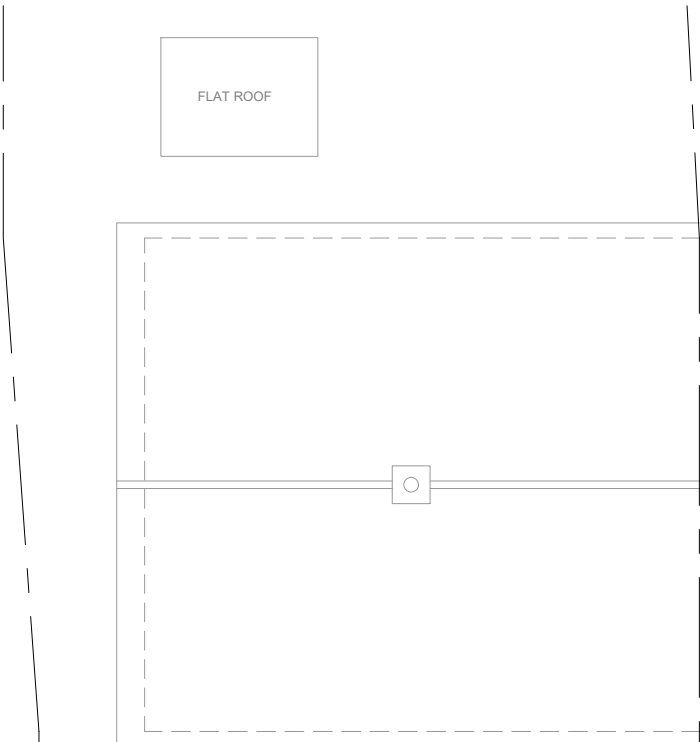

Roof Plan



ARCHITECTURE
www.m1architecture.co.uk
T:0161 327 2011
M:07506237914

Home Extension
2306

37 Old Moat In.

02.


Floor Plans & Elevations

1:100@A3


Existing




Front Elevation

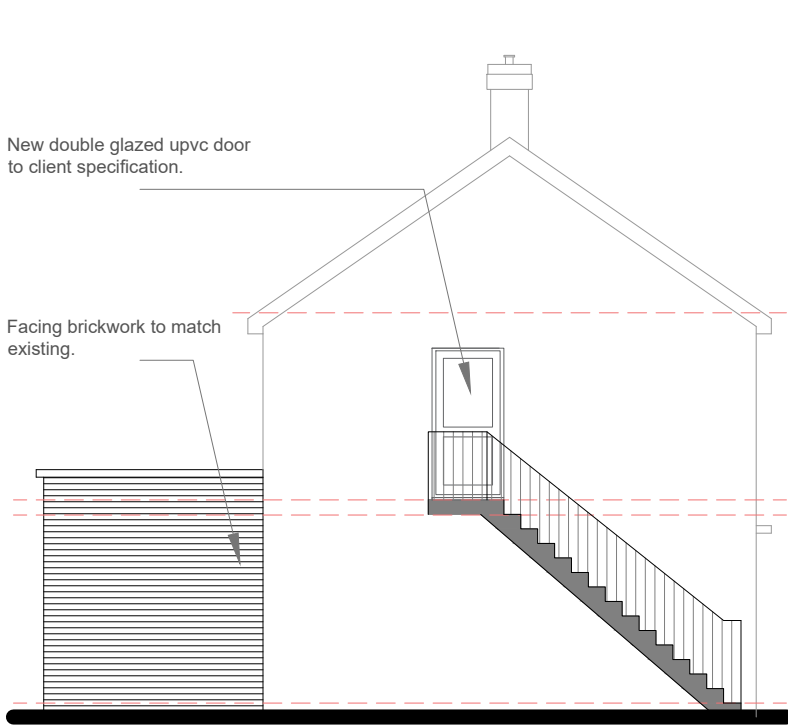


Side Elevation

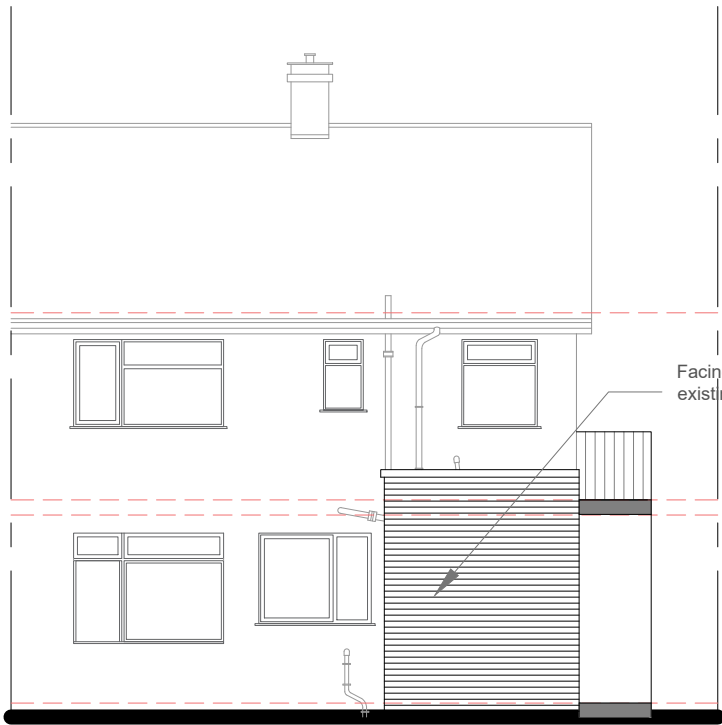


Rear Elevation

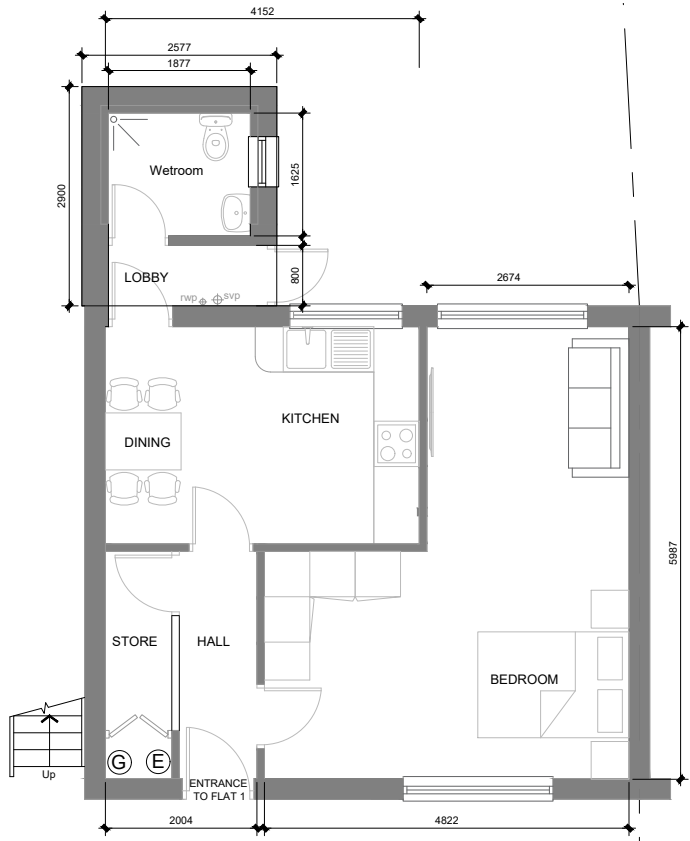

Ground Floor Plan

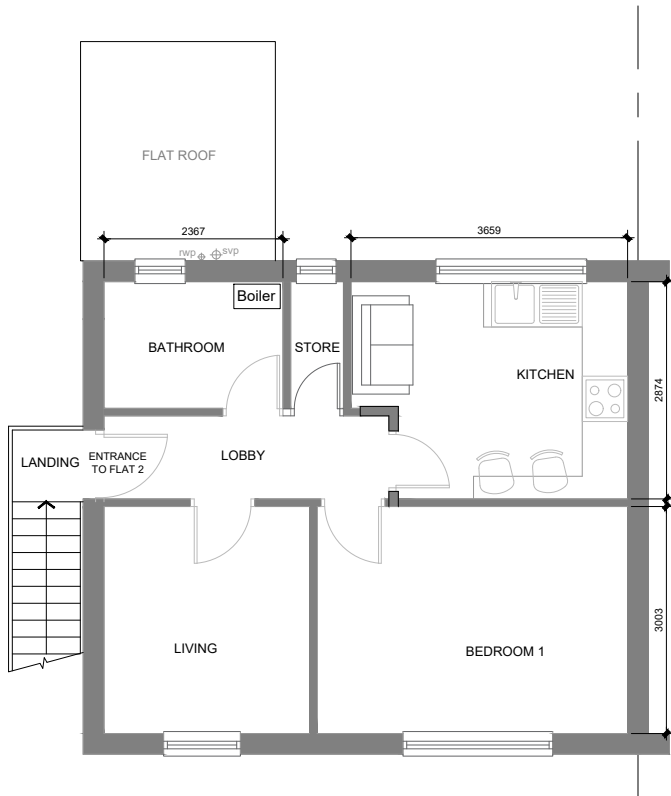

First Floor Plan

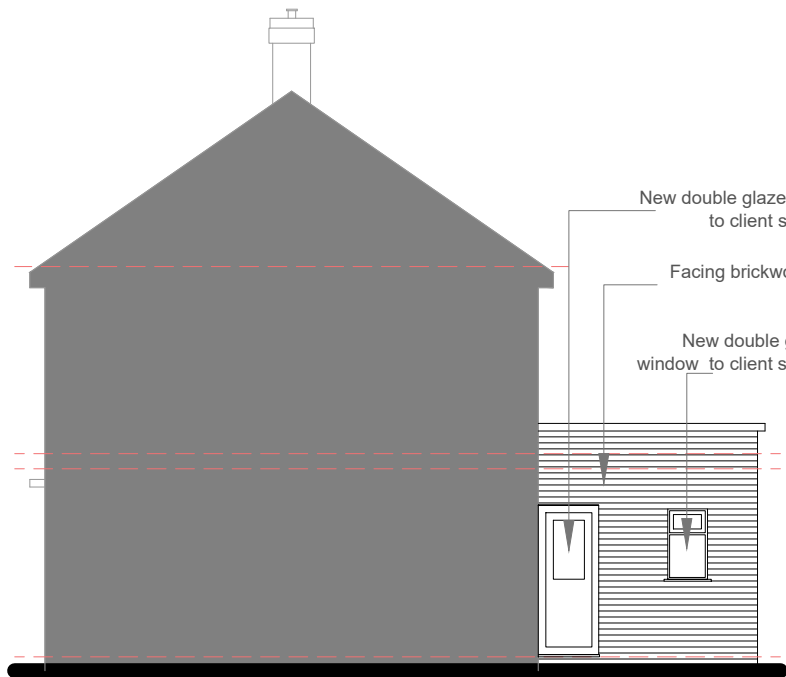

Side Elevation

