



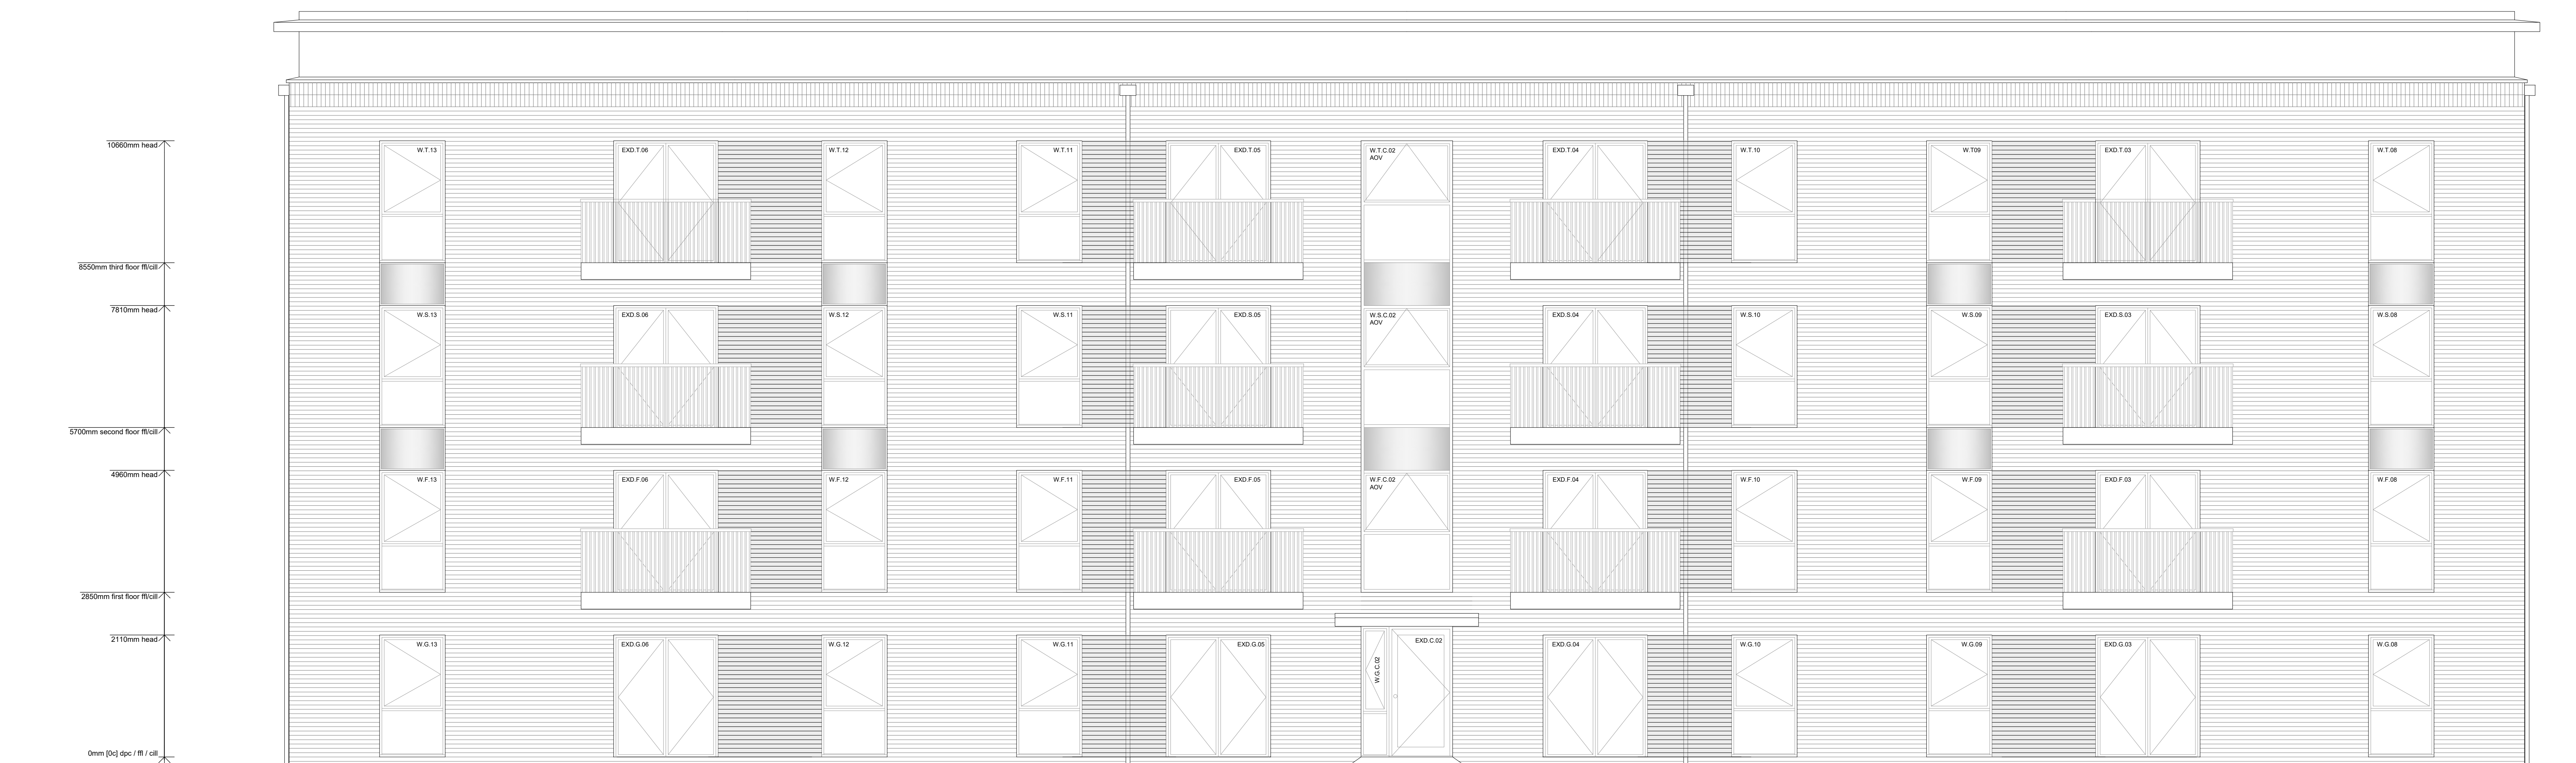

REAR ELEVATION

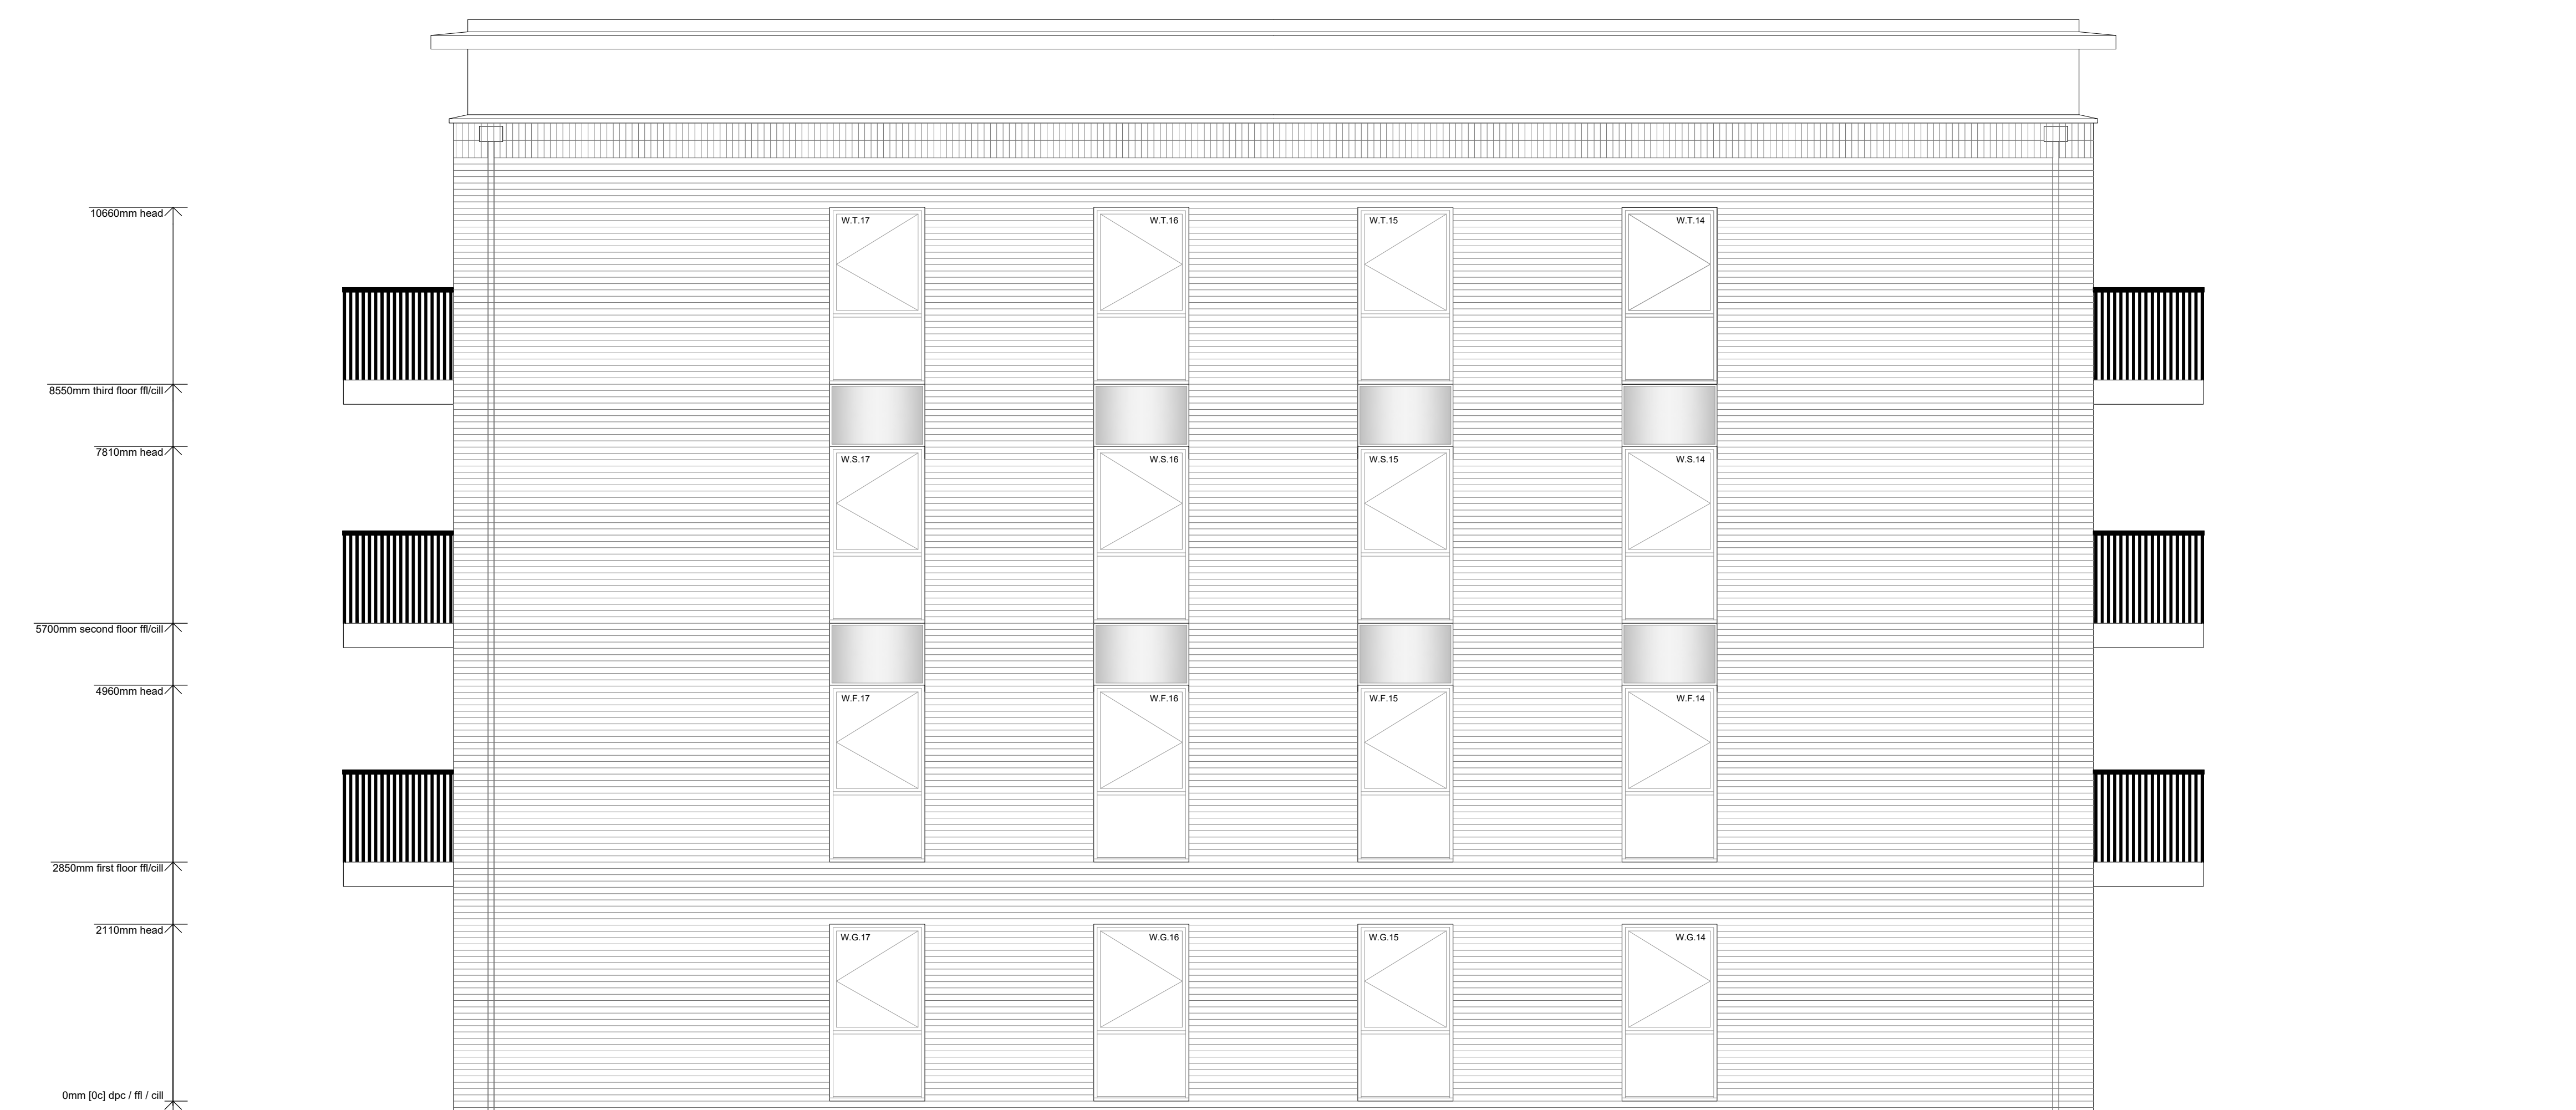

SIDE ELEVATION