


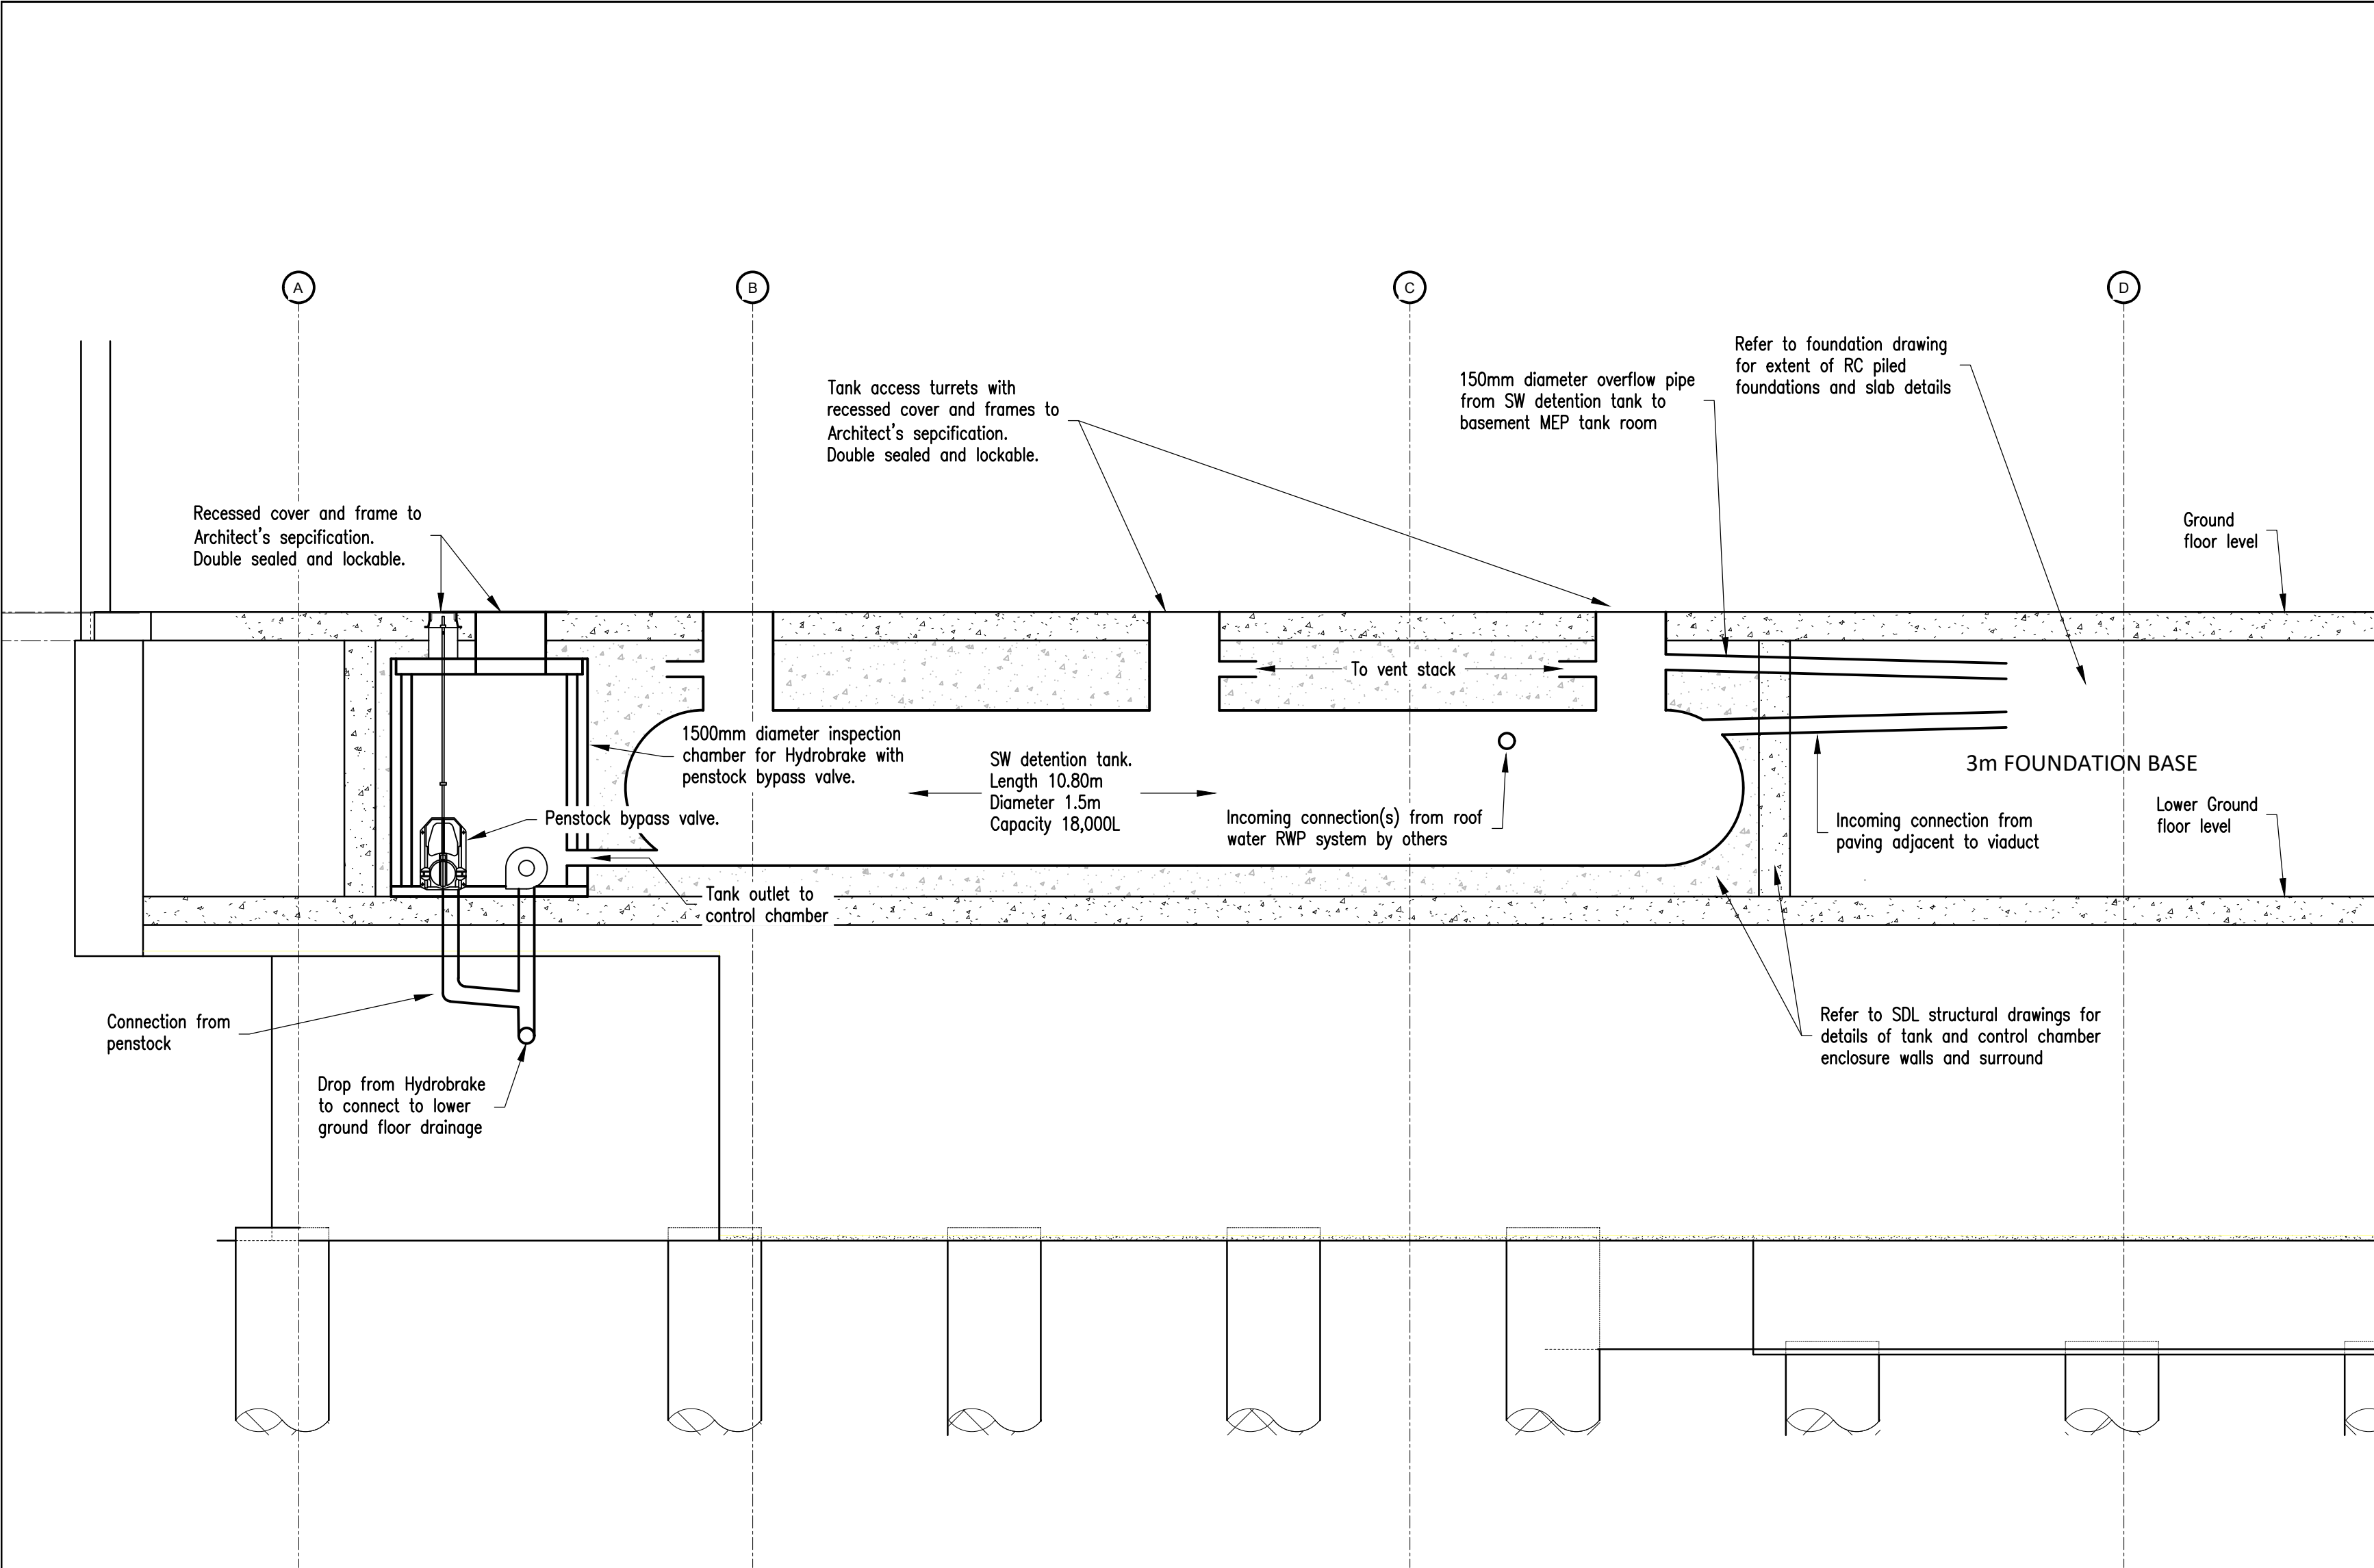

NOTES

- GENERAL**
1. ALL DIMENSIONS ARE IN MILLIMETRES UNLESS NOTED OTHERWISE.
 2. ALL LEVELS RELATE TO ORDNANCE DATUM UNLESS NOTED OTHERWISE.
 3. DO NOT SCALE FROM THIS DRAWING. USE FIGURED DIMENSIONS ONLY.
 4. ANY DISCREPANCIES TO BE REPORTED IMMEDIATELY TO THE ENGINEER.
 5. THIS DRAWING TO BE READ IN CONJUNCTION WITH ALL RELEVANT ARCHITECTS, SUBCONTRACTORS AND SPECIALISTS DRAWINGS AND SPECIFICATIONS.
 6. THIS DRAWING IS COPYRIGHT © PROPERTY OF SHEAR DESIGN LIMITED.

RIBA STAGE 4

B	13.06.23	Minor updates	TU	TU
A	04.11.22	RIBA Stage 4 issue	TU	TU
REV	DATE	DESCRIPTION	BY	CHK

AMENDMENTS

CLIENT: FUSION MANCHESTER DEVCO LTD

PROJECT: STUDENT ACCOMMODATION
DEANSGATE SOUTH, MANCHESTER

TITLE: SURFACE WATER DETENTION TANK

SHEAR design
Consulting Civil and Structural Engineers

7 Ashtree Court - Woody Close - Cardiff Gate Business Park - Cardiff - CF23 8RW
Tel: 029 2054 7000 - Fax: 029 2054 7001 - www.shear-design.com - enquiries@shear-design.com

DRAWN: TU	CHECKED: TS/BH	DATE: JULY 2022	SCALE: 1:50 @ A2
SHEAR DESIGN REF: 20047	DRAWING NUMBER: 20047-135	REVISION: B	STATUS: T