


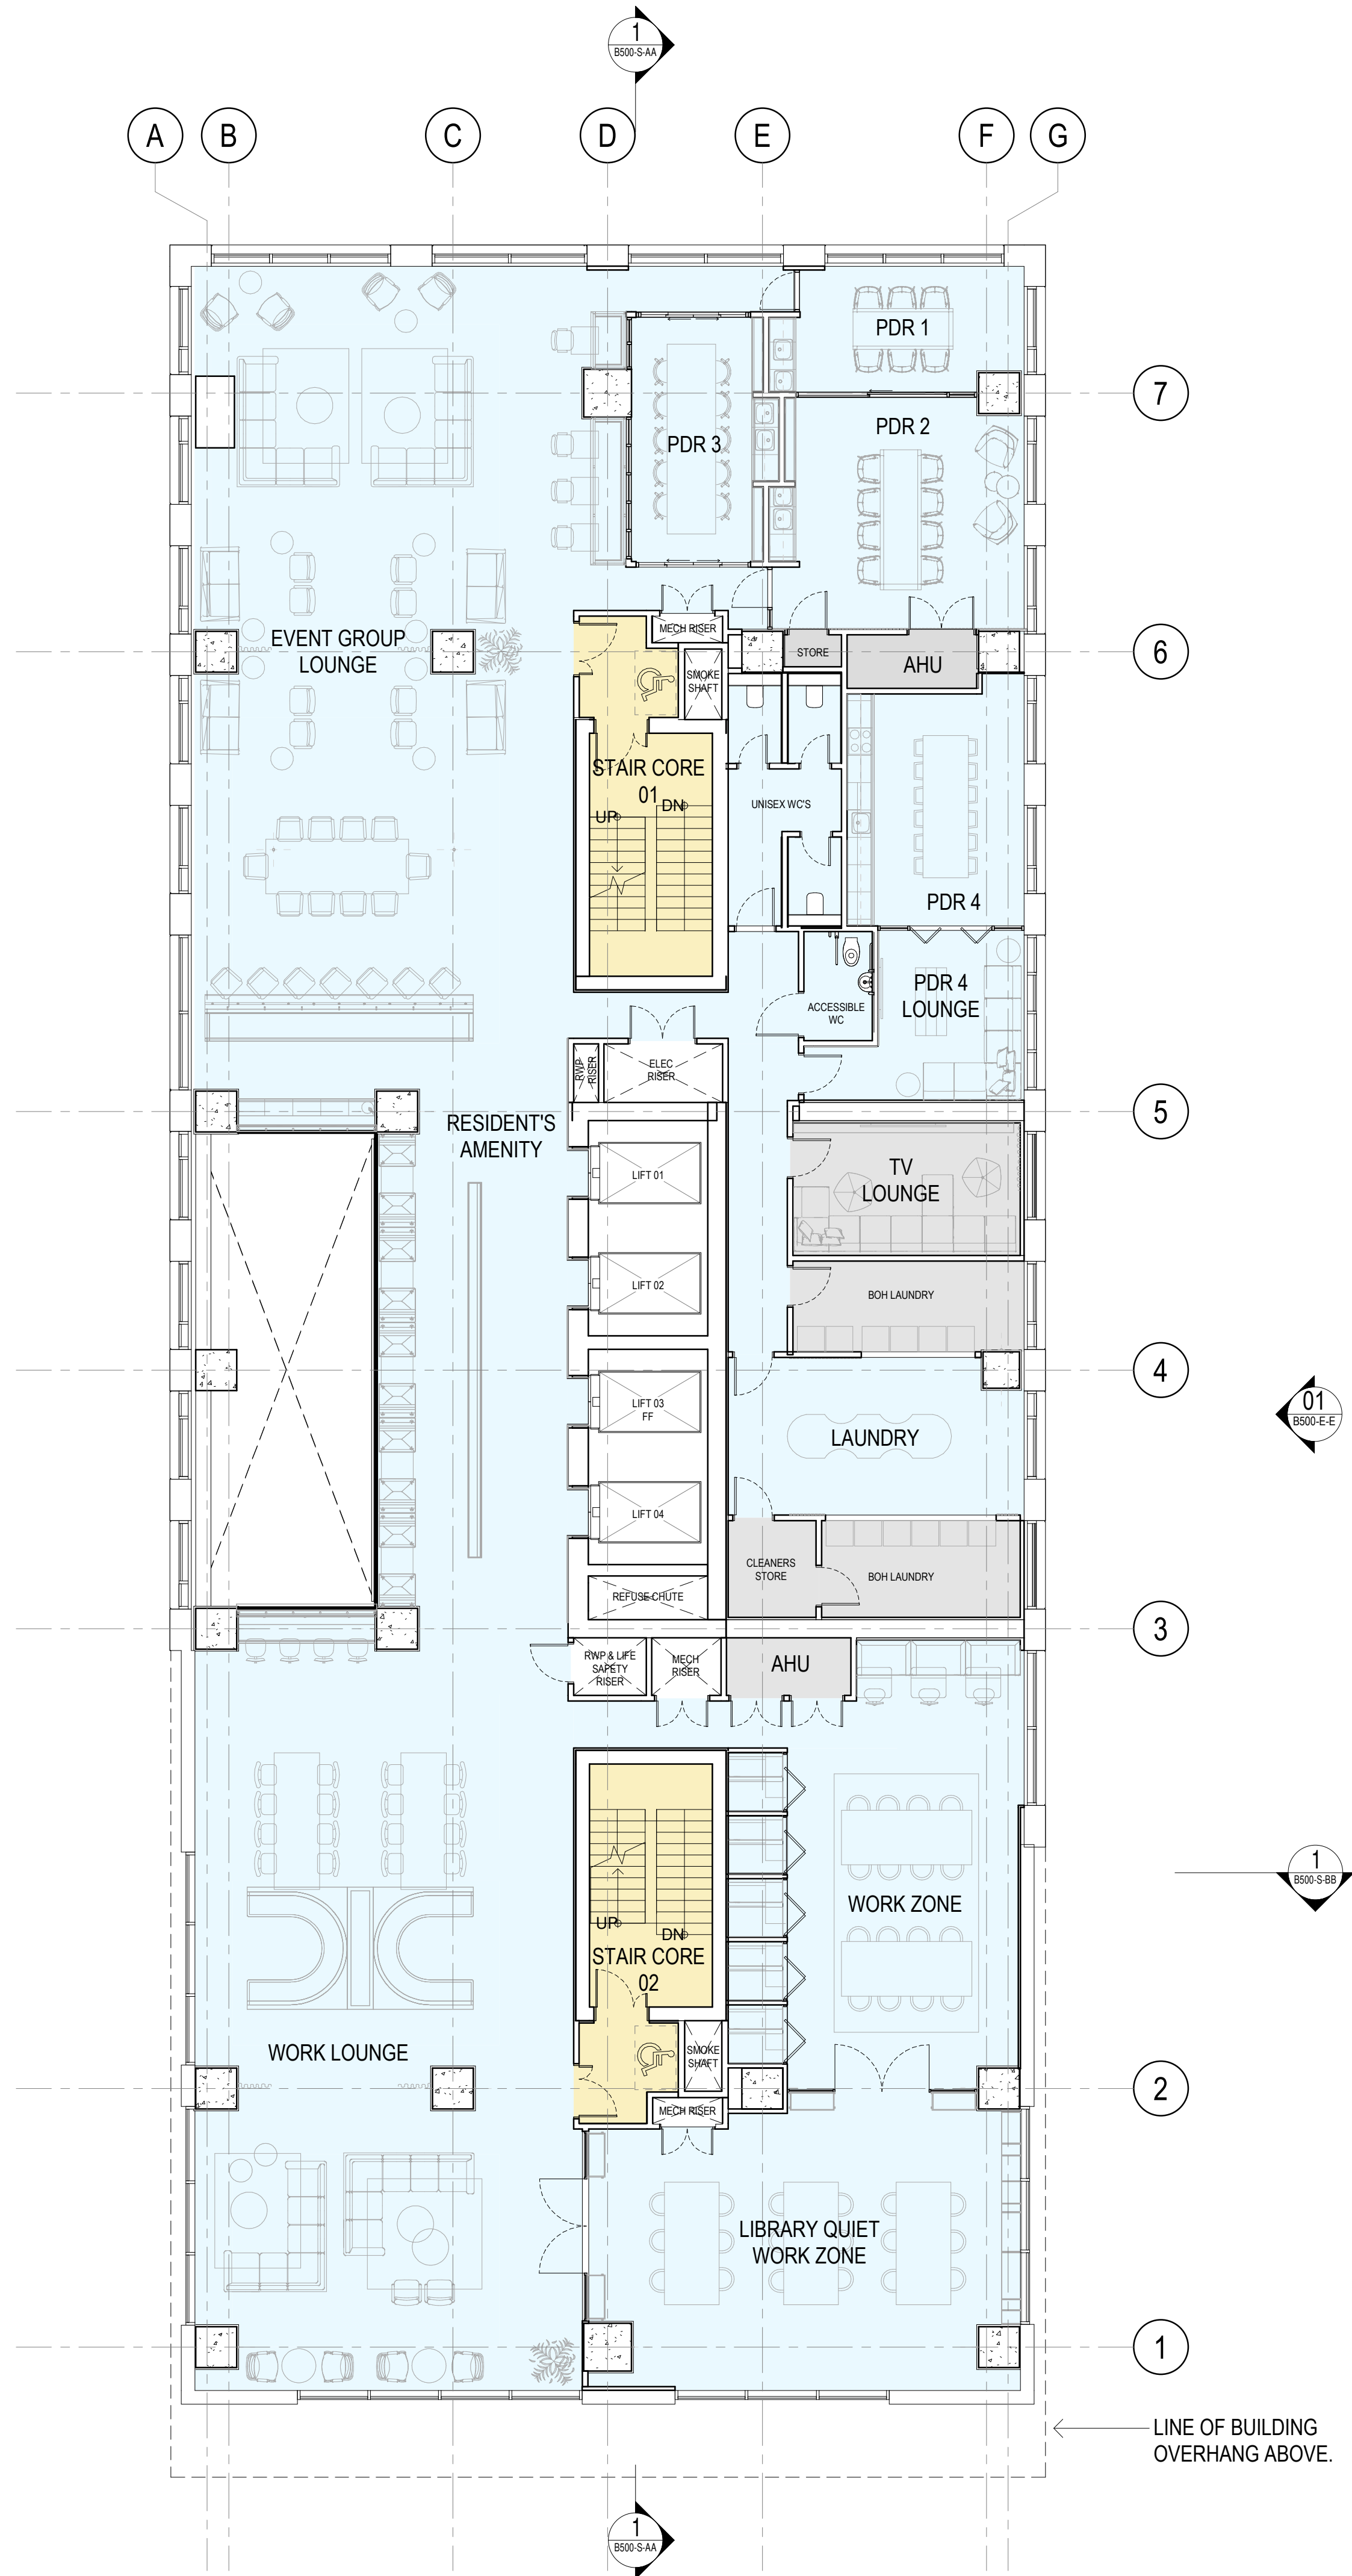

General Notes  
Do not scale from drawing. Use marked dimensions.  
To be read in conjunction with all other Consultant's drawings.  
The Architect to be immediately notified of any discrepancies.  
Copyright on this drawing retained by the Architect.

#### KEY

- AMENITY
- BACK OF HOUSE
- CIRCULATION

|     |          |     |     |     |                              |
|-----|----------|-----|-----|-----|------------------------------|
| C 1 | 20200611 | SK  | GS  | JR  | REISSUED FOR PLANNING        |
| B 3 | 20210331 | JG  | GS  | JR  | ISSUED FOR PLANNING          |
| A 2 | 20191111 | JG  | GS  | JR  | PLANNING ISSUE               |
| -   | 20191004 | CC  | JR  | JR  | DRAFT PLANNING ISSUE         |
| No. | Date     | Dwn | Chk | App | Revision or reason for issue |

Client  
**VITA**

**DENTON  
CORKER  
MARSHALL**

Architect  
Denton Corker Marshall LLP  
4th Floor, 6 St Ann's Passage,  
Old Exchange Buildings, Manchester M2 6BE  
Telephone 0161 834 3511  
Email mail@dentoncorkermarshall.co.uk

Project Title  
**T1 VITA LIVING**

Scale / North Point  
1:100 @ A1 0 1 2 3 5M  
1:200 @ A3

Drawing Title  
**LEVEL 01  
GA PLAN**

Drawing Number  
**6548-P-B500-P-01**  
Drawing Status  
**PLANNING**

Revision  
**C**