

Copyright of this drawing is vested in Jon Matthews Architects and it must not be copied or reproduced without written consent. All dimensions are to be taken from this drawing. Do not scale from this drawing.


All Contractors must visit the site and are responsible for taking and checking all dimensions relative to their work. Jon Matthews Architects are to be advised of any variation between drawings and site conditions.



CONSTRUCTION: It is considered that the proposed works are within the scope of a competent Contractor and as such no additional checks or inspections are required, other than those required by the Building Regulations.

KEY:


A1 A2 A3

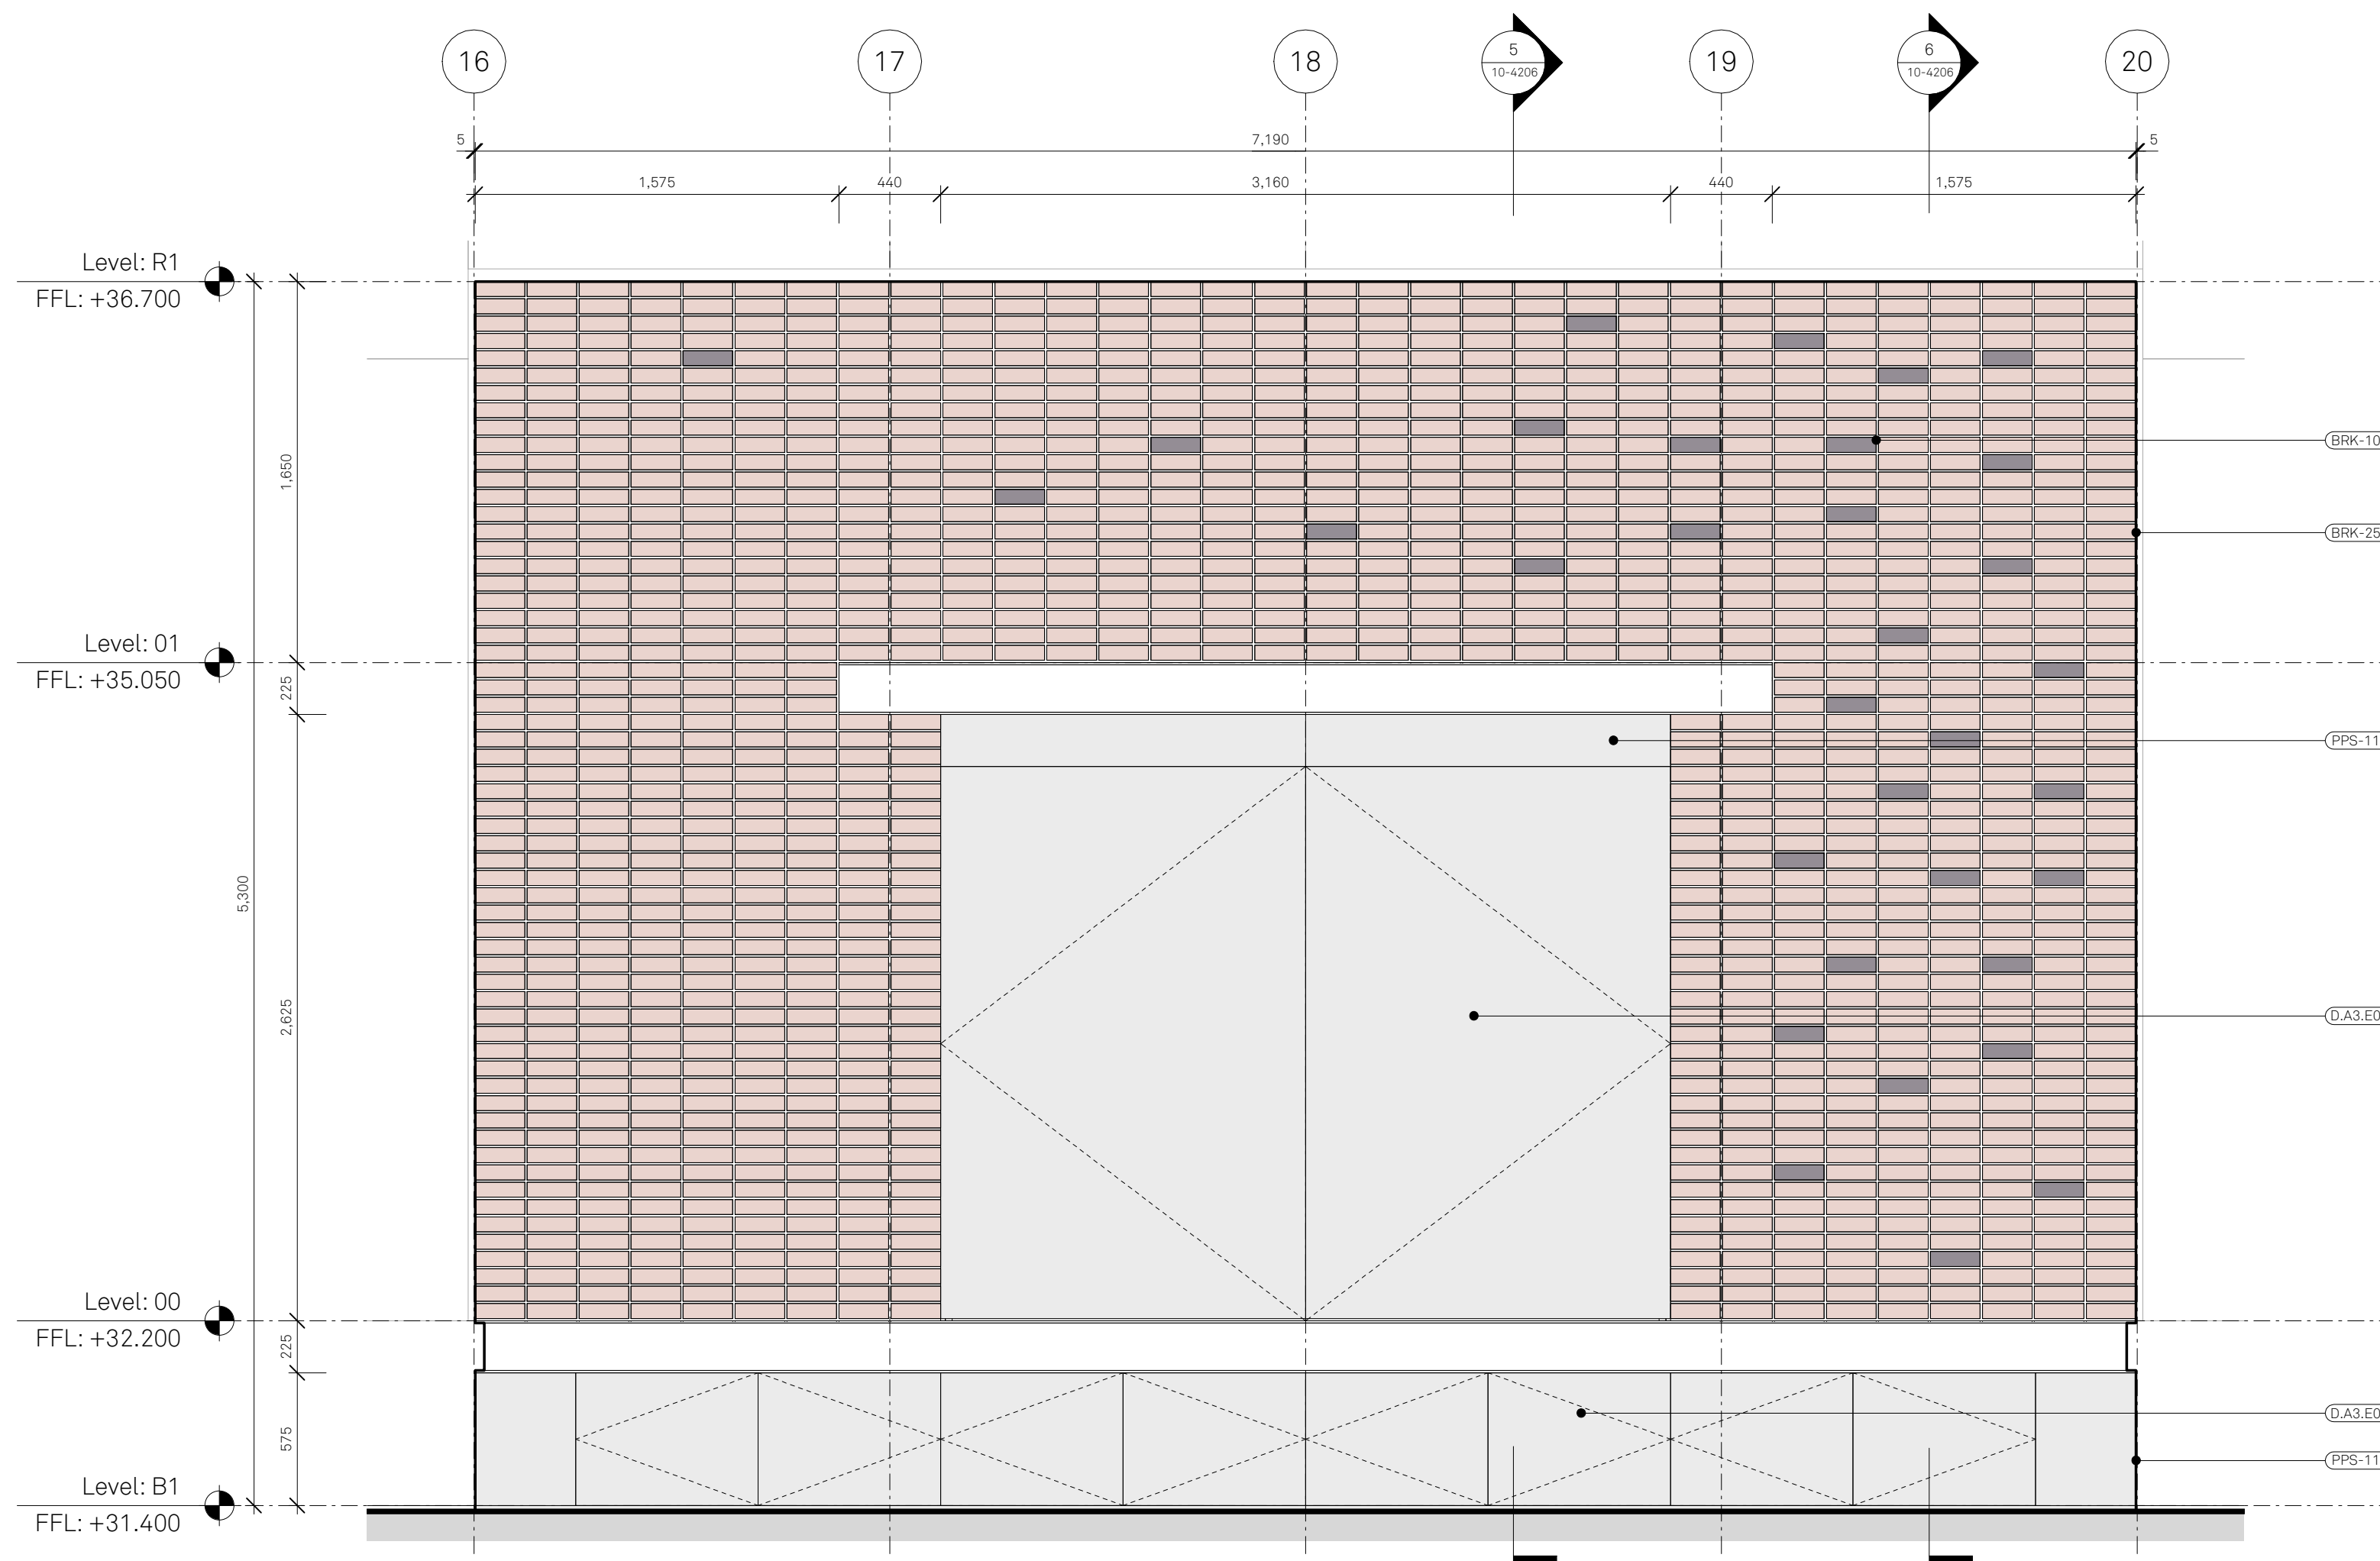

1 EXTERNAL ELEVATION
LOOKING FROM HOME

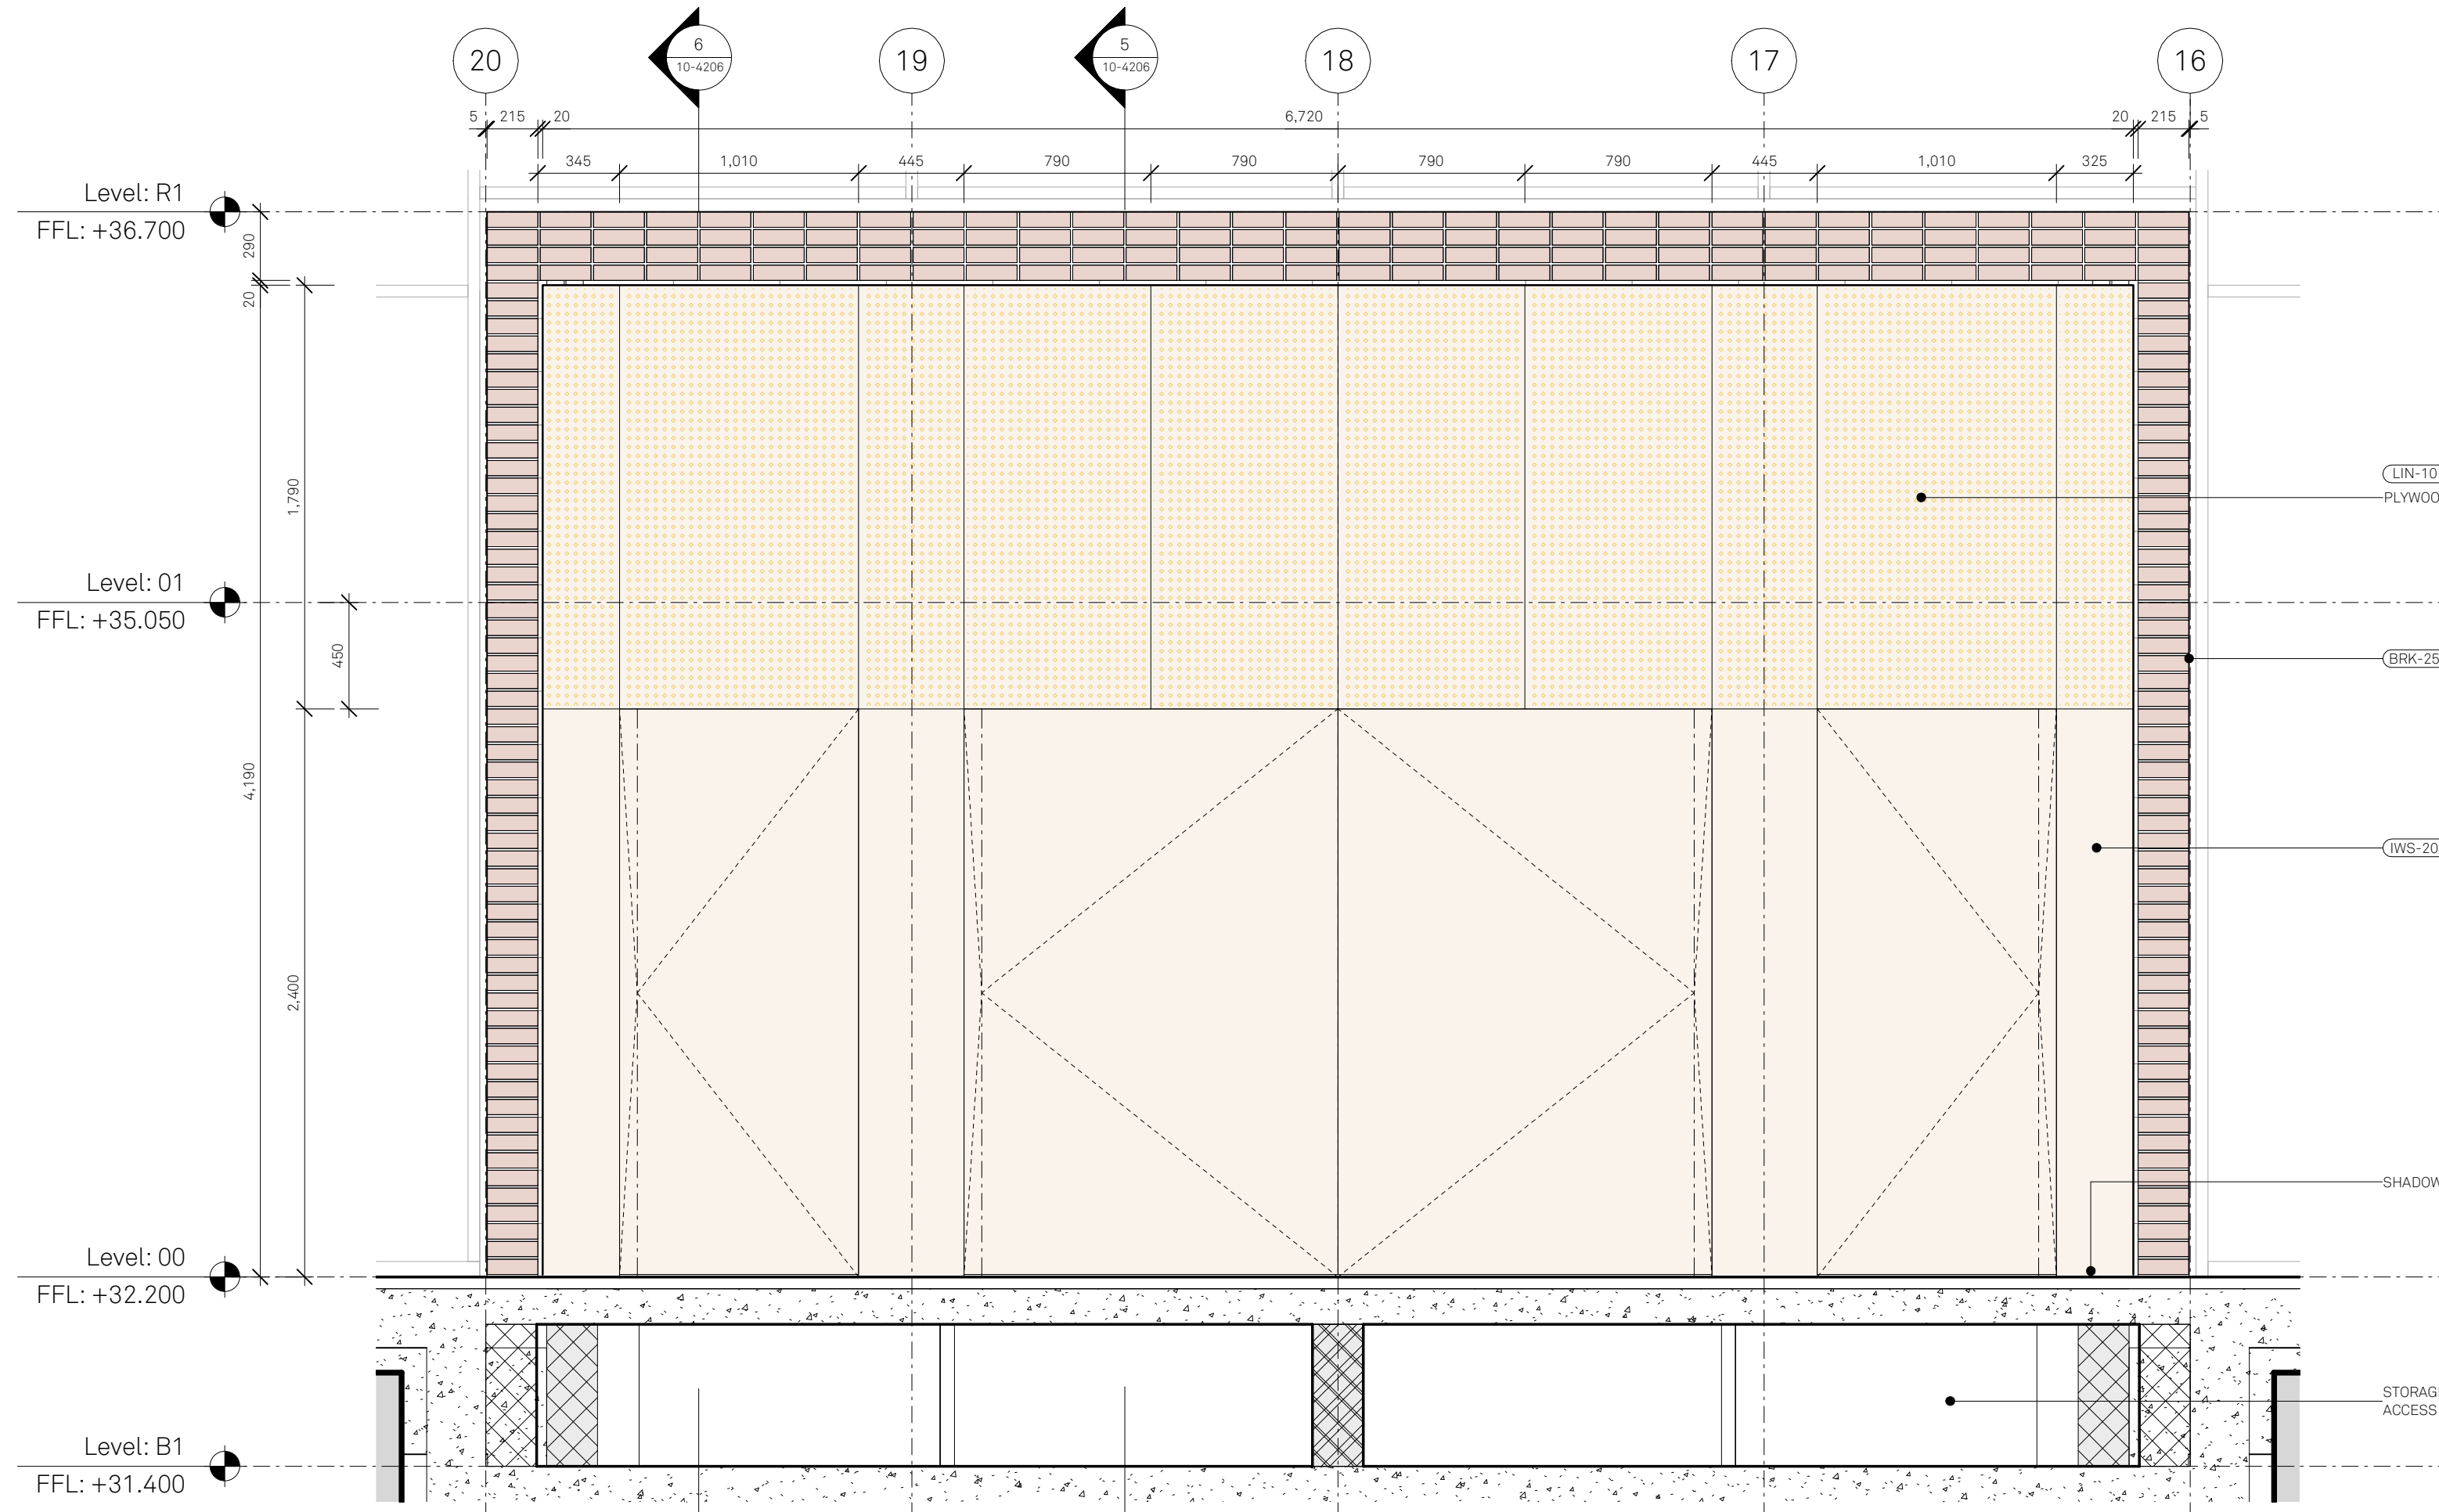


2 INTERNAL ELEVATION
LOOKING TOWARDS HOME

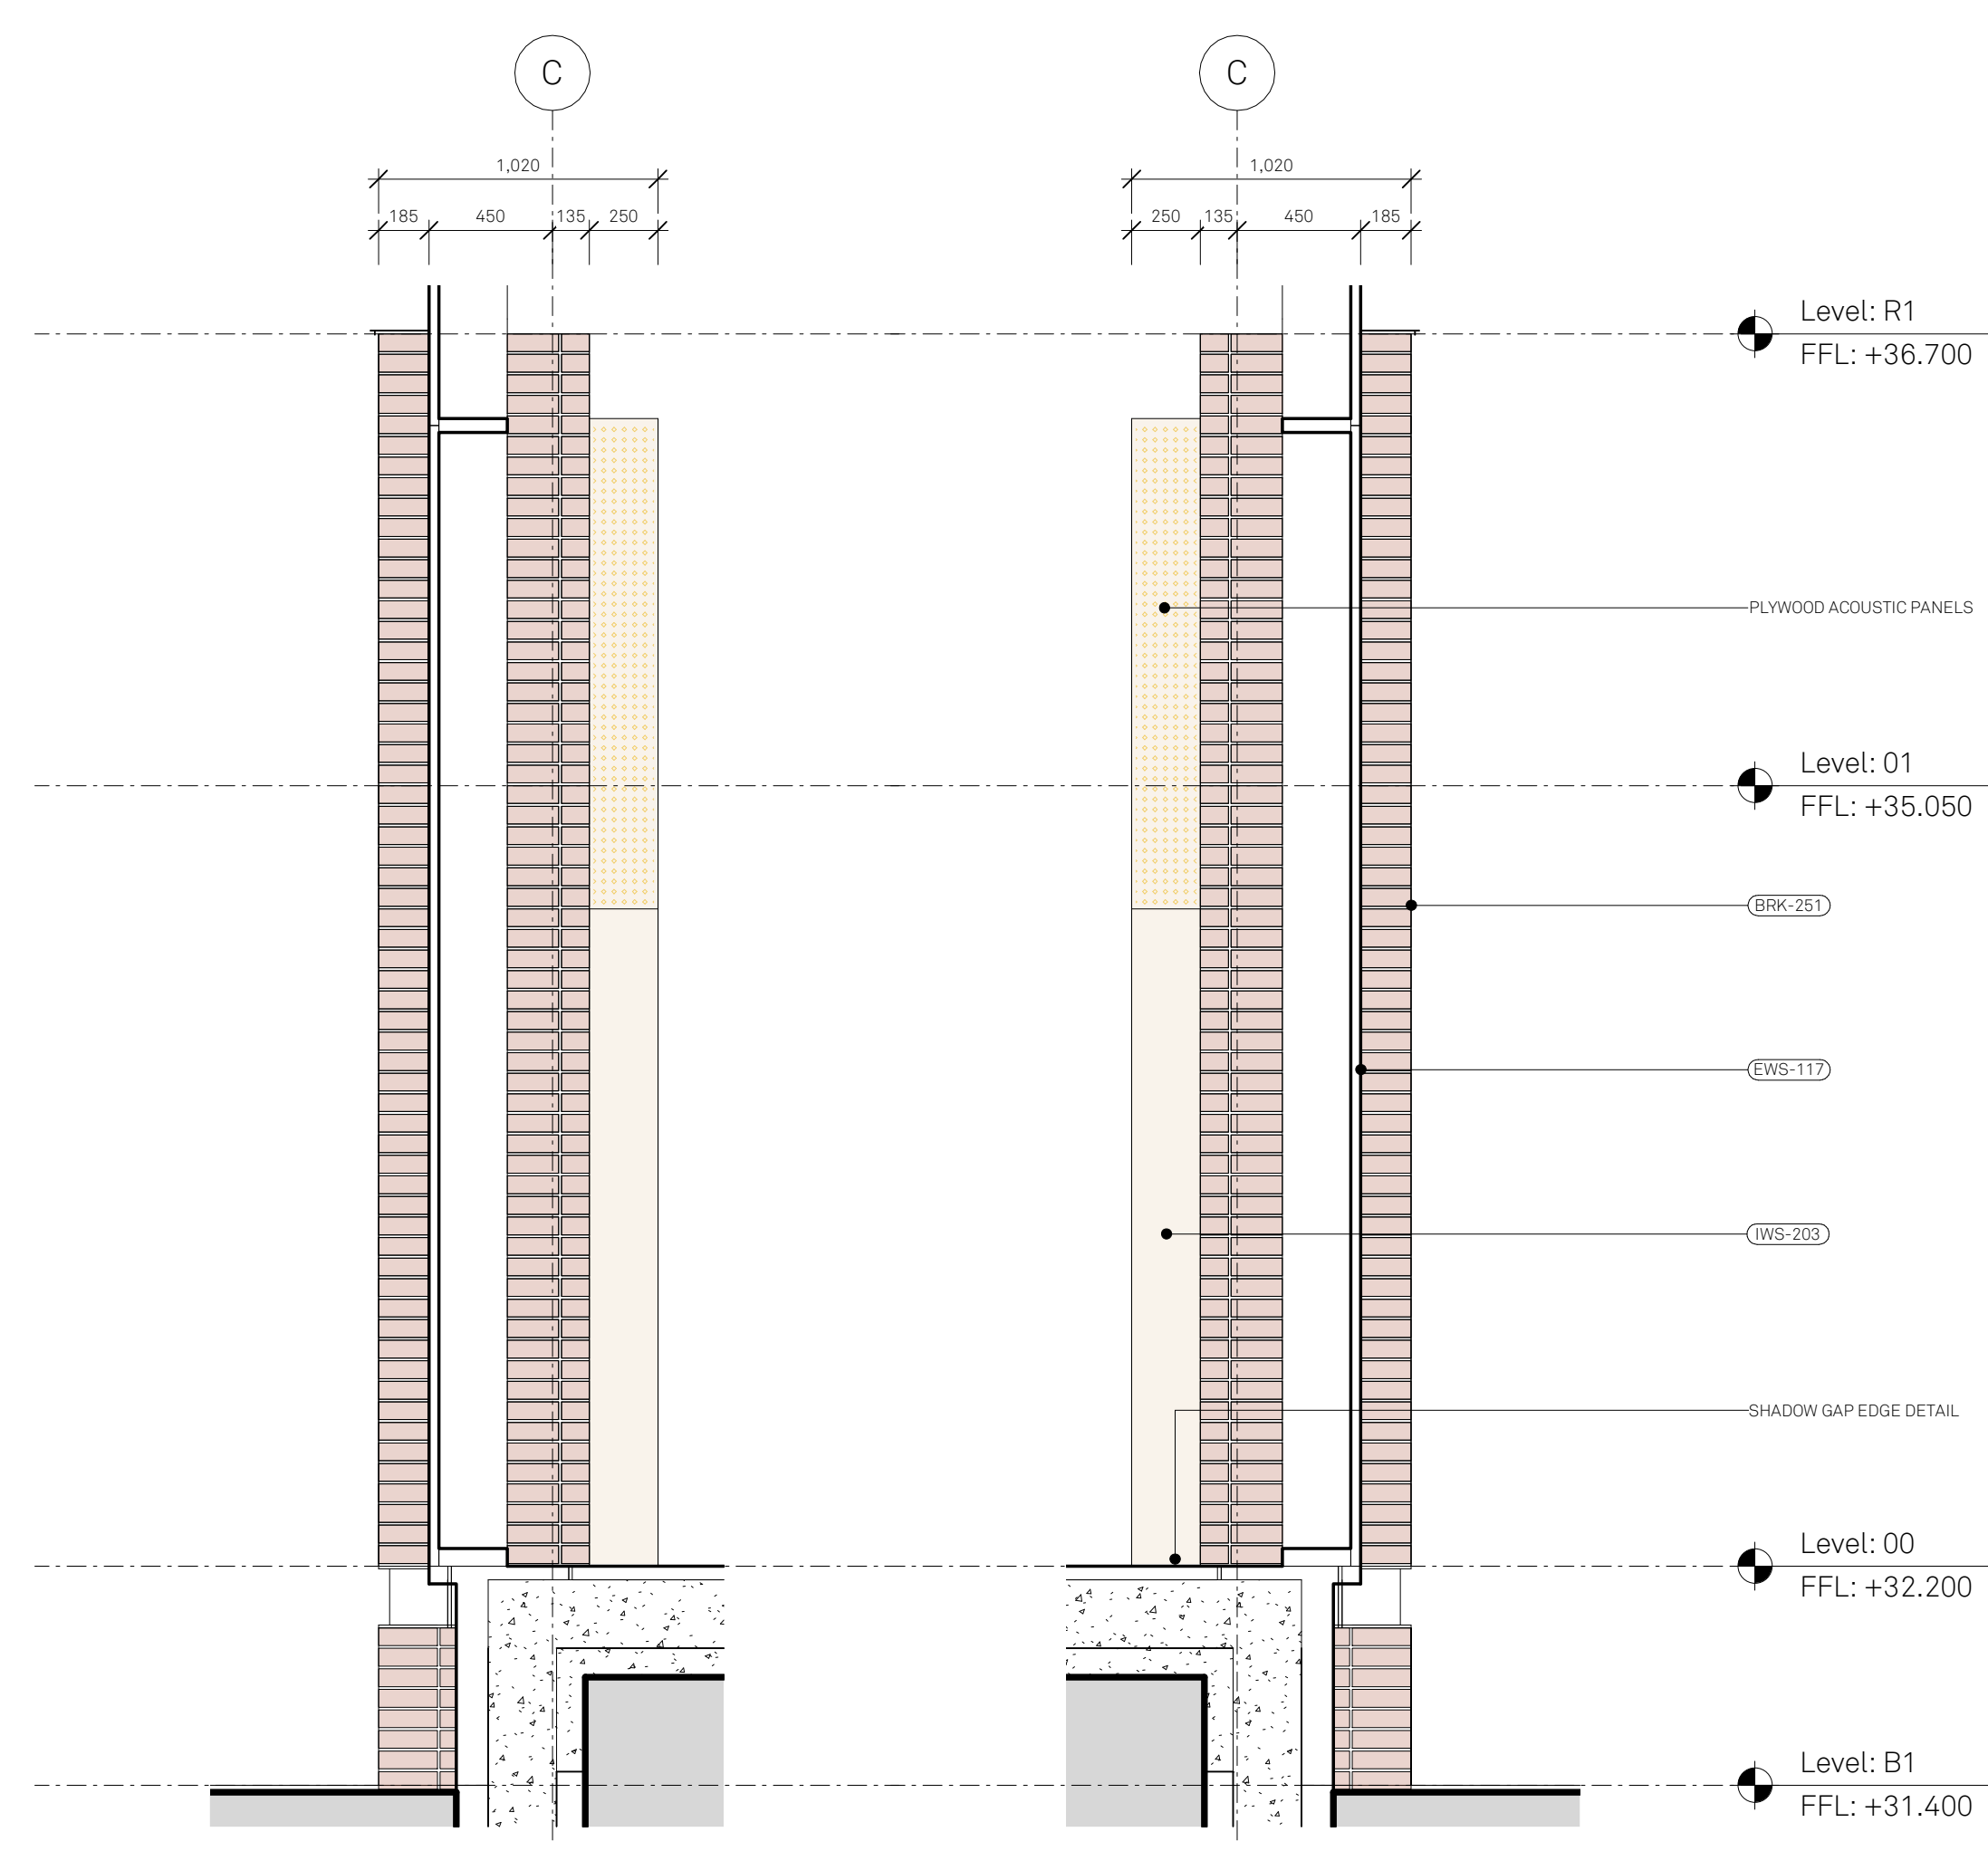

3 SIDE ELEVATION A
HOME

4 SIDE ELEVATION B
HOME

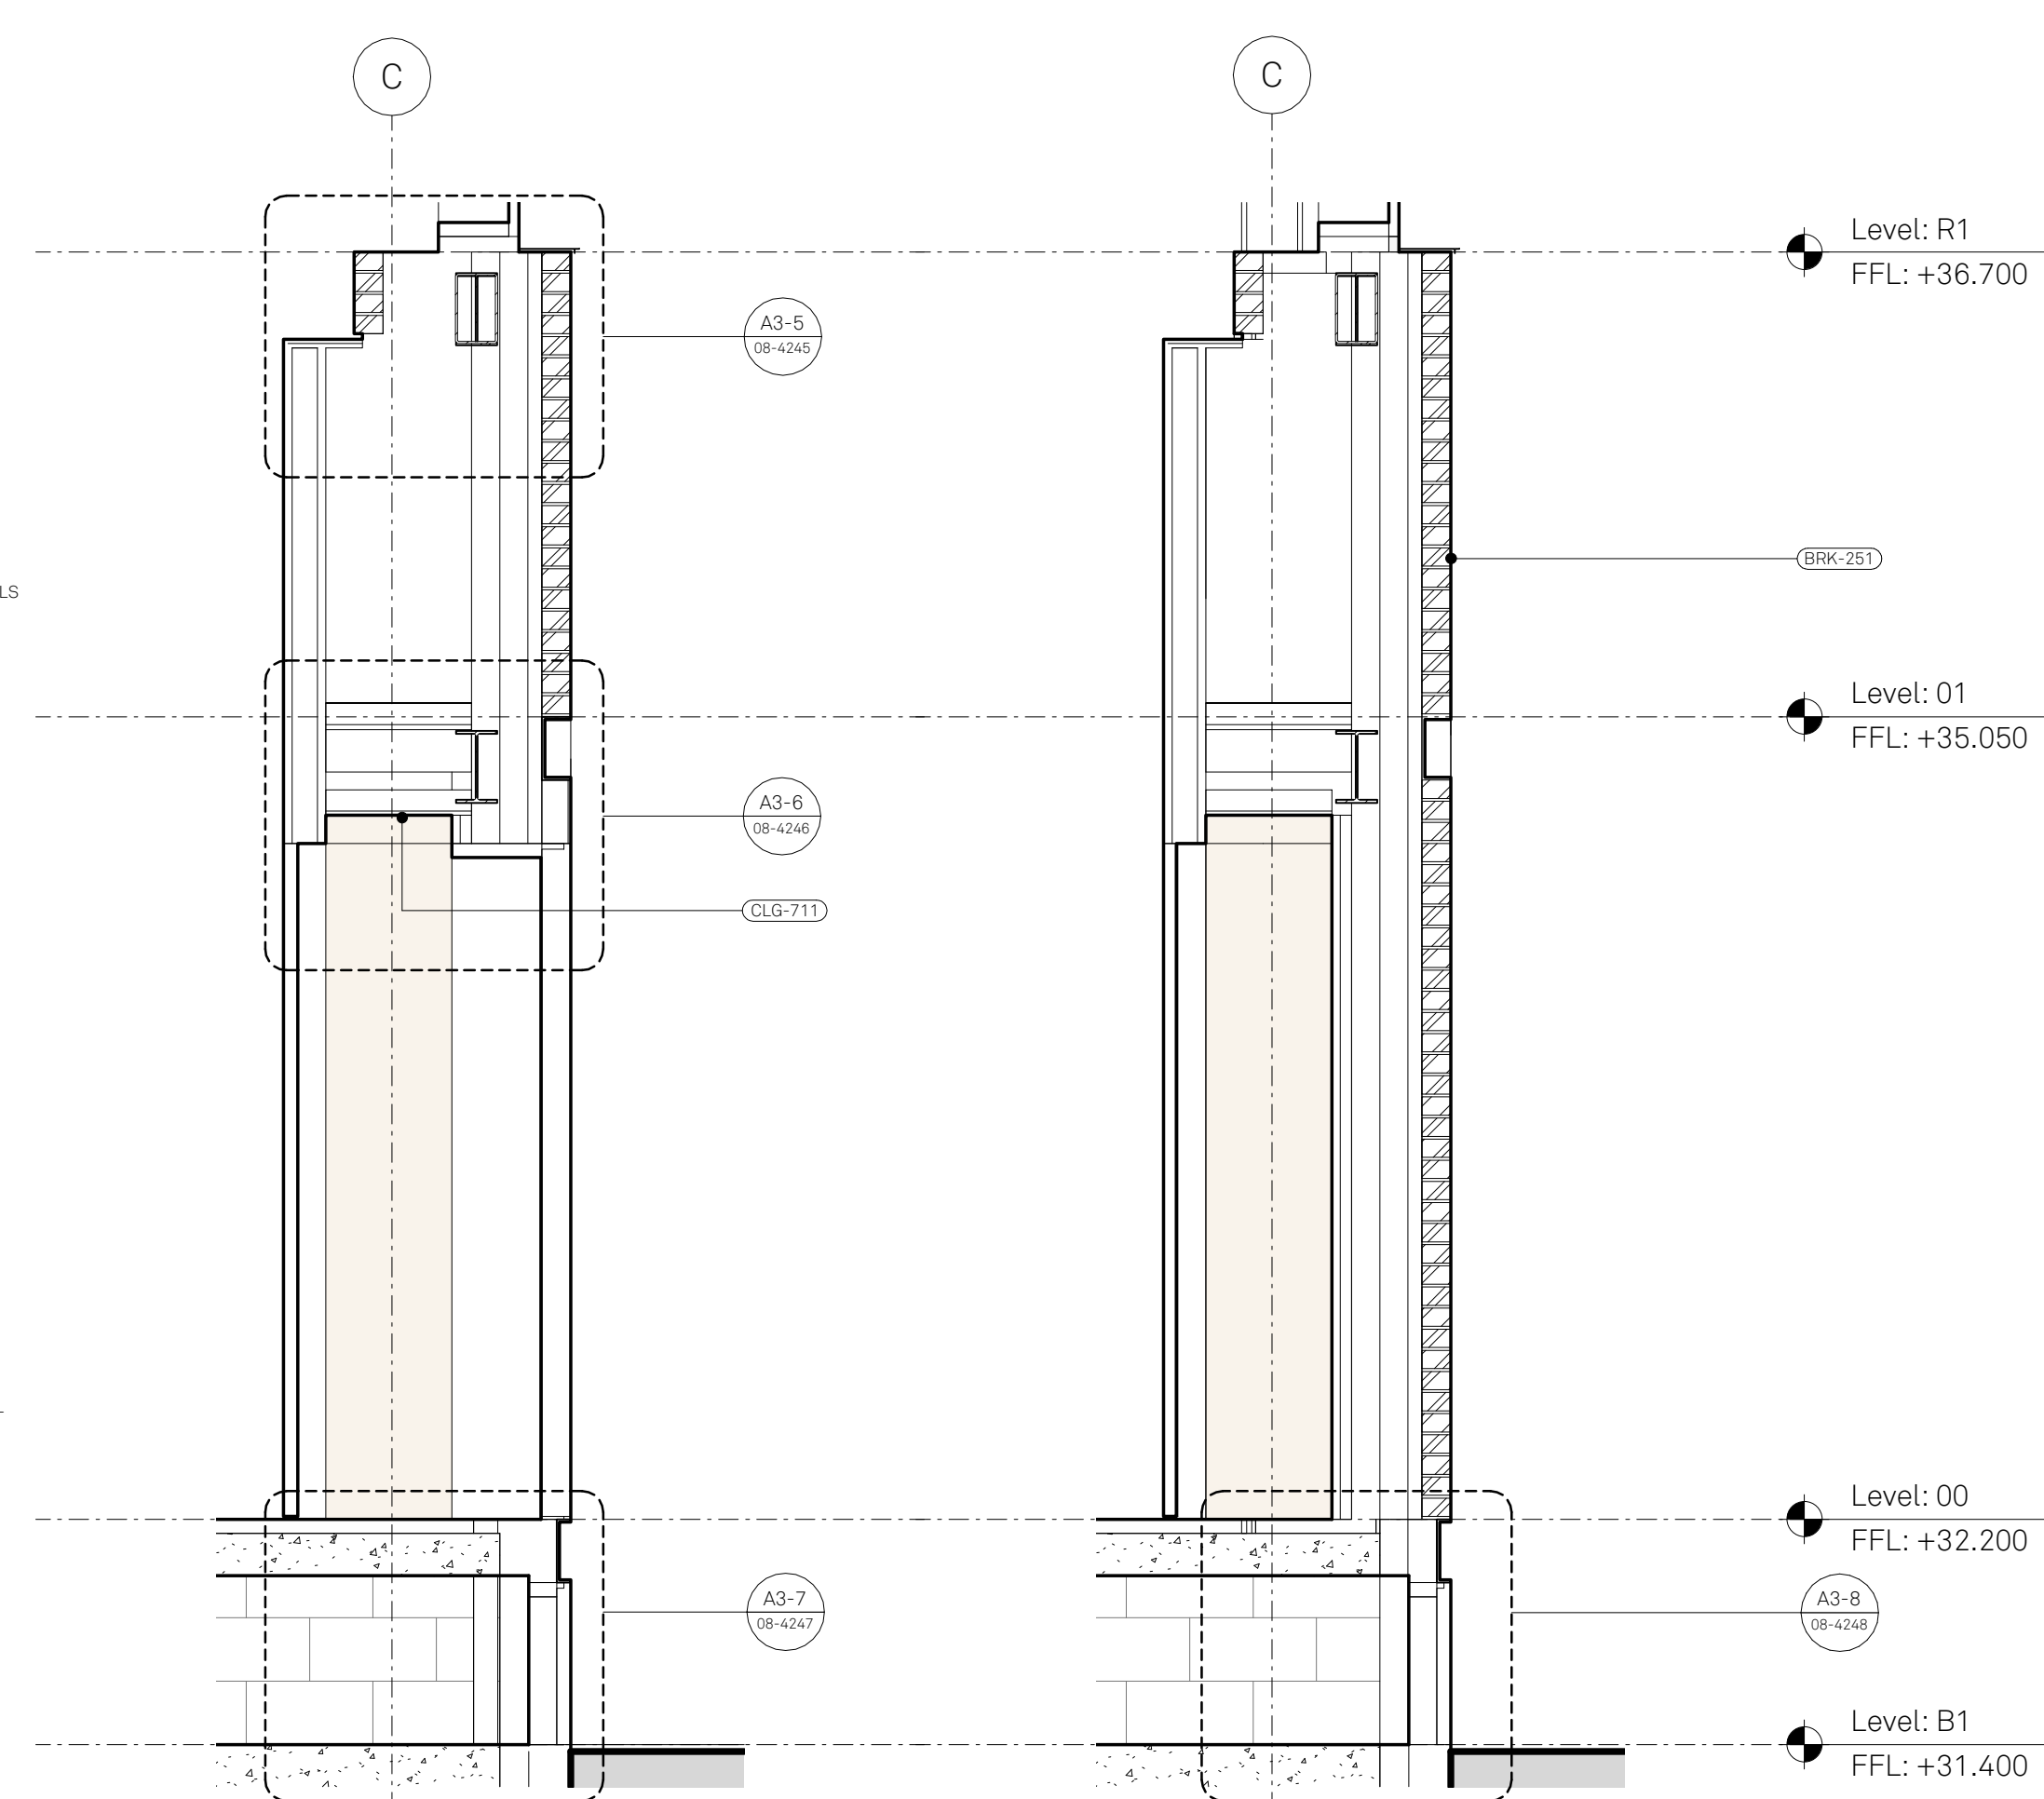

5 SECTION A
THROUGH POD: EXTERNAL DOORS

6 SECTION B
THROUGH POD: BRICKWORK