


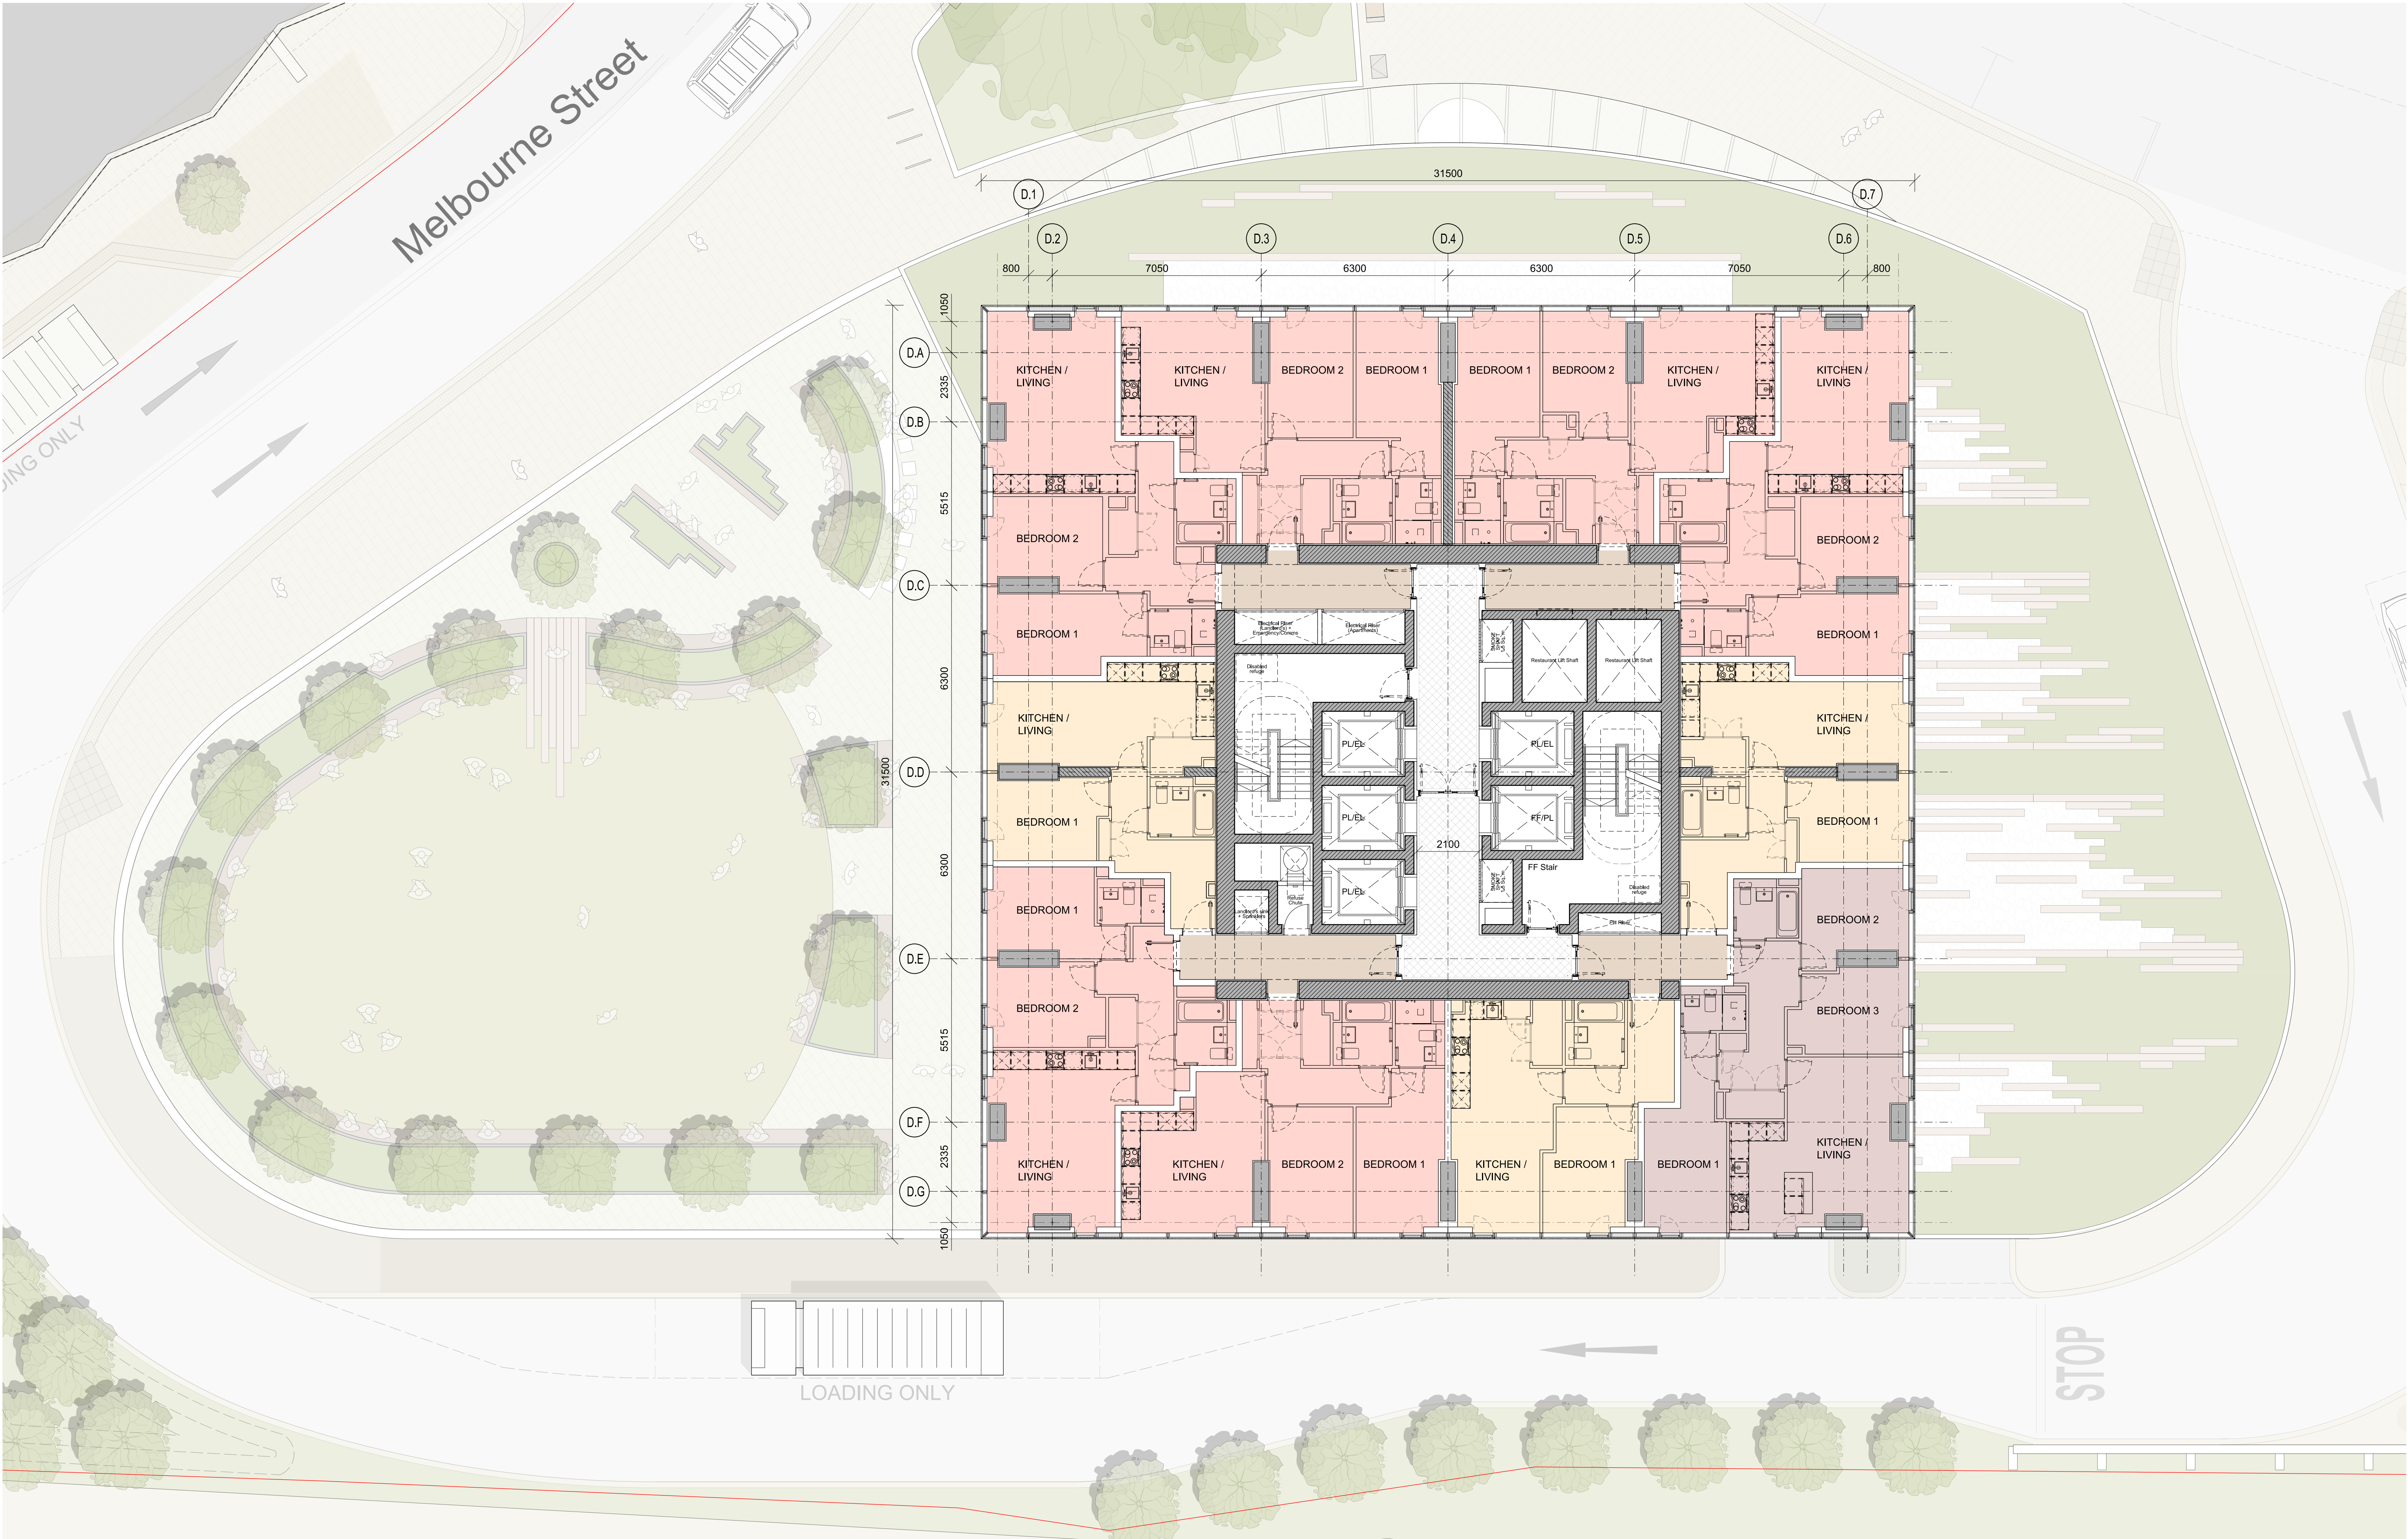


This drawing is copyright
Do not scale off dimensions.
All dimensions to be checked on site by contractor.
Contractor to report any dimensional discrepancies,
errors or omissions prior to commencing on site.

Scale Bar

0 2.5 7.5m

NOTE:
TYPICAL 3 OCCURS AT LEVELS:
36, 38, 40, 42, 44, 46, 48, 50, 52, 54, 56, 58, 60,
62, 64

Rev	Date	Description
P 01	20-04-2023	Planning Issue

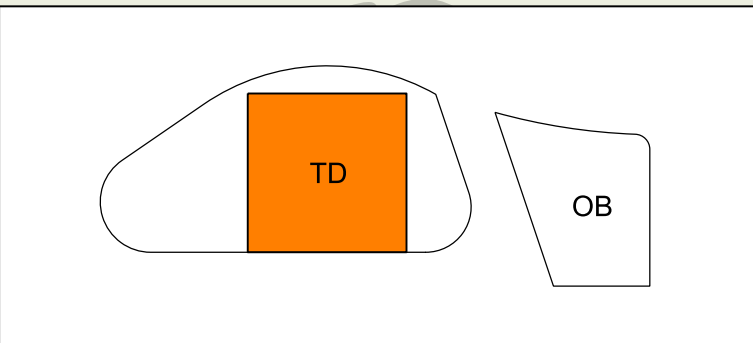

Project Title
Great Jackson Street - Plot D
Manchester

Status
Planning

Drawing Title
TD Tower
General Arrangement Plan
Typical Plan 3

Job No 10419	Scale 1:100 @ A1	Date APR 2023
Drawing No 10419-TD-SHP-G200-PL-XX-B5D803	Revision P 01	

simpsonhaugh

MANCHESTER
Riverside, 4 Commercial St
Manchester M15 4RQ
+44 (0)161 835 2345
www.simpsonhaugh.com

LONDON
5-8 Roberts Place
London EC1R 9BB
+44 (0)20 7549 4000
mail@simpsonhaugh.com