




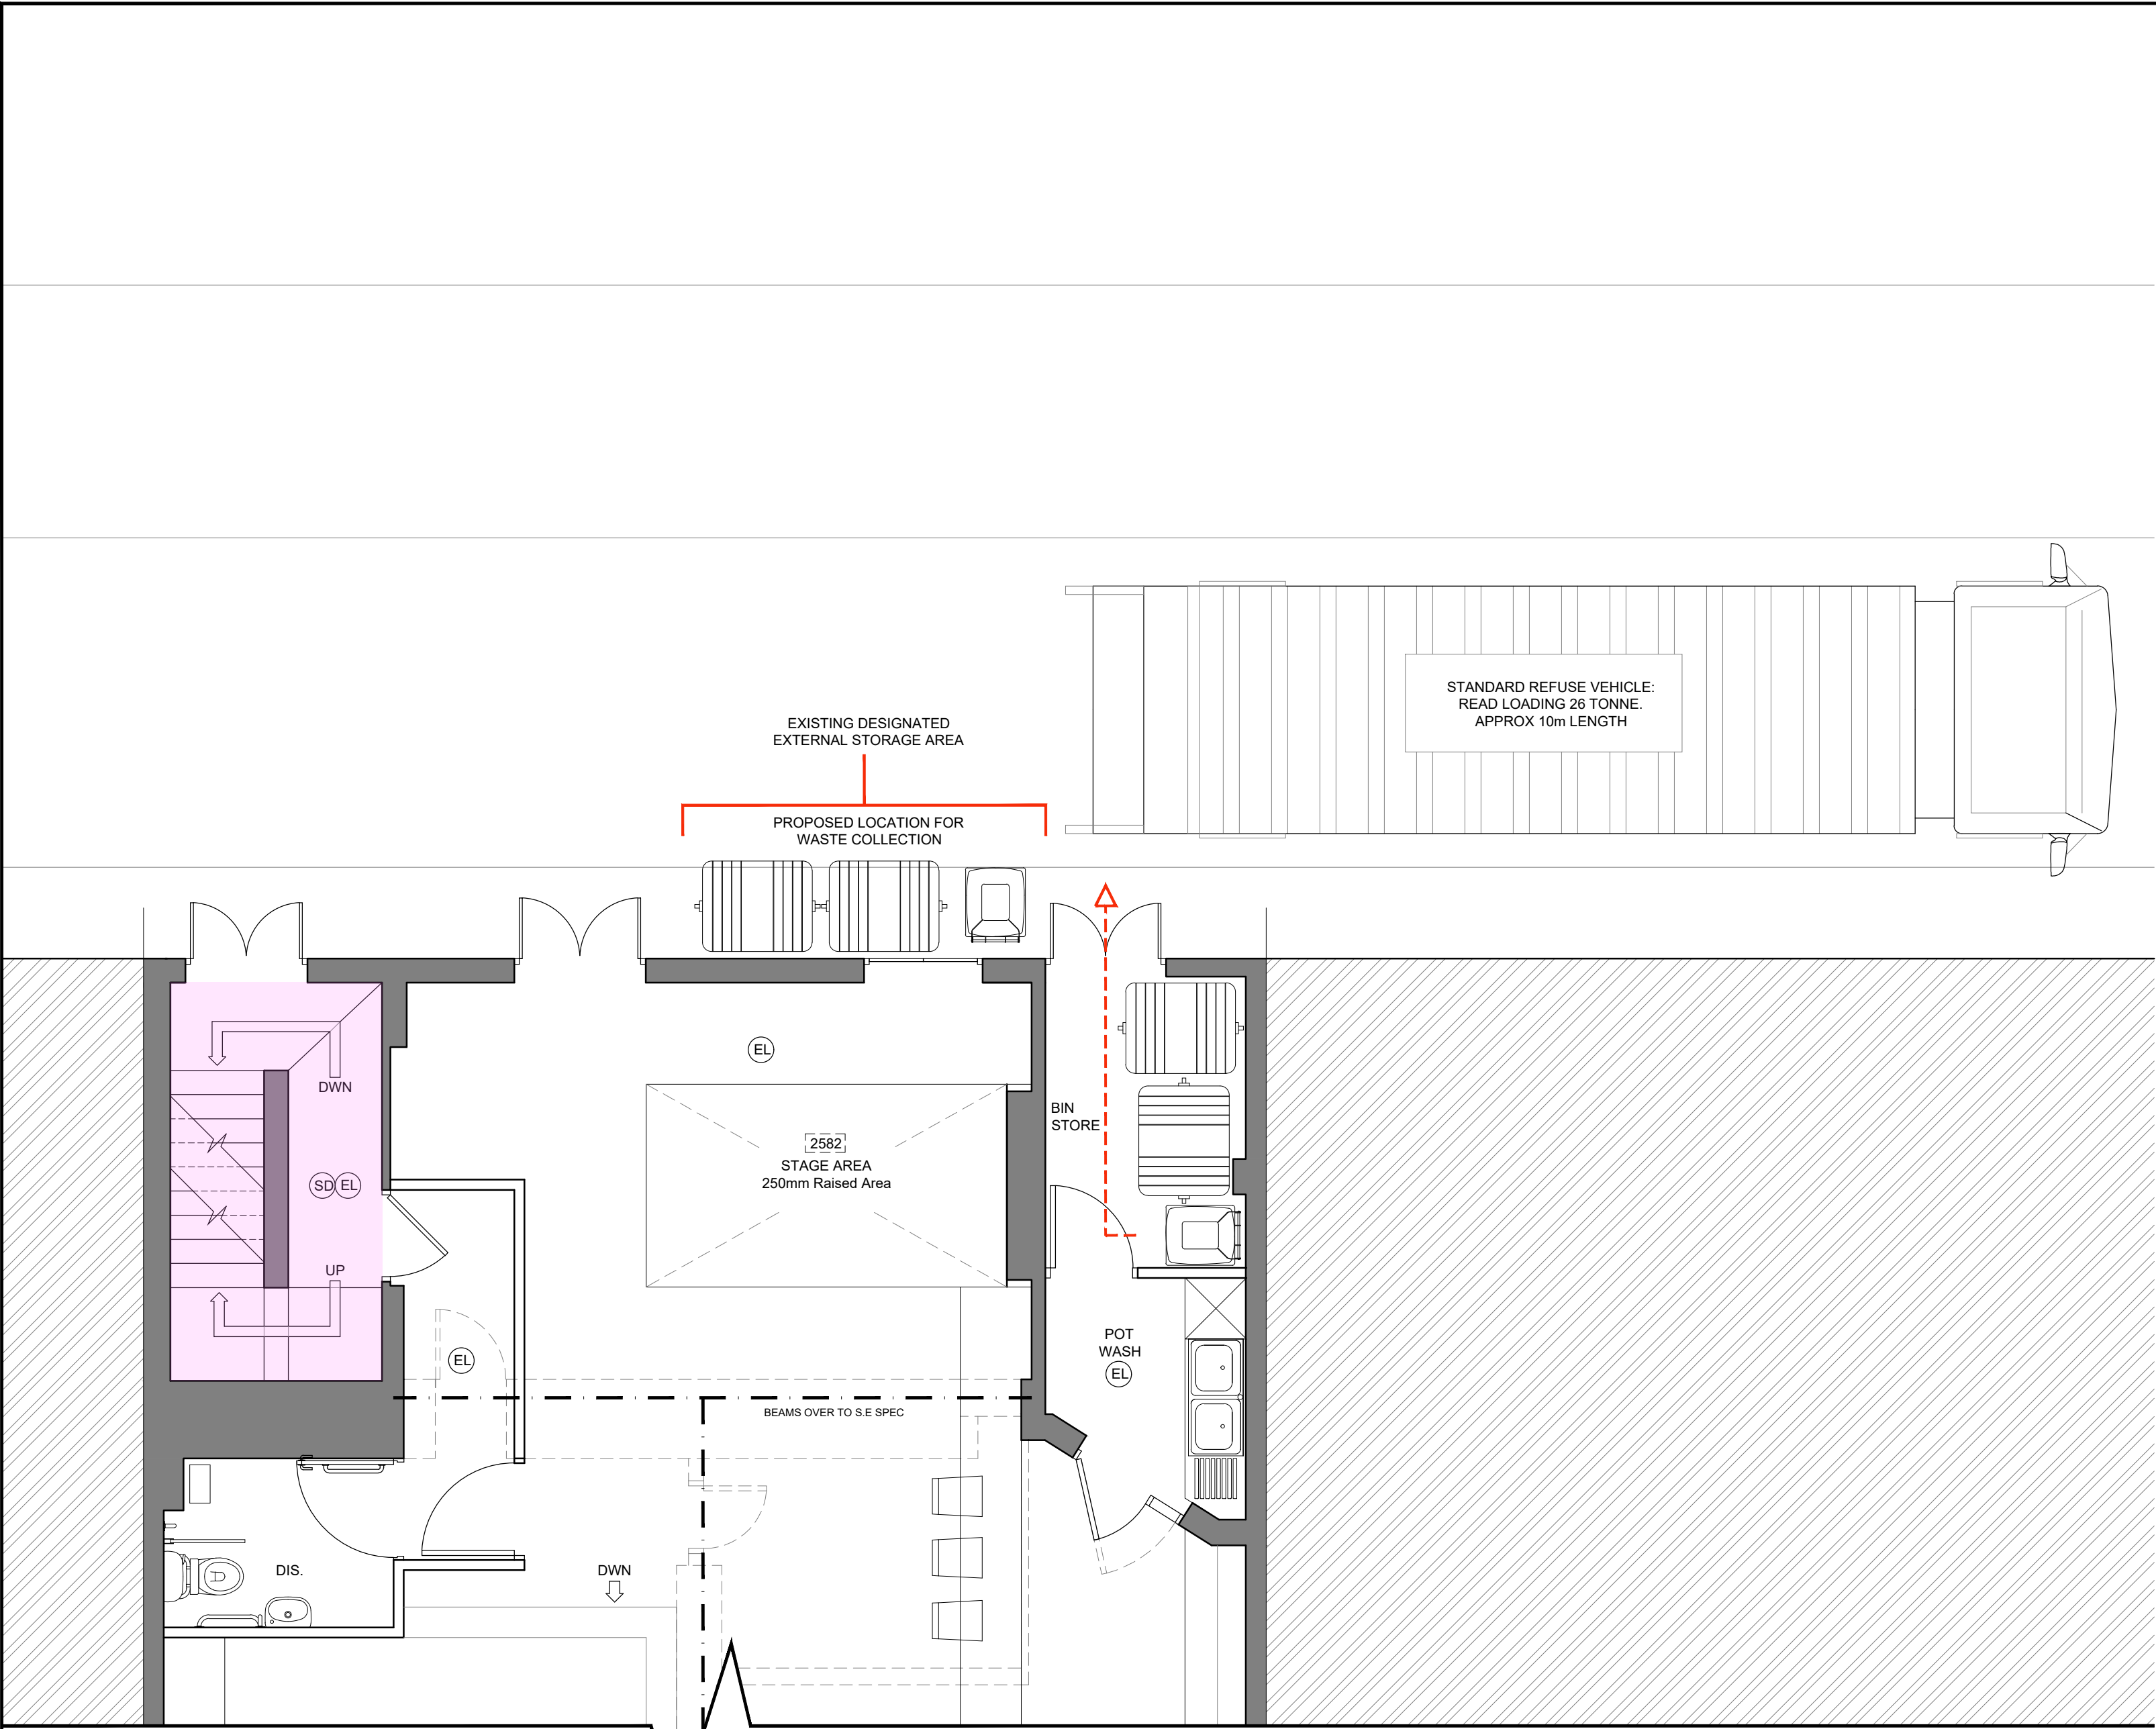

REFUSE PICKUP PLAN
1:50

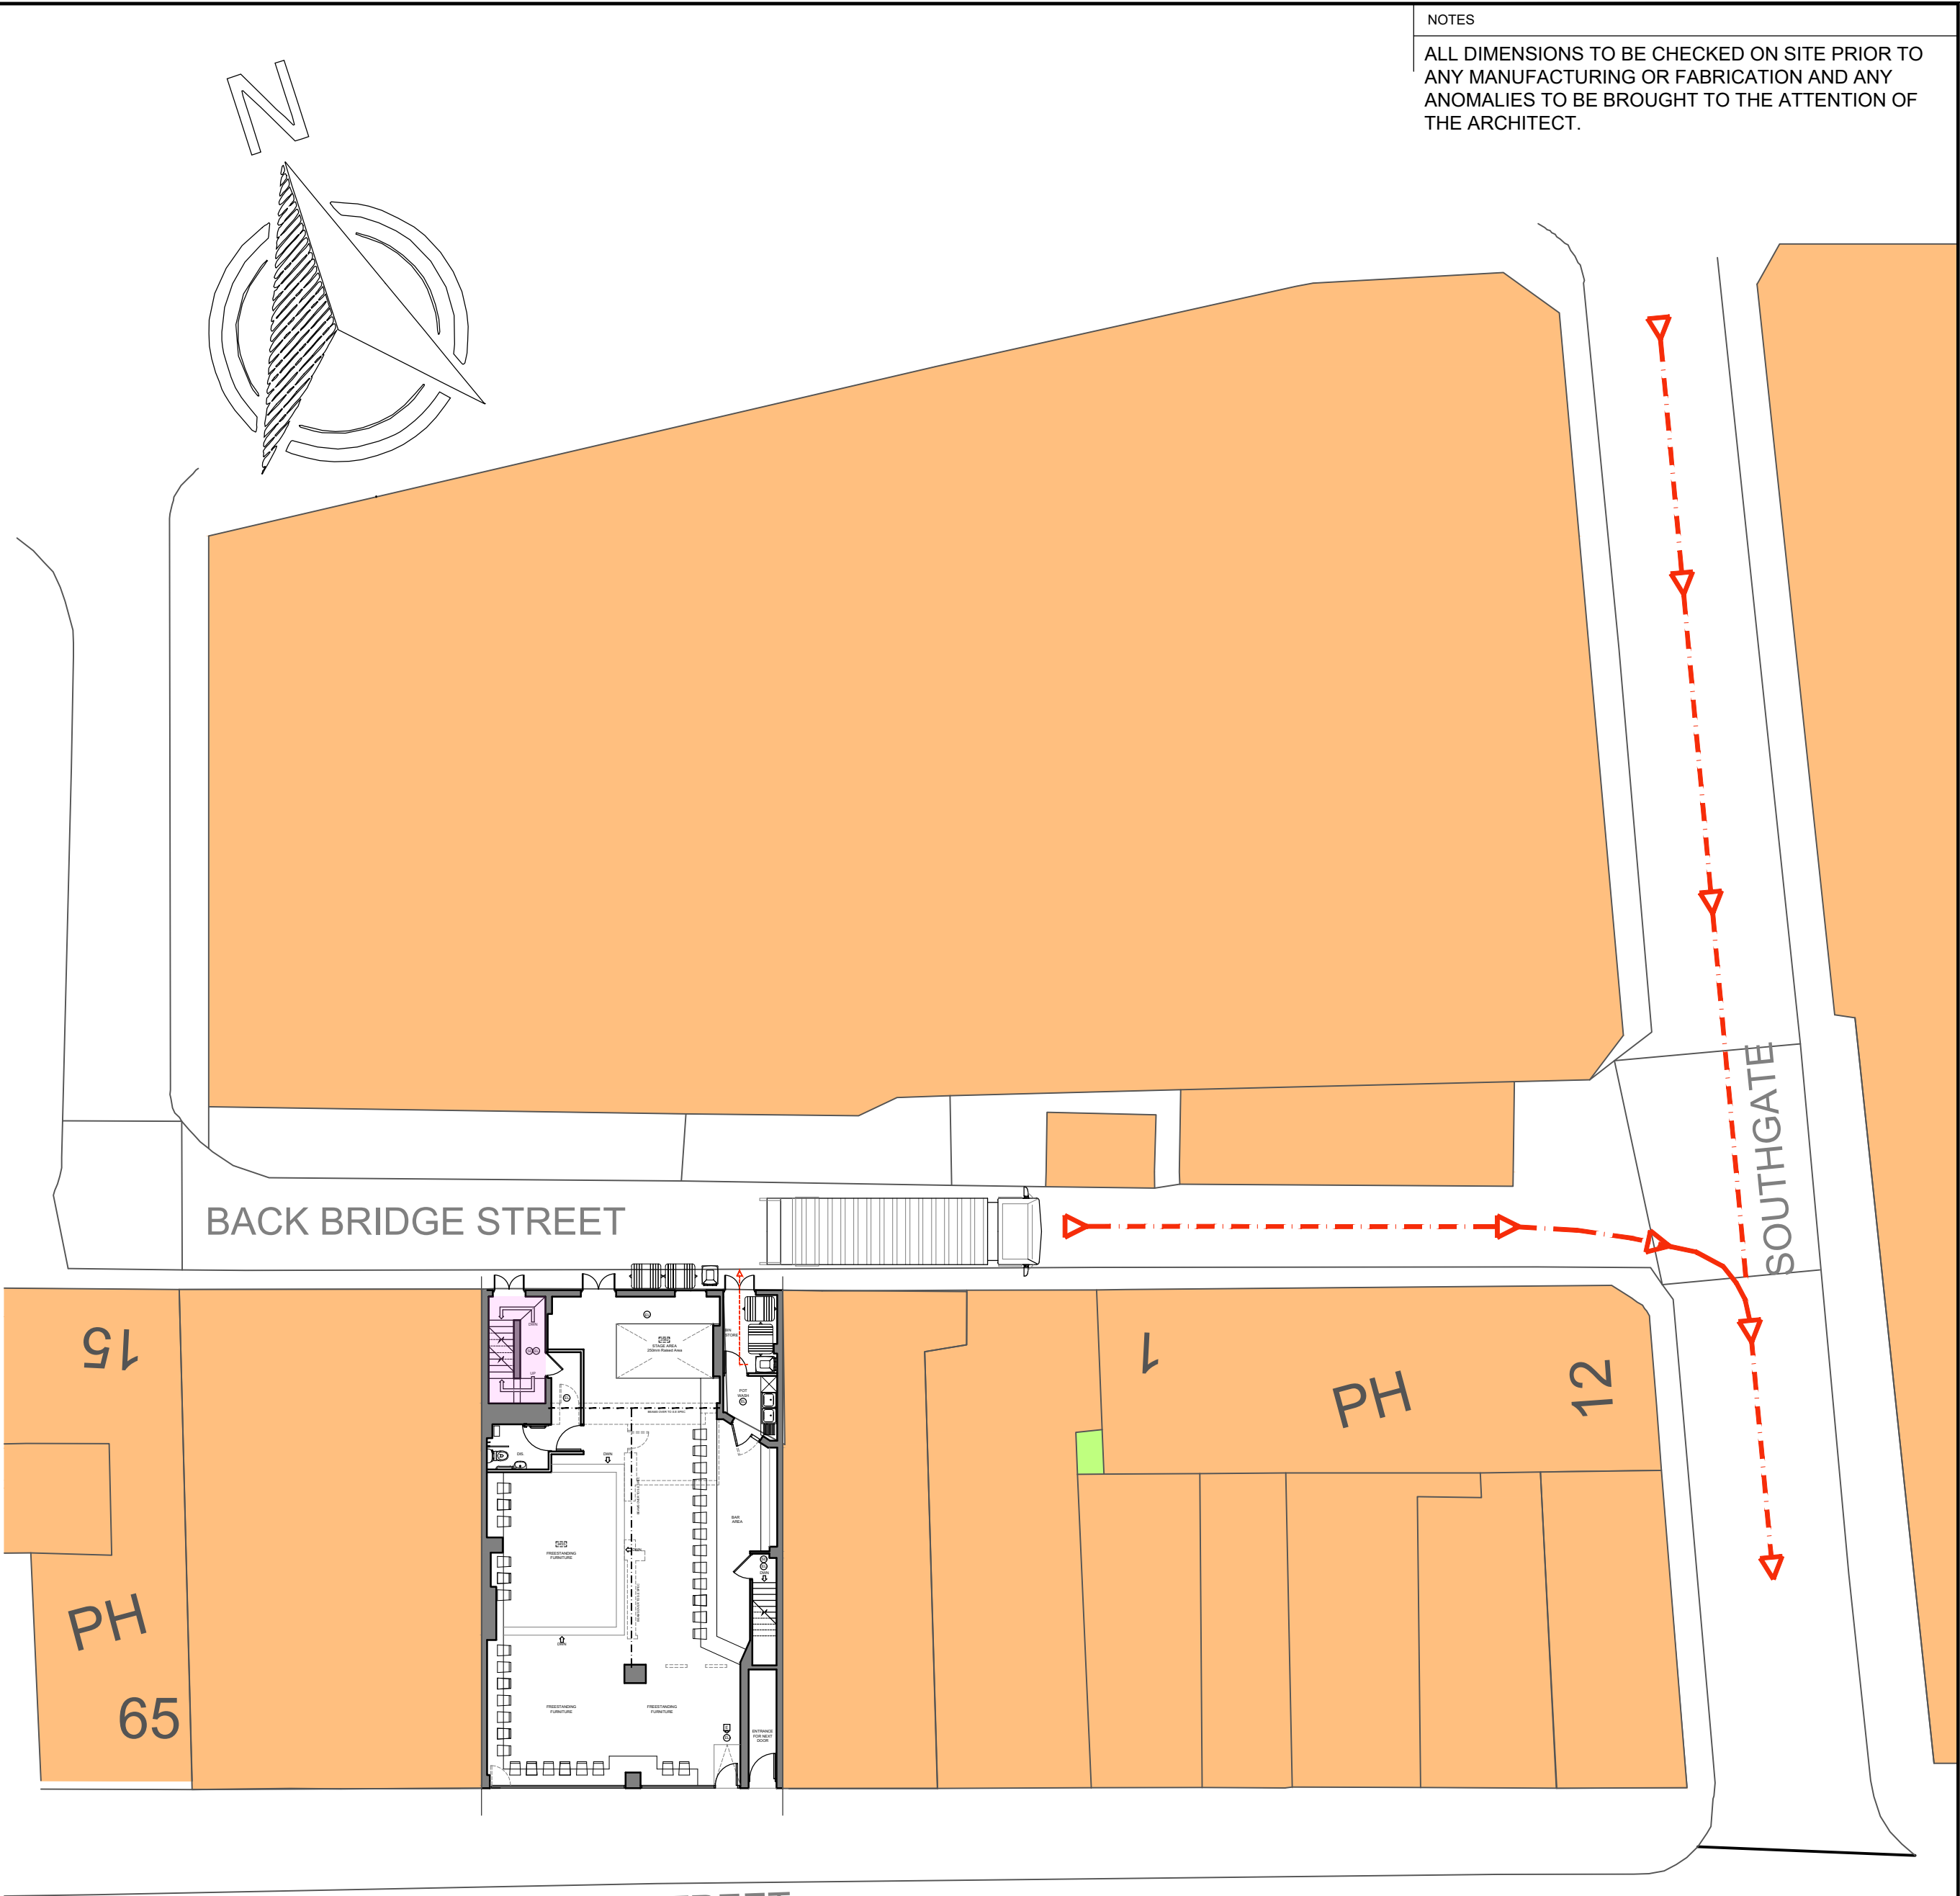

REFUSE VEHICLE MOVEMENT PLAN
1:200

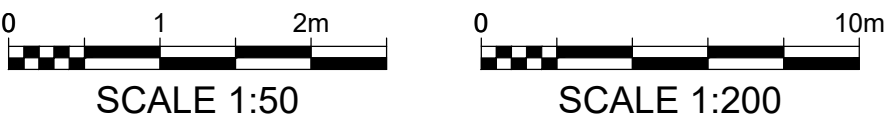

NOTES
ALL DIMENSIONS TO BE CHECKED ON SITE PRIOR TO ANY MANUFACTURING OR FABRICATION AND ANY ANOMALIES TO BE BROUGHT TO THE ATTENTION OF THE ARCHITECT.

PLANNING ISSUE SUBJECT TO LOCAL AUTHORITY APPROVAL	A	FIRST ISSUE	TB	14.07.23
	REV	AMENDMENTS	BY	DATE
	PROJECT PROPOSED ALTERATIONS/CHANGE OF USE 71 - 73 BRIDGE STREET MANCHESTER M3 2RH			
	CLIENT MR IAN MAUGHAM			
	DRAWING TITLE WASTE MANAGEMENT PLAN			
	DRAWN TB		DATE 14.07.23	
	CHECKED		SCALE 1:50 & 1:200 (A1)	
	APPROVED			
	JOB No. --		DRG No. 08	REVISION A