


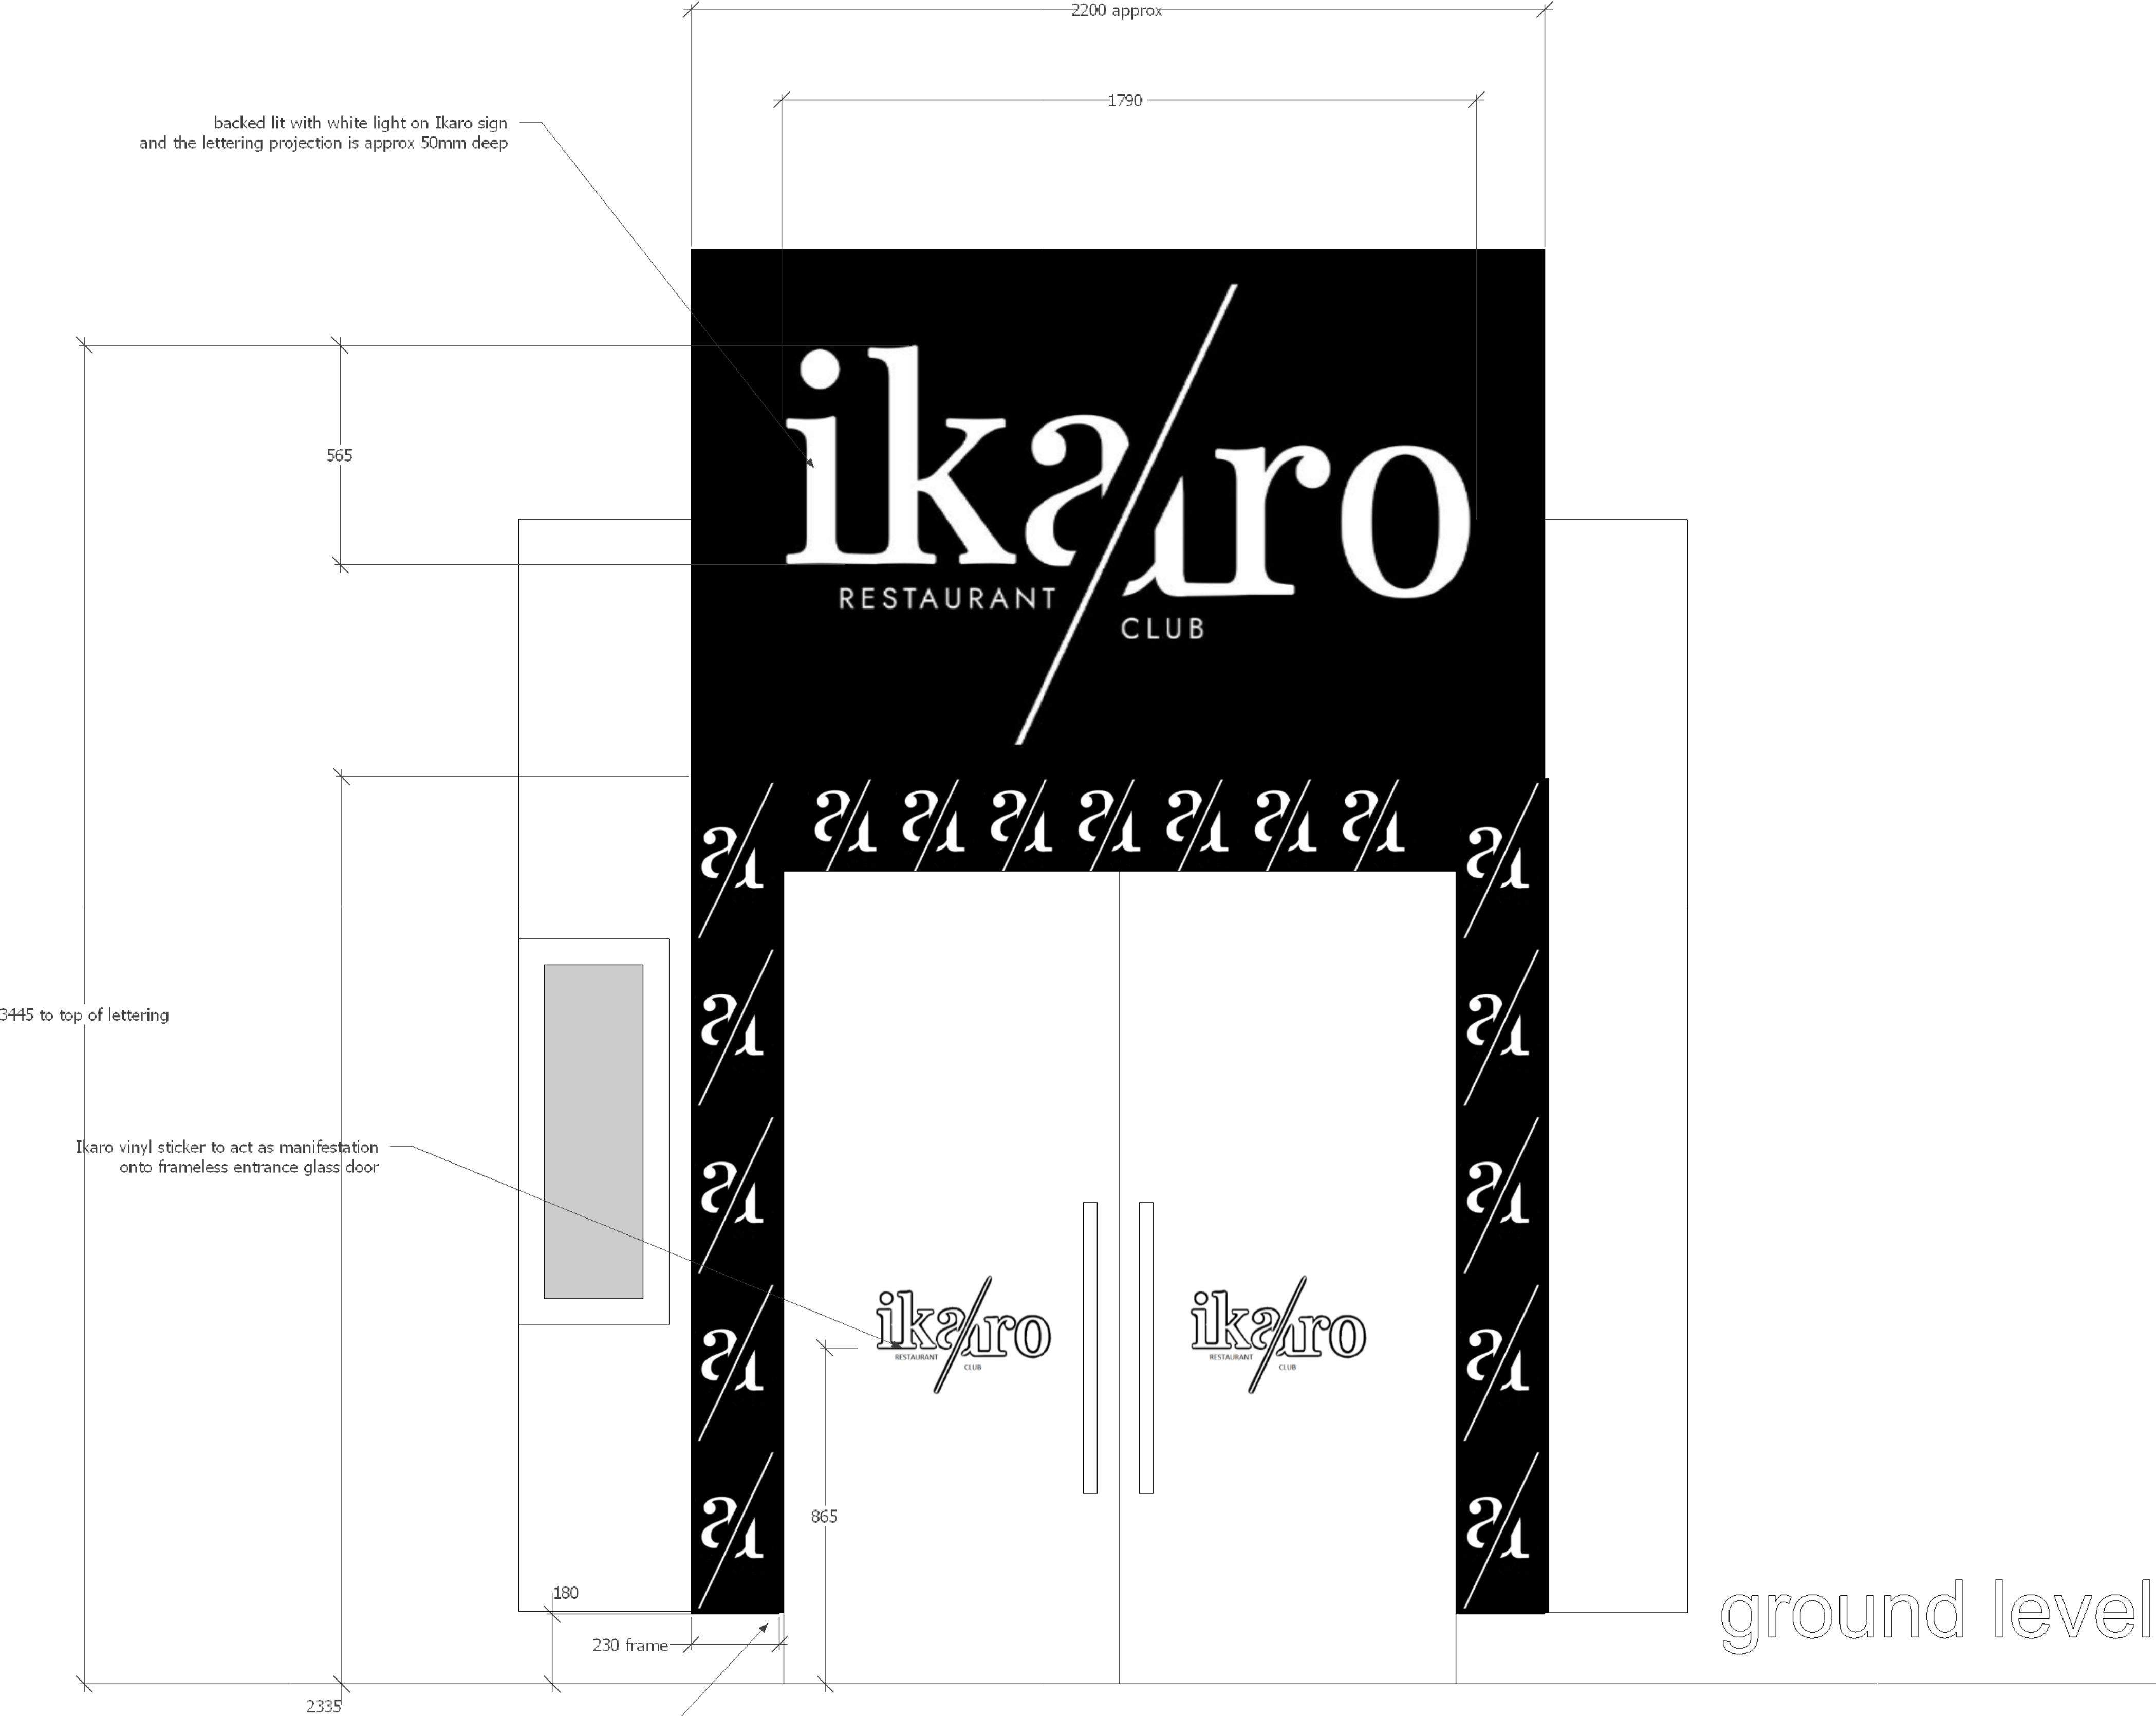

main entrance

Ridgefield elevation

main entrance door with ikaro logo and all wrapped around the surround with letter 'a' from ikaro logo

revisions
A 6-8-2023
the green foliage wrapped around entrance removed



Jade3 Architecture Ltd
14, Silver Street, Wakefield WF1 1UY
Telephone : 01535 740097
www.jade3architecture.co.uk

Former Panacea site
Ikaro restaurant
14 John Dalton Street
Manchester
M2 6JR

Project No. 2023 Enquiry 24	Project Title proposed sign on Ridgefield	Drawn By MC	Reviewed By MC	Scale 1:10 @A1 size	Date 07/05/2023
Drawn No. 109	Reviewed Title	Revision A			

Important Notice
Do not scale off this drawing. Critical dimensions should be checked on site prior to works commencing. Dimensional conflicts should be brought to the company's attention as soon as they become apparent. Failure to do so could render the contractor liable for subsequent losses. Copyright in this drawing and any work executed from this drawing remains the property of Jade3 Architecture Ltd.