


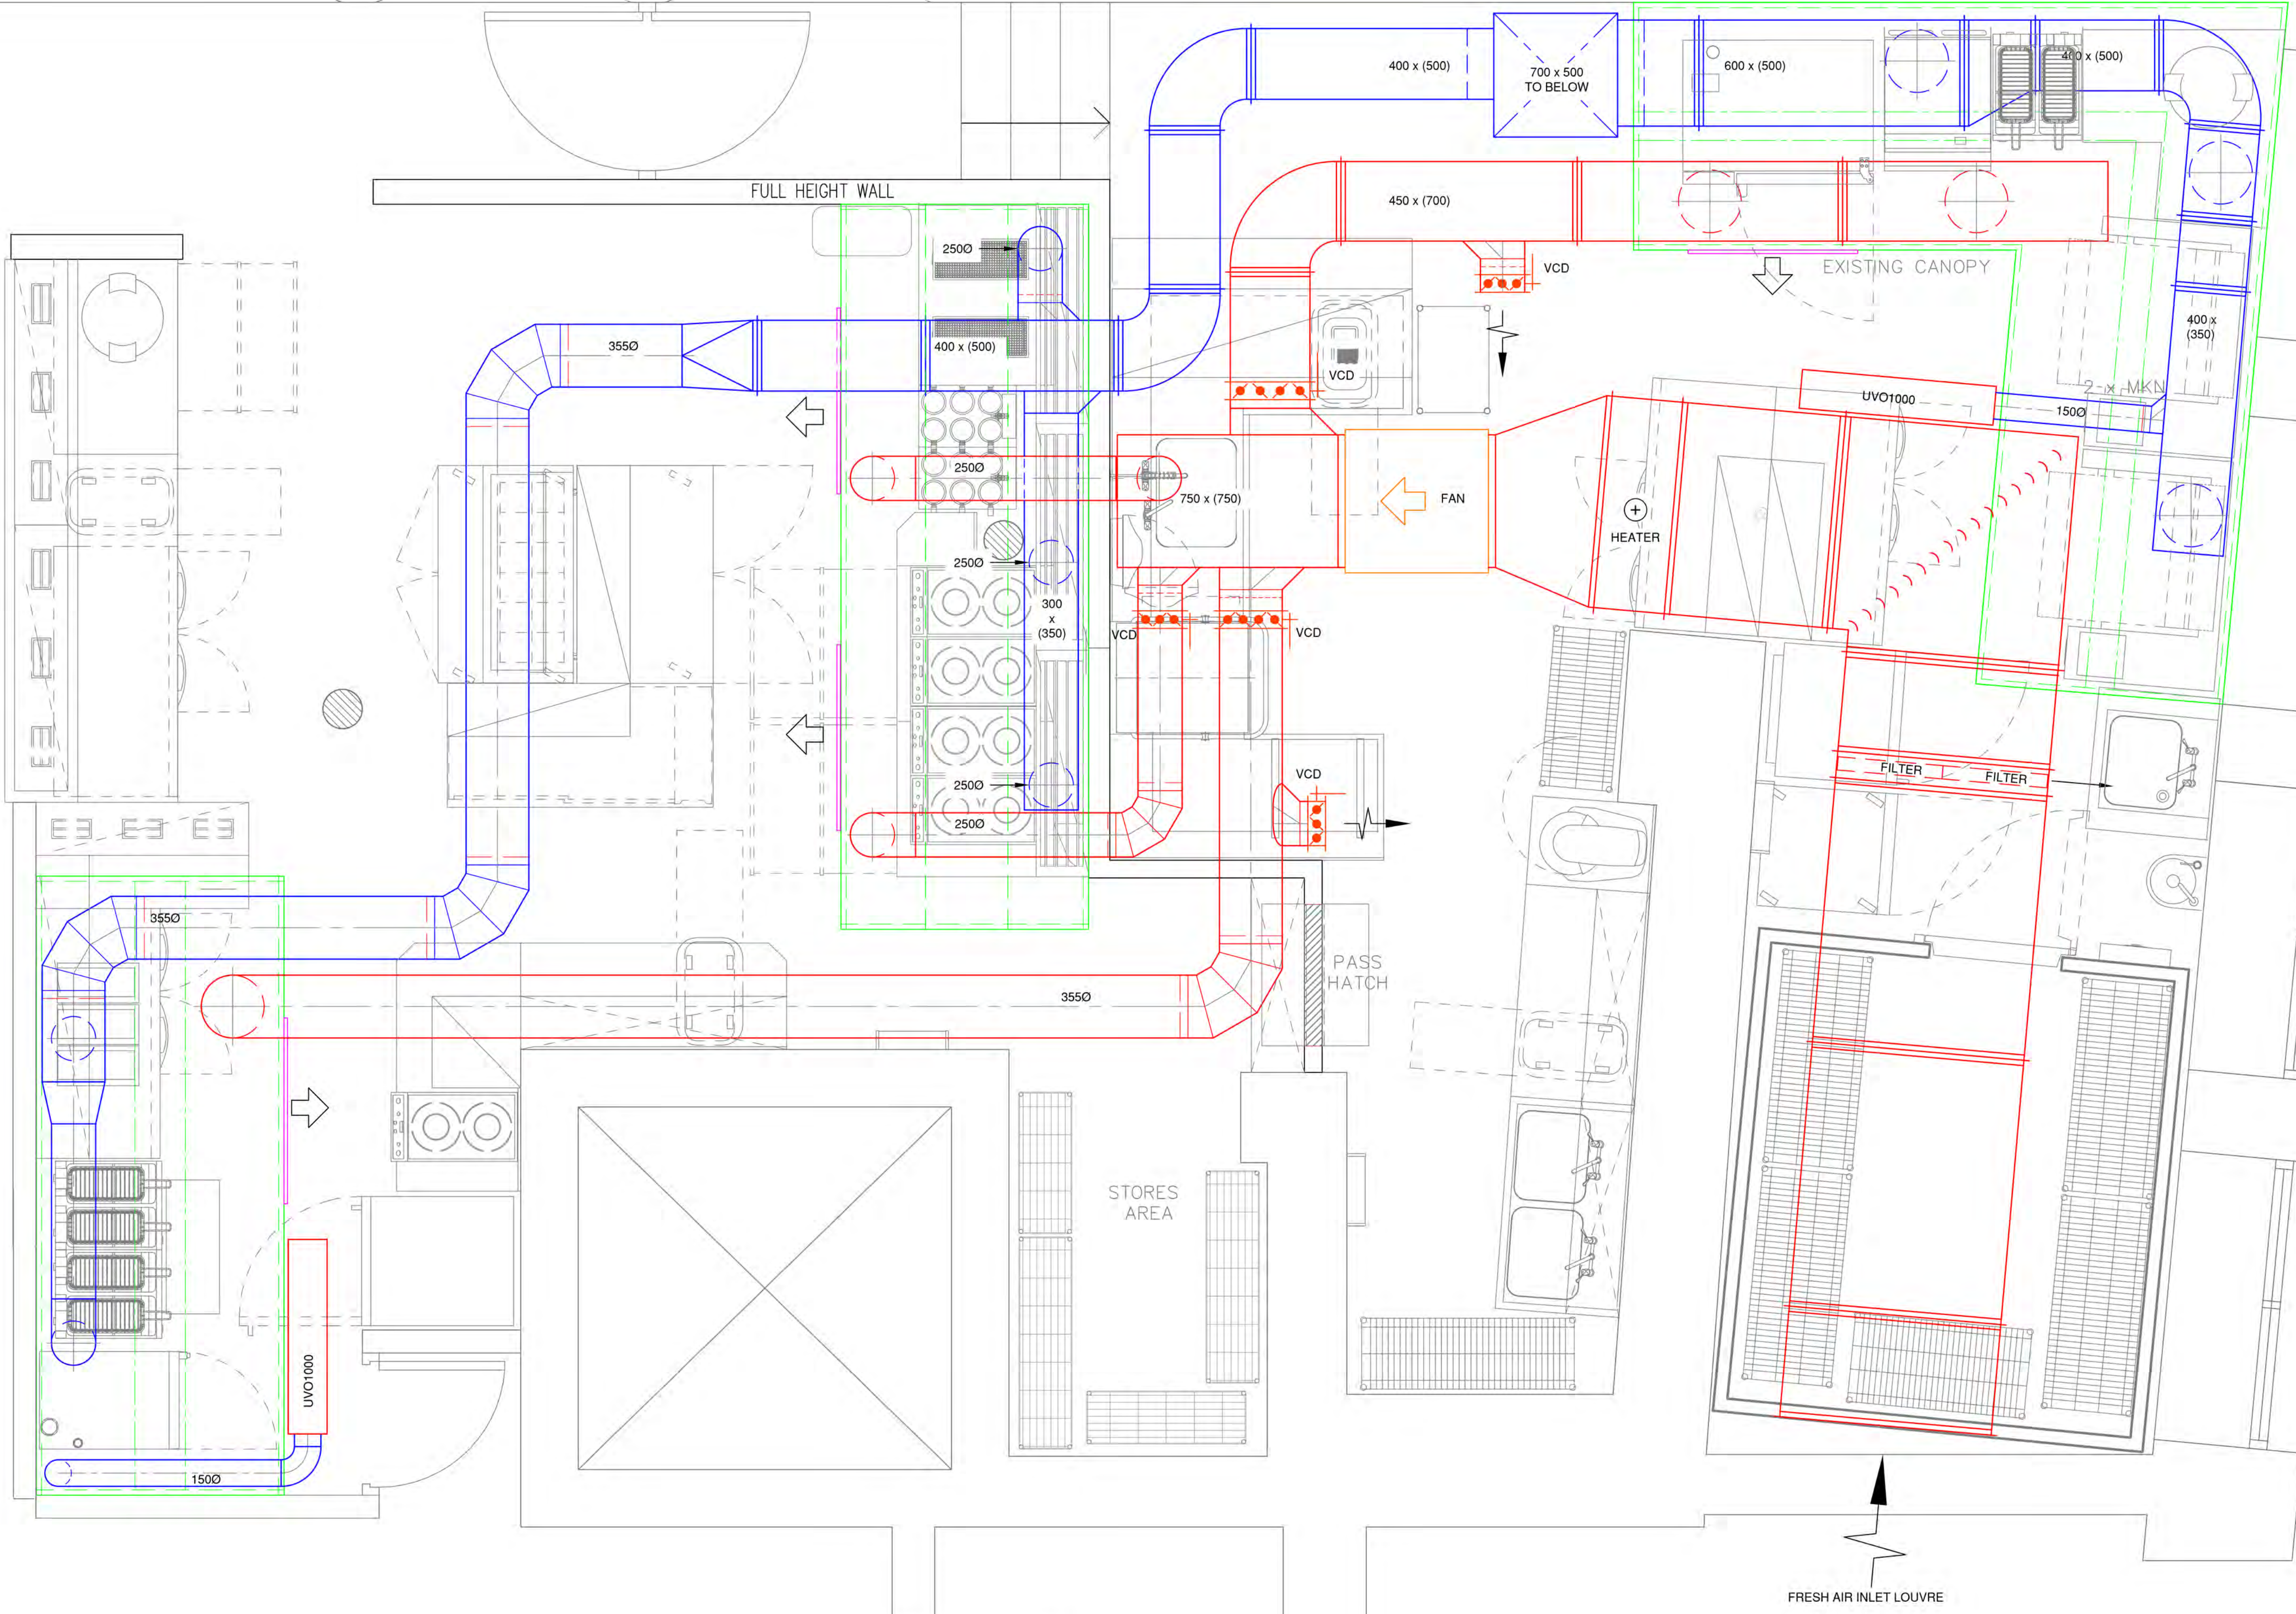

Rev	Date	Description	By
-----	------	-------------	----

SWAN Projects

tel: 0161 300 3465 fax: 0161 959 2093 E mail: info@swan-projects.com

Client **MultiTradePlus**
Project **HOUSE OF FU MANCHESTER LTD.
PORTLAND STREET, MANCHESTER**

Title **AIR CONDITIONING & VENTILATION SERVICES
GROUND FLOOR KITCHEN - FRESH AIR OPTION**

Scale	1:20	Drawing Number	Rev
Date	12.05.23		
Drawn	PAS		
Checked			

C726/7