


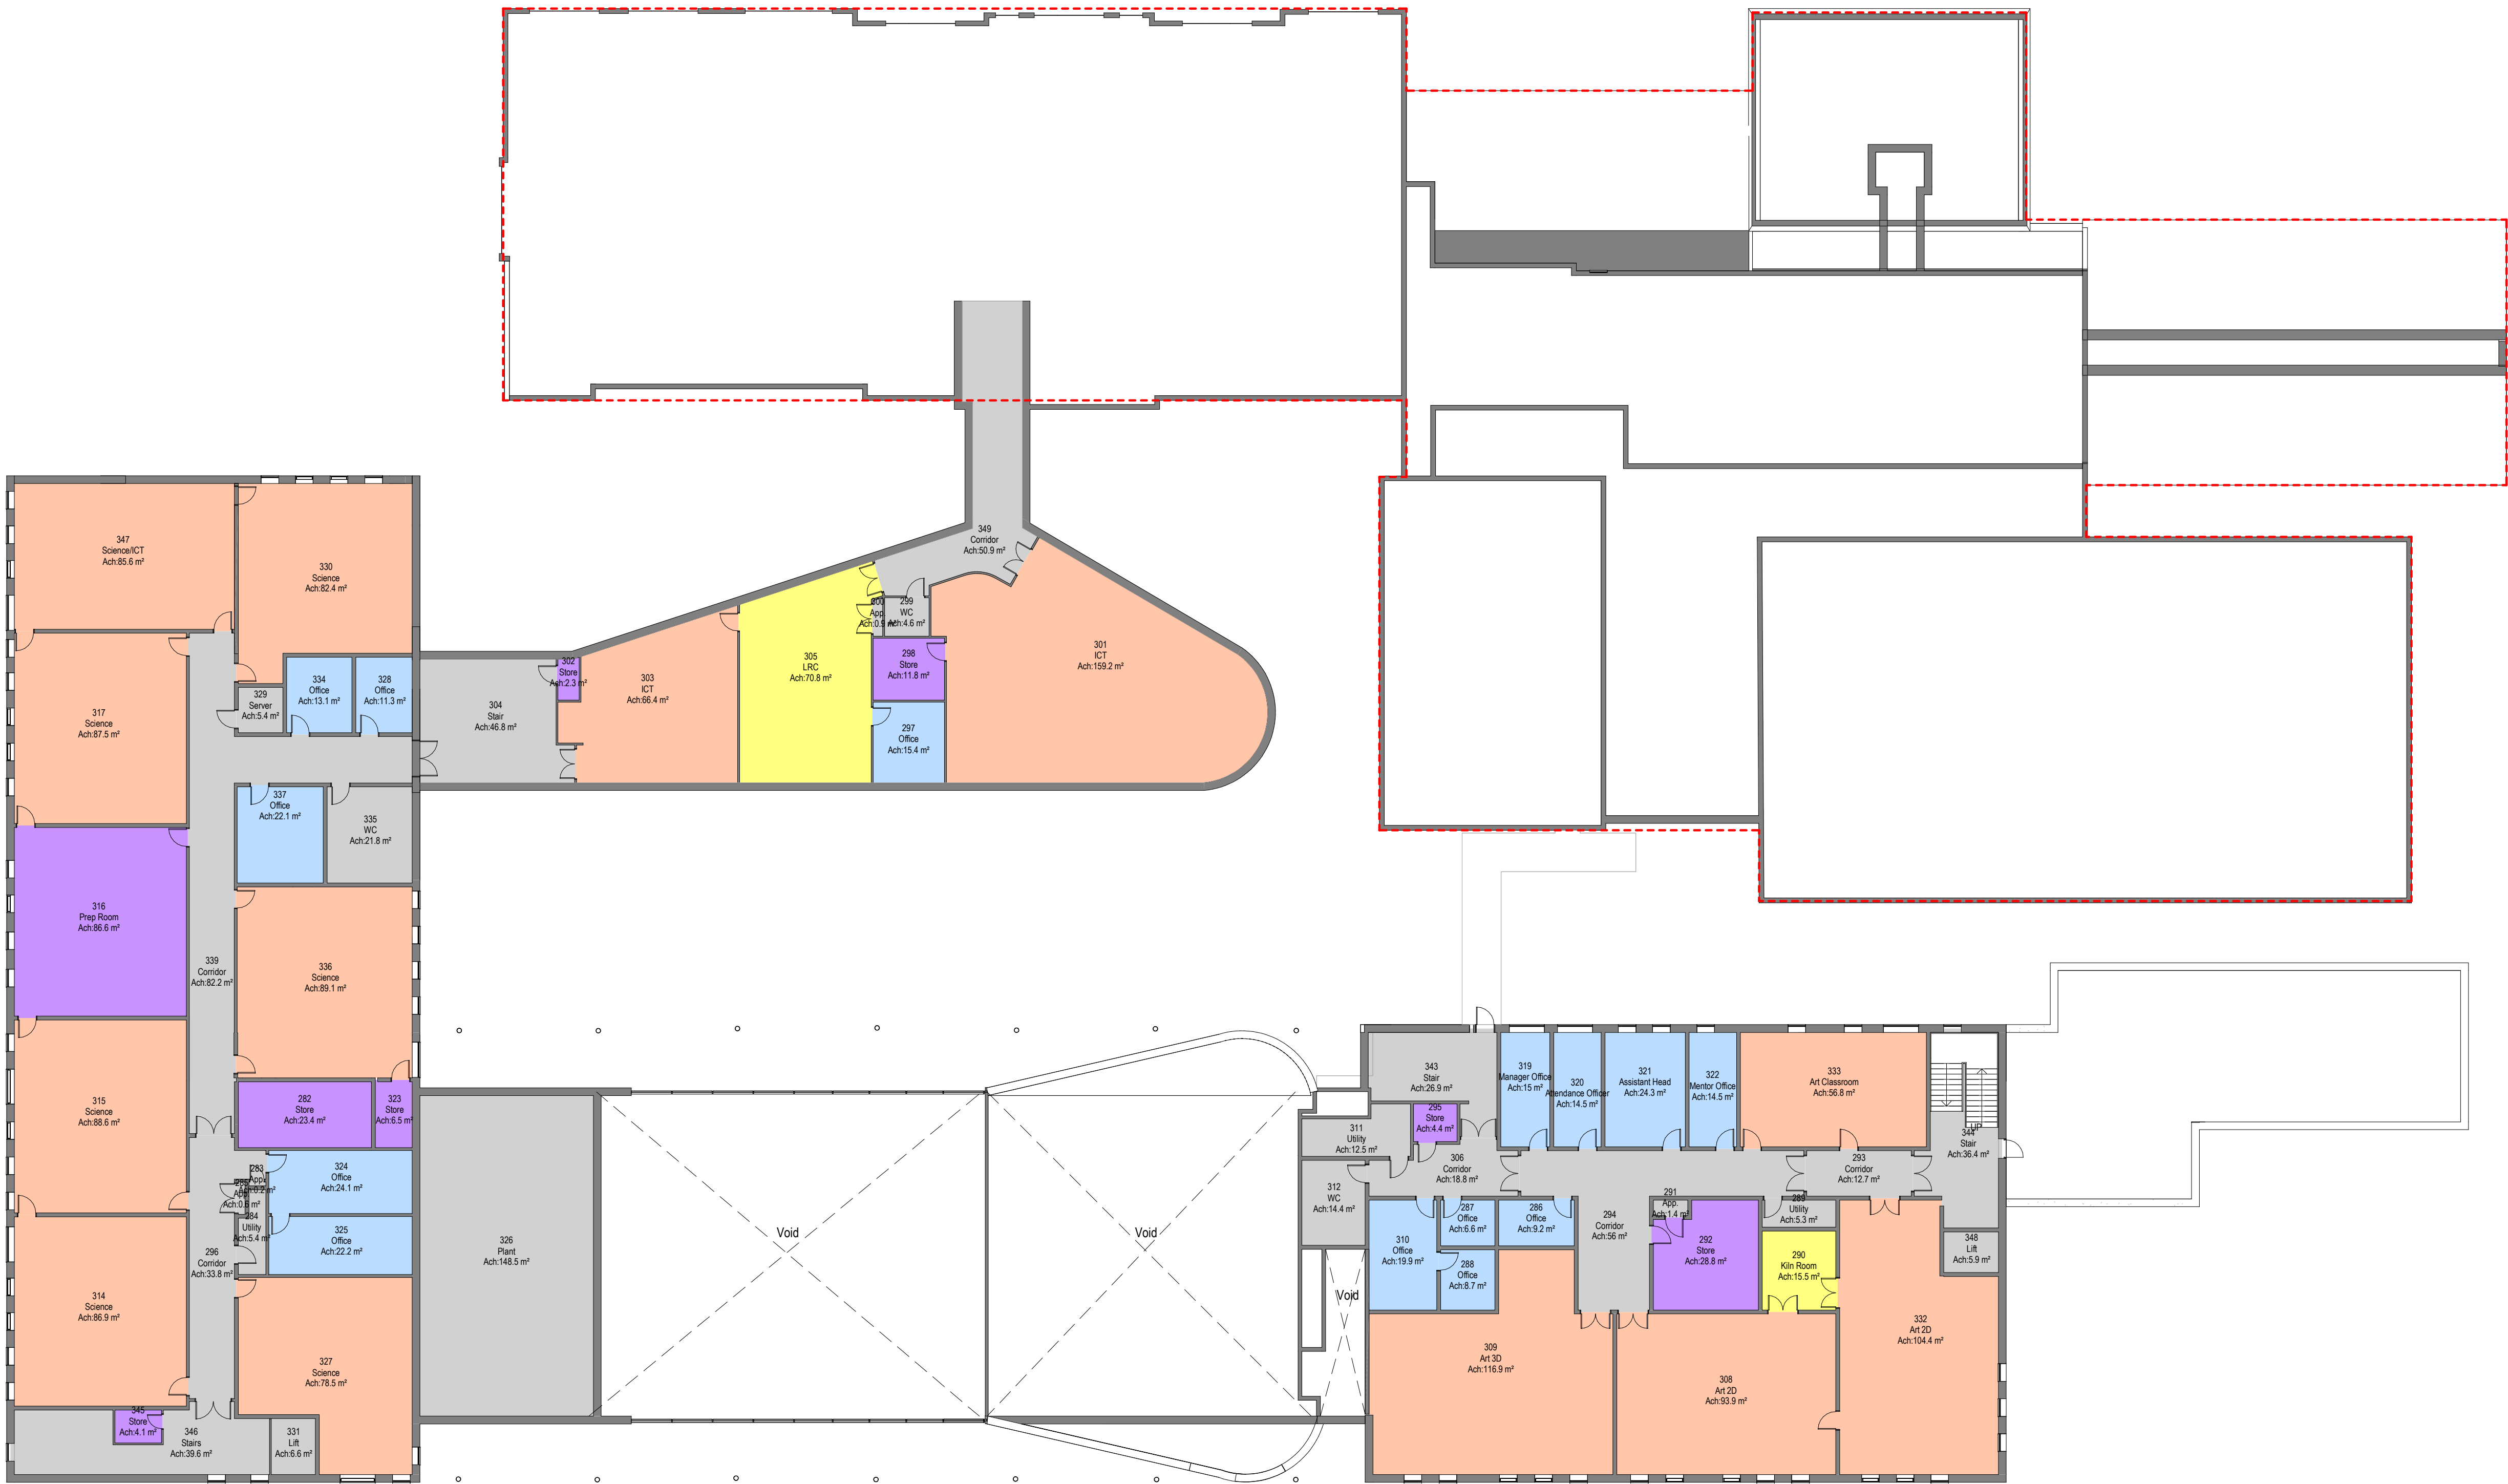

Notes:

- This drawing is copyright.
- Do not scale dimensions from this drawing.
- This drawing is to be read in conjunction with all other relevant drawings.
- All discrepancies on this drawing are to be reported to the architect.
- Do not modify any element of this drawing.
- Use drawing only for purpose(s) issued.
- This drawing may contain colour.

Scale Bar
0 2m 6m 10m
Scale: 1:200

North Point

Key Plan

Hazard

1

HAZ-xx
To warn of significant hazards or information that is unusual
To be read in conjunction with all other consultant's information
Refer to CDM Schedule XXXX-IBI-WB-XX-SH-A-200-XXXX

The following external model files are included within this drawing:

No Survey Information is available to Existing Buildings

DEPARTMENT:

LRC

Non net

Staff

Storage

Teaching

P03	17/03/23	RIBA Stage 3 Issue	AJ	EA
P02	14/02/23	CEM4 Issue	EA	CP
P01	03/02/23	First Issue	EA	CP
Rev	Date	Revision Notes	Drawn	Review
Logos				
IBI Intelligence Buildings Infrastructure www.ibigroup.com DIXONS ACADEMIES TRUST MORGAN SINDALL CONSTRUCTION				
Project Dixons Newall Green Academy				
Drawing Title Existing First Floor GA Plan				
Job Number 142037	Date 03/02/2023	Security Classification	Drawn By EA	
Scale@A1 1 : 200	Purpose Suitable for Stage Approval		Reviewed By CP	
Drawing Number FS0998-IBI-A-2-01-D-A-3191	Revision P03	Suitability S4		