


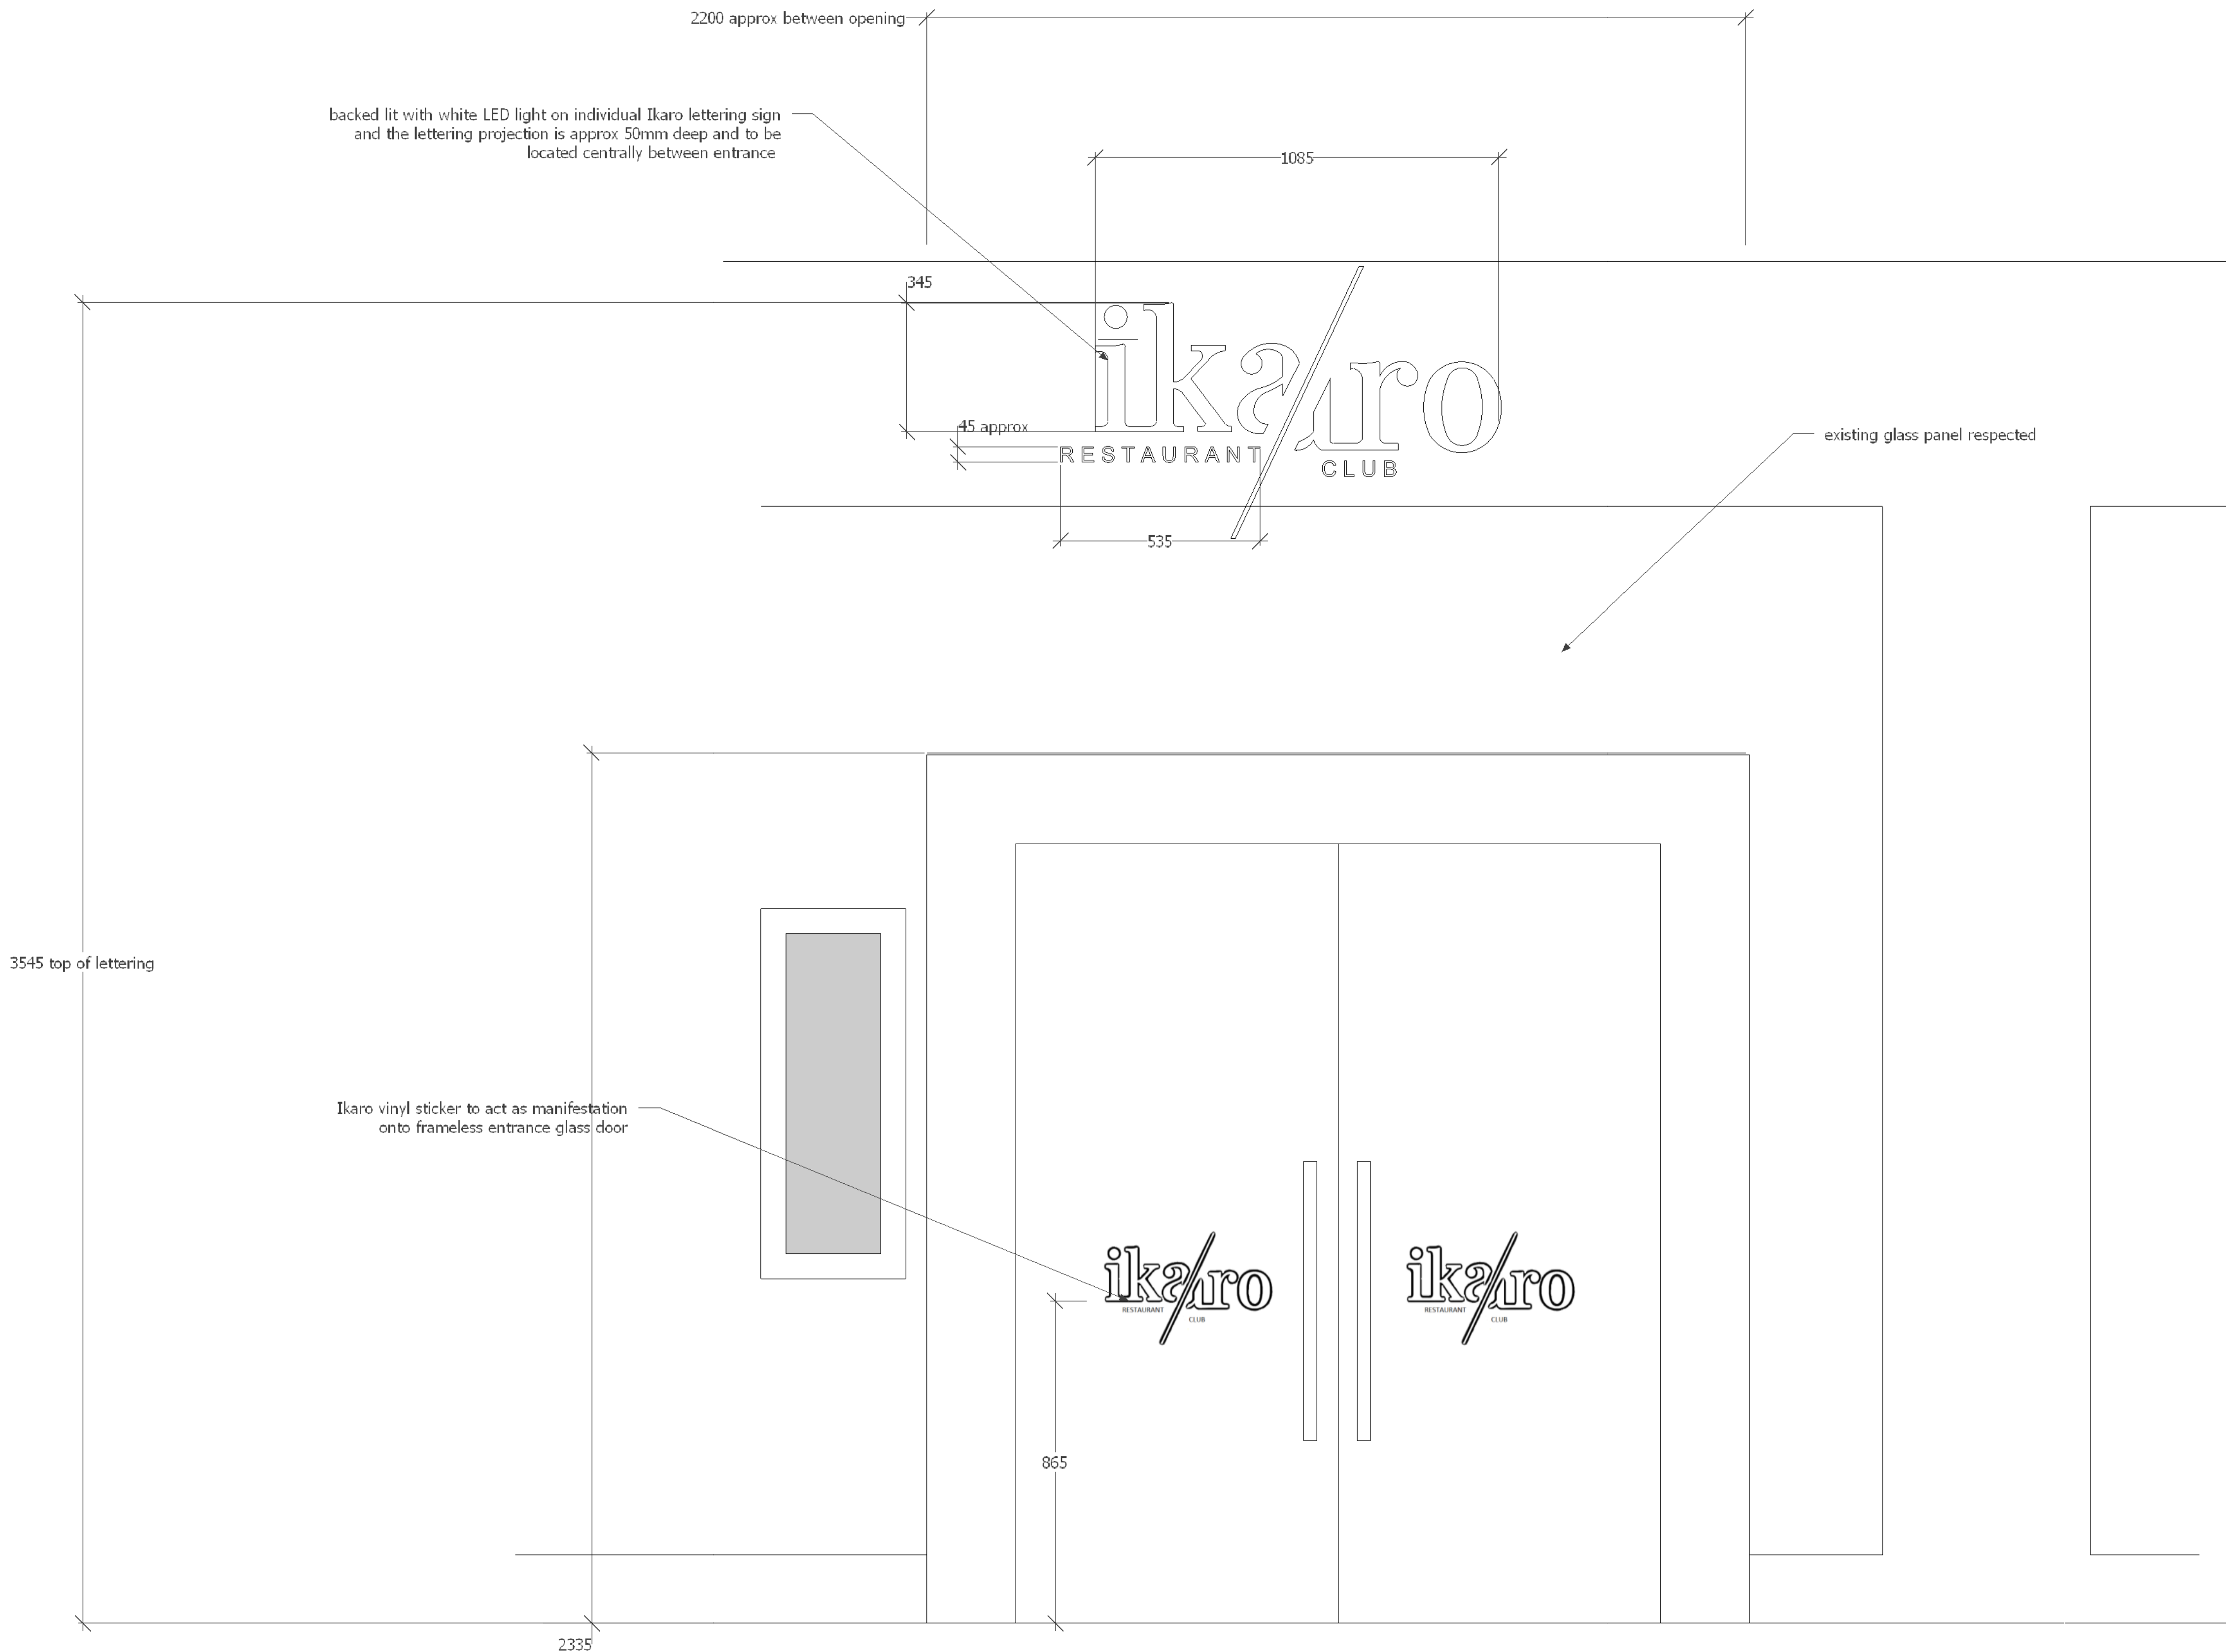

main entrance

Ridgefield elevation

revisions
A 6-6-2023
the green foliage wrapped around entrance removed

B 15-6-2023
box sign omitted and individual ikaro lettering sign added.
wrapped around frame on entrance omitted all to planners
requirements

C 13-7-2023
the ikaro sign is reduced in size and located onto the top solid
part of the building and respecting the glass panel



Jade3 Architecture Ltd
Jade3 Architecture Ltd, Studio 12, Silver Street, Wakefield WF1 1UY
Cellphone : 07538 740097 www.jade3architecture.co.uk

**Former Panacea site
Ikaro restaurant
14 John Dalton Street
Manchester
M2 6JR**

**Project No.
2023
Enquiry 24**

**Project Title
proposed sign on Ridgefield**

Drawn By	Reviewed By	Scale	Date
	MC	1:10 @A1 size	07/05/2023

Drawn No. 109	Reviewed Title C	Revision C
------------------	---------------------	---------------

Important Notice
Do not scale off this drawing. Critical dimensions should be checked on site prior to works commencing. Dimensional conflicts should be brought to the company's attention as soon as they become apparent. Failure to do so could render the contractor liable for subsequent losses. Copyright in this drawing and any work executed from this drawing remains the property of Jade3 Architecture Ltd.

© Copyright Jade3 Architecture Ltd.