


MATERIAL KEY

Brick Type 1 – Light Mortar	Composite Windows – Anthracite Grey
Brick Type 1 – Dark Mortar	Curtain Walling; Frames and Louvres – Anthracite Grey
Brick Type 2 – Light Mortar	Flat Metal Juliette Balcony – Anthracite Grey
Brick Type 2 – Dark Mortar	Structural Glass Balustrade
Brick Type 3 – Dark Mortar with Projecting Course	
Aluminium Cladding – Anthracite Grey	

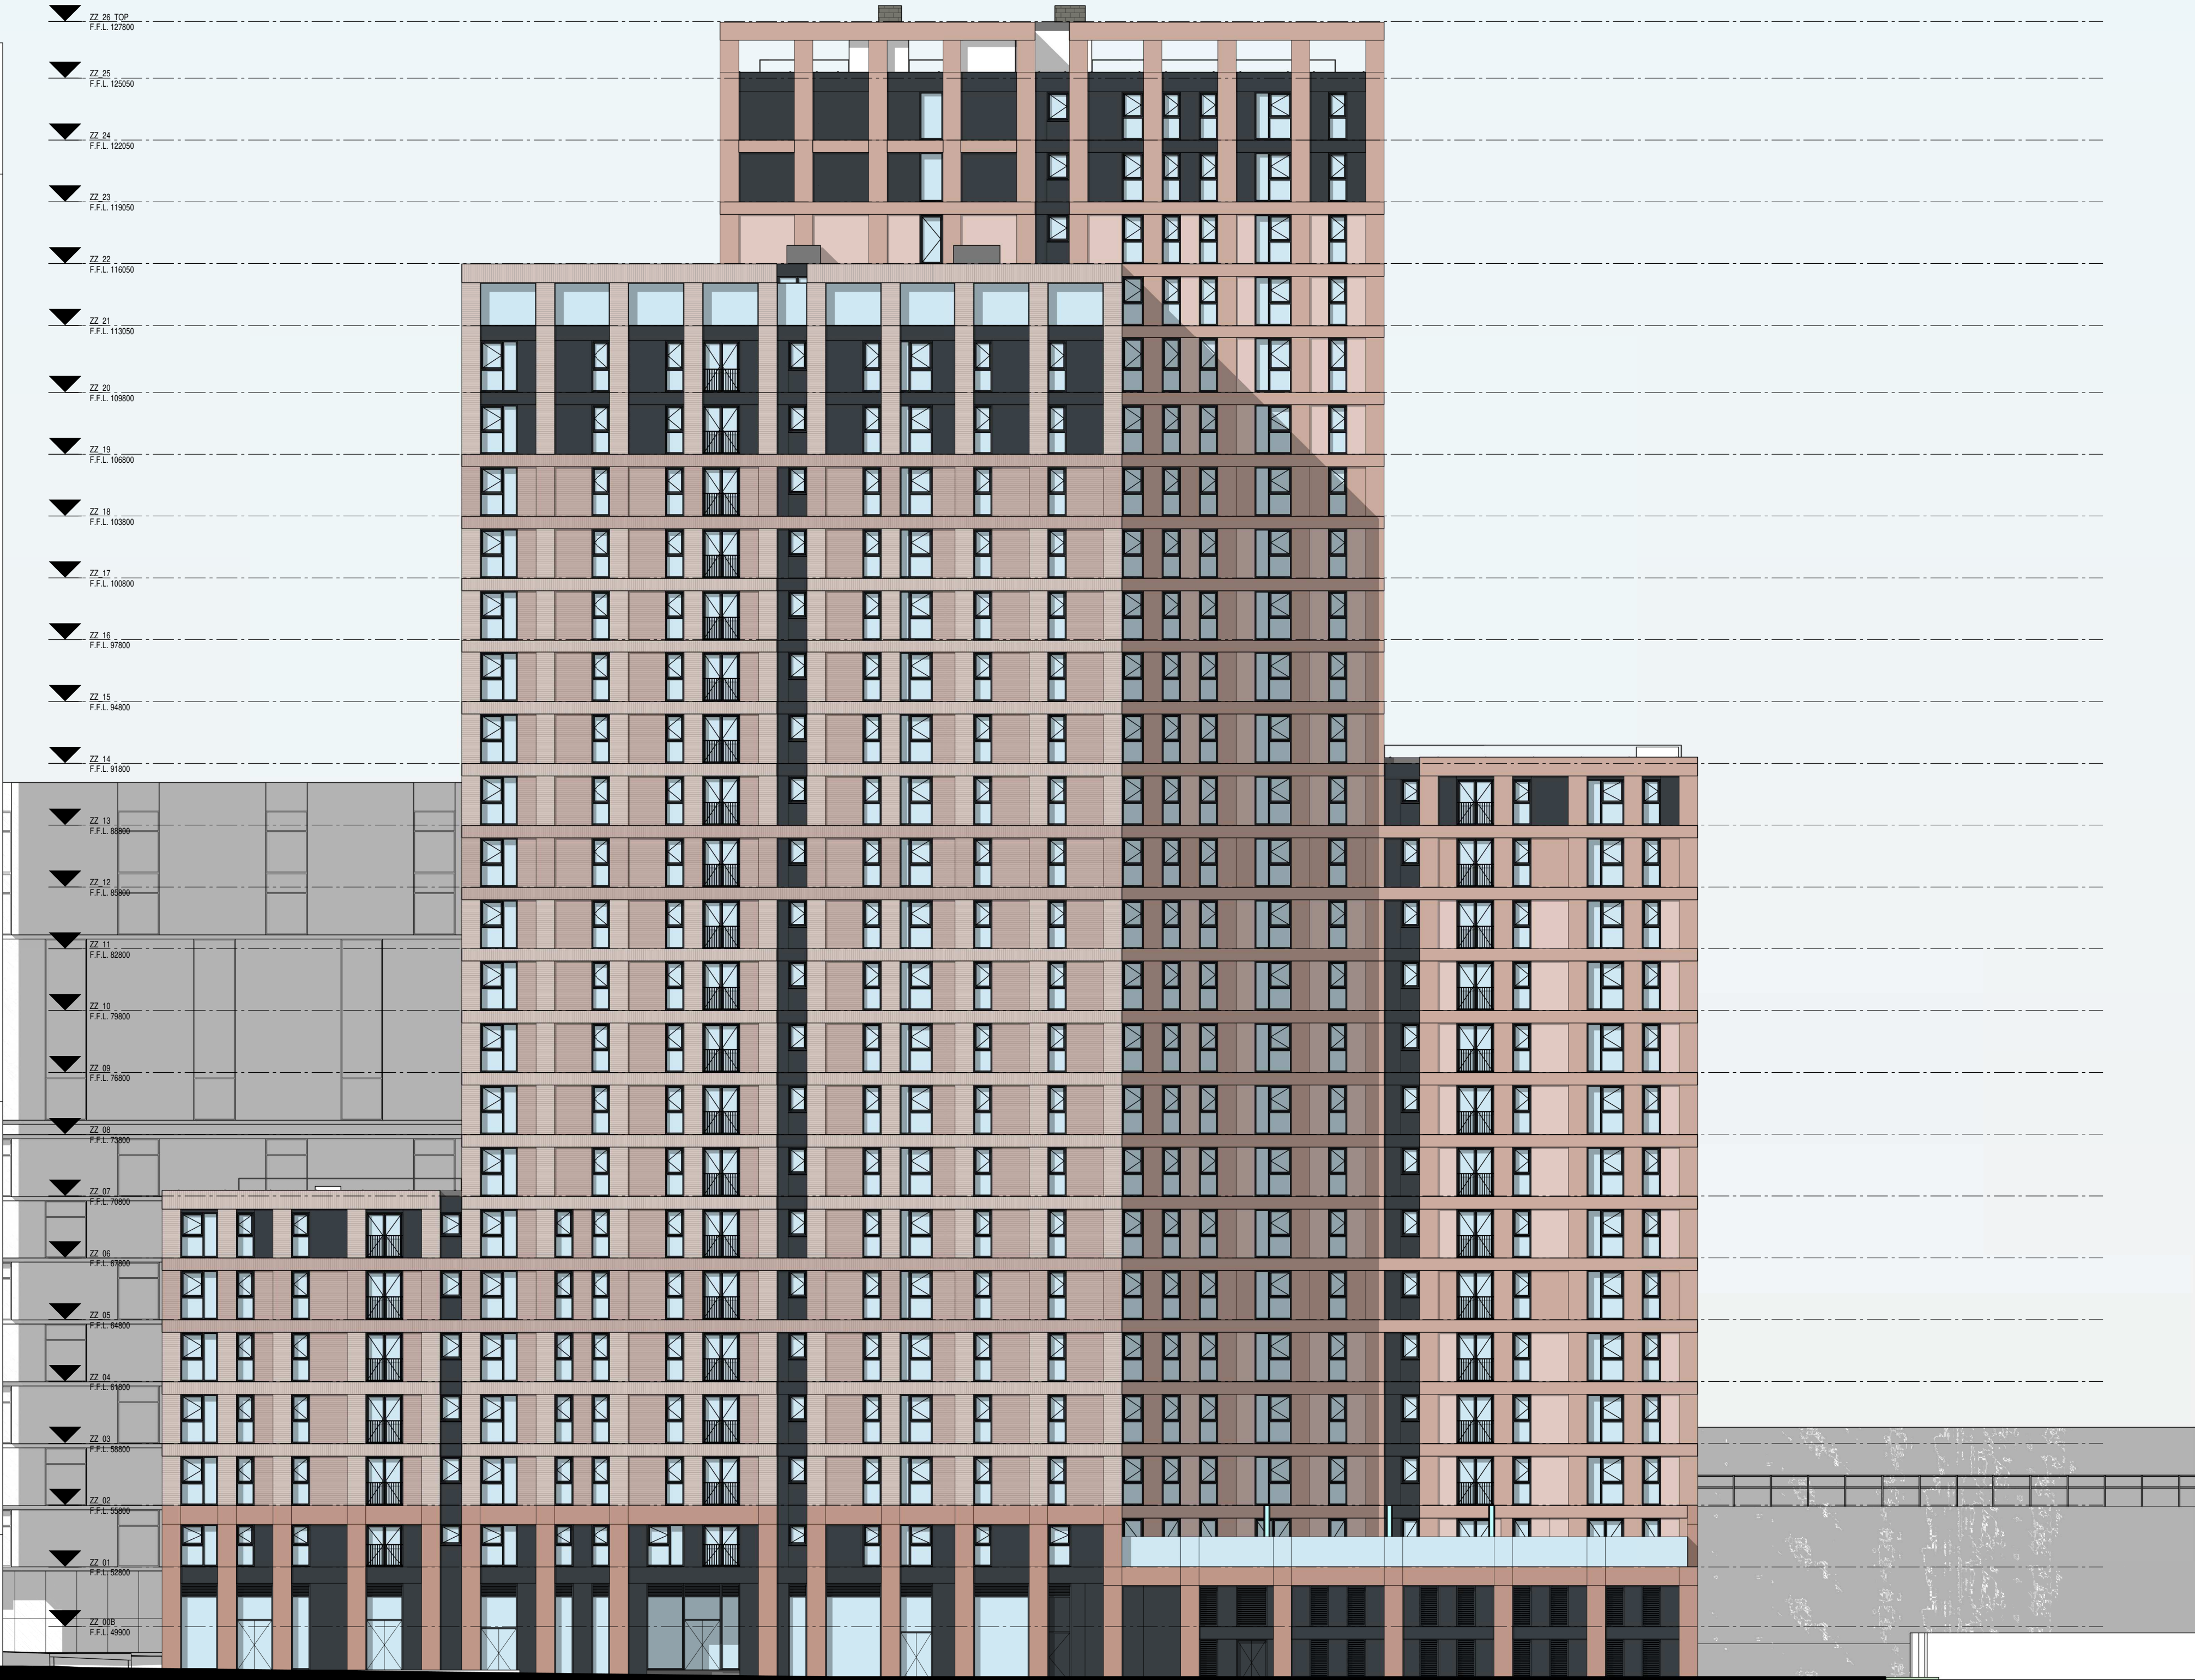

GENERAL NOTES

ALL RIGHTS RESERVED.

ALL DRAWINGS AND WRITTEN MATERIAL APPEARING HERE, CONSTITUTE ORIGINAL AND UNPUBLISHED WORK OF THE ARCHITECT AND MAY NOT BE DUPLICATED, USED OR DISCLOSED WITHOUT CONSENT OF THE ARCHITECT.

NOTES AND MATERIAL DESIGNATIONS ARE TYPICAL FOR SIMILAR CONDITIONS UNLESS OTHERWISE INDICATED. DO NOT SCALE FROM THIS DRAWING.

DISCLAIMER

THIS DRAWING SHOULD NOT BE USED FOR ANY PURPOSE OTHER THAN THE PURPOSE FOR WHICH THIS DRAWING HAS BEEN PREPARED.

SAVE AS PROVIDED IN CRTKL'S APPOINTMENT WITH ITS CLIENT CRTKL OWES NO CONTRACTUAL DUTY NOR SHALL CRTKL BE LIABLE TO ANY PARTY IN CONNECTION WITH THIS DRAWING.


CRTKL SHALL NOT BE LIABLE TO YOU FOR ANY AMENDMENT, MODIFICATION OR ALTERATION OF THIS DRAWING.

THIS DRAWING DOES NOT NECESSARILY REPRESENT THE MOST CURRENT DELIVERABLES, DESIGN INFORMATION, EXISTING CONDITIONS INFORMATION, AS-BUILT CONDITIONS, OR ANY OTHER INFORMATION IT PURPORTS TO REPRESENT

THIS DISCLAIMER MUST BE CLEARLY SET OUT SHOULD THIS DRAWING BE PROVIDED OR TRANSFERRED TO ANY THIRD PARTY.

2	09/10/2020	Employer's Requirements	
1	24/09/2020	Elevations update	
REV No.	DATE	DESCRIPTION	DWN CHK

KEY PLAN

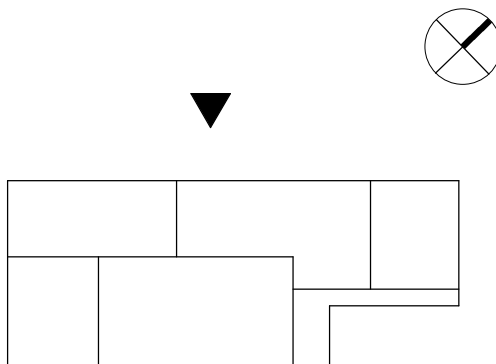

PROJECT

Heyrod Street

Heyrod St, Manchester M1 2NQ

CLIENT



CALLISONRTKL™

Suite 12A, Manchester One, Portland Street
Manchester, M1 3FL, United Kingdom.

SHEET IDENTIFICATION

TITLE

LONGACRE ST
ELEVATION

STATUS

Employer's Requirements

PROJECT NUMBER 058-190002	SCALE @ A1: As indicated
SUITAB. CODE:	DATE DRAWN: 04/30/20
REVISION: 2	DRAWN BY: JO
	CHECKED BY: MP

PROJECT	ORIGIN	ZONE	LEVEL	TYPE	ROLE	NUMBER
190002	- CRL-	ZZ-	ZZ-	DR-	A-	20-003

© 2020 CallisonRTKL UK Ltd

12/10/2020 15:57:44