


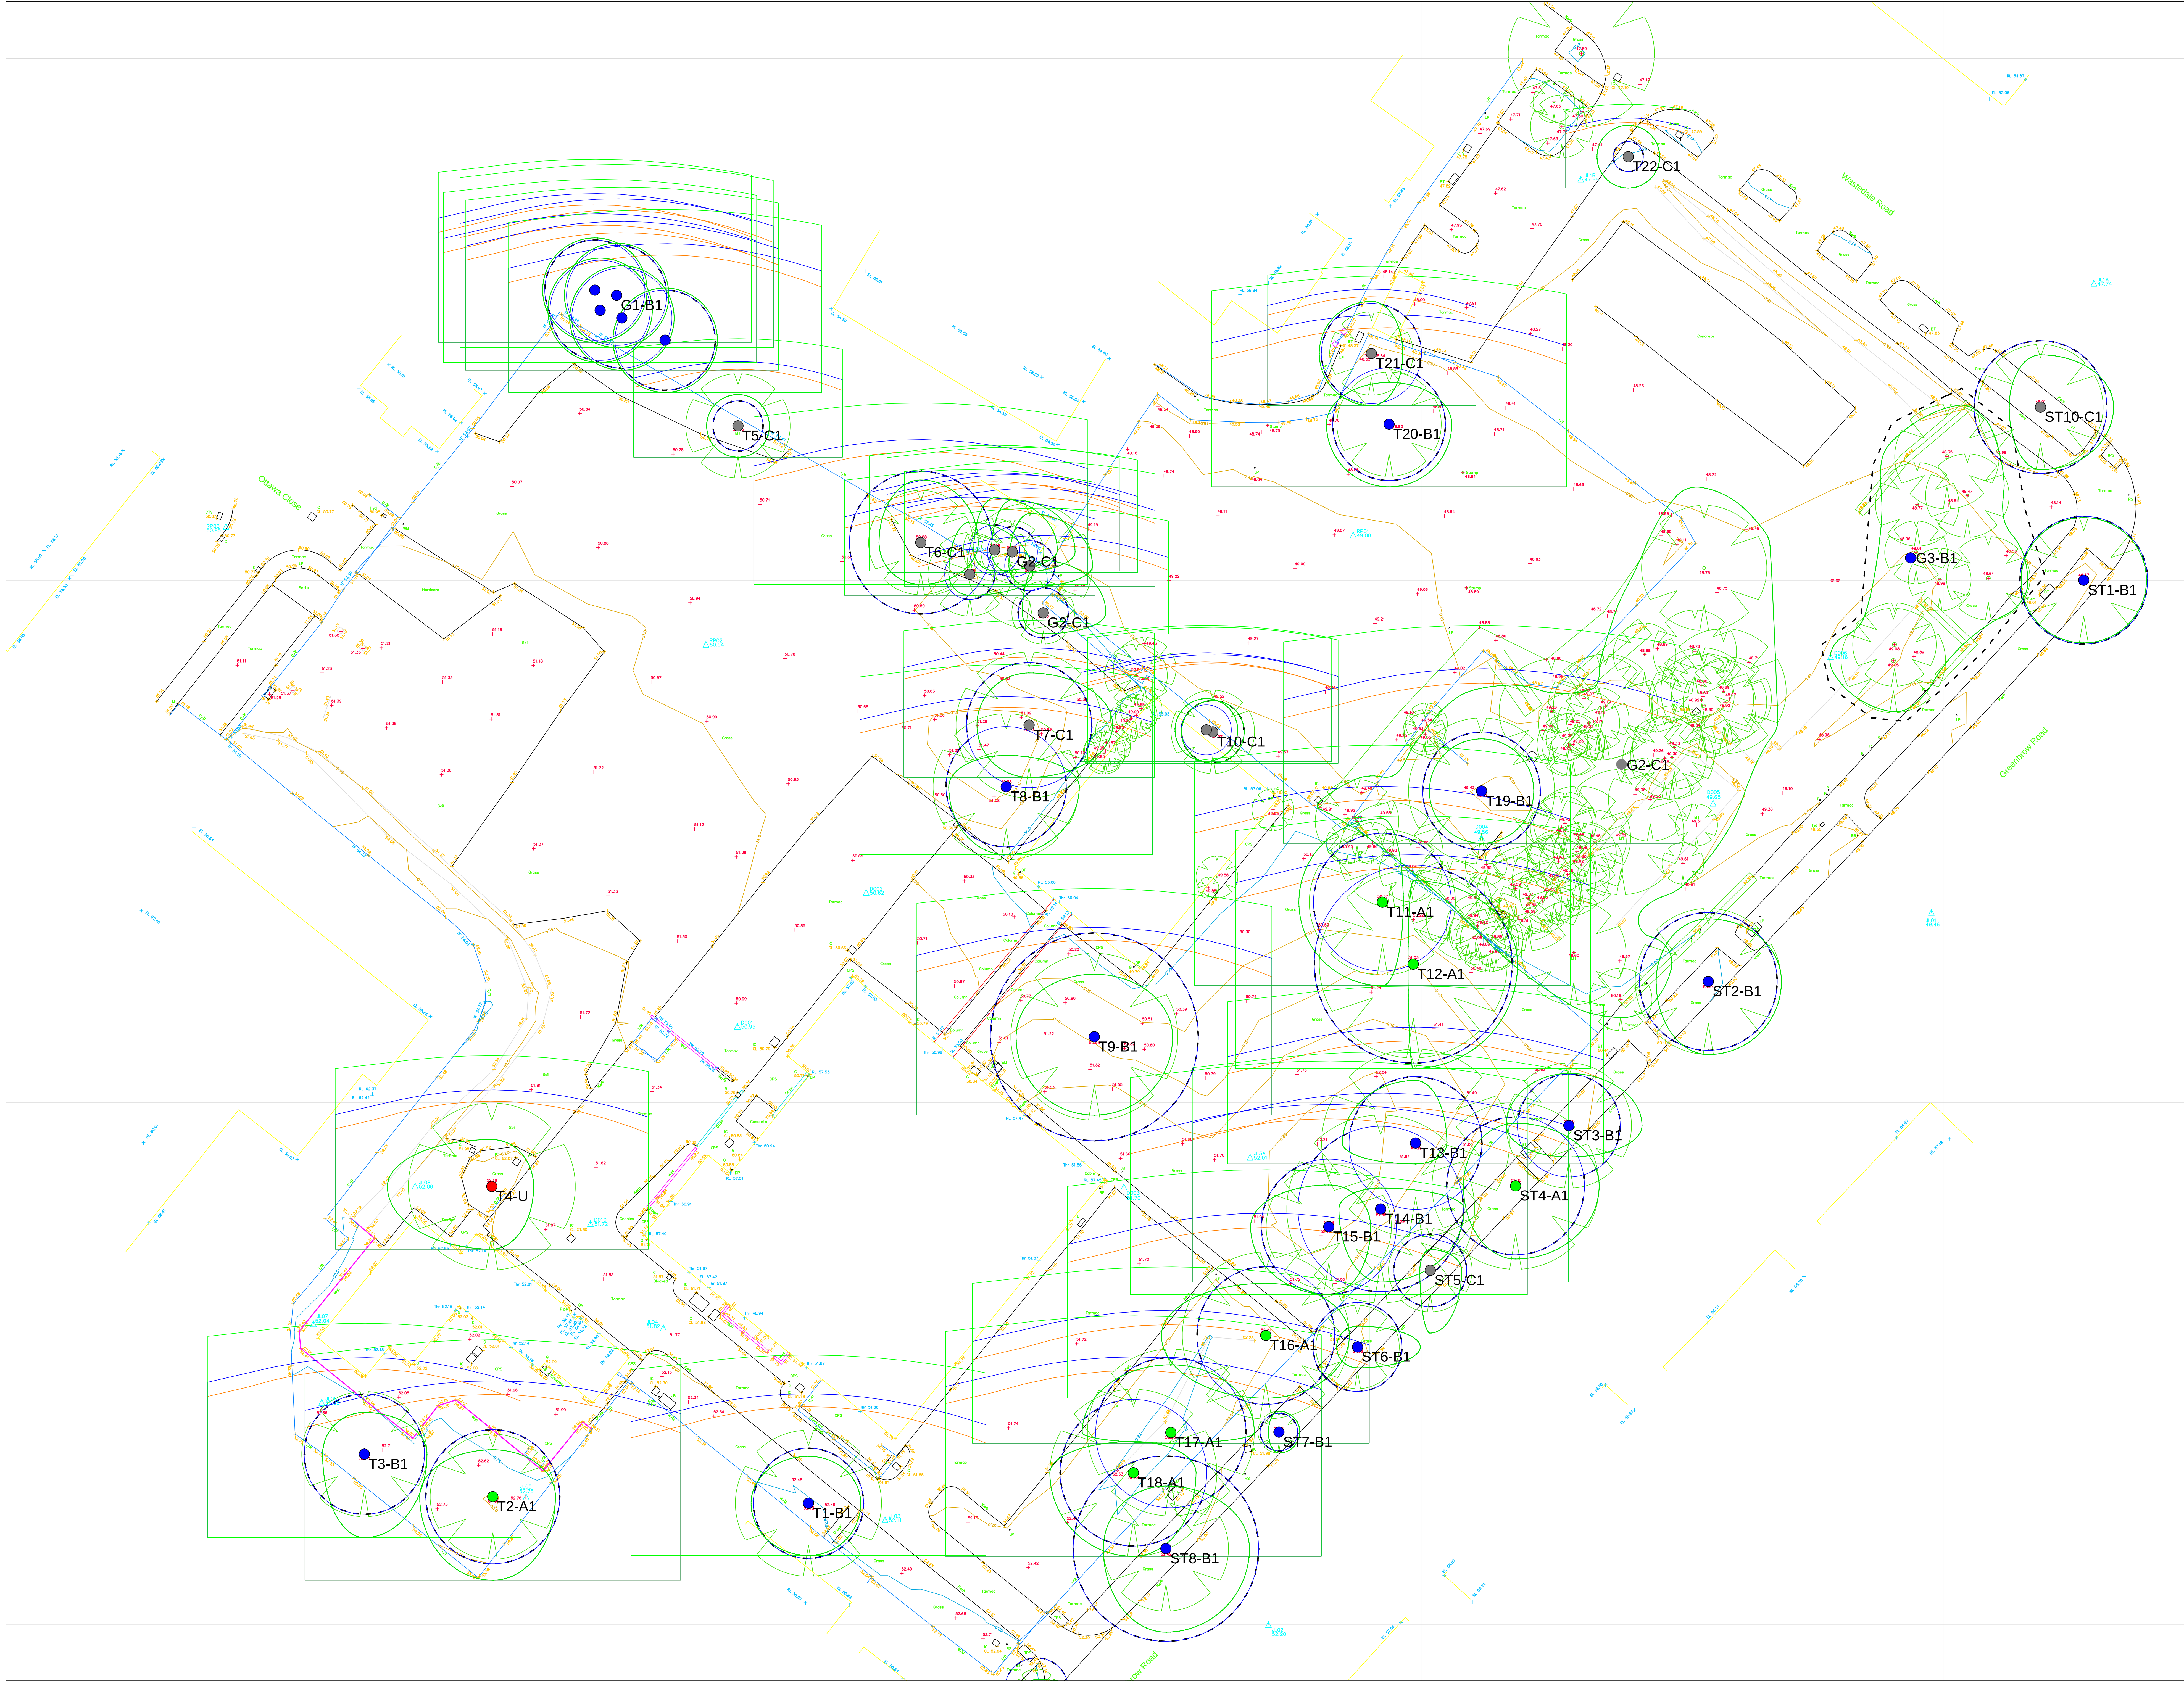

© ACS Consulting

A0

This survey has been produced at the time of the survey and is intended to be used as a guide only. It is not intended to be used as a basis for any legal proceedings. The survey is intended to be used as a guide only. It is not intended to be used as a basis for any legal proceedings.

It is for the use of the client and is not to be used for any other purpose. The survey is intended to be used as a guide only. It is not intended to be used as a basis for any legal proceedings.

All data is subject to the accuracy of the survey and any discrepancies between the survey and any other information should be reported to ACS Consulting.

Arboricultural Legend

(where applicable)

Tree(s) of high quality and value (A)

Tree(s) of moderate quality and value (B)

Tree(s) of low quality and value (C)

Loss to condition

Root Protection Area (Merged)

Root Protection Area (Individual)

Shade Apr - Aug

Shade May - Jul

Shade June

General Notes

1. The arboricultural survey is based on the supplied topographical survey.

2. Tree canopies have been measured and plotted at their cardinal points for clarity and presentation purposes.

3. All arrows on steps / ramps etc indicate an UP direction unless otherwise stated.

4. Contours are shown on soft detail areas only (where applicable) and annotated at the interval identified above. Hard detail areas may be contoured if specifically requested.

5. Site traffic or obstructions encountered at the time of the survey may have resulted in tree(s) being omitted.

6. Root Protection Areas are calculated in accordance with BS5837: 2012. The precise morphology and disposition of roots may not be fully reflected by their areas, particularly where there is hard standing. However, they provide a good indication of potential root constraint.

THIS DRAWING SHOULD BE READ IN CONJUNCTION WITH
ACS CONSULTING ARBORICULTURAL REPORT

0 2 4 6 8 10 20m

SCALE 1:200

B	08/03/20	Street tree added	irm
A	24/01/20	Street trees added	irm
Rev	Date	Description	CAD

Client

WCHG

ACS Consulting
Rushley Farm
Chesham Road
Wokingham
GU24 0JG
01494 794422
info@acsconsulting.co.uk

ACS Consulting
272 Mill Street
Gloucester
GL1 2AF
01452 354 1803
gloucester@acsconsulting.co.uk

Arboricultural Survey

Glendene

WYTHENSHAW

Plotted Scale: A0@1:200

Ref Survey Scale: 1:200

Surveyor: IRM

CAD: SPT

Checker: IRM

Rev: B

Date of Issue:

Jan 2020

ACS Ref No: ARB/4088/Y/100